
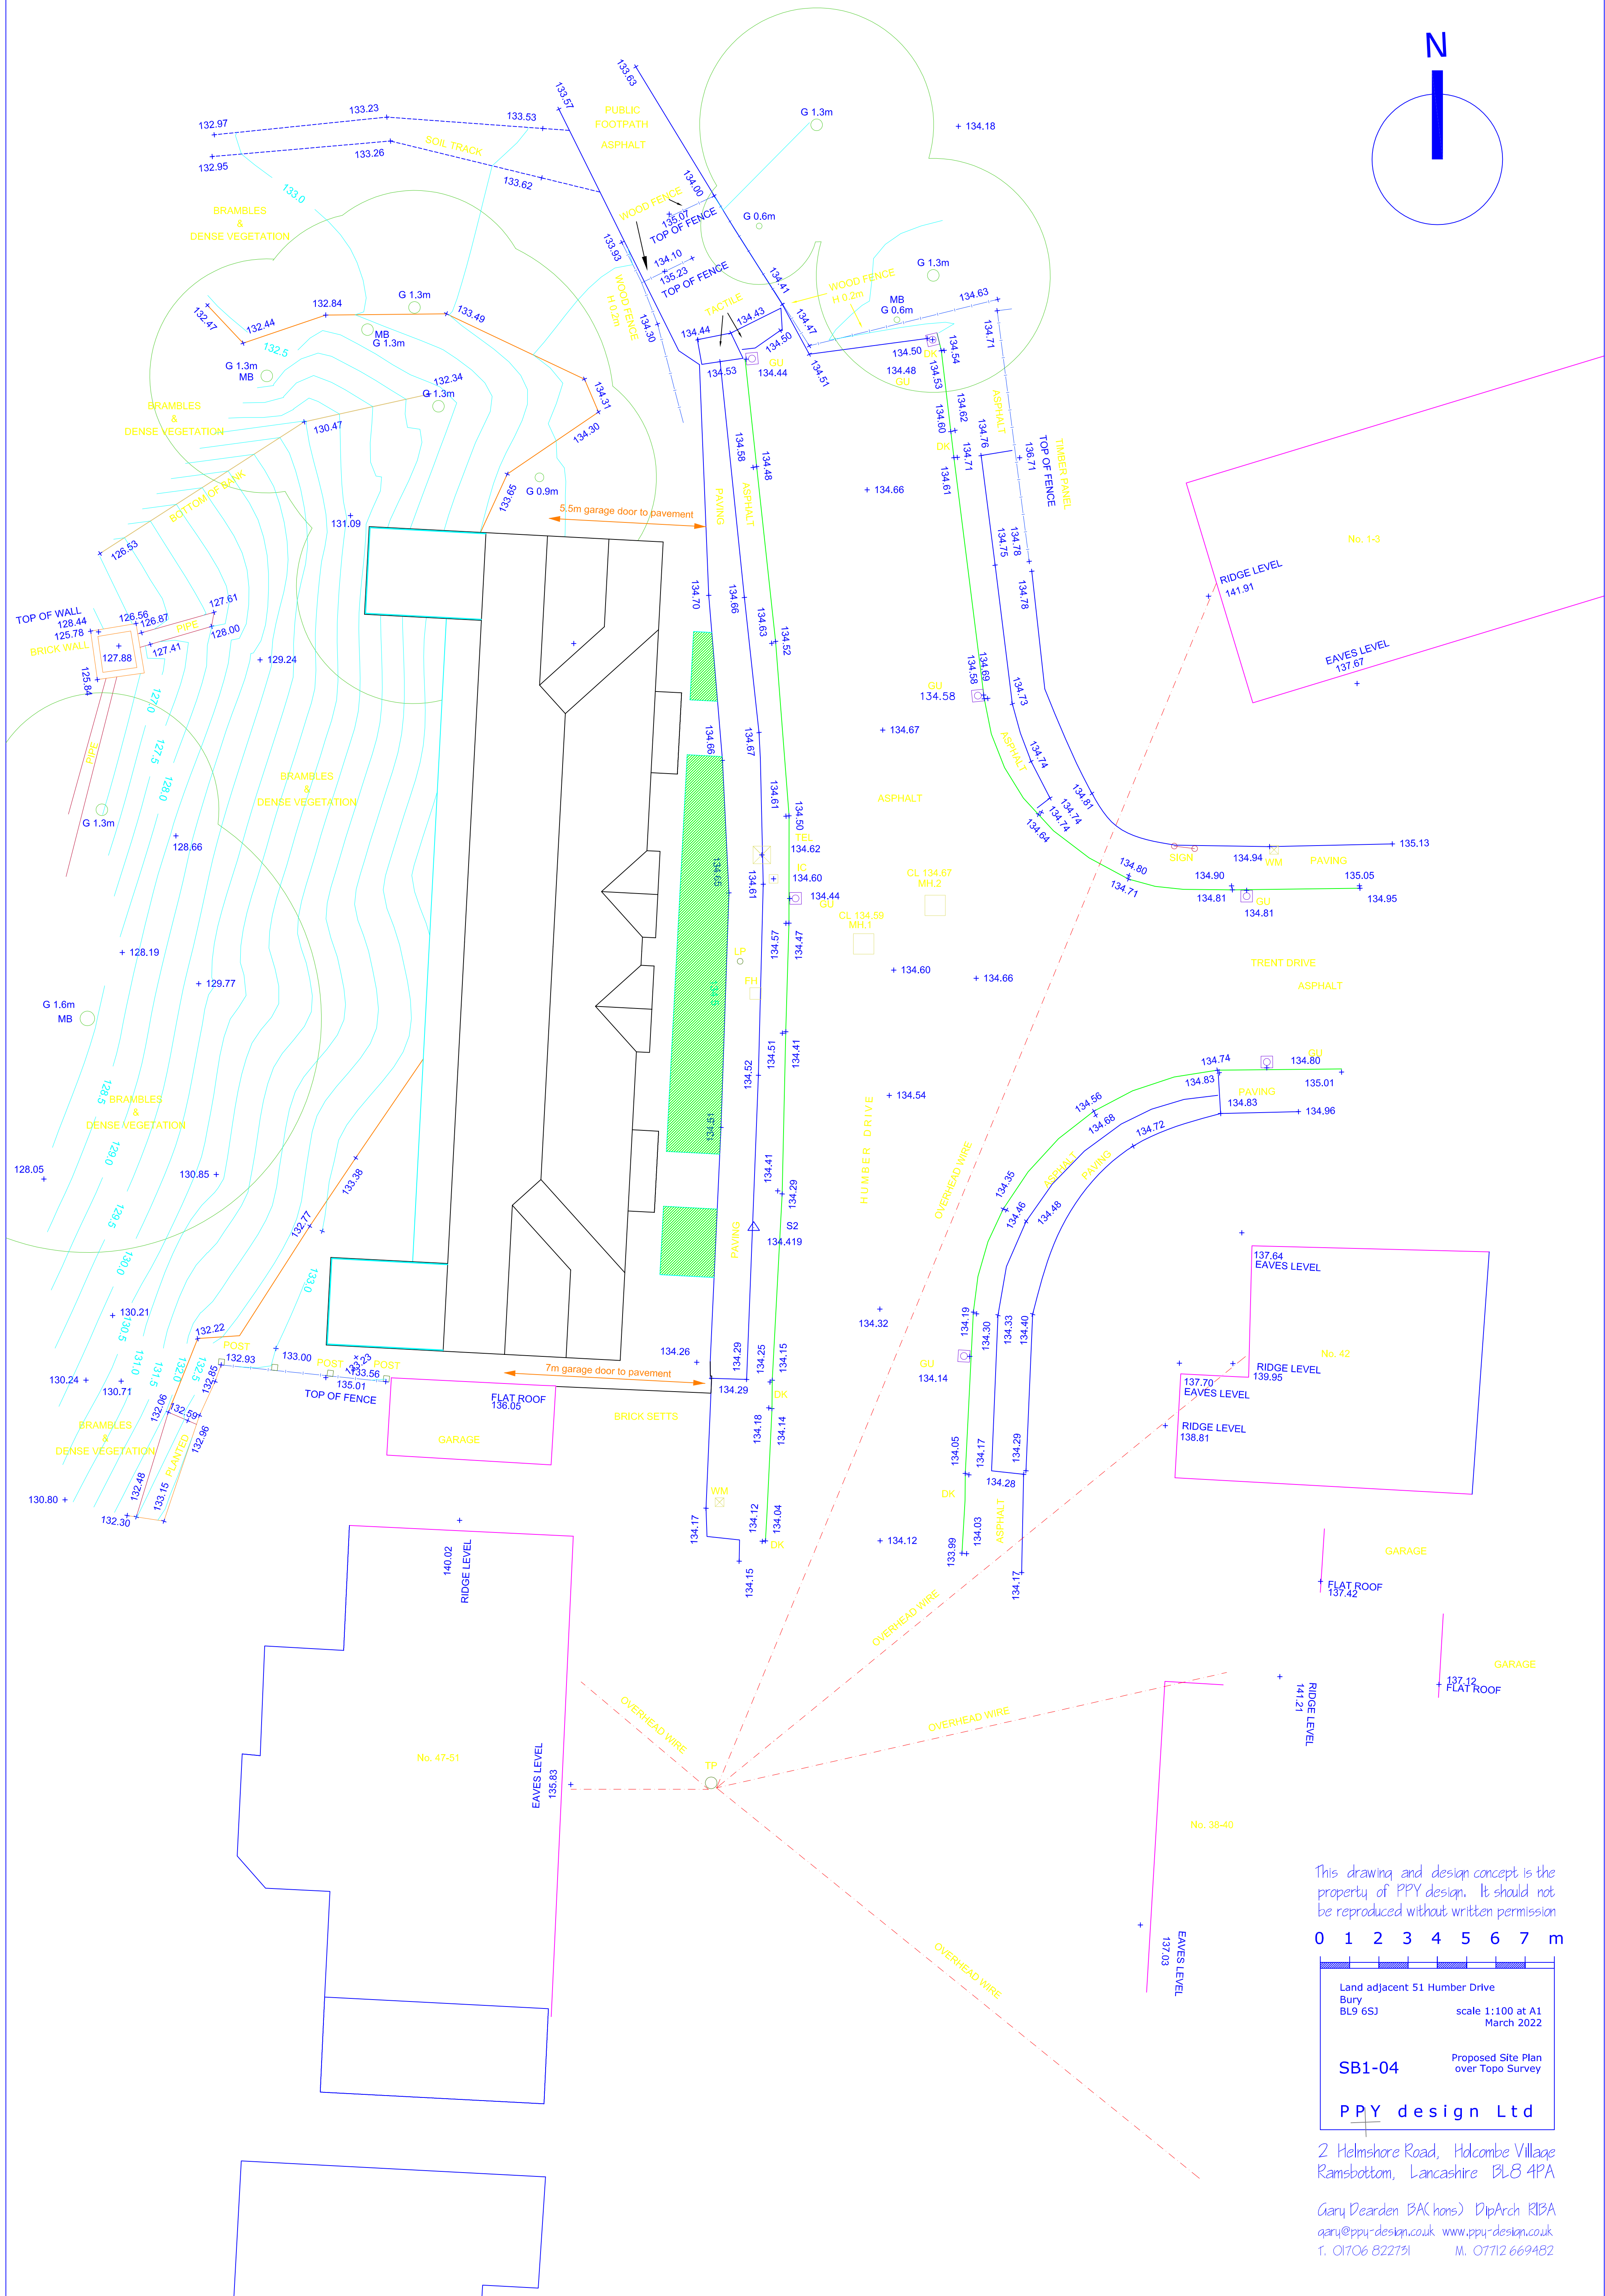


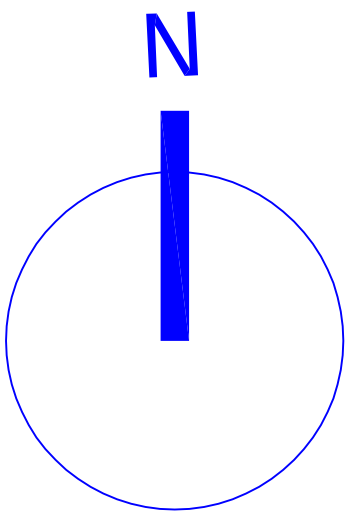

This drawing and design concept is the property of PPY design. It should not be reproduced without written permission

0 1 2 3 4 5 6 7 m

Land adjacent 51 Humber Drive Bury BL9 6SJ	scale 1:100 at A1 March 2022
SB1-04	Proposed Site Plan over Topo Survey
PPY design Ltd	

2 Helmsore Road, Holcombe Village
Ramsbottom, Lancashire BL8 4PA

Gary Dearden BArch (hons) DipArch RIBA
gary@ppy-design.co.uk www.ppy-design.co.uk
T. 01706 822731 M. 07712 669482