



Revisions

A

24.11.21 Scope of works and materials updated

General notes:

All dimensions are to be checked on site with any discrepancies reported to the designer prior to the works being carried out.

All works are to be in accordance with the planning approval and any subsequent approved local authority planning correspondence including drawings, documents and reports.

All works are to comply with the building regulations, british standards, code of practice, and any local statutory requirements.

All works are to comply with current health and safety legislation, h.s.e. recommendations/guidance and the current c.d.m. regulations.

This drawing is to be read in conjunction with general arrangement (l code) drawings, together with relevant detailed (a code) drawings and specifications.


For all structural works refer to the structural engineers information.

For all mechanical and electrical works refer to the mechanical and electrical engineers information.

For all above ground drainage works refer to the public health engineers information.

All products specified are to be installed strictly in accordance with the manufacturers recommendations, specification and details

Project North

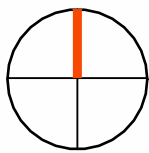

Drawn by: JC


Checked by: JC

Scale on A1:

As indicated

BLOCK AND SITE PLANS

SP1.1

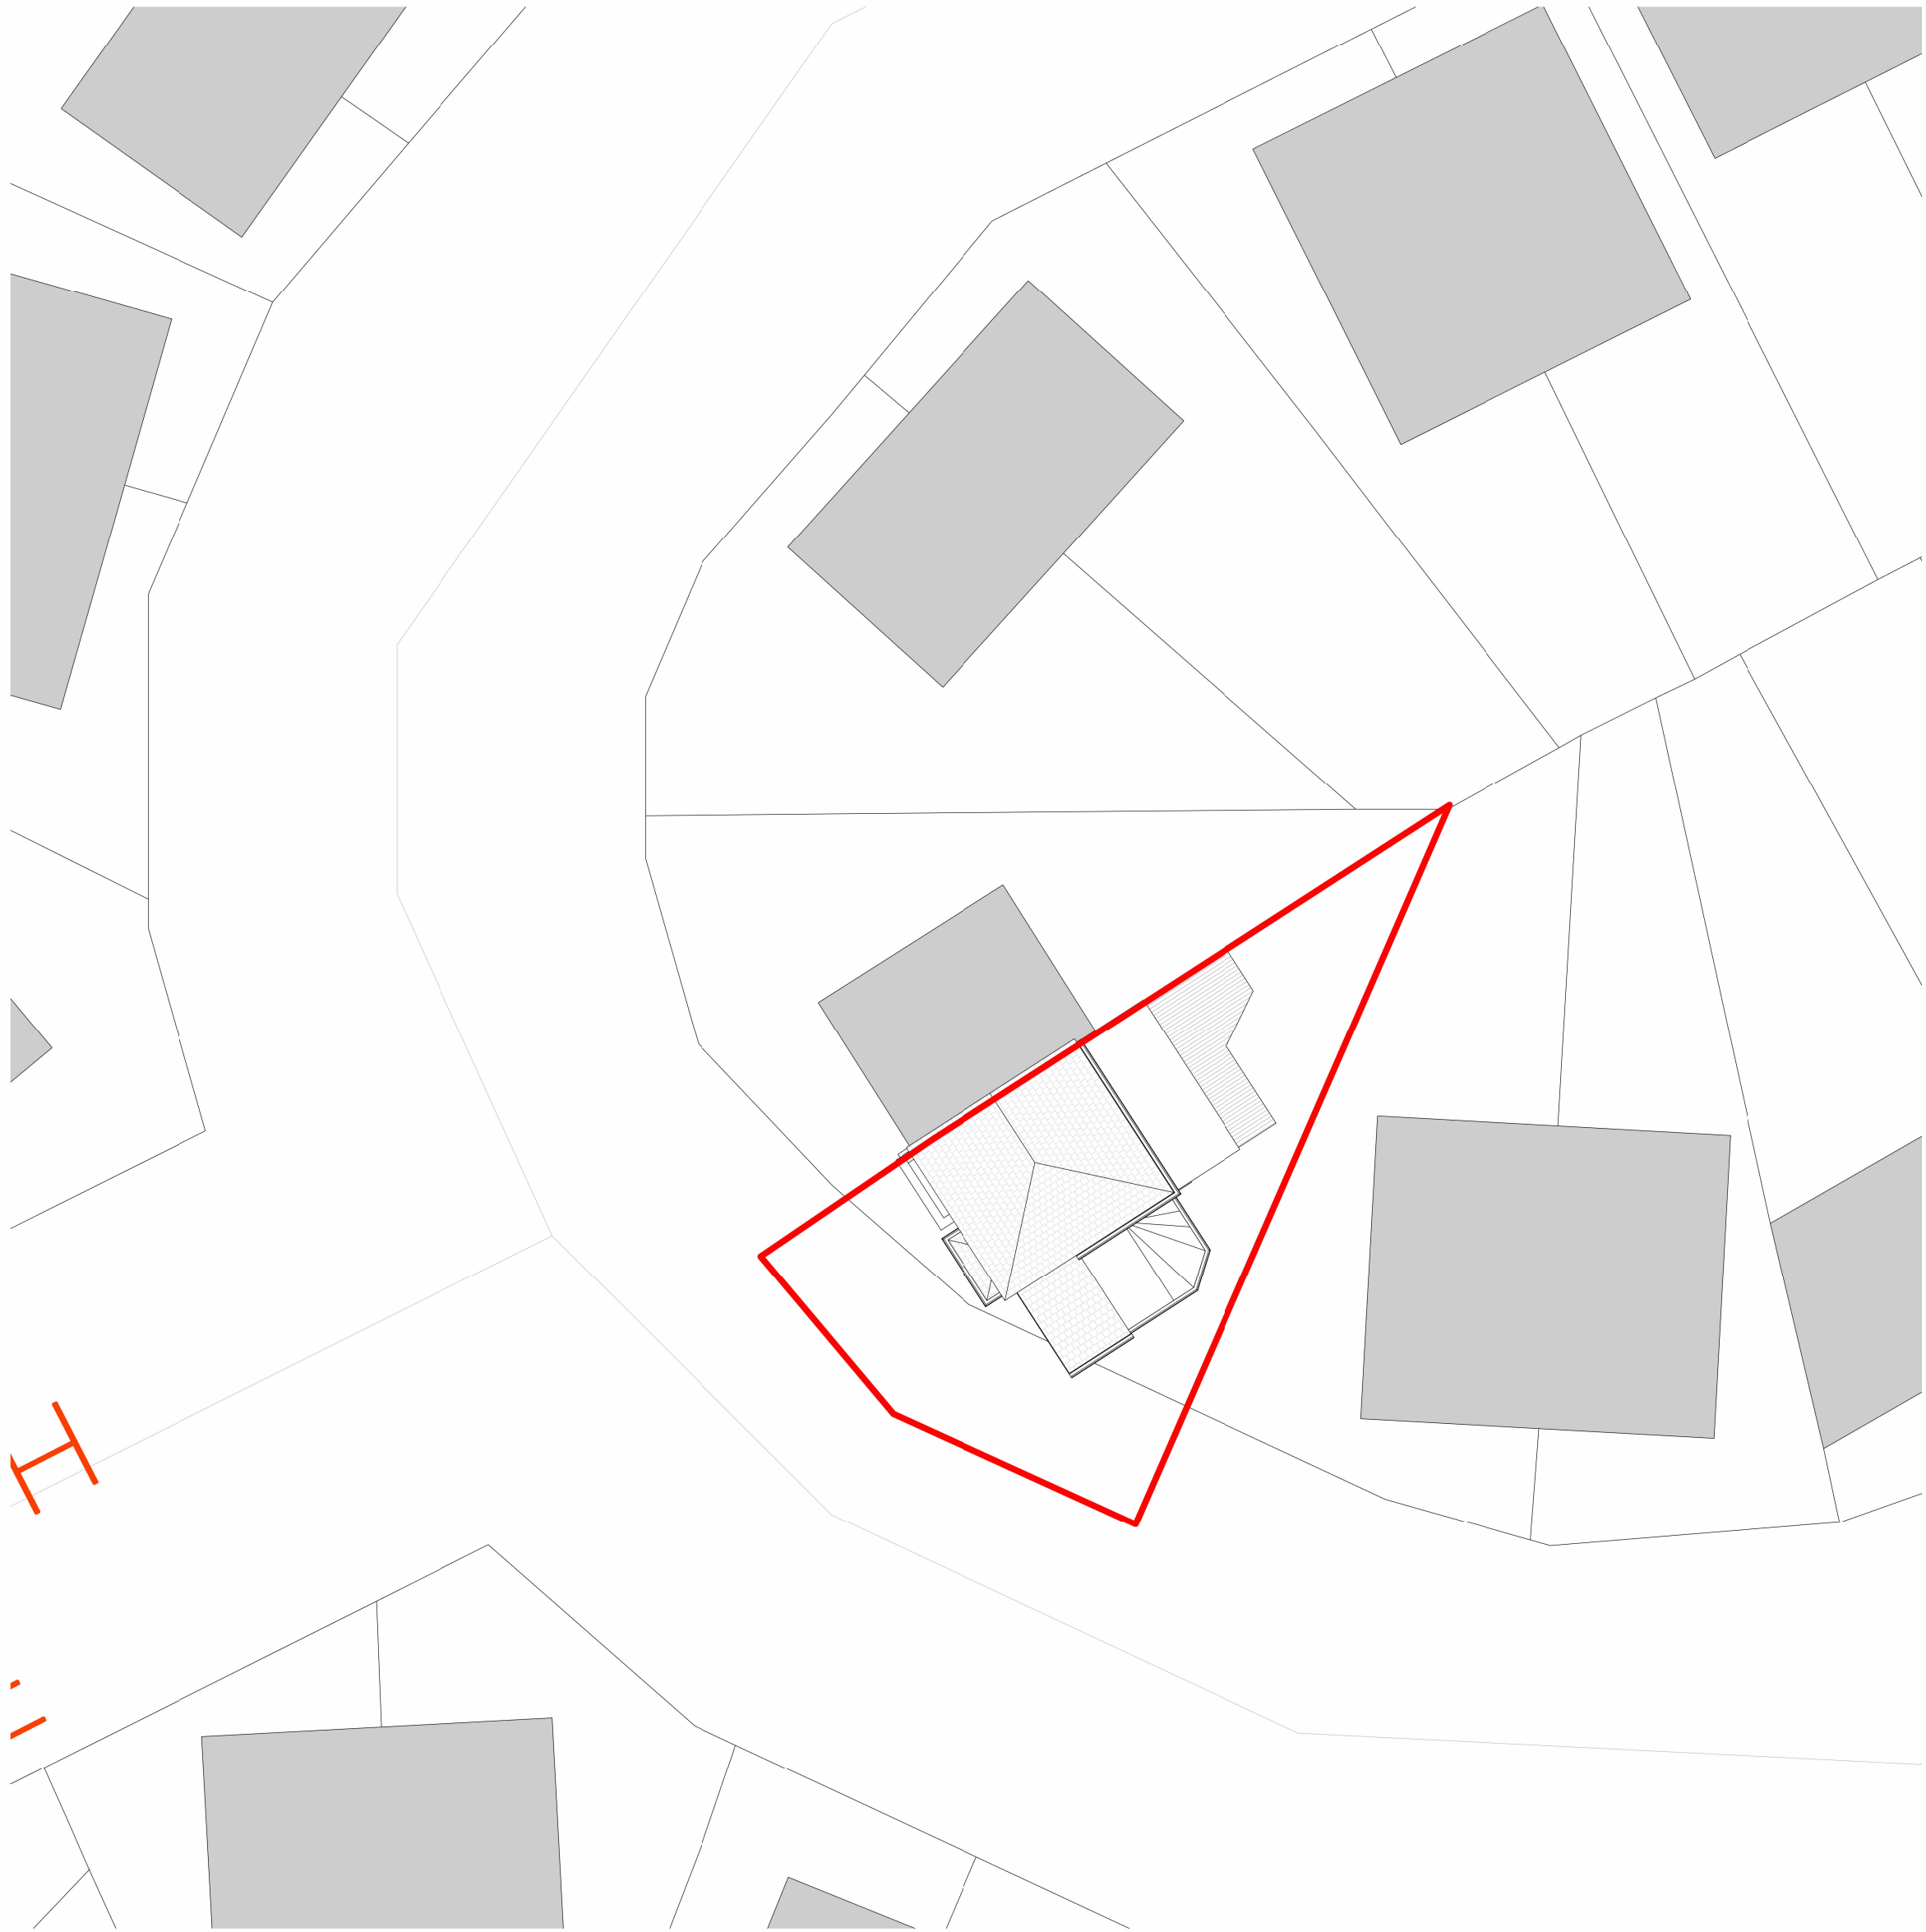


1

Existing Block Plan

1 : 200



Site boundary indicated by red line
© Crown Copyright and database rights 2021 OS 100047474.

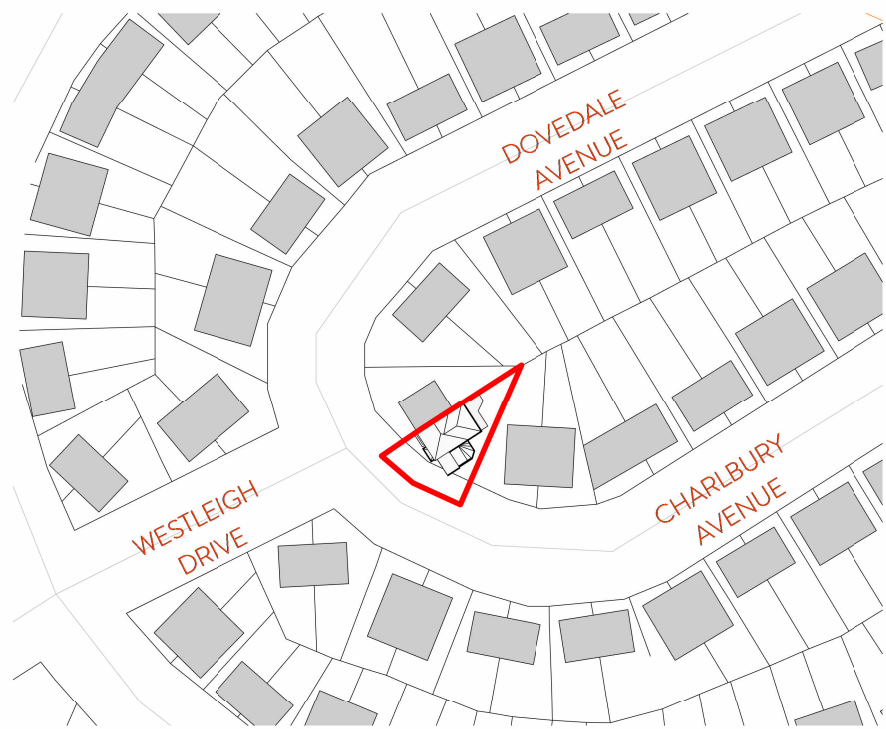

3

Site Plan


1 : 1250

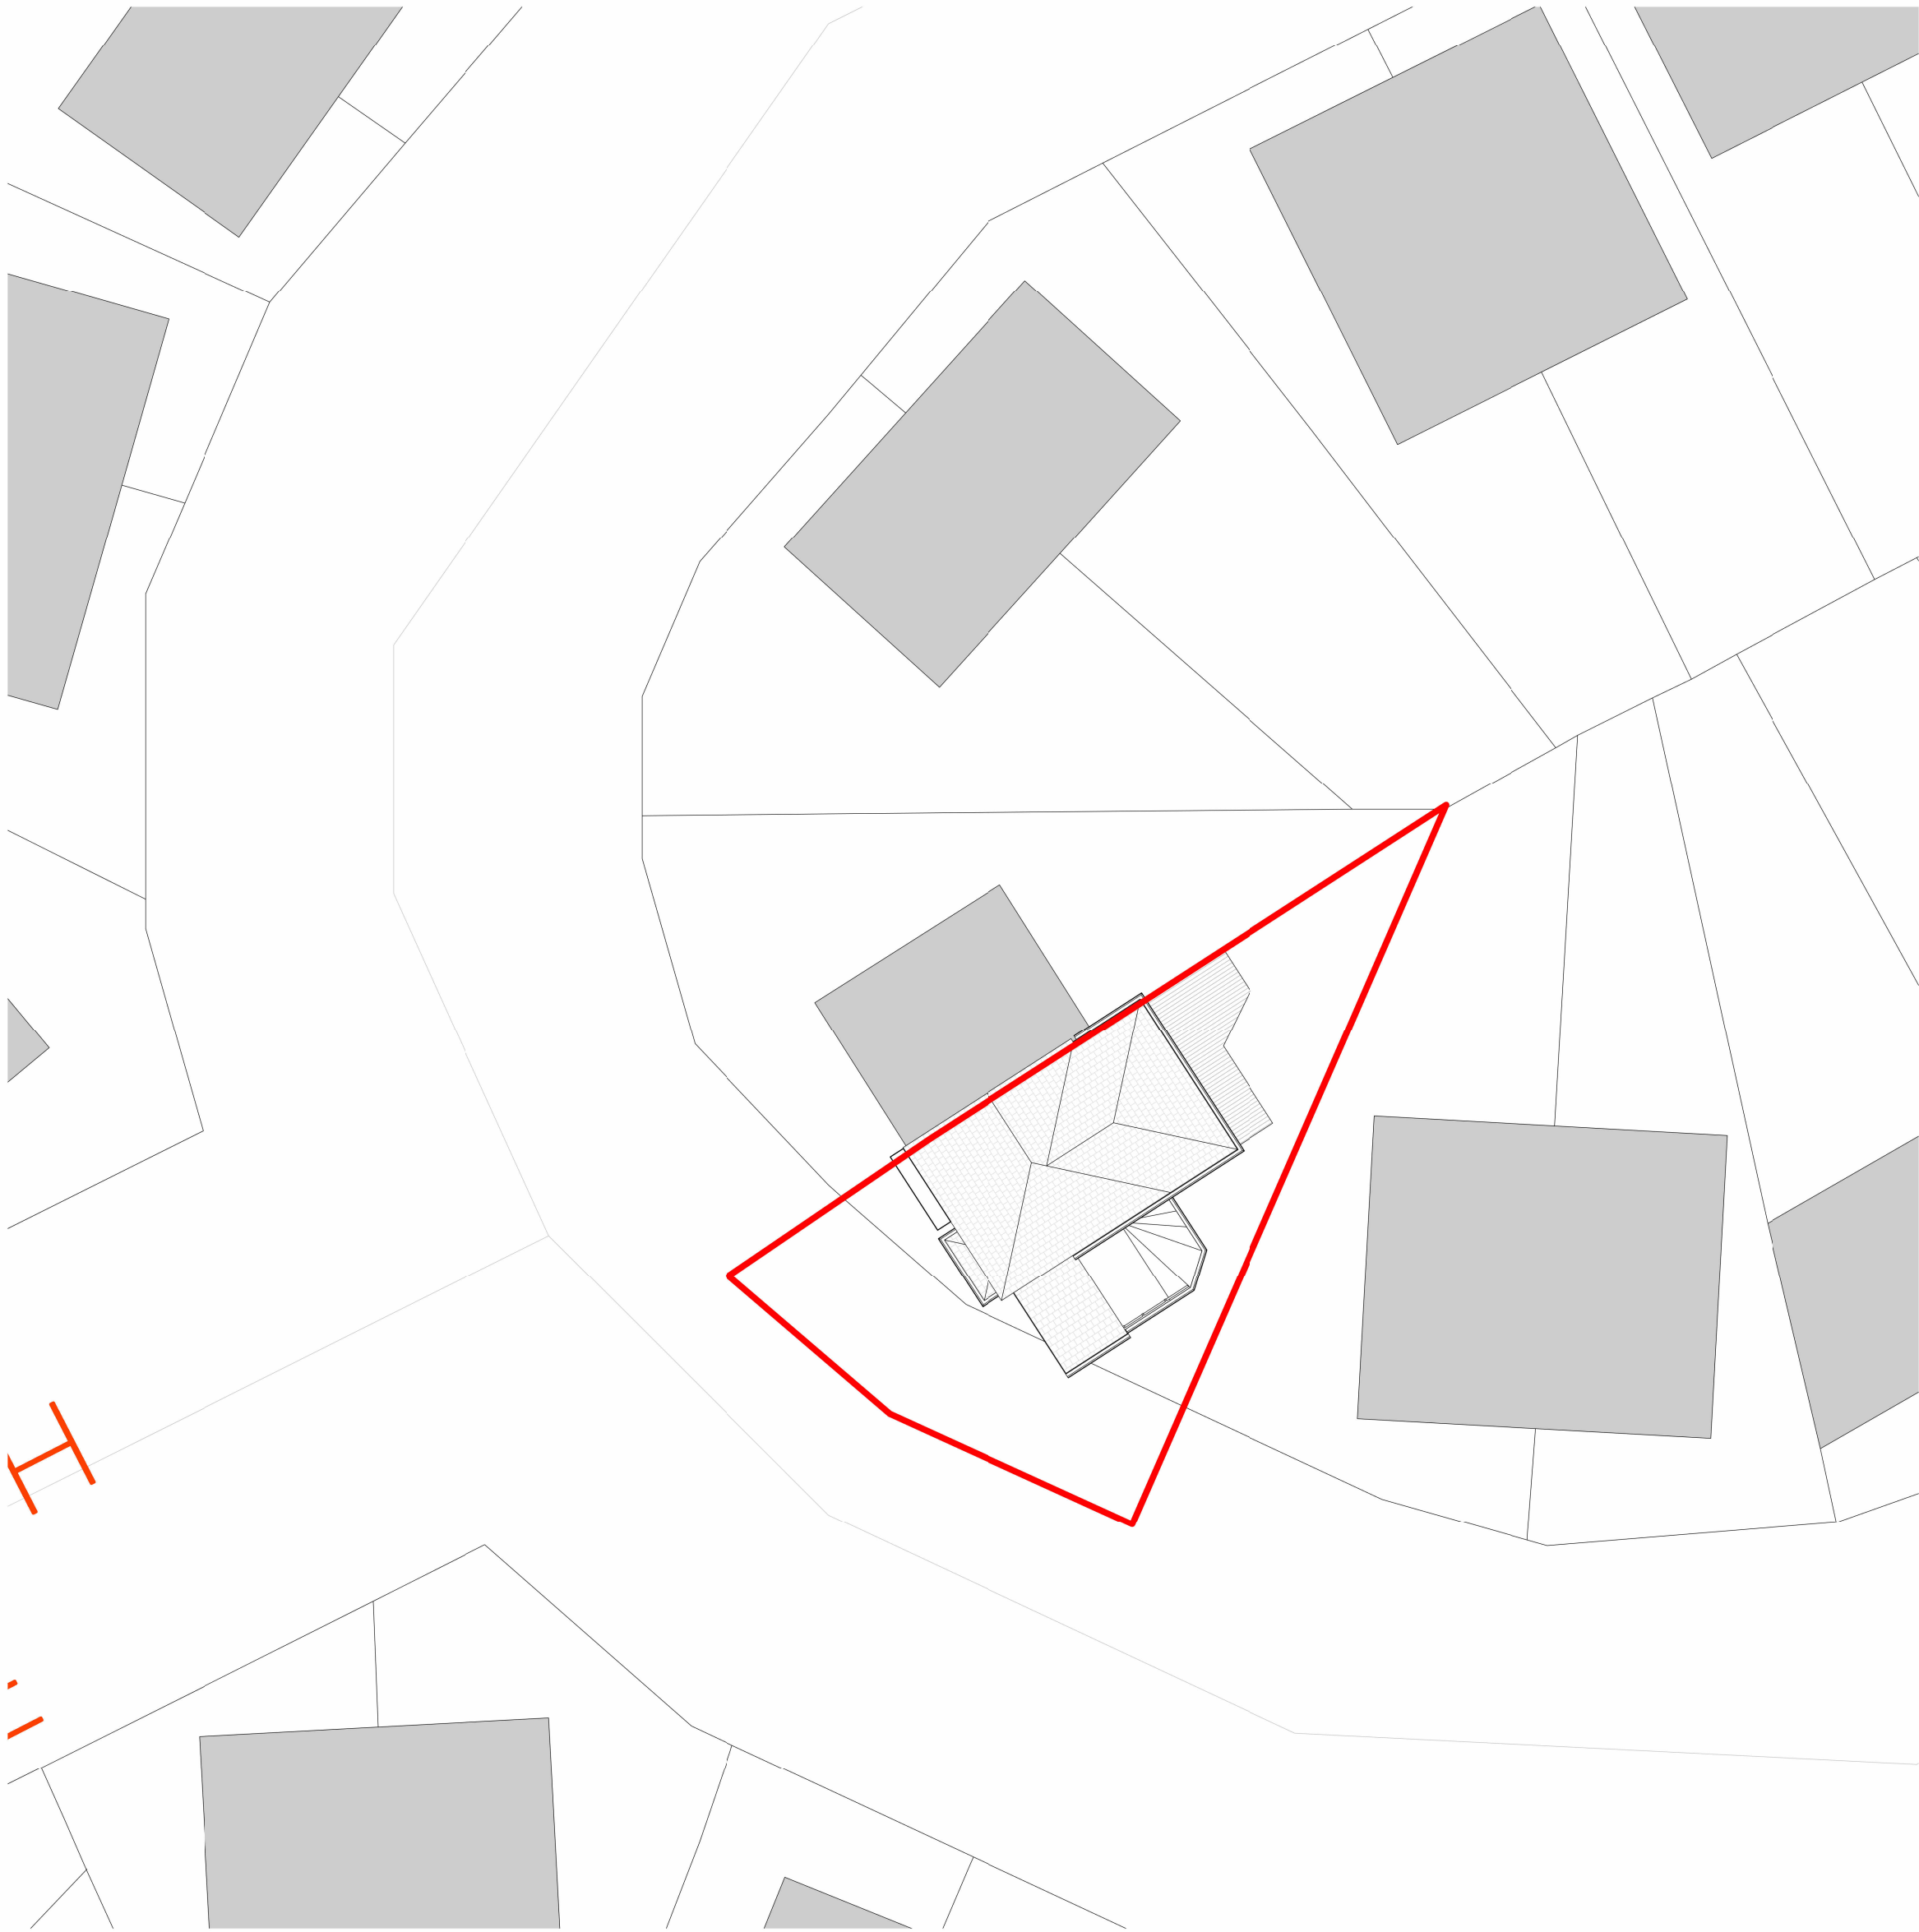 

2

Proposed Block Plan

1 : 200

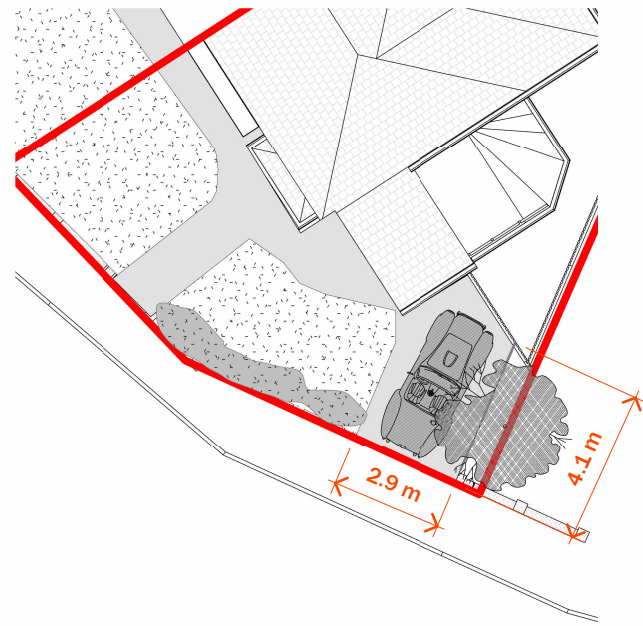

4

Driveway Plan - Existing & Proposed

1 : 200