



Castle Leisure Centre - Replacement Of Existing Chimney Flues

NO DIMENSIONS TO BE SCALED FROM THIS DRAWING

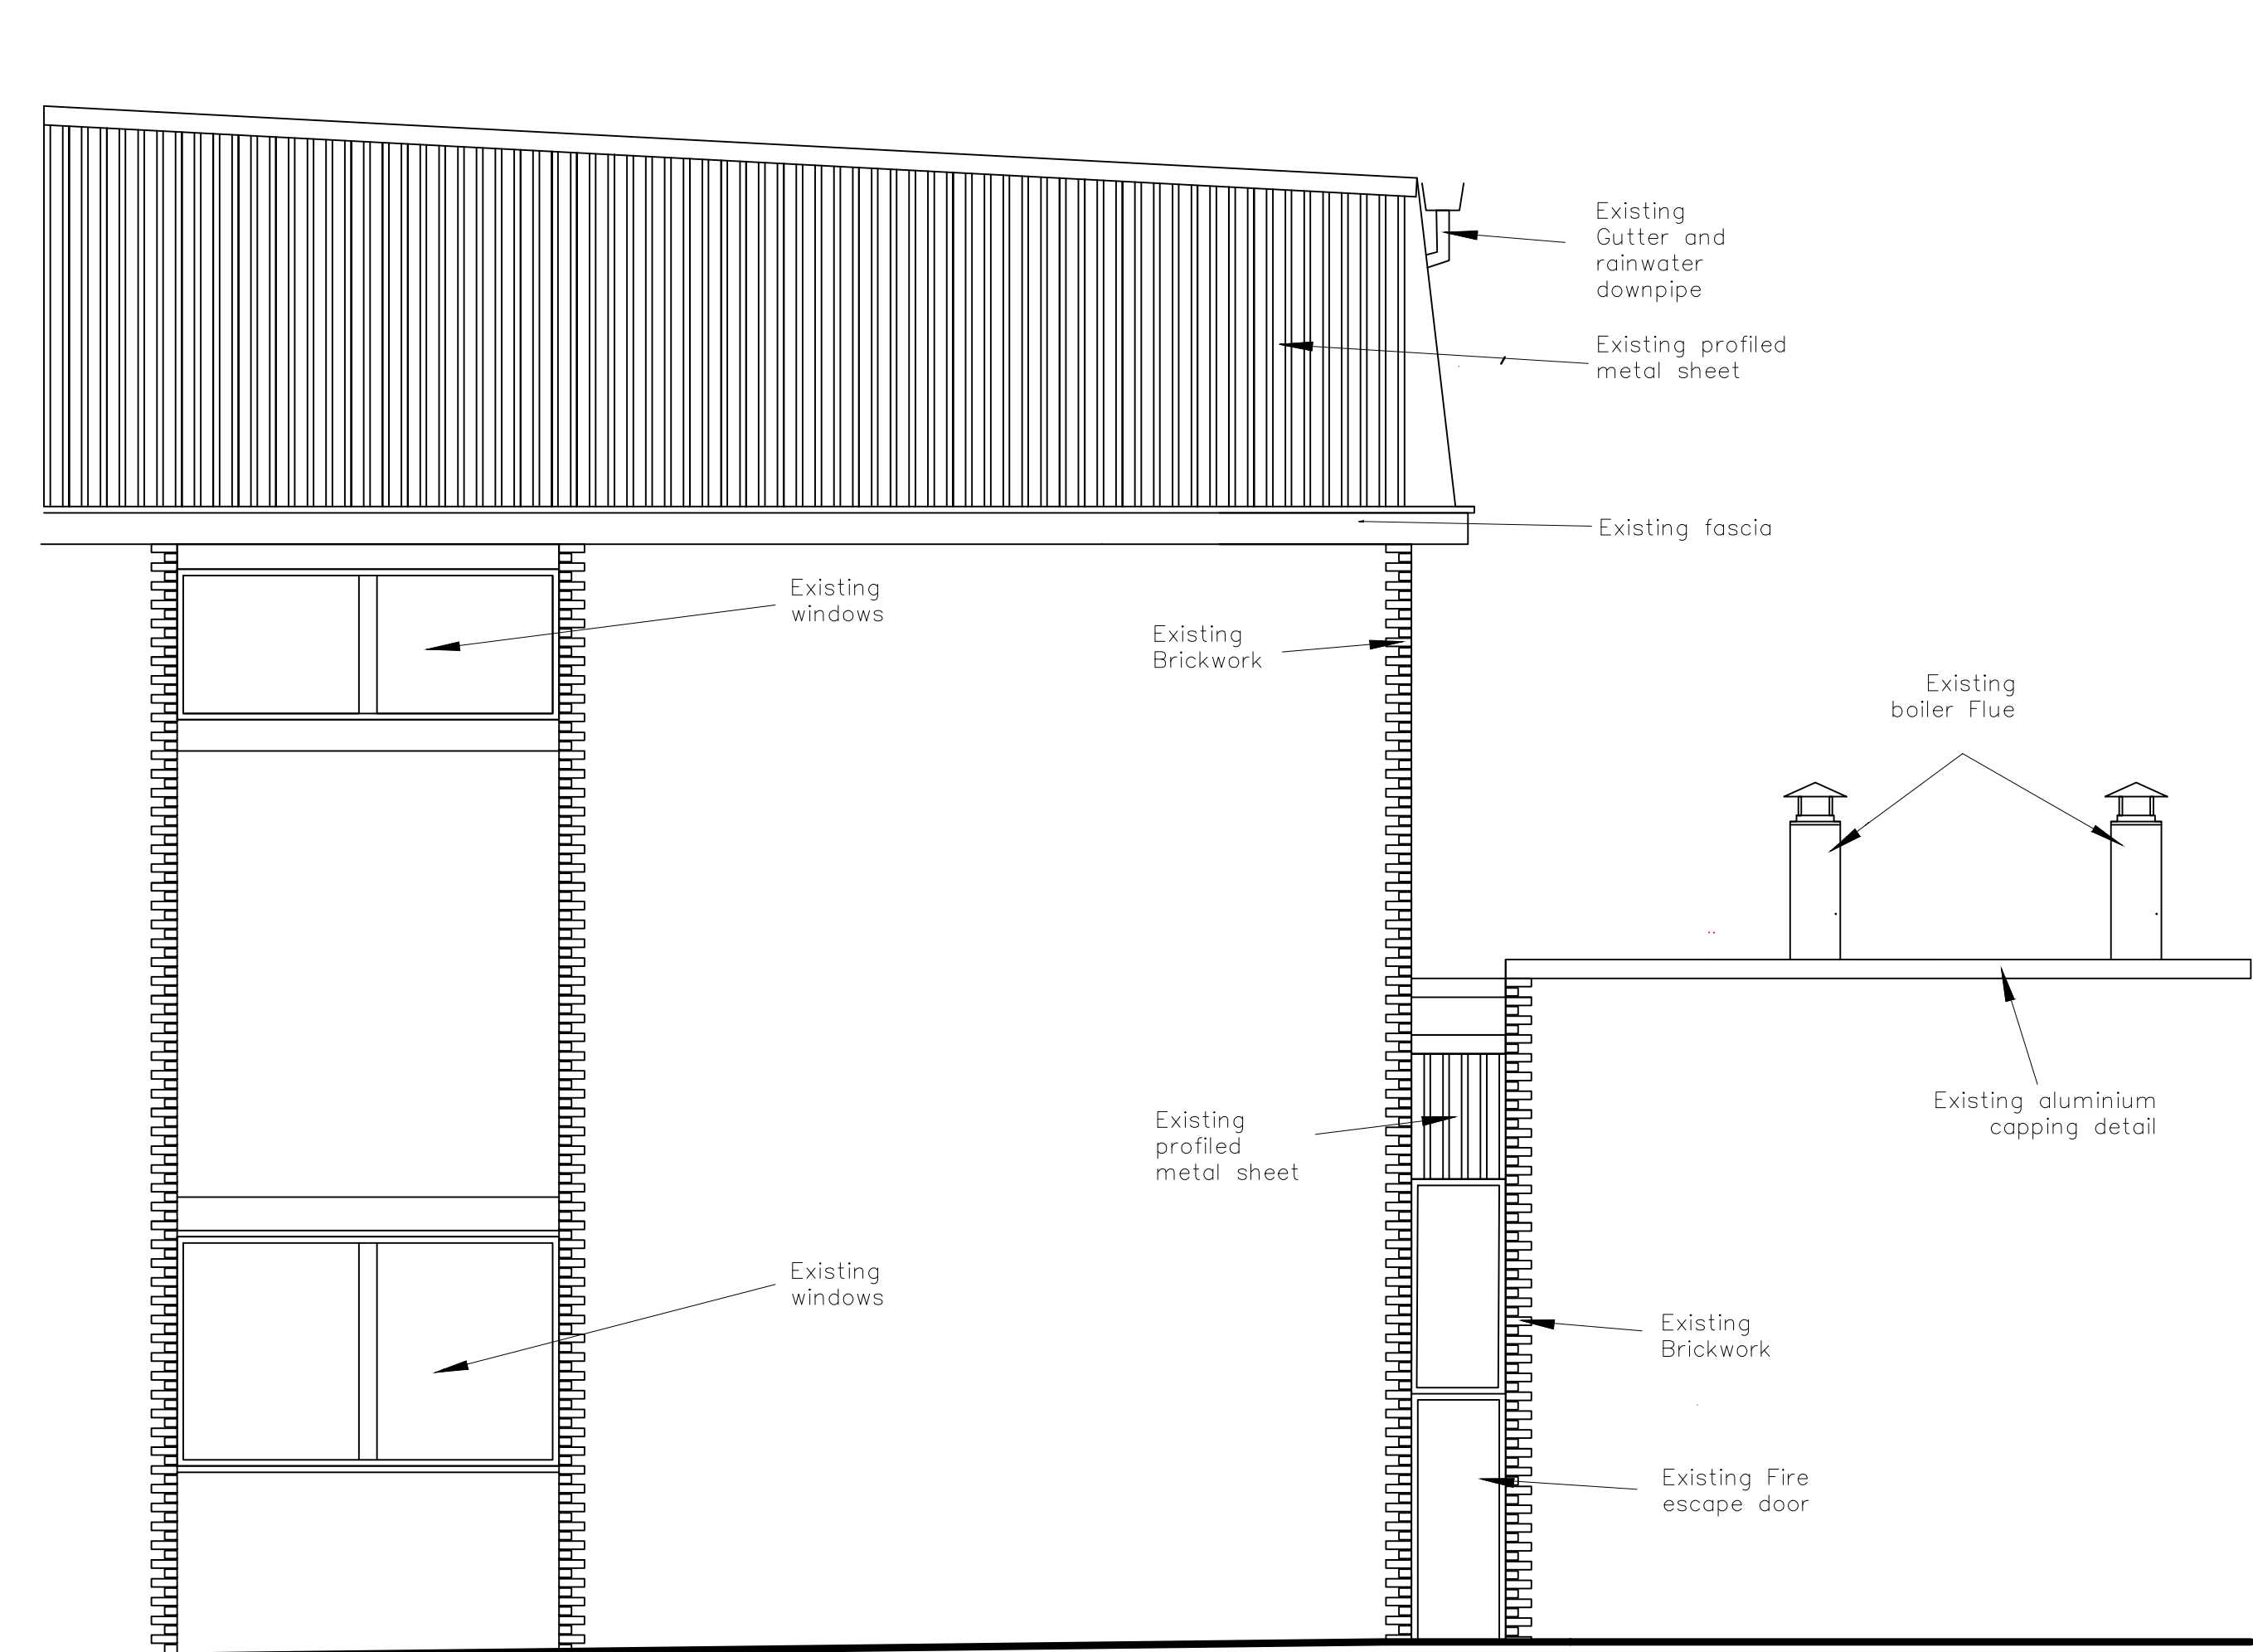


Existing Elevation

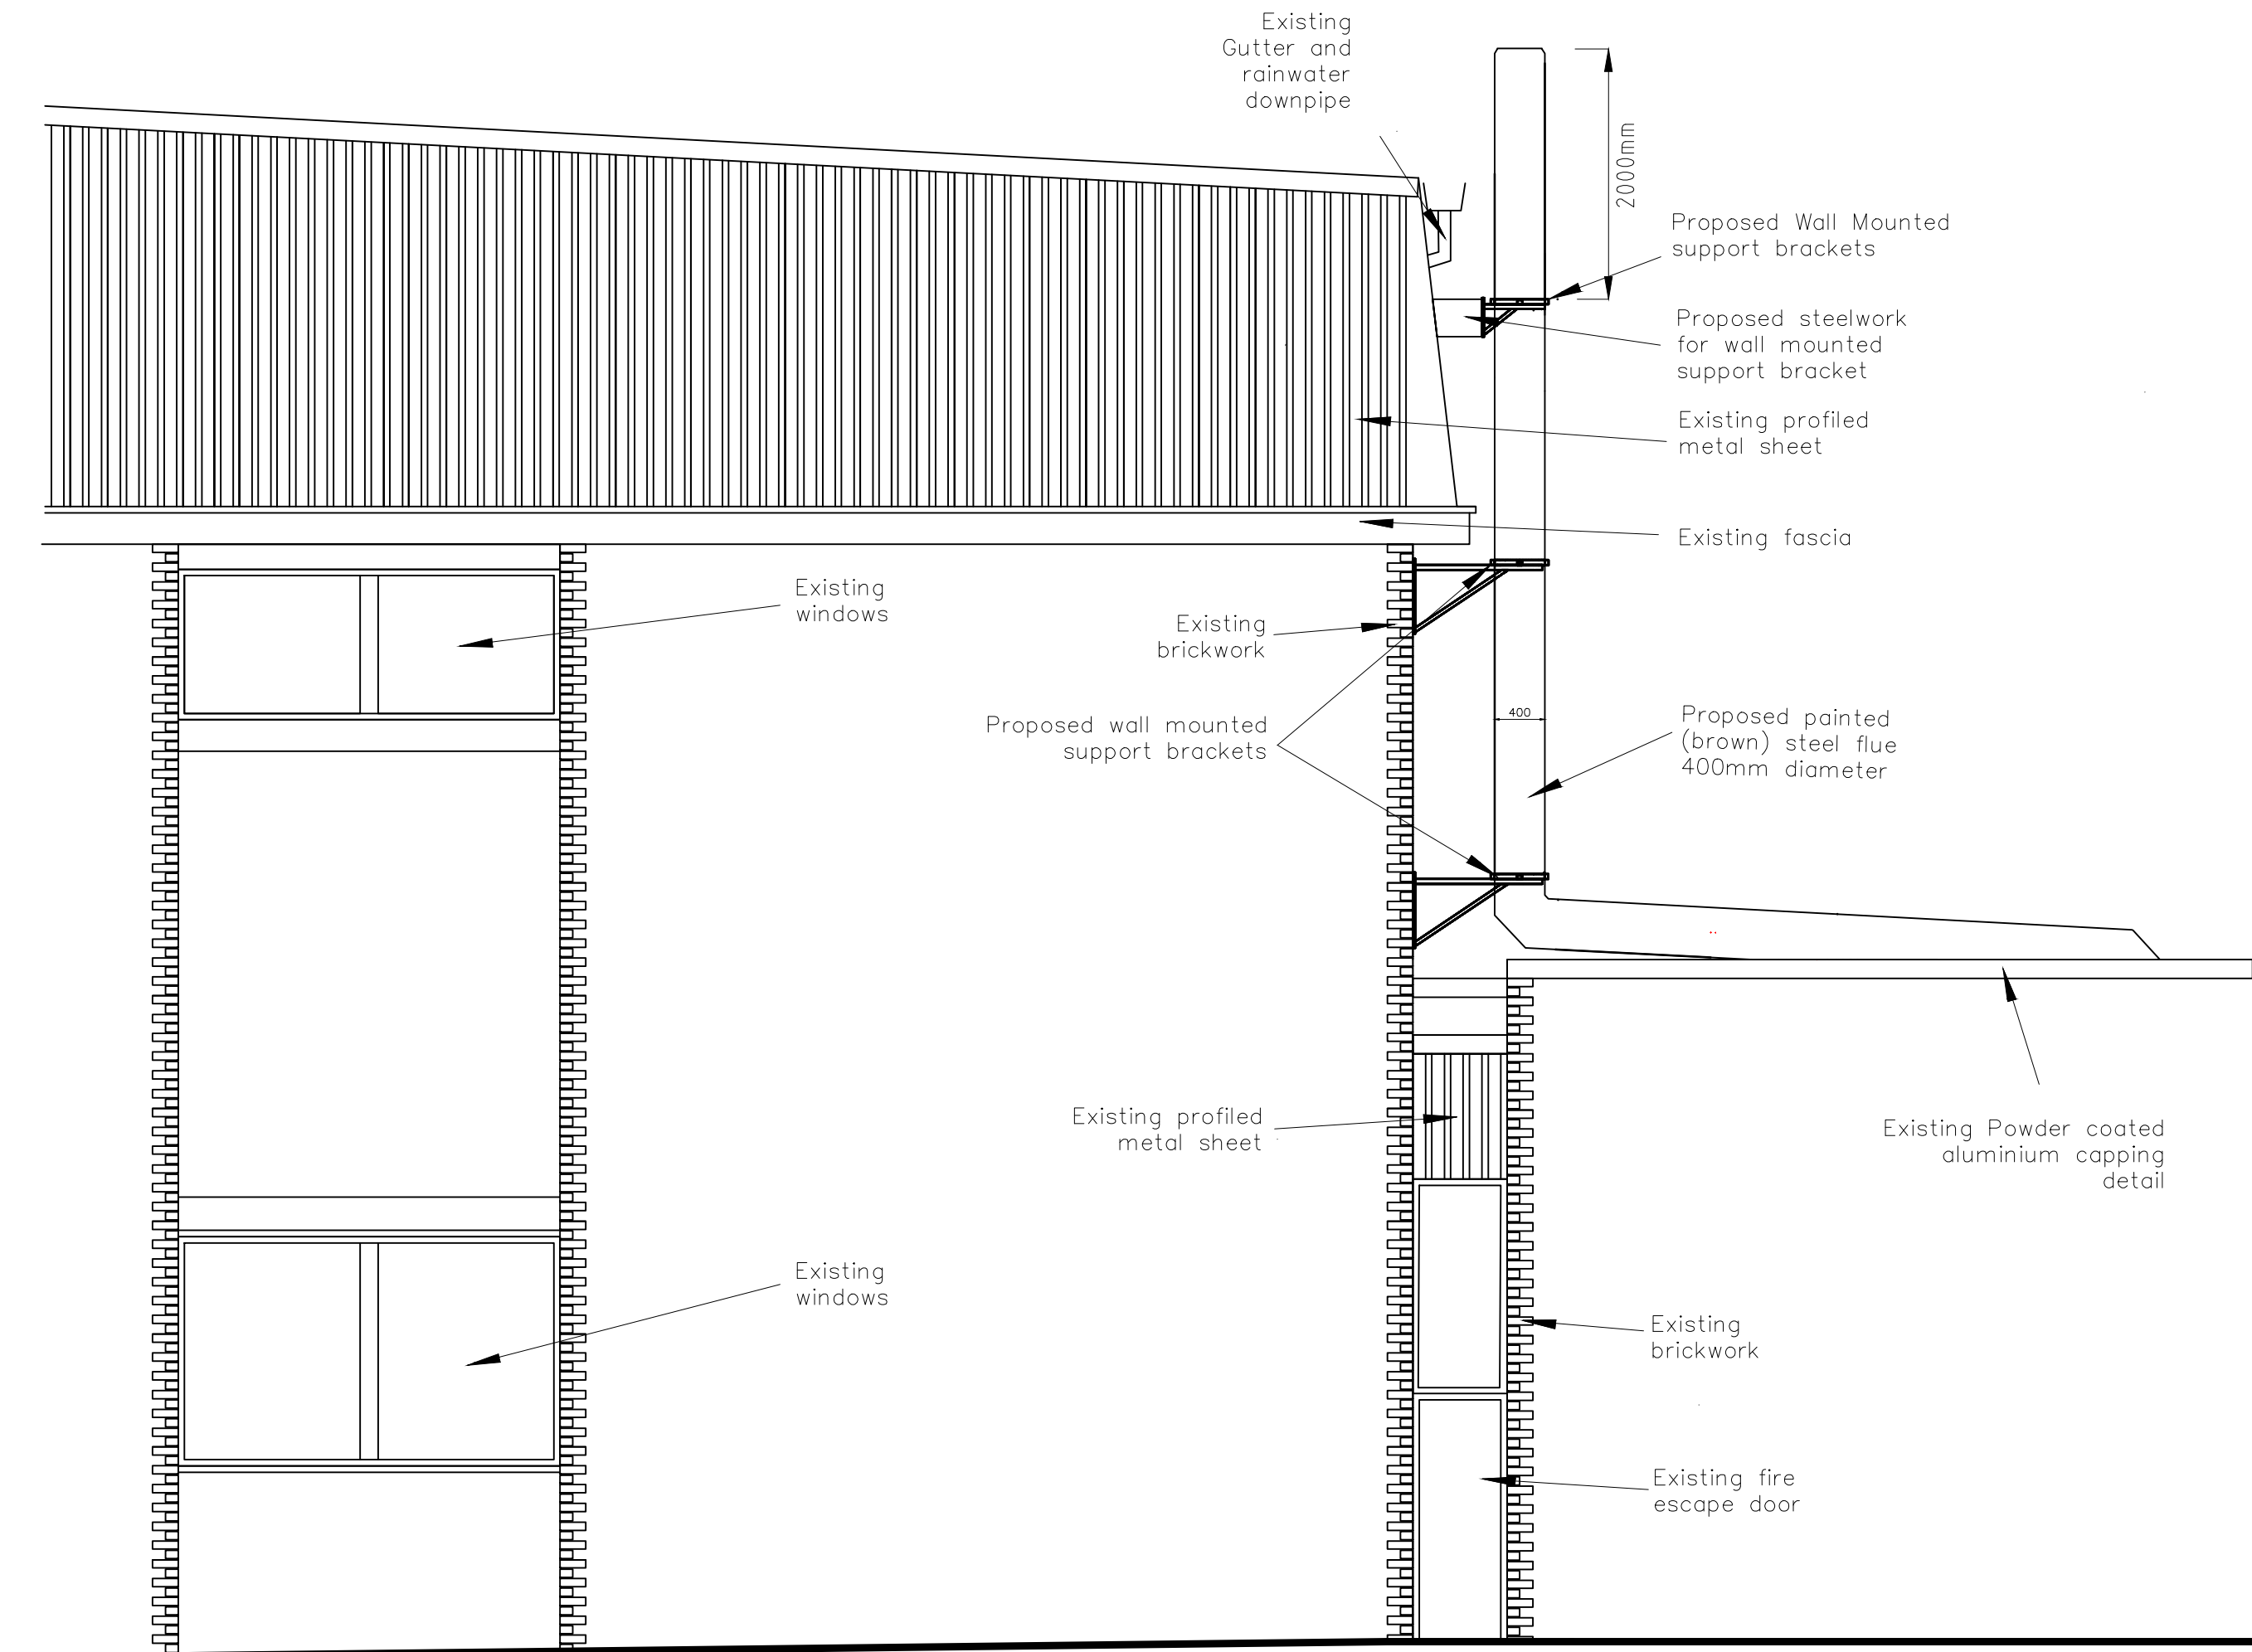

Proposed Elevation



Photograph of Existing West Elevation

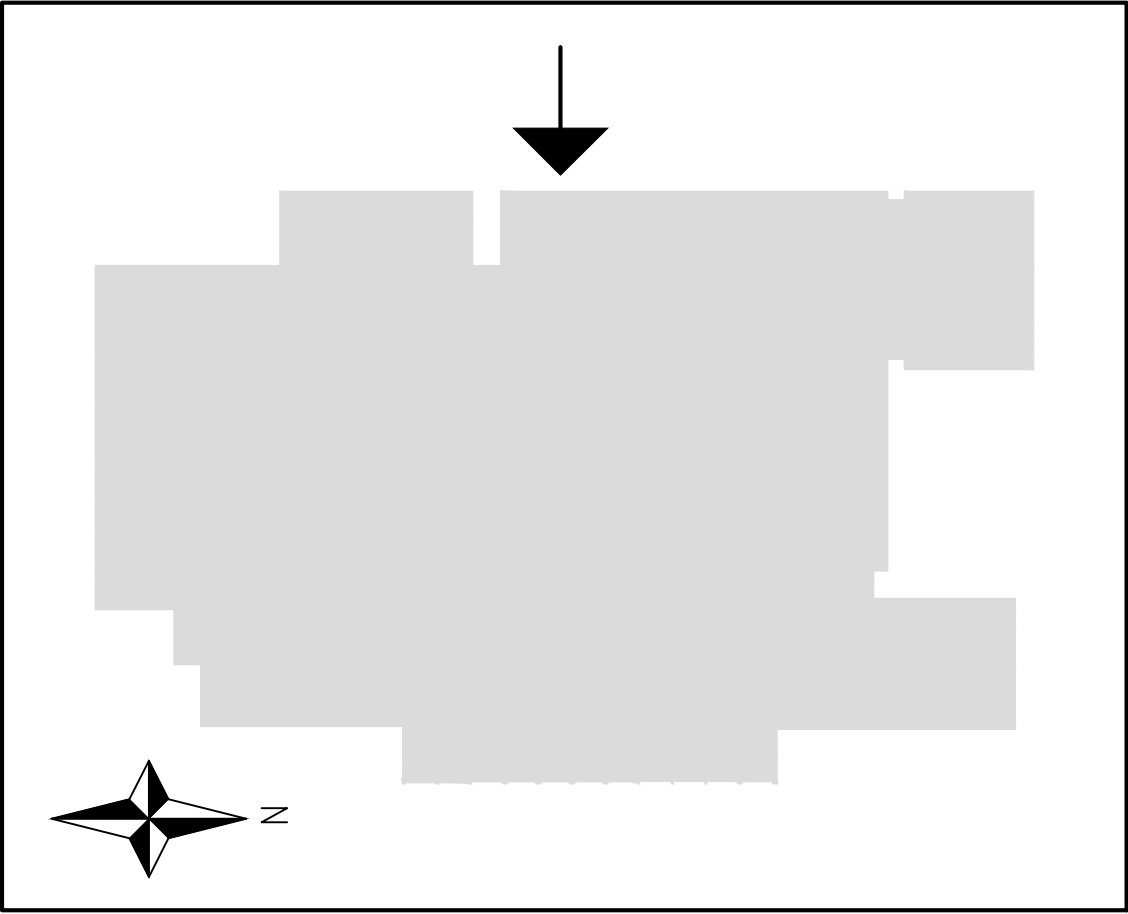

Elevation Key Plan

A	Elevation names changed		5.5.23	TR	
Revision			Date	Dn	Chk
Client					
BURY MBC					
Project					
Castle Leisure Centre, Bolton Street, Bury, BL9 0EZ					
Drawing Title					
INSTALLATION / REPLACEMENT OF BOILER FLUE WEST ELEVATION					
Suitability Status					
S2 - Suitable for Information					
Job No.	Scale	Size	Rev		
220972	1:50	A1	A		
Drawing Number					
220972-PEV-XX-ZZ-DR-B-0002					
Project Code - Originator - Zone - Level - Type - Role - Number					

PICK
EVERARD

Existing and Proposed West Elevation