



Castle Leisure Centre - Replacement Of Existing Chimney Flues

NO DIMENSIONS TO BE SCALED FROM THIS DRAWING

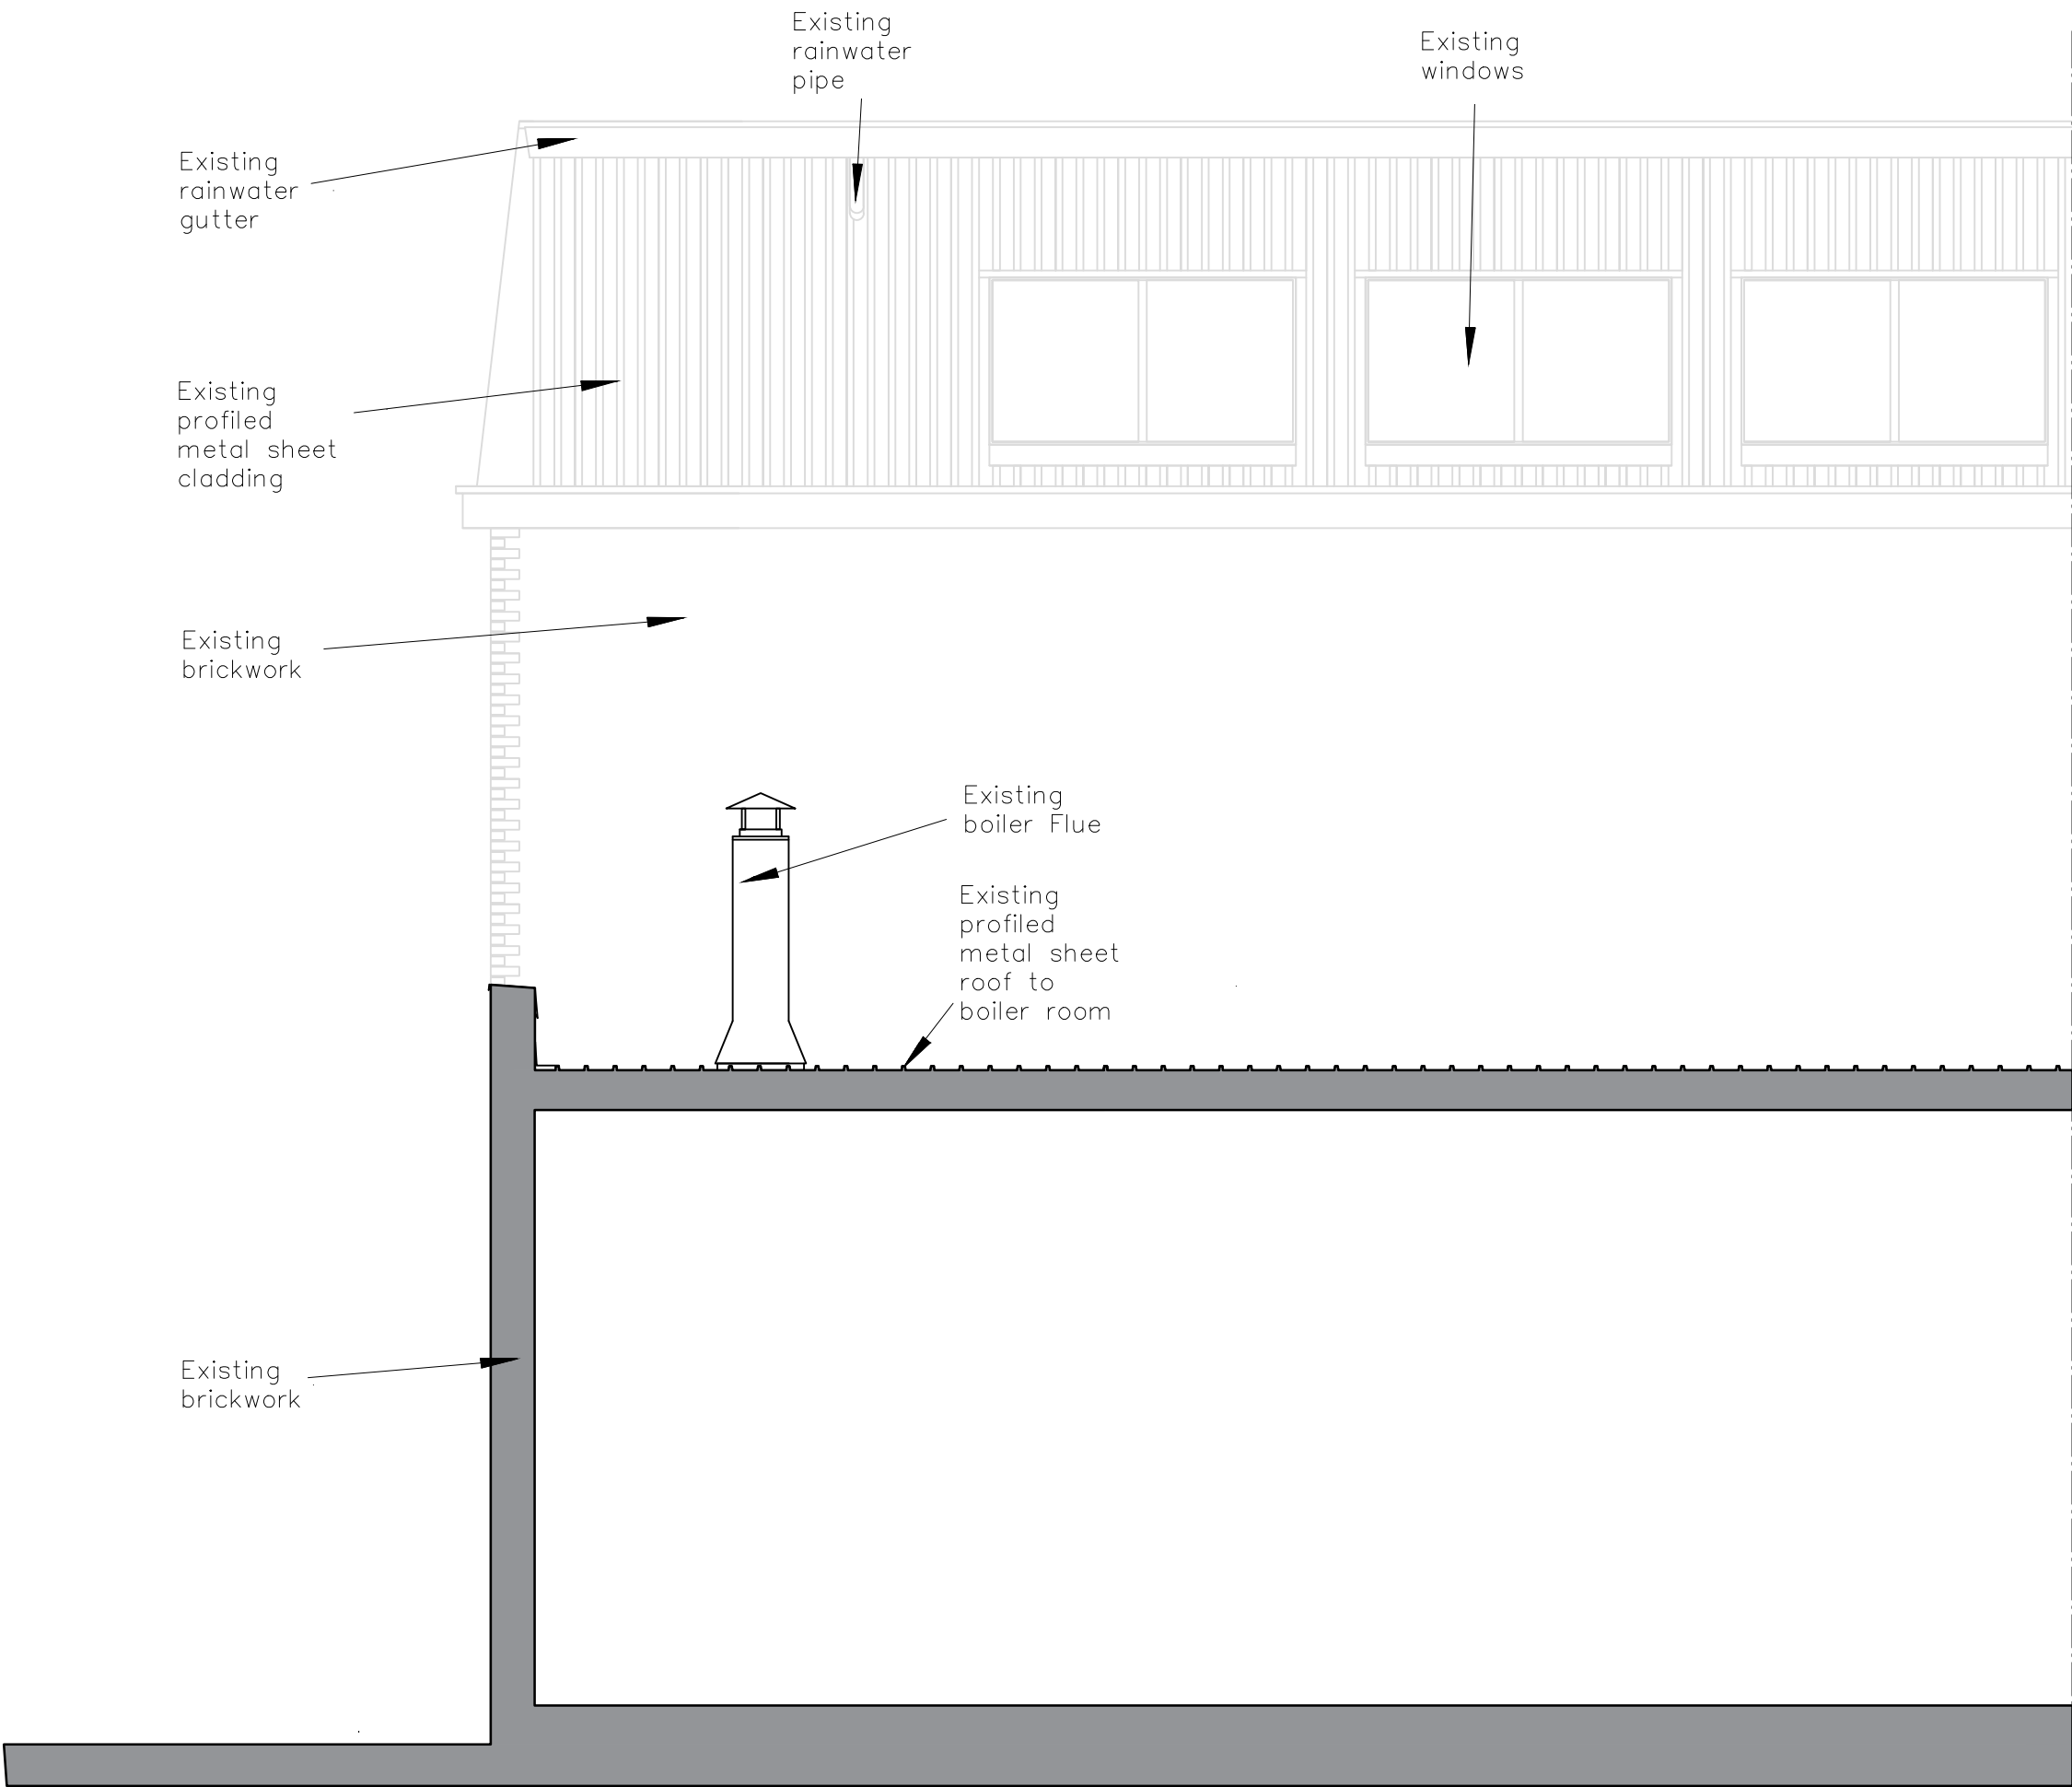


Existing Elevation

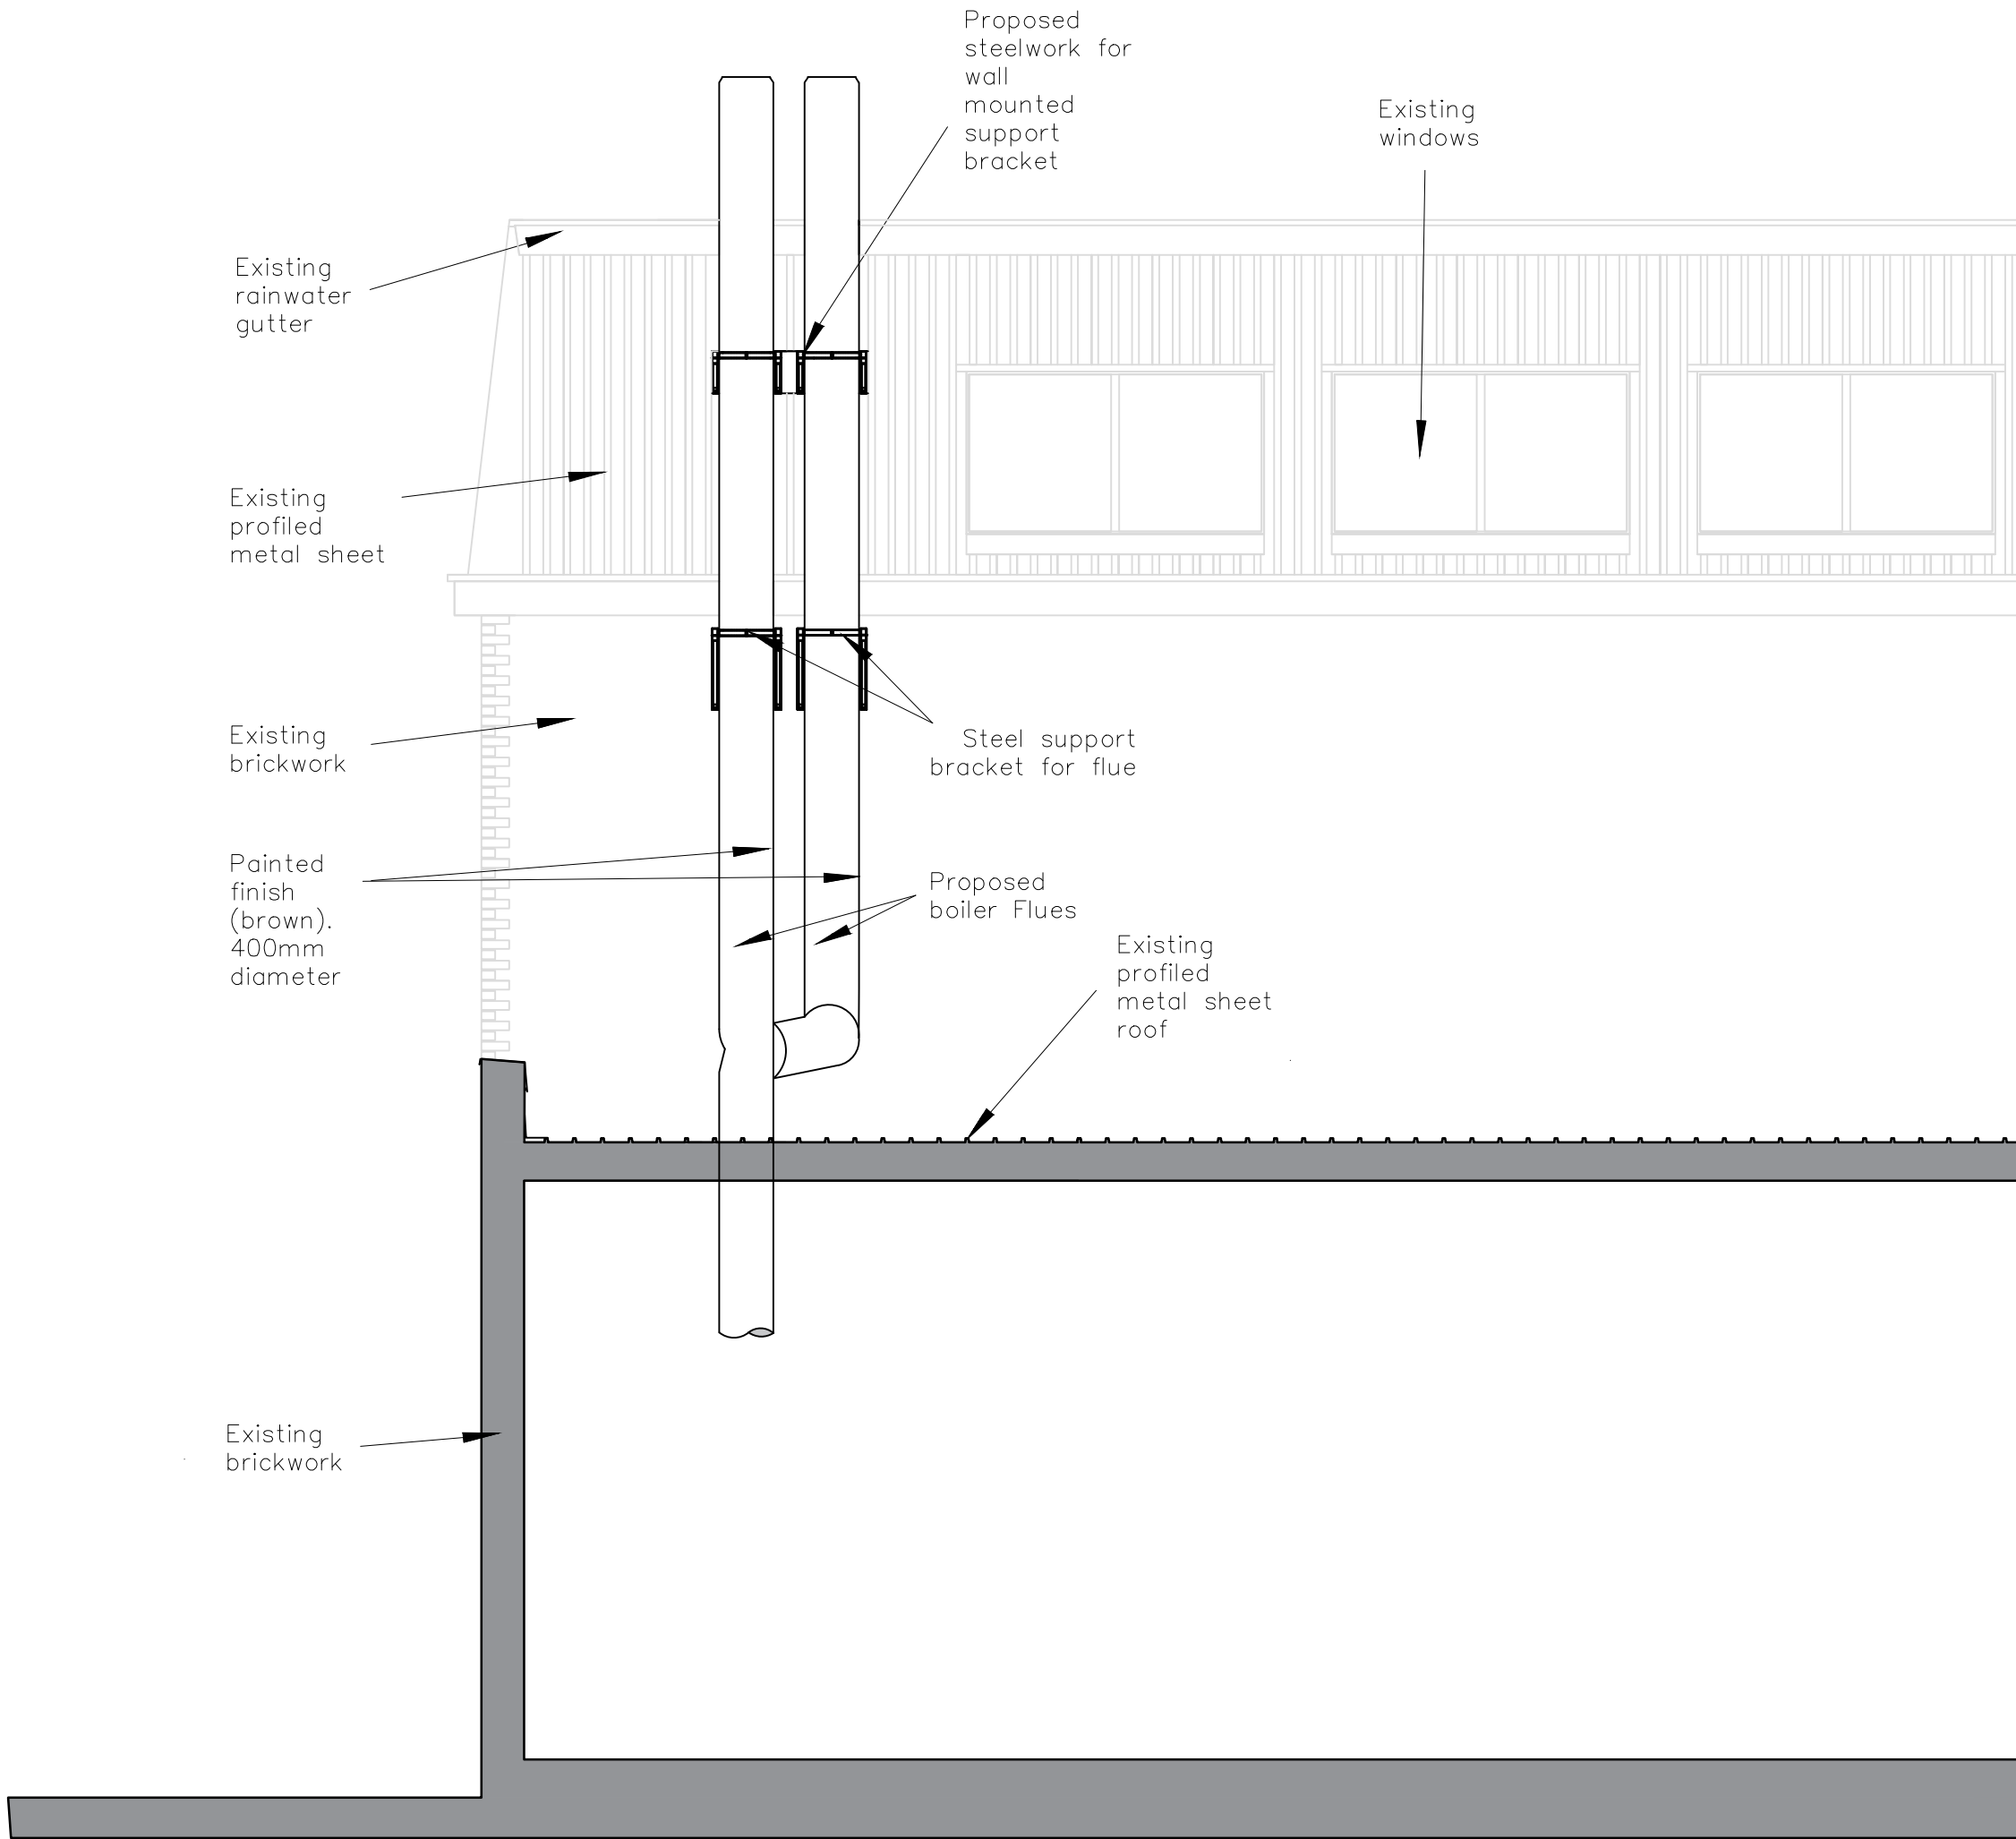

Proposed Elevation



Photograph of Existing South Elevation

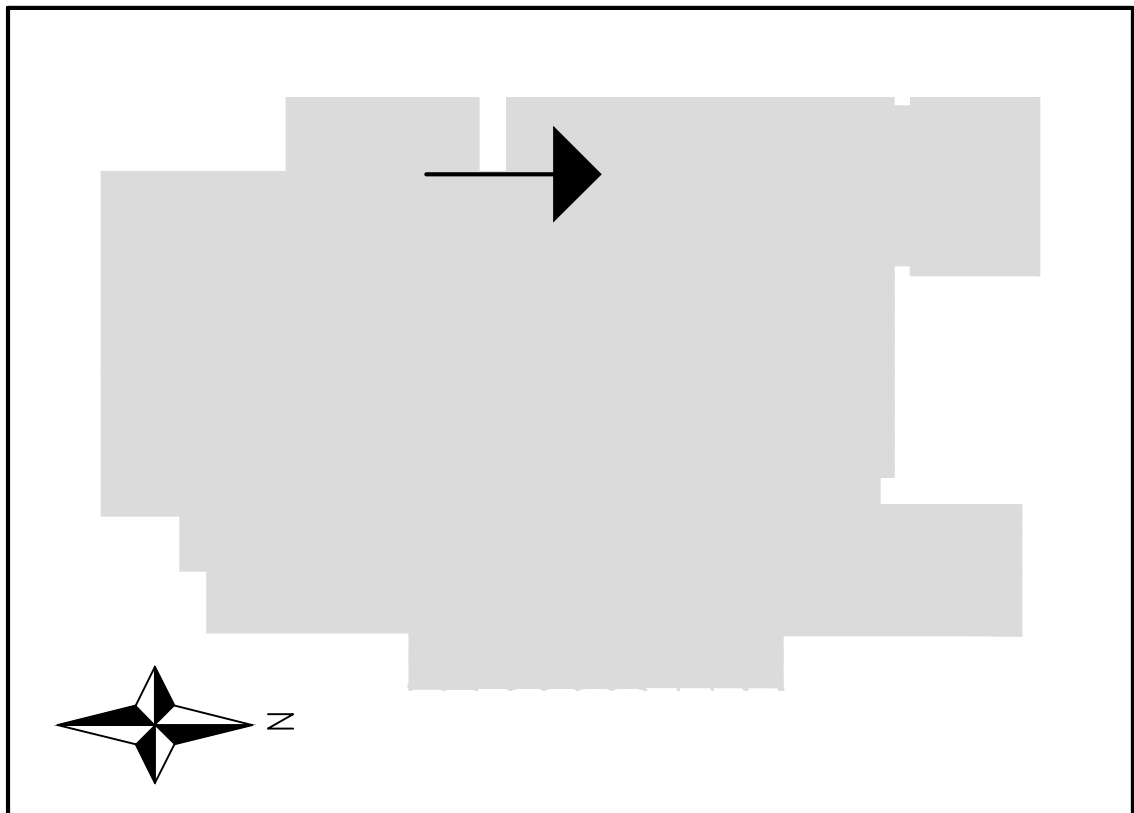

Elevation Key Plan

A	Elevation names changed	5.5.23	TR	
Revision		Date	Dn	Chk
Client				
BURY MBC				
Project				
Castle Leisure Centre, Bolton Street, Bury, BL9 0EZ				
Drawing Title				
INSTALLATION / REPLACEMENT OF BOILER FLUE SOUTH ELEVATION				
Suitability Status				
S2 - Suitable for Information				
Job No.	Scale	Size	Rev	
220972	1:50	A1	A	
Drawing Number				
220972-PEV-XX-ZZ-DR-B-0003				
Project Code - Originator - Zone - Level - Type - Role - Number				

PICK
EVERARD

Existing and Proposed South Elevation