






3 Existing Ground Floor
1 : 50

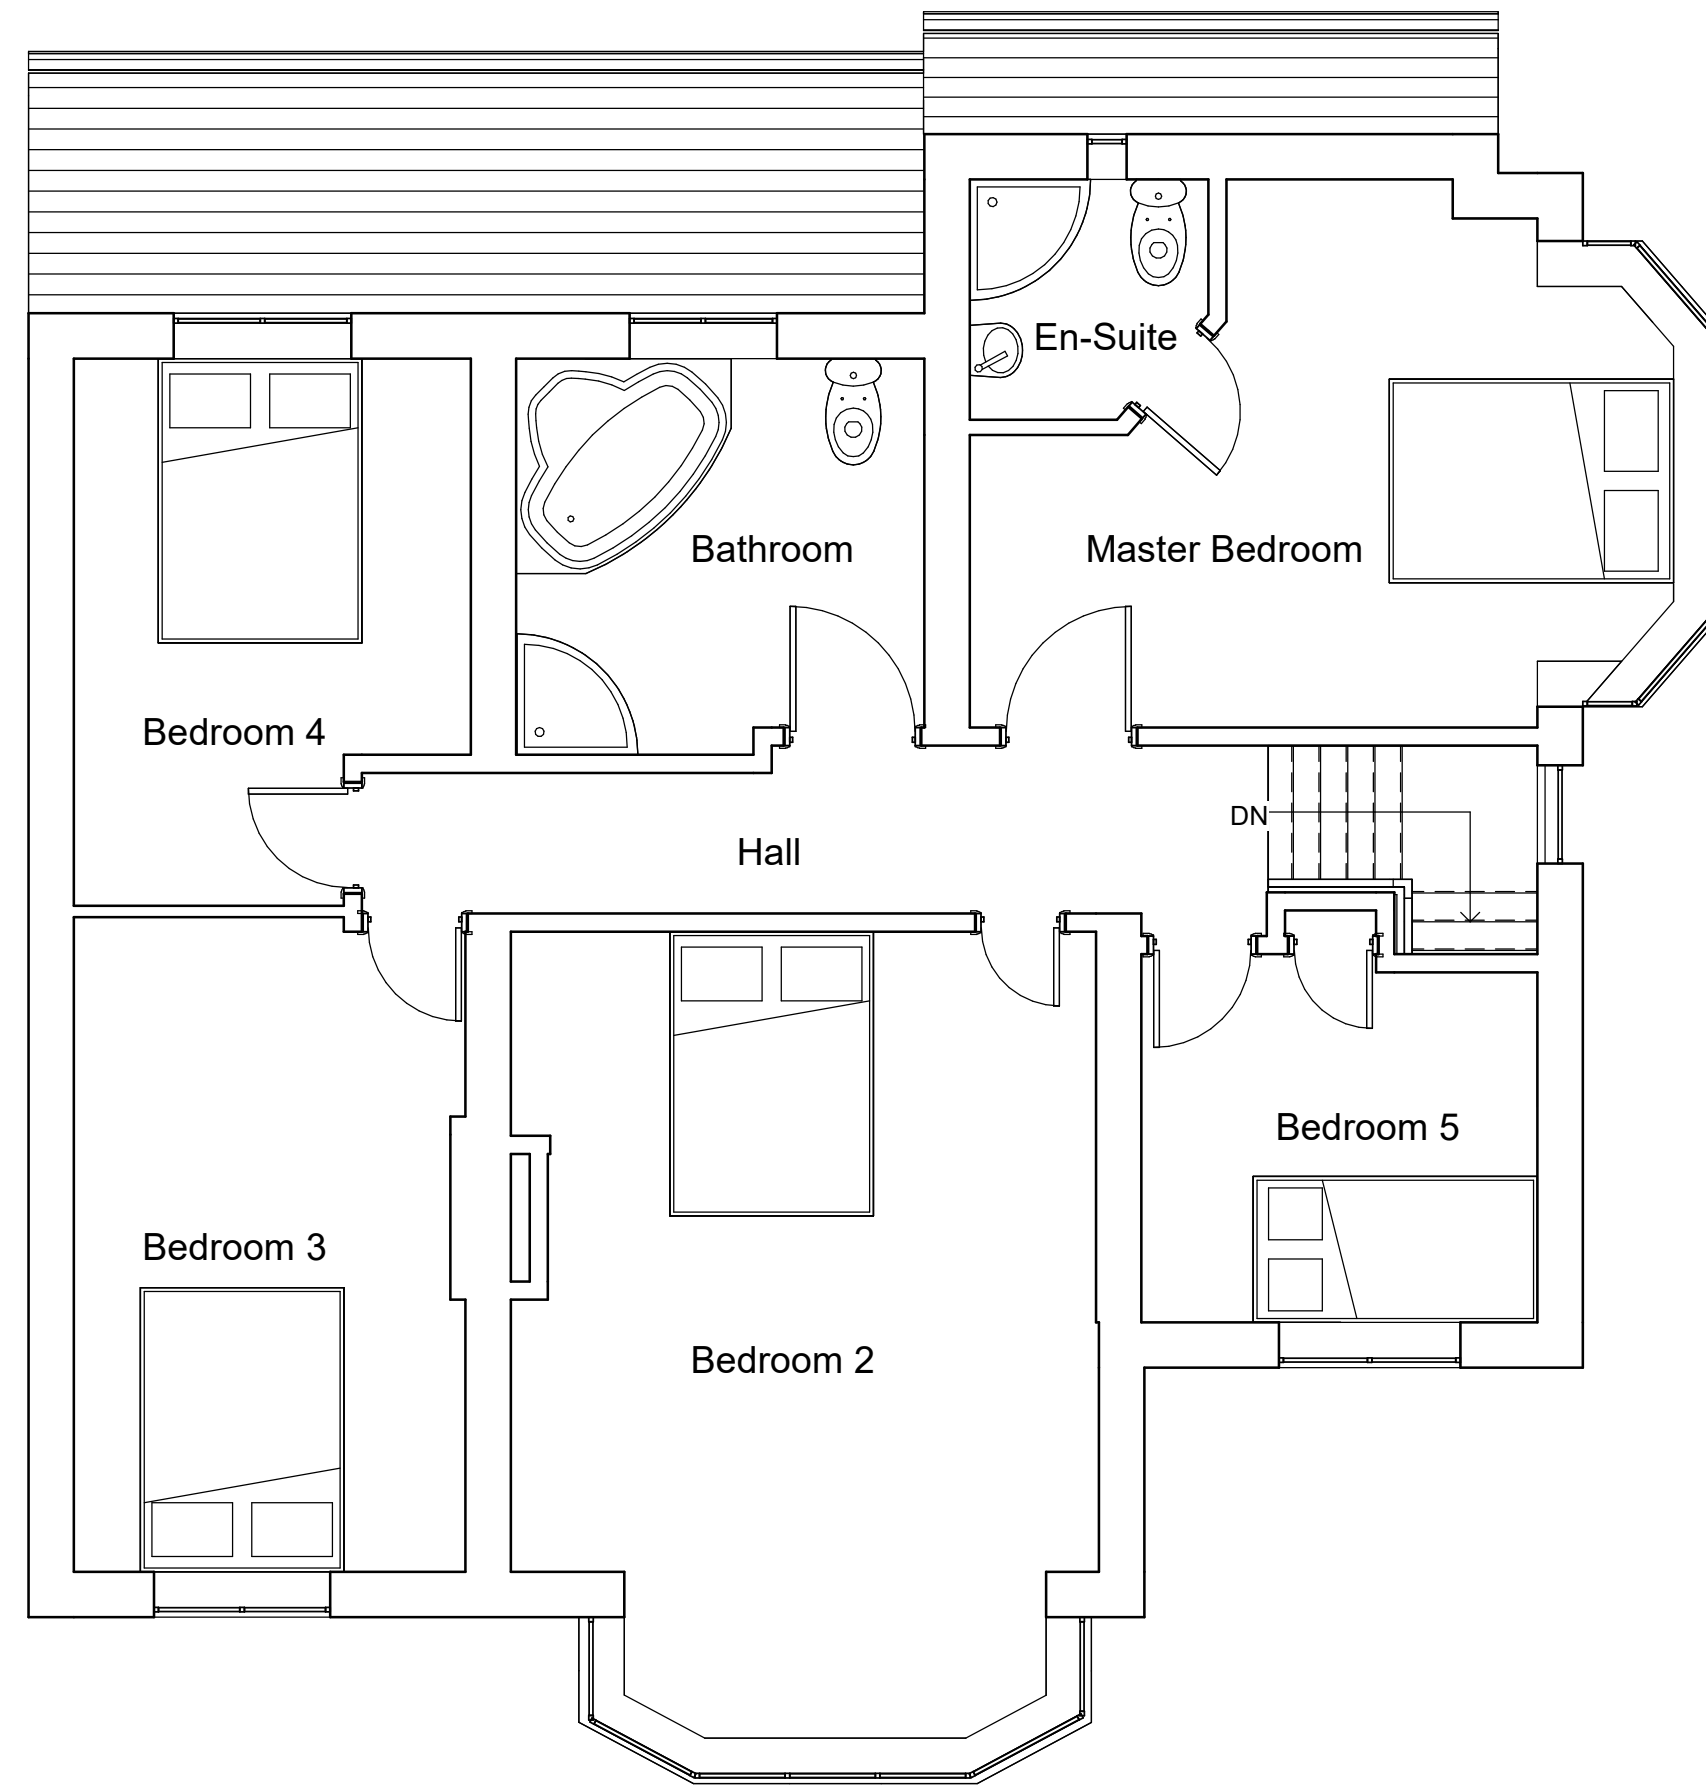

8 Existing 1st Floor
1 : 50

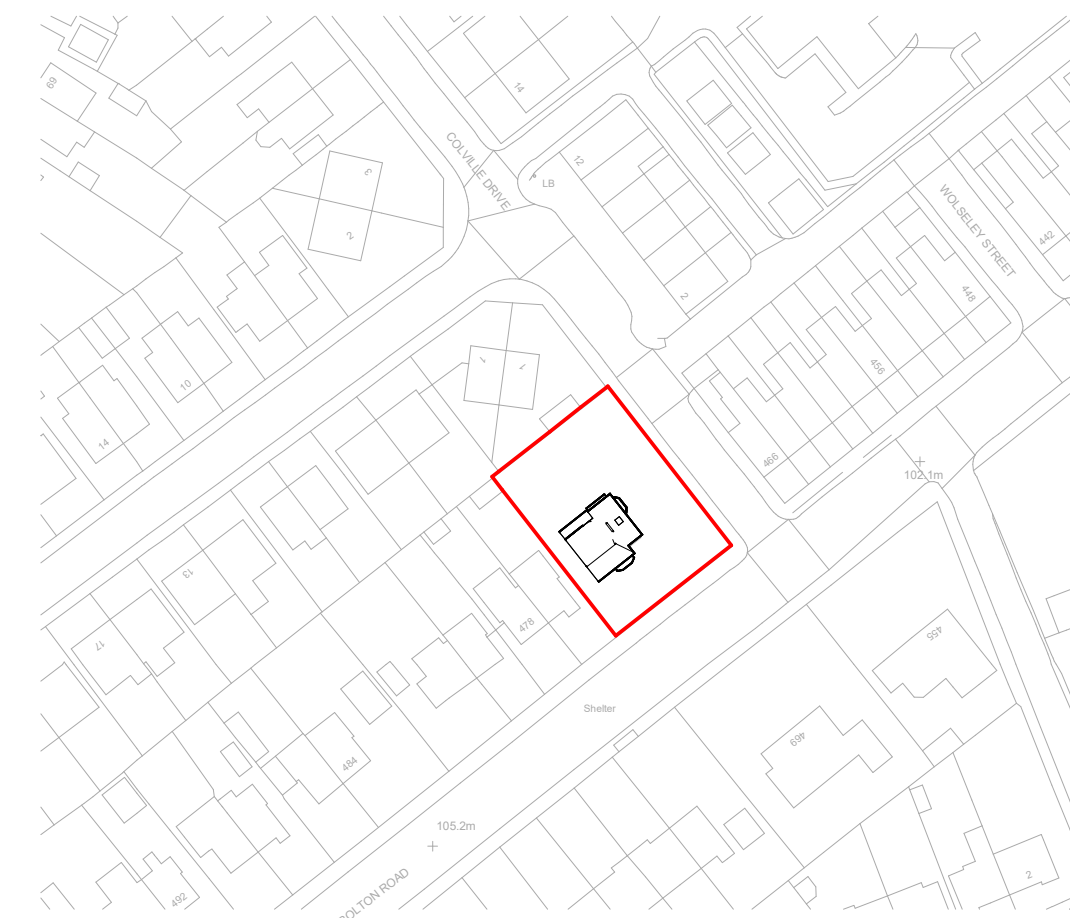

1 Location Plan
1 : 1250

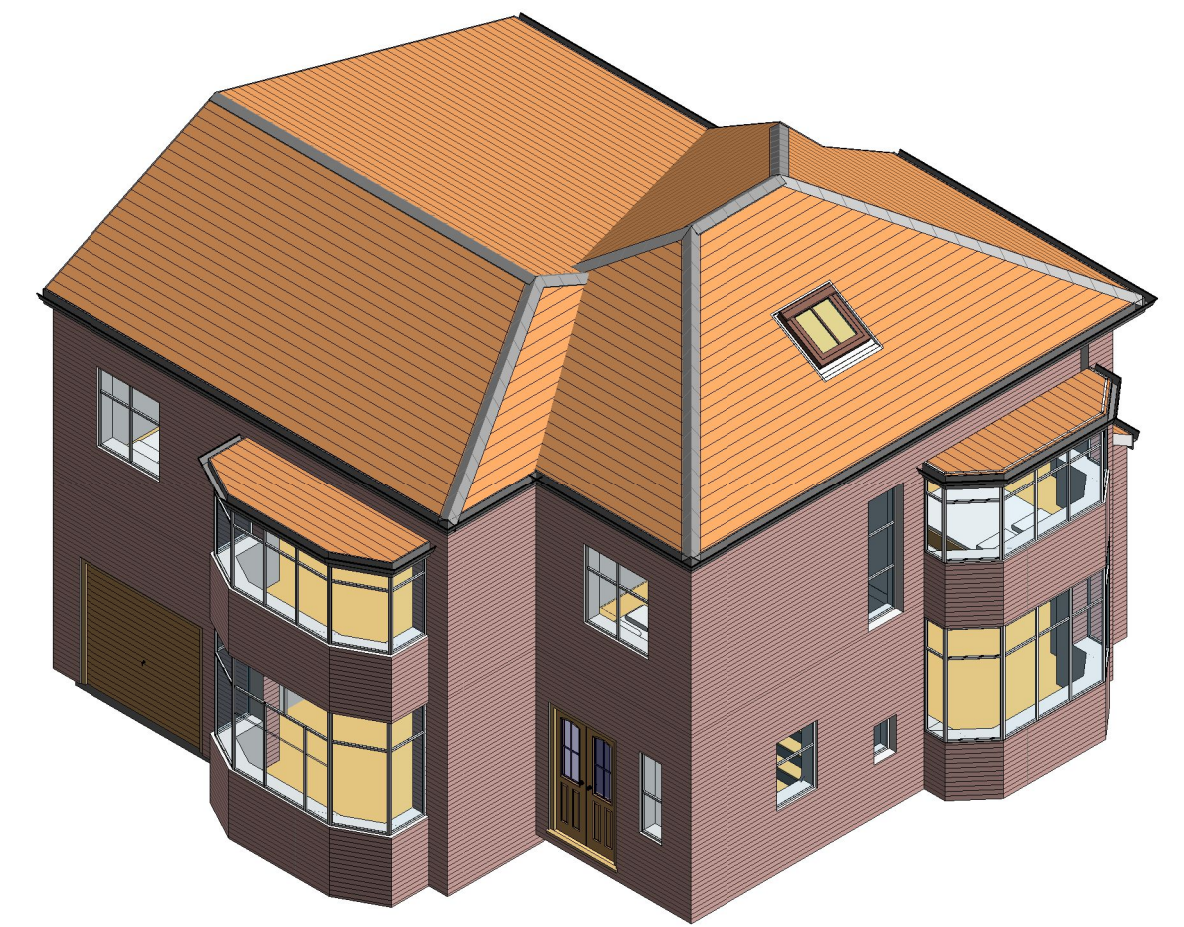

9 Existing 3D



6 Existing Front Elevation
1 : 100



5 Existing RHS Elevation
1 : 100



4 Existing Rear Elevation
1 : 100




7 Existing LHS Elevation
1 : 100



2 Existing Street Scene Elevation
1 : 100

NOTE
ALL DIMENSIONS AND LEVELS ARE TO BE CHECKED ON SITE
ANY DISCREPANCIES ARE TO BE REPORTED TO THE PROJECT MANAGER BEFORE ANY WORK COMMENCES
THIS DRAWING SHALL NOT BE SCALED TO ASCERTAIN ANY DIMENSIONS WORK TO FIGURED DIMS ONLY
THIS DRAWING SHALL NOT BE REPRODUCED WITHOUT EXPRESS WRITTEN PERMISSION FROM Clarks Bespoke Design LTD.

P2	03.01.22	BC	Existing street elevation added
P1	11.01.21	BC	First Issue
Rev No.	Rev Date	Rev By	Description
project			
474 Bolton road			
location			
474 Bolton Road, Bury, BL8 2DU			
client			
Dr Rashad Nasir			

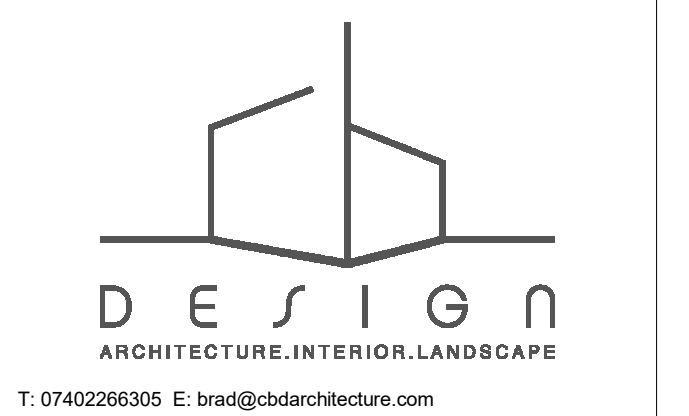

drawing title			
Location Plan and As Existing Plans			
dwg purpose			
scale As indicated			
@ sheet size A1			
23-028			
job number			
drawn BC	checked BC		
rev date	03.01.22		
PL-001		P2	
drawing number		revision	