



ReQuestAPlan
Map number: TQRQM23335103920903
Title: 8 Rectory Avenue - 1:500 Site Plan
Map Produced for: Mrs Clara Clark
© Crown copyright and database rights 2023 OS 100042766
Project ID:
Date of Purchase: 01-12-2023
1 Years subscription from 01-12-2023 for 1 workstation.

Existing - Site plan

1 : 500

	This drawing is subject to copyright & is not to be reproduced in part or whole without approval. The contents of this drawing are the property of Paul Thornber and must not be reproduced without his expressed written consent Contractor must visit site & be responsible for checking and verifying all dimensions, measurements, levels, existing drain/sewer positions prior to the commencement of works & the ordering or manufacture of any purpose made components. Contractor must report any dimensional discrepancies, errors or omissions prior to commencing on site.	Do not scale from this drawing. Responsibility is not accepted for errors made by others in scaling from this drawing All dimensions are in millimetres unless stated otherwise.	
--	---	--	--	

10 Rectory Ave

8 Rectory Ave

6 Rectory Ave

Existing - FFL00

1 : 50

NOTES:
This drawing is subject to copyright & is not to be reproduced in part or whole without approval. The contents of this drawing are the property of Paul Thornber and must not be reproduced without his expressed written consent
Contractor must visit site & be responsible for checking and verifying all dimensions, measurements, levels, existing drain/sewer positions prior to the commencement of works & the ordering or manufacture of any purpose made components. Contractor must report any dimensional discrepancies, errors or omissions prior to commencing on site.

Do not scale from this drawing. Responsibility is not accepted for errors made by others in scaling from this drawing
All dimensions are in millimetres unless stated otherwise.



Rev	Date	Description

Project Title
8 Rectory Ave
Prestwich
Manchester
M25 1DE
Client
Mrs Ciara Clark

Status

Drawing Title
Existing - Ground floor plan
Existing Drawings pack
Job No
N/A
Drawing Code
E003

Scale
1 : 50 @ A3
Date
03/10/23

Revision

Paul Thornber
Design & Build Ltd
M: 07411433889
E: designmakeconstruct@gmail.com


10 Rectory Ave

8 Rectory Ave

6 Rectory Ave

Existing - FFL01

1 : 50

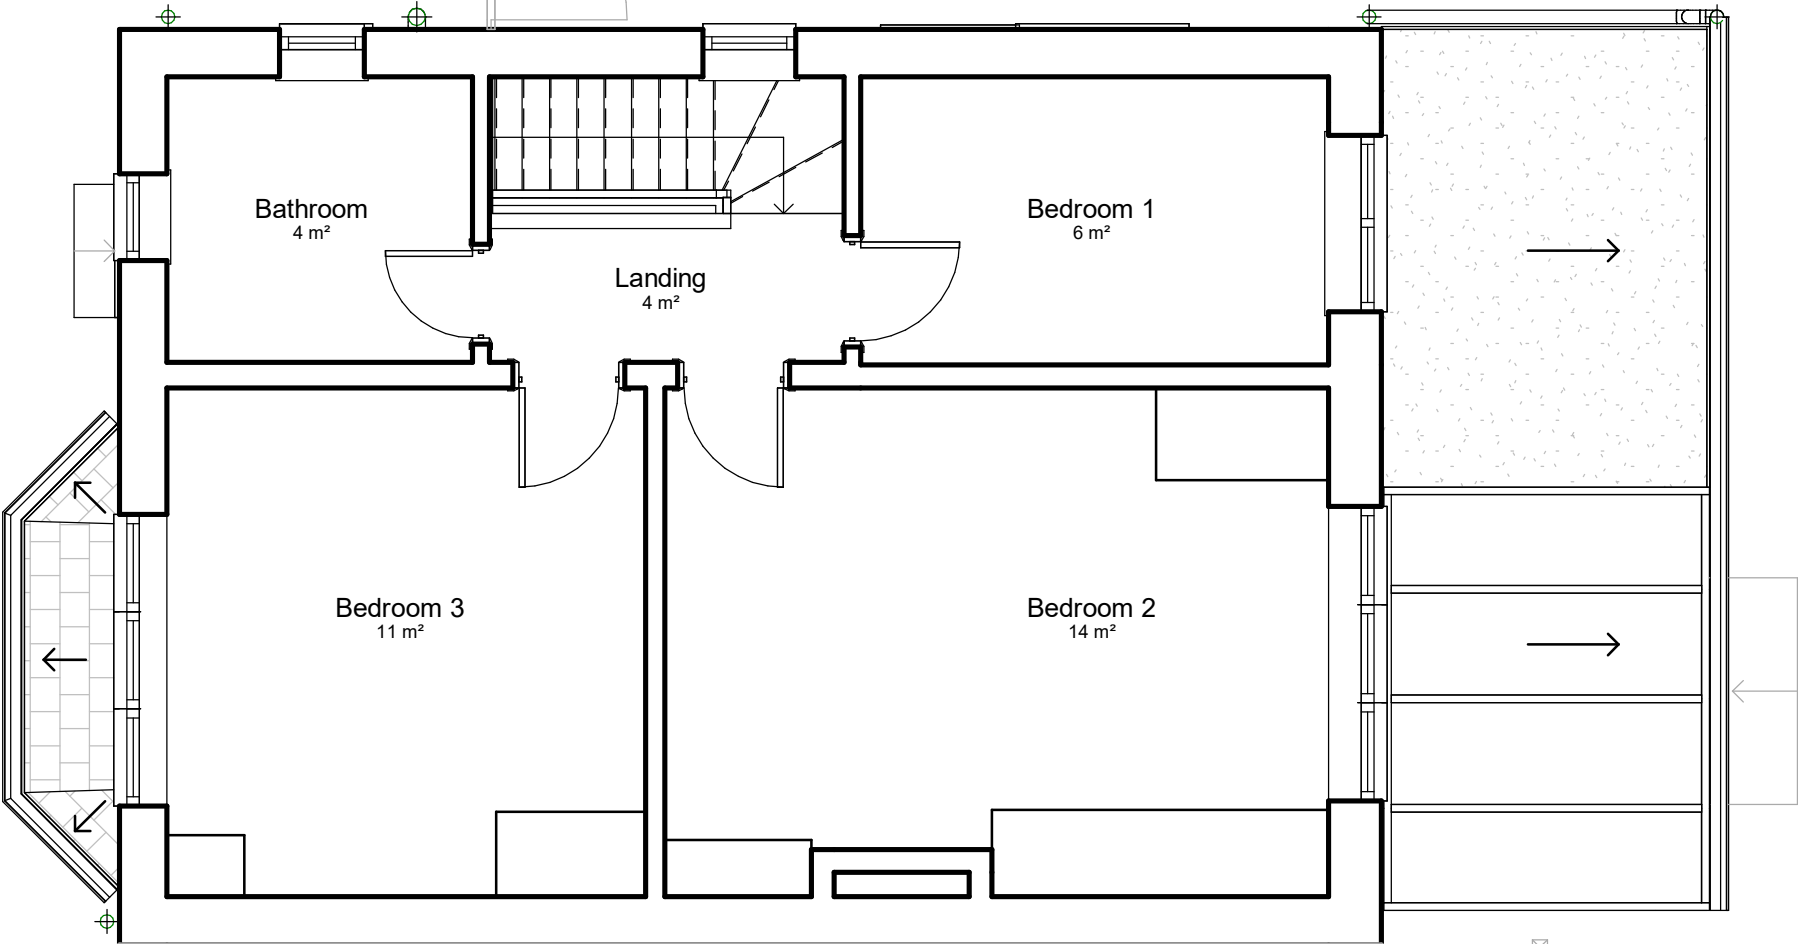

NOTES:
This drawing is subject to copyright & is not to be reproduced in part or whole without approval. The contents of this drawing are the property of Paul Thornber and must not be reproduced without his expressed written consent
Contractor must visit site & be responsible for checking and verifying all dimensions, measurements, levels, existing drain/sewer positions prior to the commencement of works & the ordering or manufacture of any purpose made components. Contractor must report any dimensional discrepancies, errors or omissions prior to commencing on site.

Do not scale from this drawing. Responsibility is not accepted for errors made by others in scaling from this drawing
All dimensions are in millimetres unless stated otherwise.



Rev	Date	Description

Project Title
8 Rectory Ave
Prestwich
Manchester
M25 1DE
Client
Mrs Ciara Clark

Status

Drawing Title
Existing - First floor plan
Existing Drawings pack

Job No

N/A

Scale

1 : 50 @ A3

Revision

Drawing Code

E004

Date

03/10/23

Paul Thornber
Design & Build Ltd

M: 07411433889
E: designmakeconstruct@gmail.com

10 Rectory Ave

8 Rectory Ave

6 Rectory Ave

Existing - Roof plan

1 : 50

NOTES:

This drawing is subject to copyright & is not to be reproduced in part or whole without approval. The contents of this drawing are the property of Paul Thornber and must not be reproduced without his expressed written consent

Contractor must visit site & be responsible for checking and verifying all dimensions, measurements, levels, existing drain/sewer positions prior to the commencement of works & the ordering or manufacture of any purpose made components. Contractor must report any dimensional discrepancies, errors or omissions prior to commencing on site.

Do not scale from this drawing. Responsibility is not accepted for errors made by others in scaling from this drawing

All dimensions are in millimetres unless stated otherwise.

NORTH



Rev	Date	Description

Project Title

8 Rectory Ave
Prestwich
Manchester
M25 1DE

Client

Mrs Ciara Clark

Status

Drawing Title

Existing - Roof plan

Existing Drawings pack

Job No

N/A

Scale

1 : 50 @ A3

Revision

Drawing Code

E005


Date

03/10/23

Paul Thornber
Design & Build Ltd

M: 07411433889


E: designmakeconstruct@gmail.com

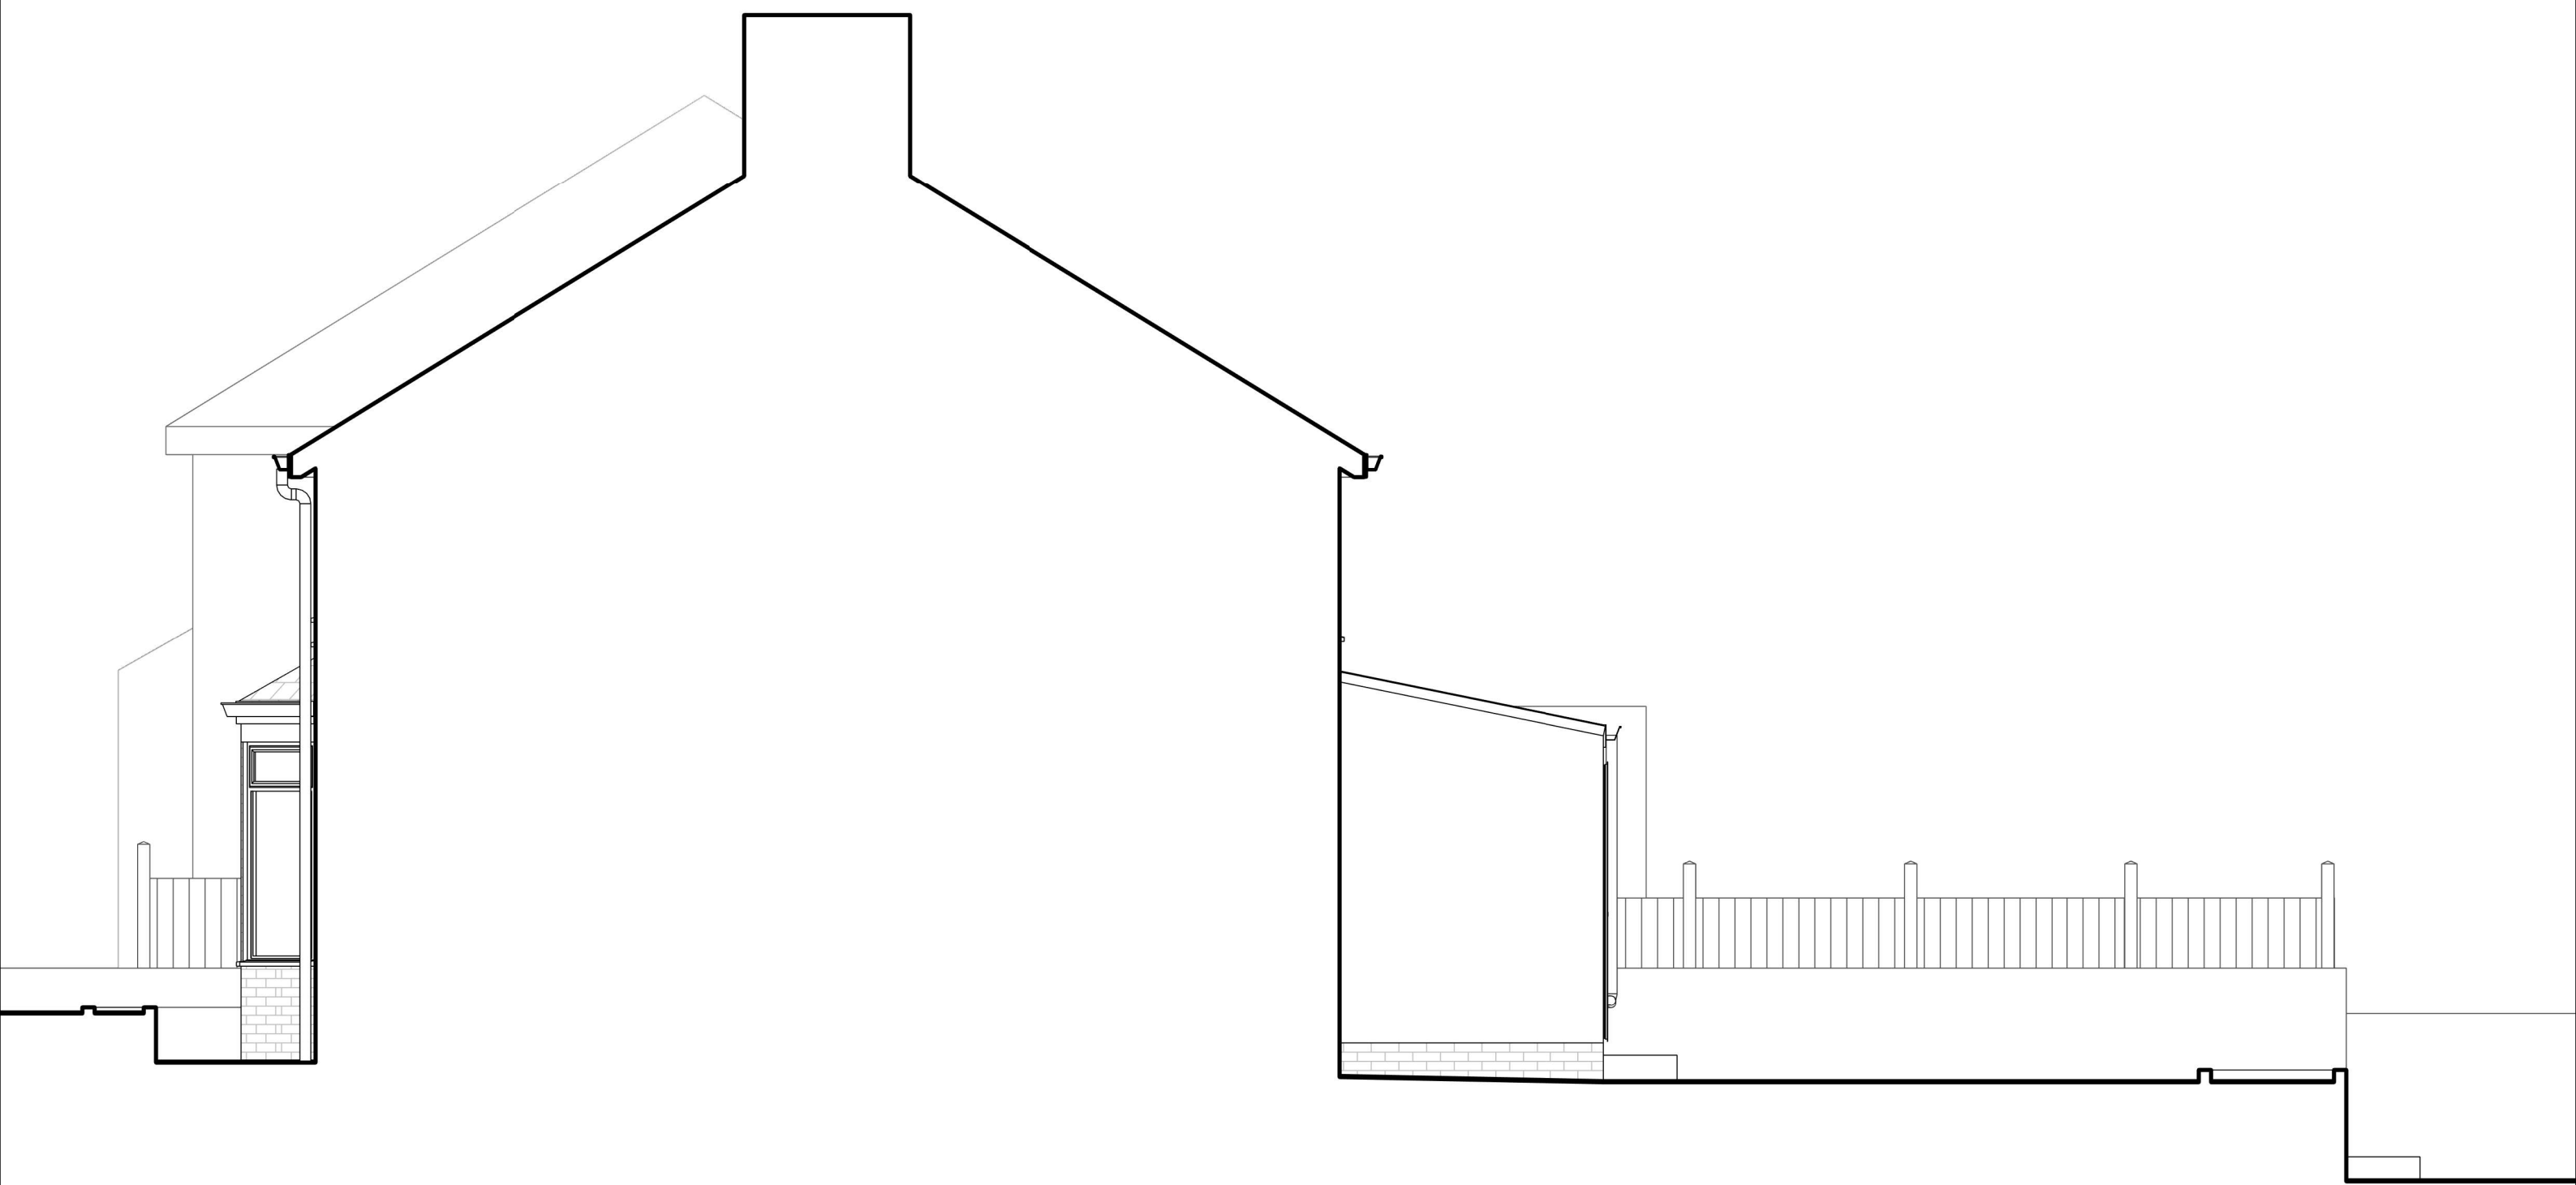

Existing - Elevation North

1 : 50

	This drawing is subject to copyright & is not to be reproduced in part or whole without approval. The contents of this drawing are the property of Paul Thornber and must not be reproduced without his expressed written consent Contractor must visit site & be responsible for checking and verifying all dimensions, measurements, levels, existing drain/sewer positions prior to the commencement of works & the ordering or manufacture of any purpose made components. Contractor must report any dimensional discrepancies, errors or omissions prior to commencing on site.	Do not scale from this drawing. Responsibility is not accepted for errors made by others in scaling from this drawing All dimensions are in millimetres unless stated otherwise.		<table><tr><th>Rev</th><th>Date</th><th>Description</th></tr><tr><td> </td><td> </td><td> </td></tr><tr><td> </td><td> </td><td> </td></tr><tr><td> </td><td> </td><td> </td></tr><tr><td> </td><td> </td><td> </td></tr><tr><td> </td><td> </td><td> </td></tr><tr><td> </td><td> </td><td> </td></tr><tr><td> </td><td> </td><td> </td></tr><tr><td> </td><td> </td><td> </td></tr><tr><td> </td><td> </td><td> </td></tr></table>	Rev	Date	Description																												<table><tr><td colspan="2">Project Title</td></tr><tr><td colspan="2">8 Rectory Ave</td></tr><tr><td colspan="2">Prestwich</td></tr><tr><td colspan="2">Manchester</td></tr><tr><td colspan="2">M25 1DE</td></tr><tr><td>Client</td><td>Status</td></tr><tr><td>Mrs Ciara Clark</td><td> </td></tr></table>	Project Title		8 Rectory Ave		Prestwich		Manchester		M25 1DE		Client	Status	Mrs Ciara Clark		<table><tr><td colspan="3">Drawing Title</td></tr><tr><td colspan="3">Existing - Elevations</td></tr><tr><td colspan="3">Existing Drawings pack</td></tr><tr><td>Job No</td><td>Scale</td><td>Revision</td></tr><tr><td>N/A</td><td>1 : 50 @ A3</td><td> </td></tr><tr><td>Drawing Code</td><td>Date</td><td> </td></tr><tr><td>E006</td><td>03/10/23</td><td> </td></tr></table>			Drawing Title			Existing - Elevations			Existing Drawings pack			Job No	Scale	Revision	N/A	1 : 50 @ A3		Drawing Code	Date		E006	03/10/23		Paul Thornber Design & Build Ltd M: 07411433889 E: designmakeconstruct@gmail.com	
					Rev	Date	Description	
Project Title	
8 Rectory Ave	
Prestwich	
Manchester	
M25 1DE	
Client	Status	
Mrs Ciara Clark	
Drawing Title	
Existing - Elevations	
Existing Drawings pack	
Job No	Scale	Revision	
N/A	1 : 50 @ A3	
Drawing Code	Date	
E006	03/10/23	

 [illegible]



Existing - Elevation East
1 : 50



Existing - Elevation West
1 : 50

This drawing is subject to copyright & is not to be reproduced in part or whole without approval. The contents of this drawing are the property of Paul Thornber and must not be reproduced without his expressed written consent

Contractor must visit site & be responsible for checking and verifying all dimensions, measurements, levels, existing drain/sewer positions prior to the commencement of works & the ordering or manufacture of any purpose made components. Contractor must report any dimensional discrepancies, errors or omissions prior to commencing on site.

Do not scale from this drawing. Responsibility is not accepted for errors made by others in scaling from this drawing

All dimensions are in millimetres unless stated otherwise.

Rev	Date	Description

Project Title
8 Rectory Ave
Prestwich
Manchester
M25 1DE

Client
Mrs Ciara Clark

Status

Drawing Title
Existing - Elevations
Existing Drawings pack

Job No
N/A

Scale
1 : 50 @ A3

Drawing Code
E008

Date
03/10/23

Paul Thornber
Design & Build Ltd

M: 07411433889
E: designmakeconstruct@gmail.com




Proposed - Site plan

1 : 500

	This drawing is subject to copyright & is not to be reproduced in part or whole without approval. The contents of this drawing are the property of Paul Thornber and must not be reproduced without his expressed written consent Contractor must visit site & be responsible for checking and verifying all dimensions, measurements, levels, existing drain/sewer positions prior to the commencement of works & the ordering or manufacture of any purpose made components. Contractor must report any dimensional discrepancies, errors or omissions prior to commencing on site.	Do not scale from this drawing. Responsibility is not accepted for errors made by others in scaling from this drawing All dimensions are in millimetres unless stated otherwise.		Rev		Date	Description	Project Title		Drawing Title			Paul Thornber Design & Build Ltd	
								8 Rectory Ave		Proposed - Site plan 1 to 500				
								Prestwich						
								Manchester		Proposed Drawings pack				
								M25 1DE						
				Client		Status		Job No		Scale	Revision	M: 07411433889 E: designmakeconstruct@gmail.com		
				Mrs Ciara Clark				N/A		1 : 500 @ A3				
								Drawing Code		Date				
								P001		01/12/23				

10 Rectory Ave

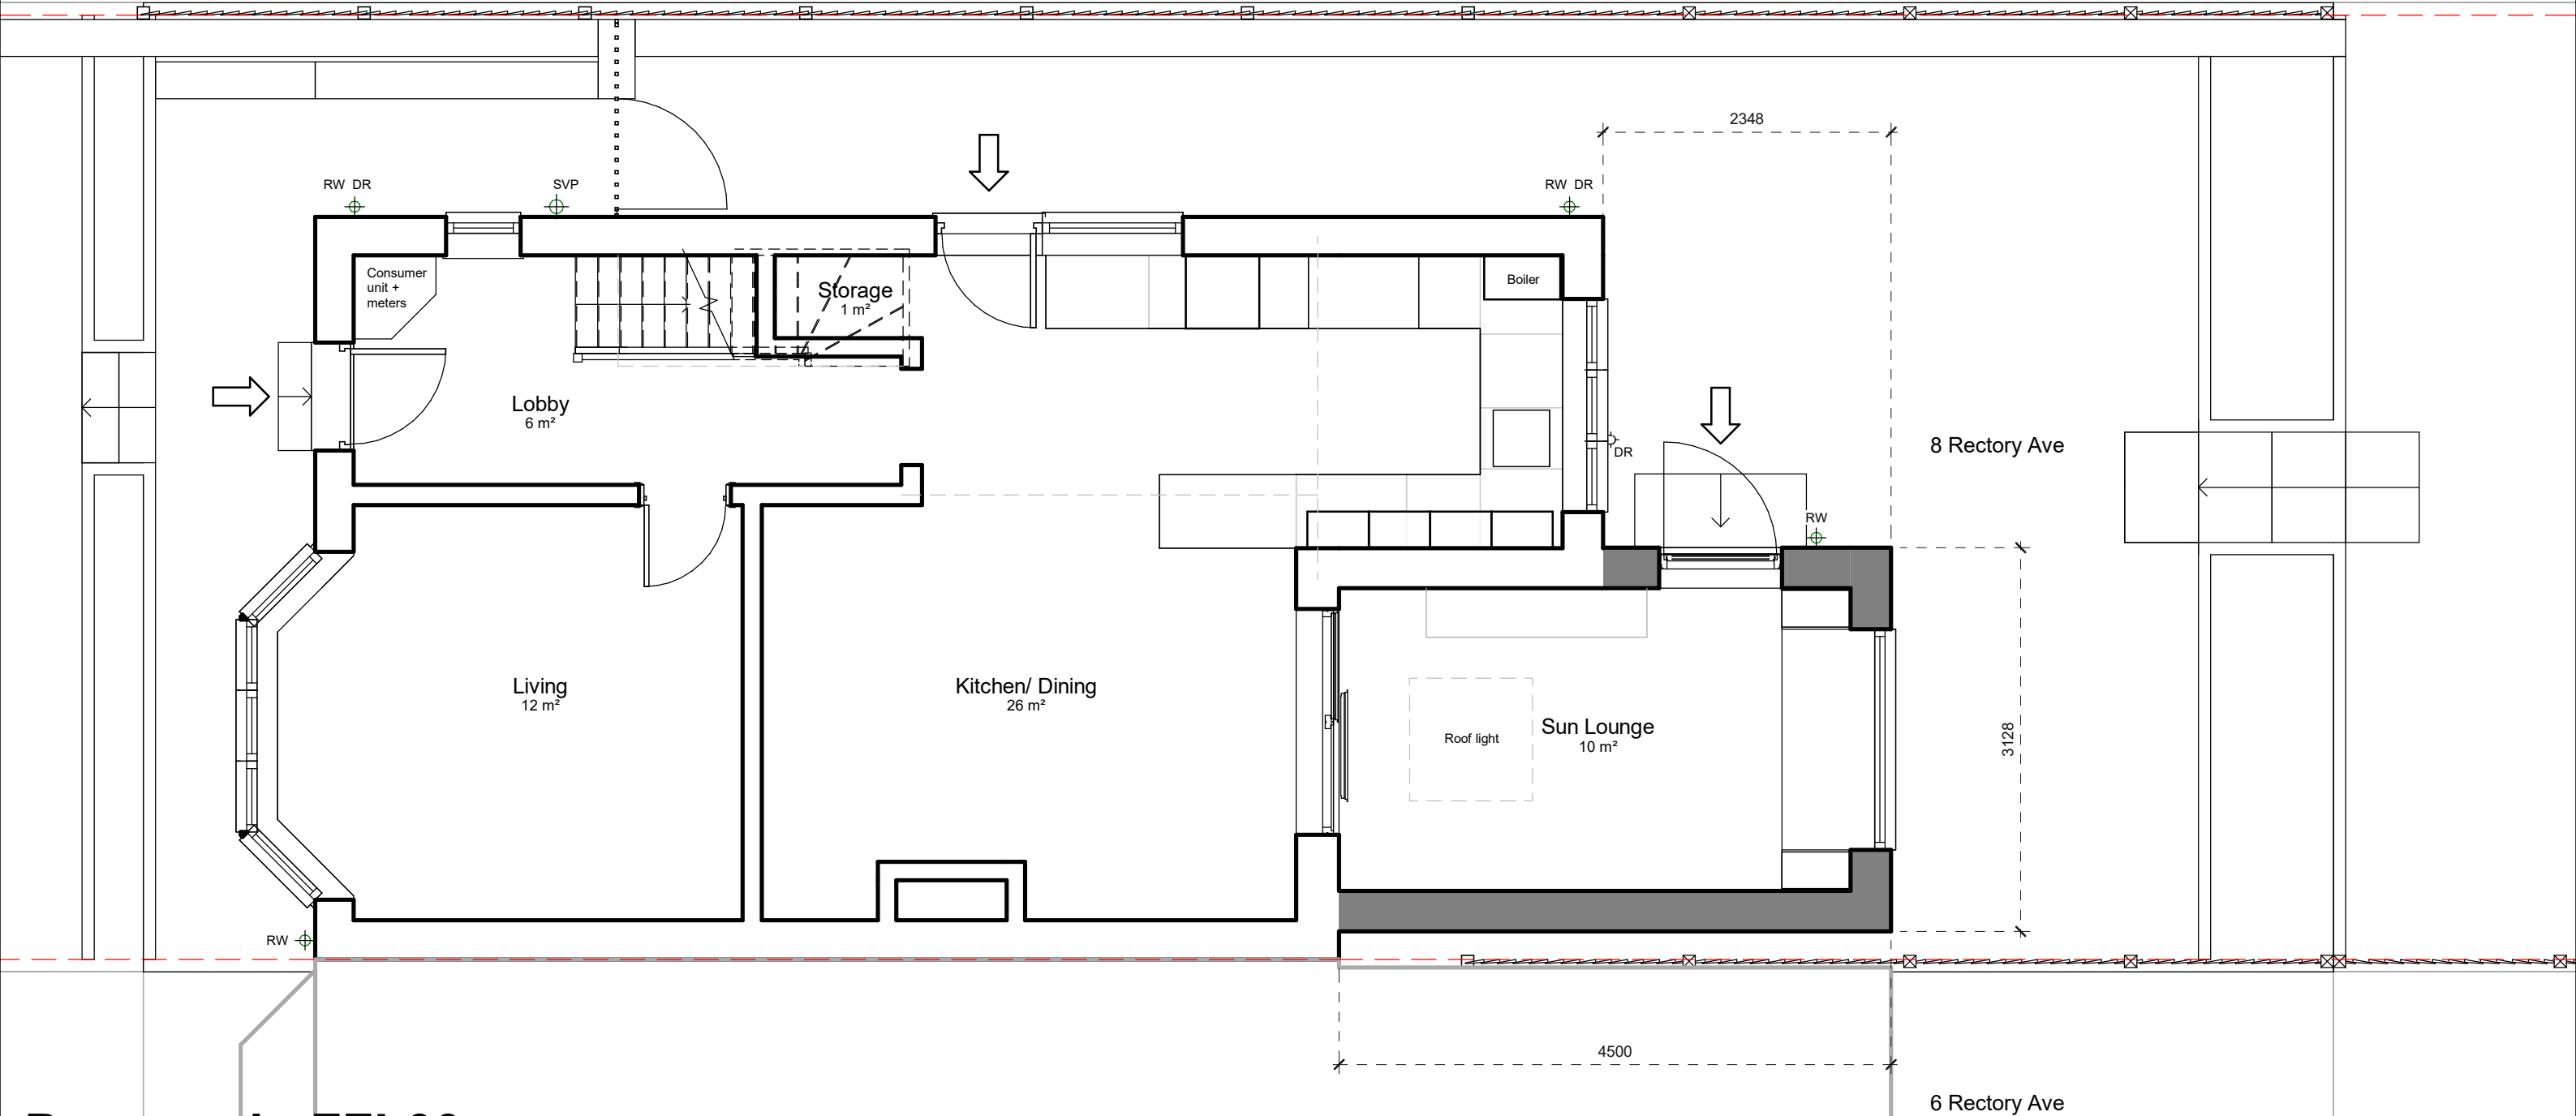

Proposed - FFL00

1 : 50

NOTES:
This drawing is subject to copyright & is not to be reproduced in part or whole without approval. The contents of this drawing are the property of Paul Thornber and must not be reproduced without his expressed written consent
Contractor must visit site & be responsible for checking and verifying all dimensions, measurements, levels, existing drain/sewer positions prior to the commencement of works & the ordering or manufacture of any purpose made components. Contractor must report any dimensional discrepancies, errors or omissions prior to commencing on site.

Do not scale from this drawing. Responsibility is not accepted for errors made by others in scaling from this drawing
All dimensions are in millimetres unless stated otherwise.



Rev	Date	Description

Project Title
8 Rectory Ave
Prestwich
Manchester
M25 1DE
Client
Mrs Ciara Clark

Status

Drawing Title
Proposed - Ground floor plan
Proposed Drawings pack
Job No
N/A
Drawing Code
P002

Scale
1 : 50 @ A3
Date
01/12/23

Paul Thornber
Design & Build Ltd
M: 07411433889
E: designmakeconstruct@gmail.com

Proposed - FFL01

1 : 50

NOTES:

This drawing is subject to copyright & is not to be reproduced in part or whole without approval. The contents of this drawing are the property of Paul Thornber and must not be reproduced without his expressed written consent

Contractor must visit site & be responsible for checking and verifying all dimensions, measurements, levels, existing drain/sewer positions prior to the commencement of works & the ordering or manufacture of any purpose made components. Contractor must report any dimensional discrepancies, errors or omissions prior to commencing on site.

Do not scale from this drawing. Responsibility is not accepted for errors made by others in scaling from this drawing

All dimensions are in millimetres unless stated otherwise.

NORTH

Rev	Date	Description

Project Title

8 Rectory Ave
Prestwich
Manchester
M25 1DE

Client

Mrs Ciara Clark

Status

Drawing Title


Proposed - First floor plan

Proposed Drawings pack

Job No	N/A	Scale	1 : 50 @ A3	Revision	
Drawing Code	P003	Date	01/12/23		

Paul Thornber
Design & Build Ltd

M: 07411433889
E: designmakeconstruct@gmail.com

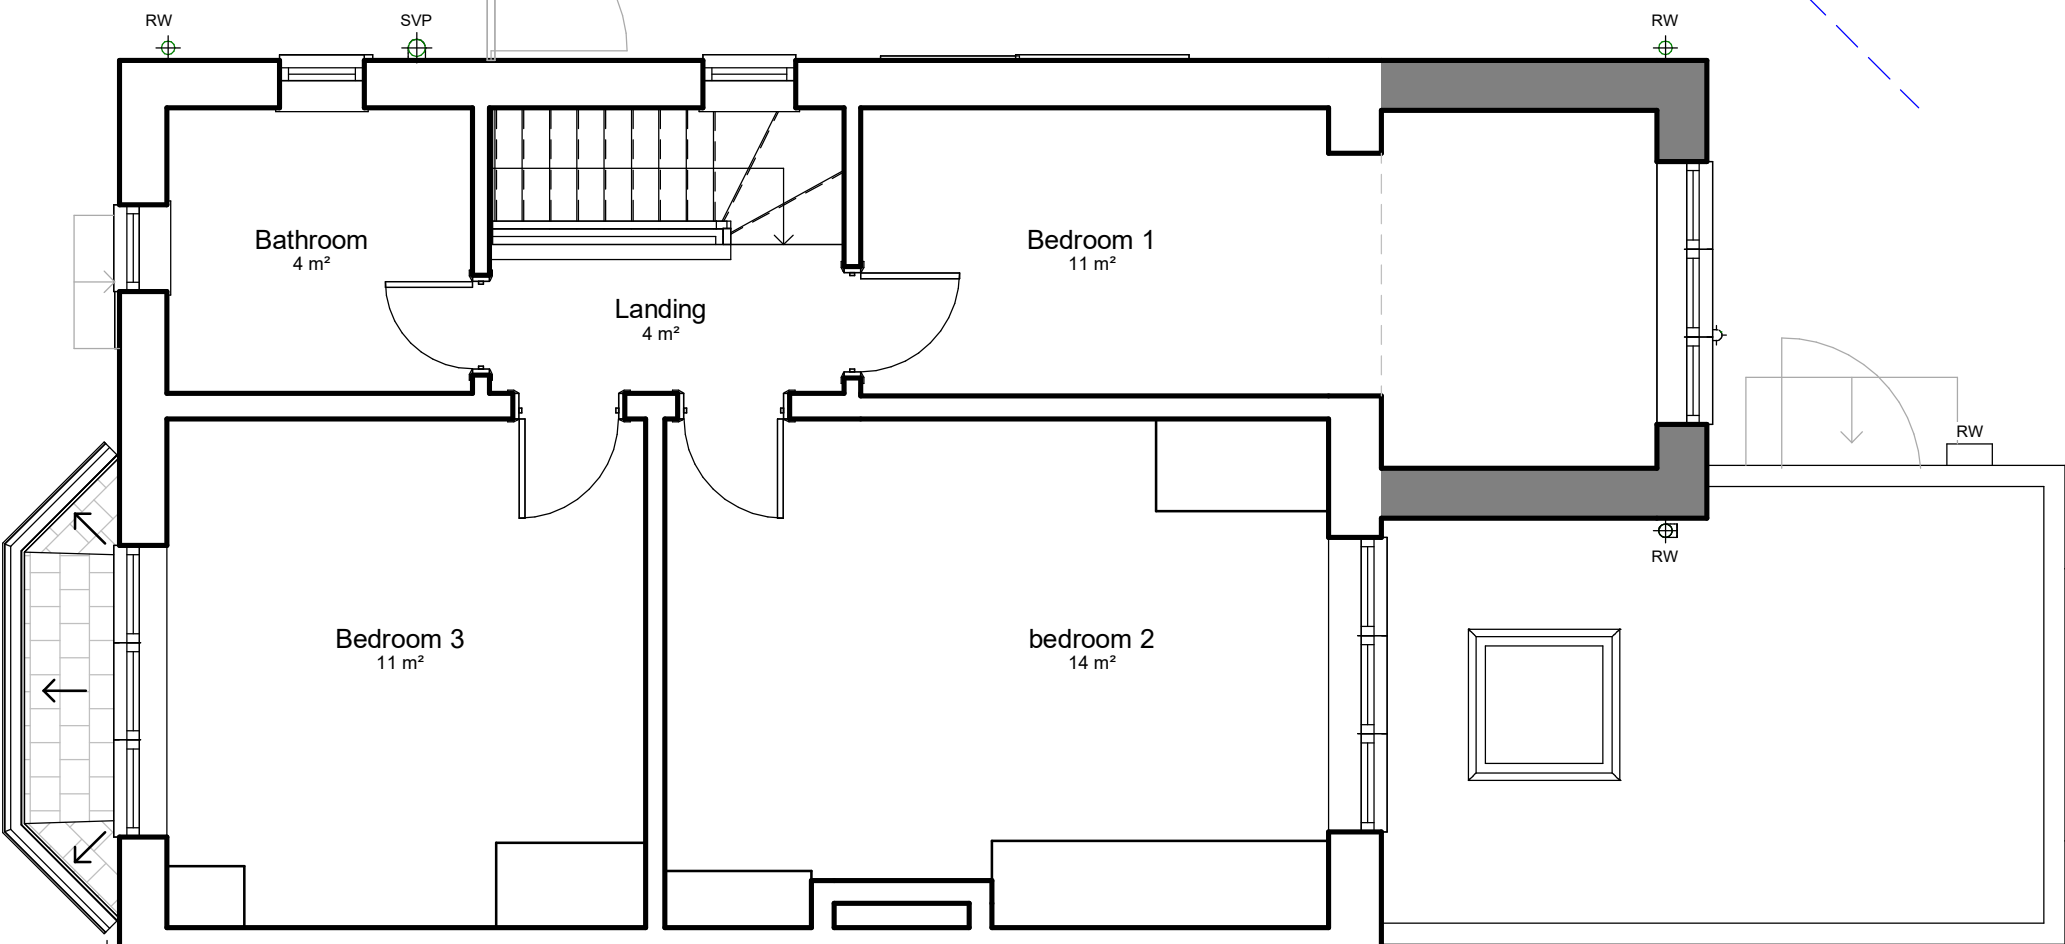

10 Rectory Ave

8 Rectory Ave

6 Rectory Ave

10 Rectory Ave

8 Rectory Ave

6 Rectory Ave

Roof tiles to match existing main roof

Fibreglass flat roof

1000x1000 fixed velux roof light

Brick parapet

Proposed - Roof plan

1 : 50

NOTES:
This drawing is subject to copyright & is not to be reproduced in part or whole without approval. The contents of this drawing are the property of Paul Thornber and must not be reproduced without his expressed written consent

Contractor must visit site & be responsible for checking and verifying all dimensions, measurements, levels, existing drain/sewer positions prior to the commencement of works & the ordering or manufacture of any purpose made components. Contractor must report any dimensional discrepancies, errors or omissions prior to commencing on site.

Do not scale from this drawing. Responsibility is not accepted for errors made by others in scaling from this drawing

All dimensions are in millimetres unless stated otherwise.



Rev	Date	Description


Project Title	8 Rectory Ave Prestwich Manchester M25 1DE
Client	Mrs Ciara Clark

Status

Drawing Title	Proposed - Roof plan
Job No	N/A
Drawing Code	P004
Scale	1 : 50 @ A3
Date	01/12/23

Paul Thornber
Design & Build Ltd


M: 07411433889
E: designmakeconstruct@gmail.com

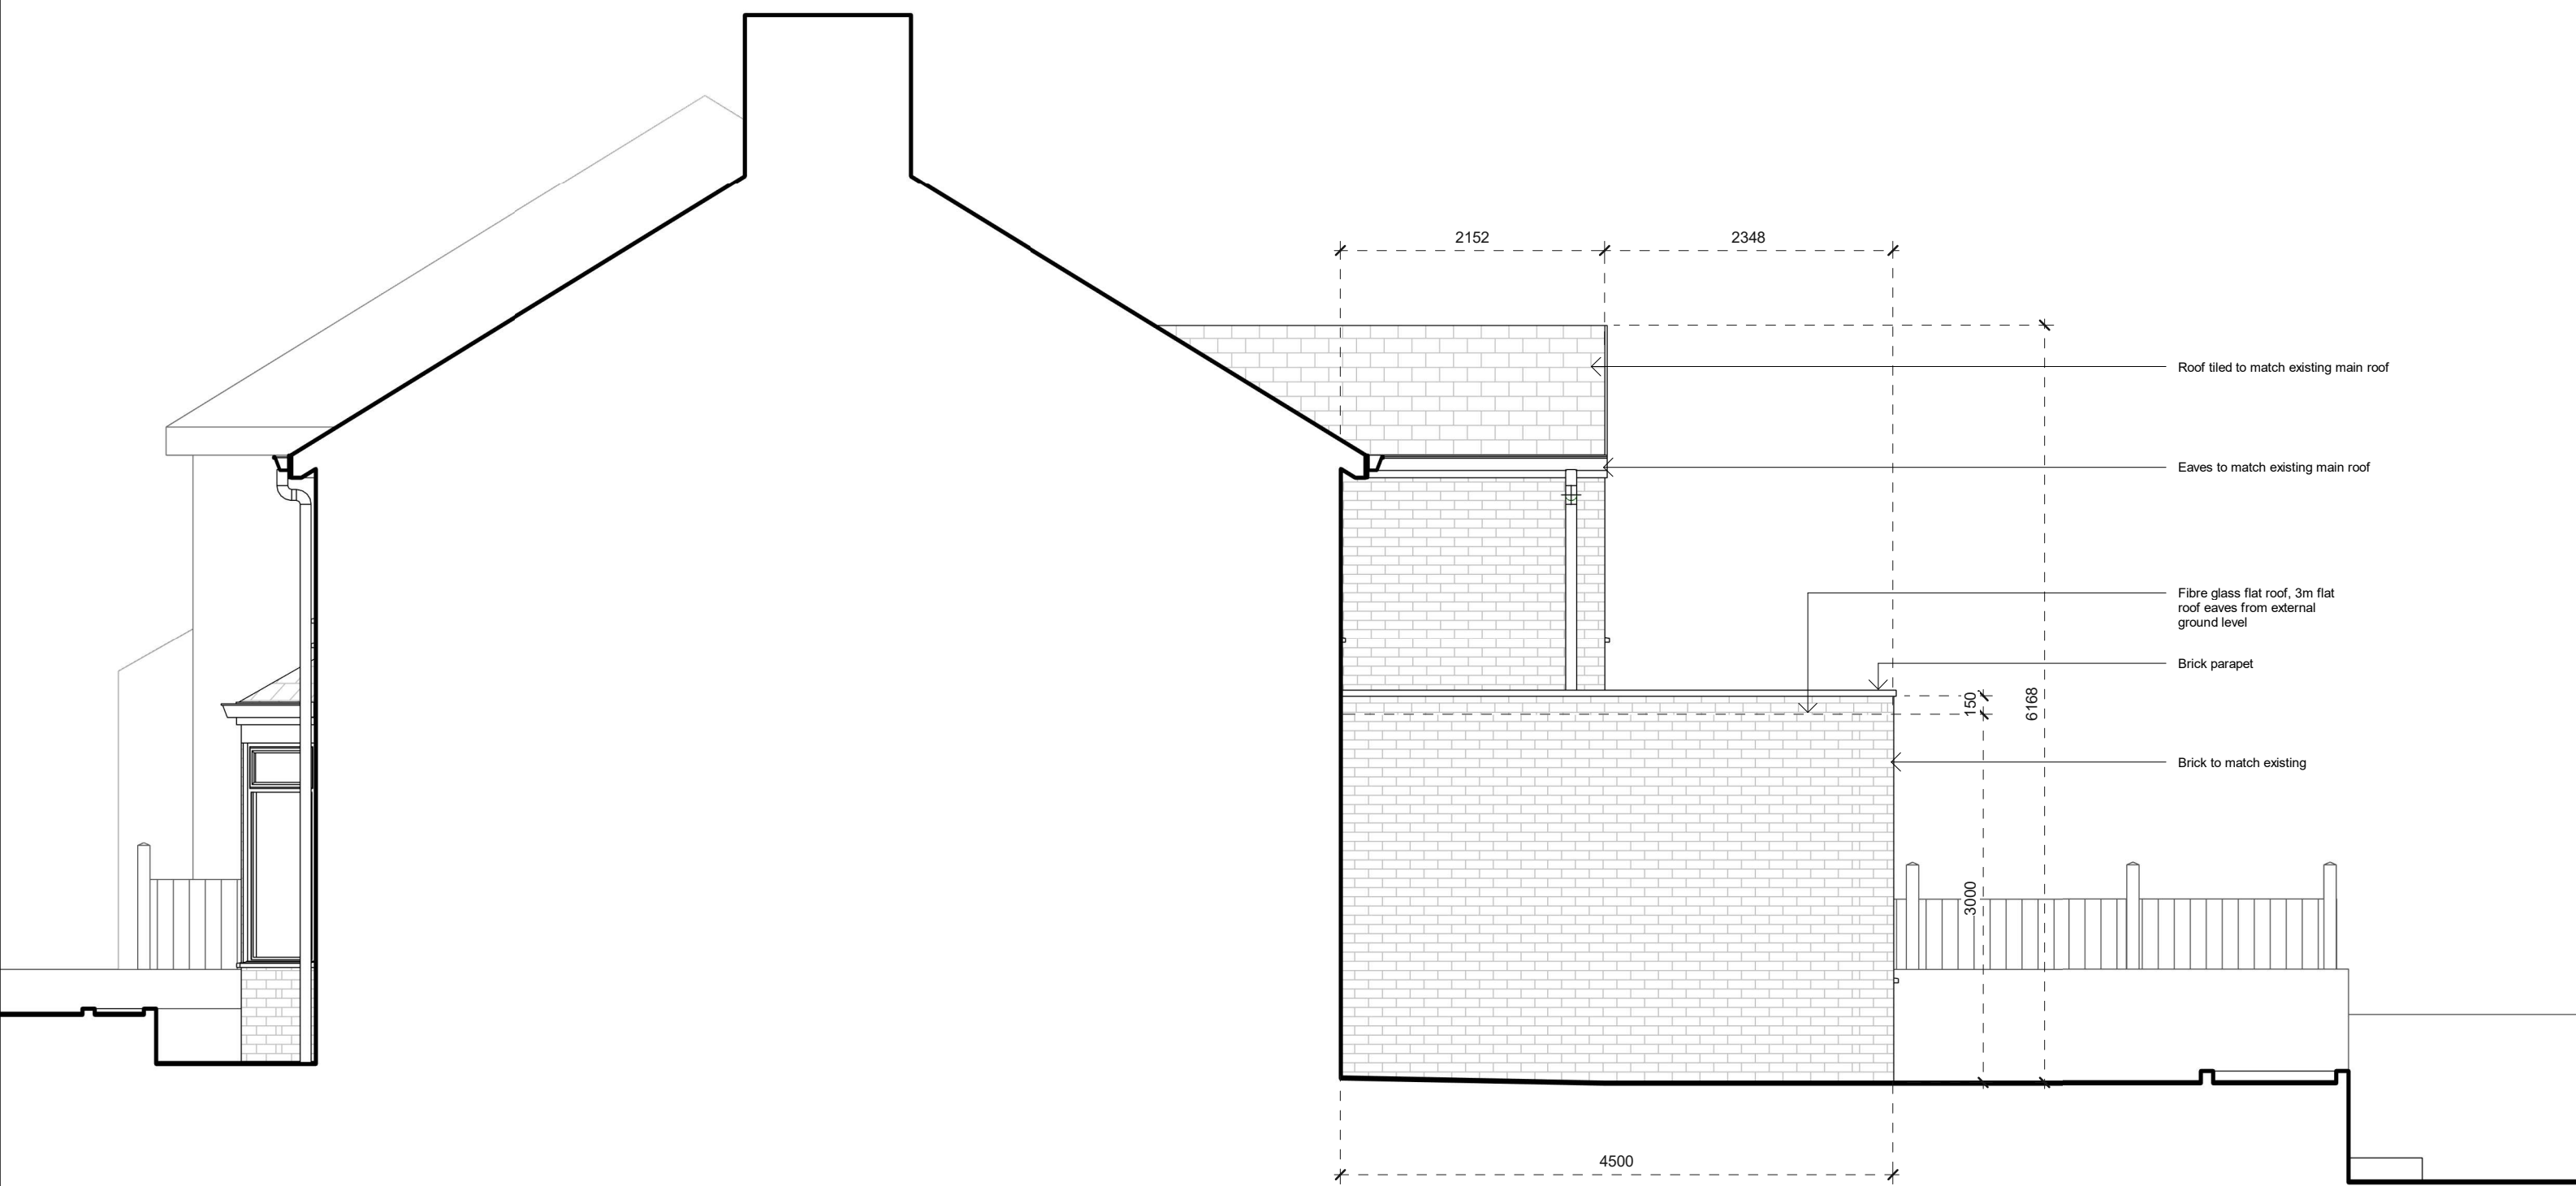

Proposed - Elevation North

1 : 50


	This drawing is subject to copyright & is not to be reproduced in part or whole without approval. The contents of this drawing are the property of Paul Thornber and must not be reproduced without his expressed written consent Contractor must visit site & be responsible for checking and verifying all dimensions, measurements, levels, existing drain/sewer positions prior to the commencement of works & the ordering or manufacture of any purpose made components. Contractor must report any dimensional discrepancies, errors or omissions prior to commencing on site.	Do not scale from this drawing. Responsibility is not accepted for errors made by others in scaling from this drawing All dimensions are in millimetres unless stated otherwise.	<table><tr><th>Rev</th><th>Date</th><th>Description</th></tr><tr><td> </td><td> </td><td> </td></tr><tr><td> </td><td> </td><td> </td></tr><tr><td> </td><td> </td><td> </td></tr><tr><td> </td><td> </td><td> </td></tr><tr><td> </td><td> </td><td> </td></tr><tr><td> </td><td> </td><td> </td></tr><tr><td> </td><td> </td><td> </td></tr><tr><td> </td><td> </td><td> </td></tr><tr><td> </td><td> </td><td> </td></tr><tr><td> </td><td> </td><td> </td></tr></table>	Rev	Date	Description																															<table><tr><td colspan="2">Project Title</td></tr><tr><td colspan="2">8 Rectory Ave</td></tr><tr><td colspan="2">Prestwich</td></tr><tr><td colspan="2">Manchester</td></tr><tr><td colspan="2">M25 1DE</td></tr><tr><td>Client</td><td>Mrs Ciara Clark</td></tr><tr><td>Status</td><td> </td></tr></table>	Project Title		8 Rectory Ave		Prestwich		Manchester		M25 1DE		Client	Mrs Ciara Clark	Status		<table><tr><td colspan="3">Drawing Title</td></tr><tr><td colspan="3">Proposed - Elevations</td></tr><tr><td colspan="3">Proposed Drawings pack</td></tr><tr><td>Job No</td><td>N/A</td><td>Scale</td></tr><tr><td> </td><td> </td><td>1 : 50 @ A3</td></tr><tr><td>Drawing Code</td><td>P005</td><td>Date</td></tr><tr><td> </td><td> </td><td>01/12/23</td></tr></table>	Drawing Title			Proposed - Elevations			Proposed Drawings pack			Job No	N/A	Scale			1 : 50 @ A3	Drawing Code	P005	Date			01/12/23	<table><tr><td colspan="2">Paul Thornber</td></tr><tr><td colspan="2">Design & Build Ltd</td></tr><tr><td colspan="2">M: 07411433889</td></tr><tr><td colspan="2">E: designmakeconstruct@gmail.com</td></tr></table>	Paul Thornber		Design & Build Ltd		M: 07411433889		E: designmakeconstruct@gmail.com	
Rev	Date	Description	
Project Title	
8 Rectory Ave	
Prestwich	
Manchester	
M25 1DE	
Client	Mrs Ciara Clark	
Status	
Drawing Title	
Proposed - Elevations	
Proposed Drawings pack	
Job No	N/A	Scale	
		1 : 50 @ A3	
Drawing Code	P005	Date	
		01/12/23	
Paul Thornber	
Design & Build Ltd	
M: 07411433889	
E: designmakeconstruct@gmail.com	

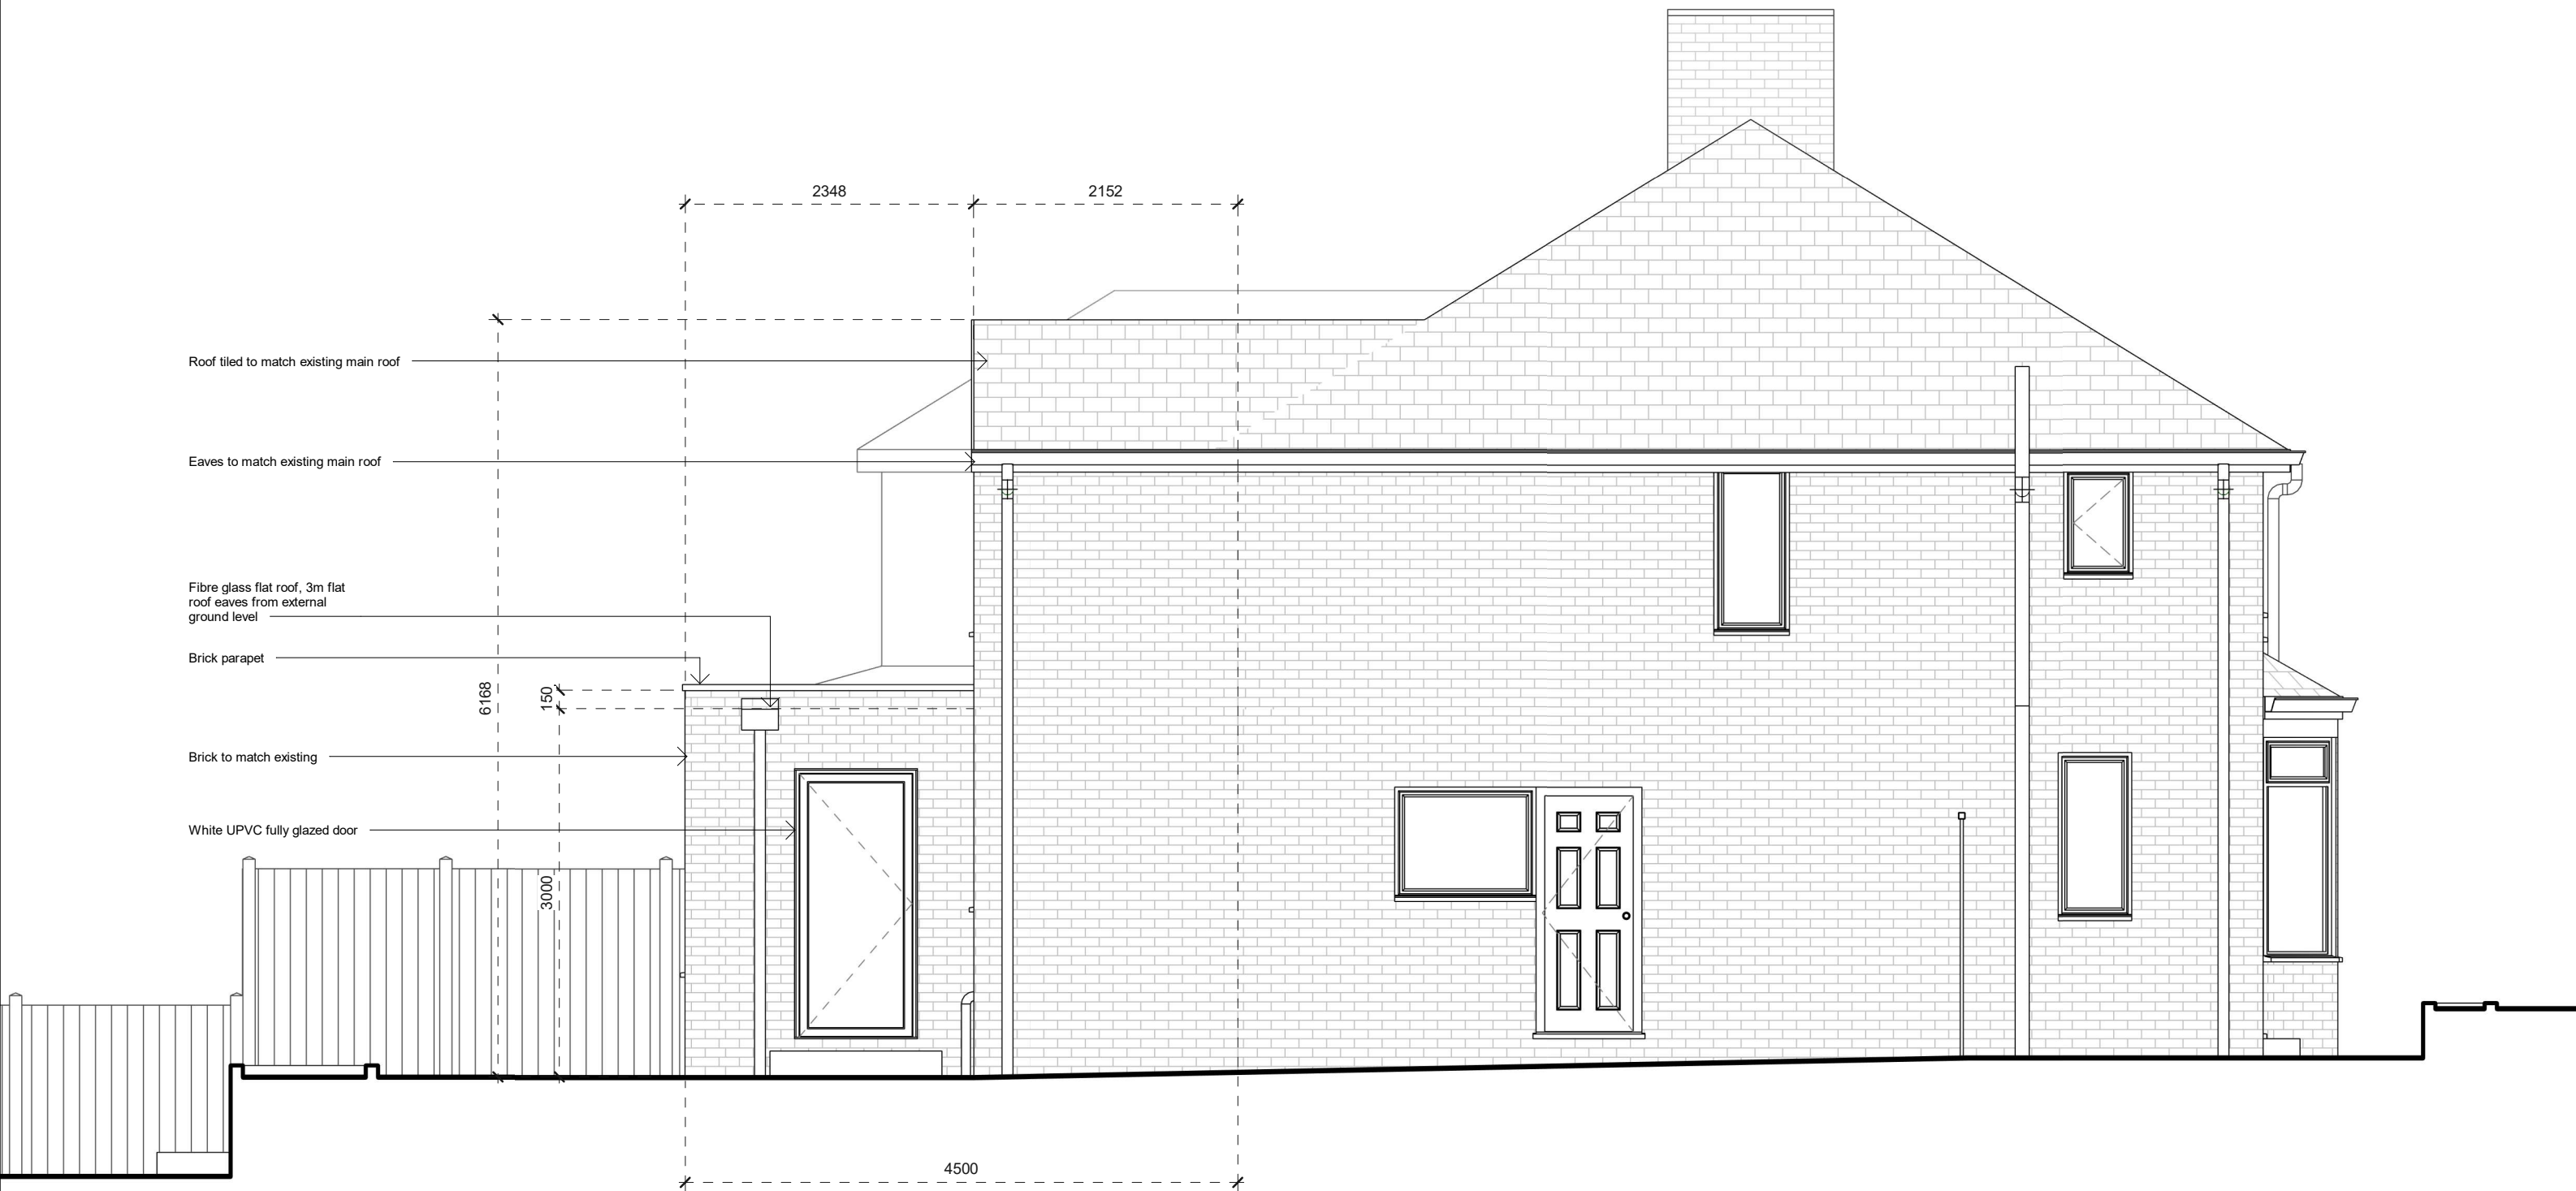

Proposed - Elevation South

1 : 50

	This drawing is subject to copyright & is not to be reproduced in part or whole without approval. The contents of this drawing are the property of Paul Thornber and must not be reproduced without his expressed written consent Contractor must visit site & be responsible for checking and verifying all dimensions, measurements, levels, existing drain/sewer positions prior to the commencement of works & the ordering or manufacture of any purpose made components. Contractor must report any dimensional discrepancies, errors or omissions prior to commencing on site.	Do not scale from this drawing. Responsibility is not accepted for errors made by others in scaling from this drawing All dimensions are in millimetres unless stated otherwise.		Rev		Date	Description	Project Title 8 Rectory Ave Prestwich Manchester M25 1DE Client Mrs Ciara Clark	Status	Drawing Title Proposed - Elevations Proposed Drawings pack			Paul Thornber Design & Build Ltd M: 07411433889 E: designmakeconstruct@gmail.com
										Job No N/A	Scale 1 : 50 @ A3	Revision	
										Drawing Code P006	Date 01/12/23		

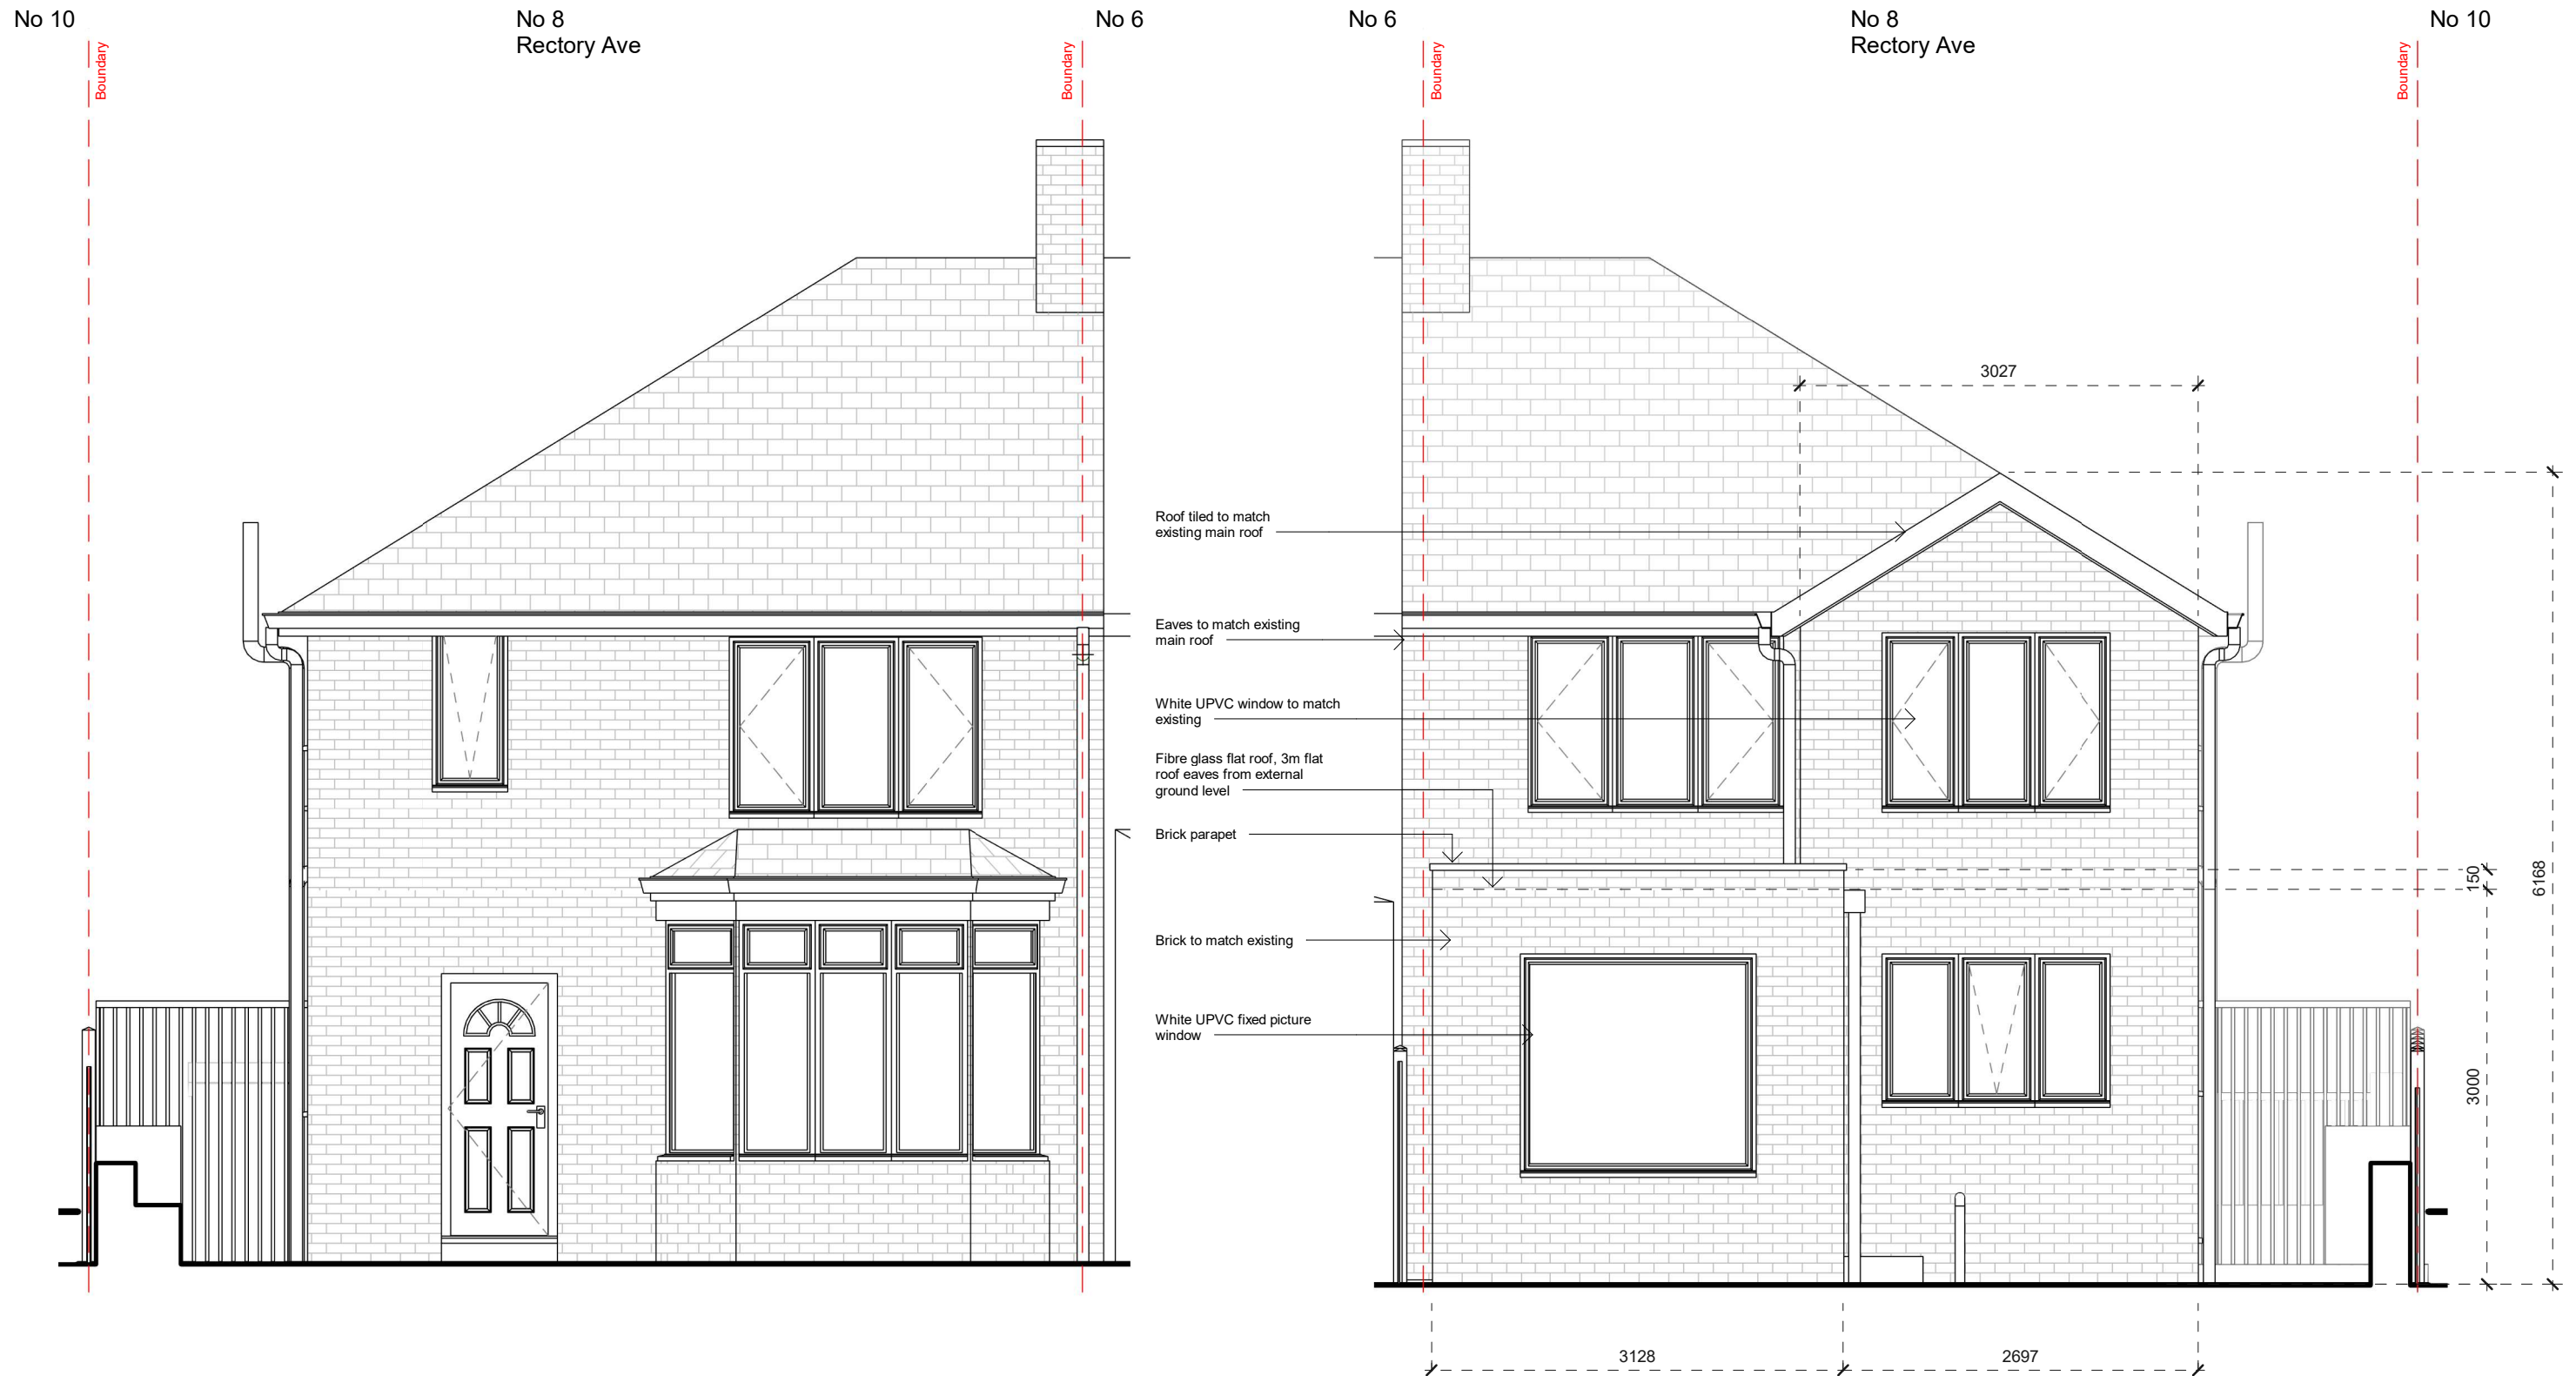

Proposed - Elevation East
1 : 50

Proposed - Elevation West
1 : 50

This drawing is subject to copyright & is not to be reproduced in part or whole without approval. The contents of this drawing are the property of Paul Thornber and must not be reproduced without his expressed written consent

Contractor must visit site & be responsible for checking and verifying all dimensions, measurements, levels, existing drain/sewer positions prior to the commencement of works & the ordering or manufacture of any purpose made components. Contractor must report any dimensional discrepancies, errors or omissions prior to commencing on site.

Do not scale from this drawing. Responsibility is not accepted for errors made by others in scaling from this drawing

All dimensions are in millimetres unless stated otherwise.

Rev	Date	Description

Project Title
8 Rectory Ave
Prestwich
Manchester
M25 1DE

Client
Mrs Ciara Clark

Status

Drawing Title
Proposed - Elevations

Proposed Drawings pack

Job No
N/A

Scale
1 : 50 @ A3

Drawing Code
P007

Date
01/12/23

Revision

Paul Thornber
Design & Build Ltd

M: 07411433889
E: designmakeconstruct@gmail.com