


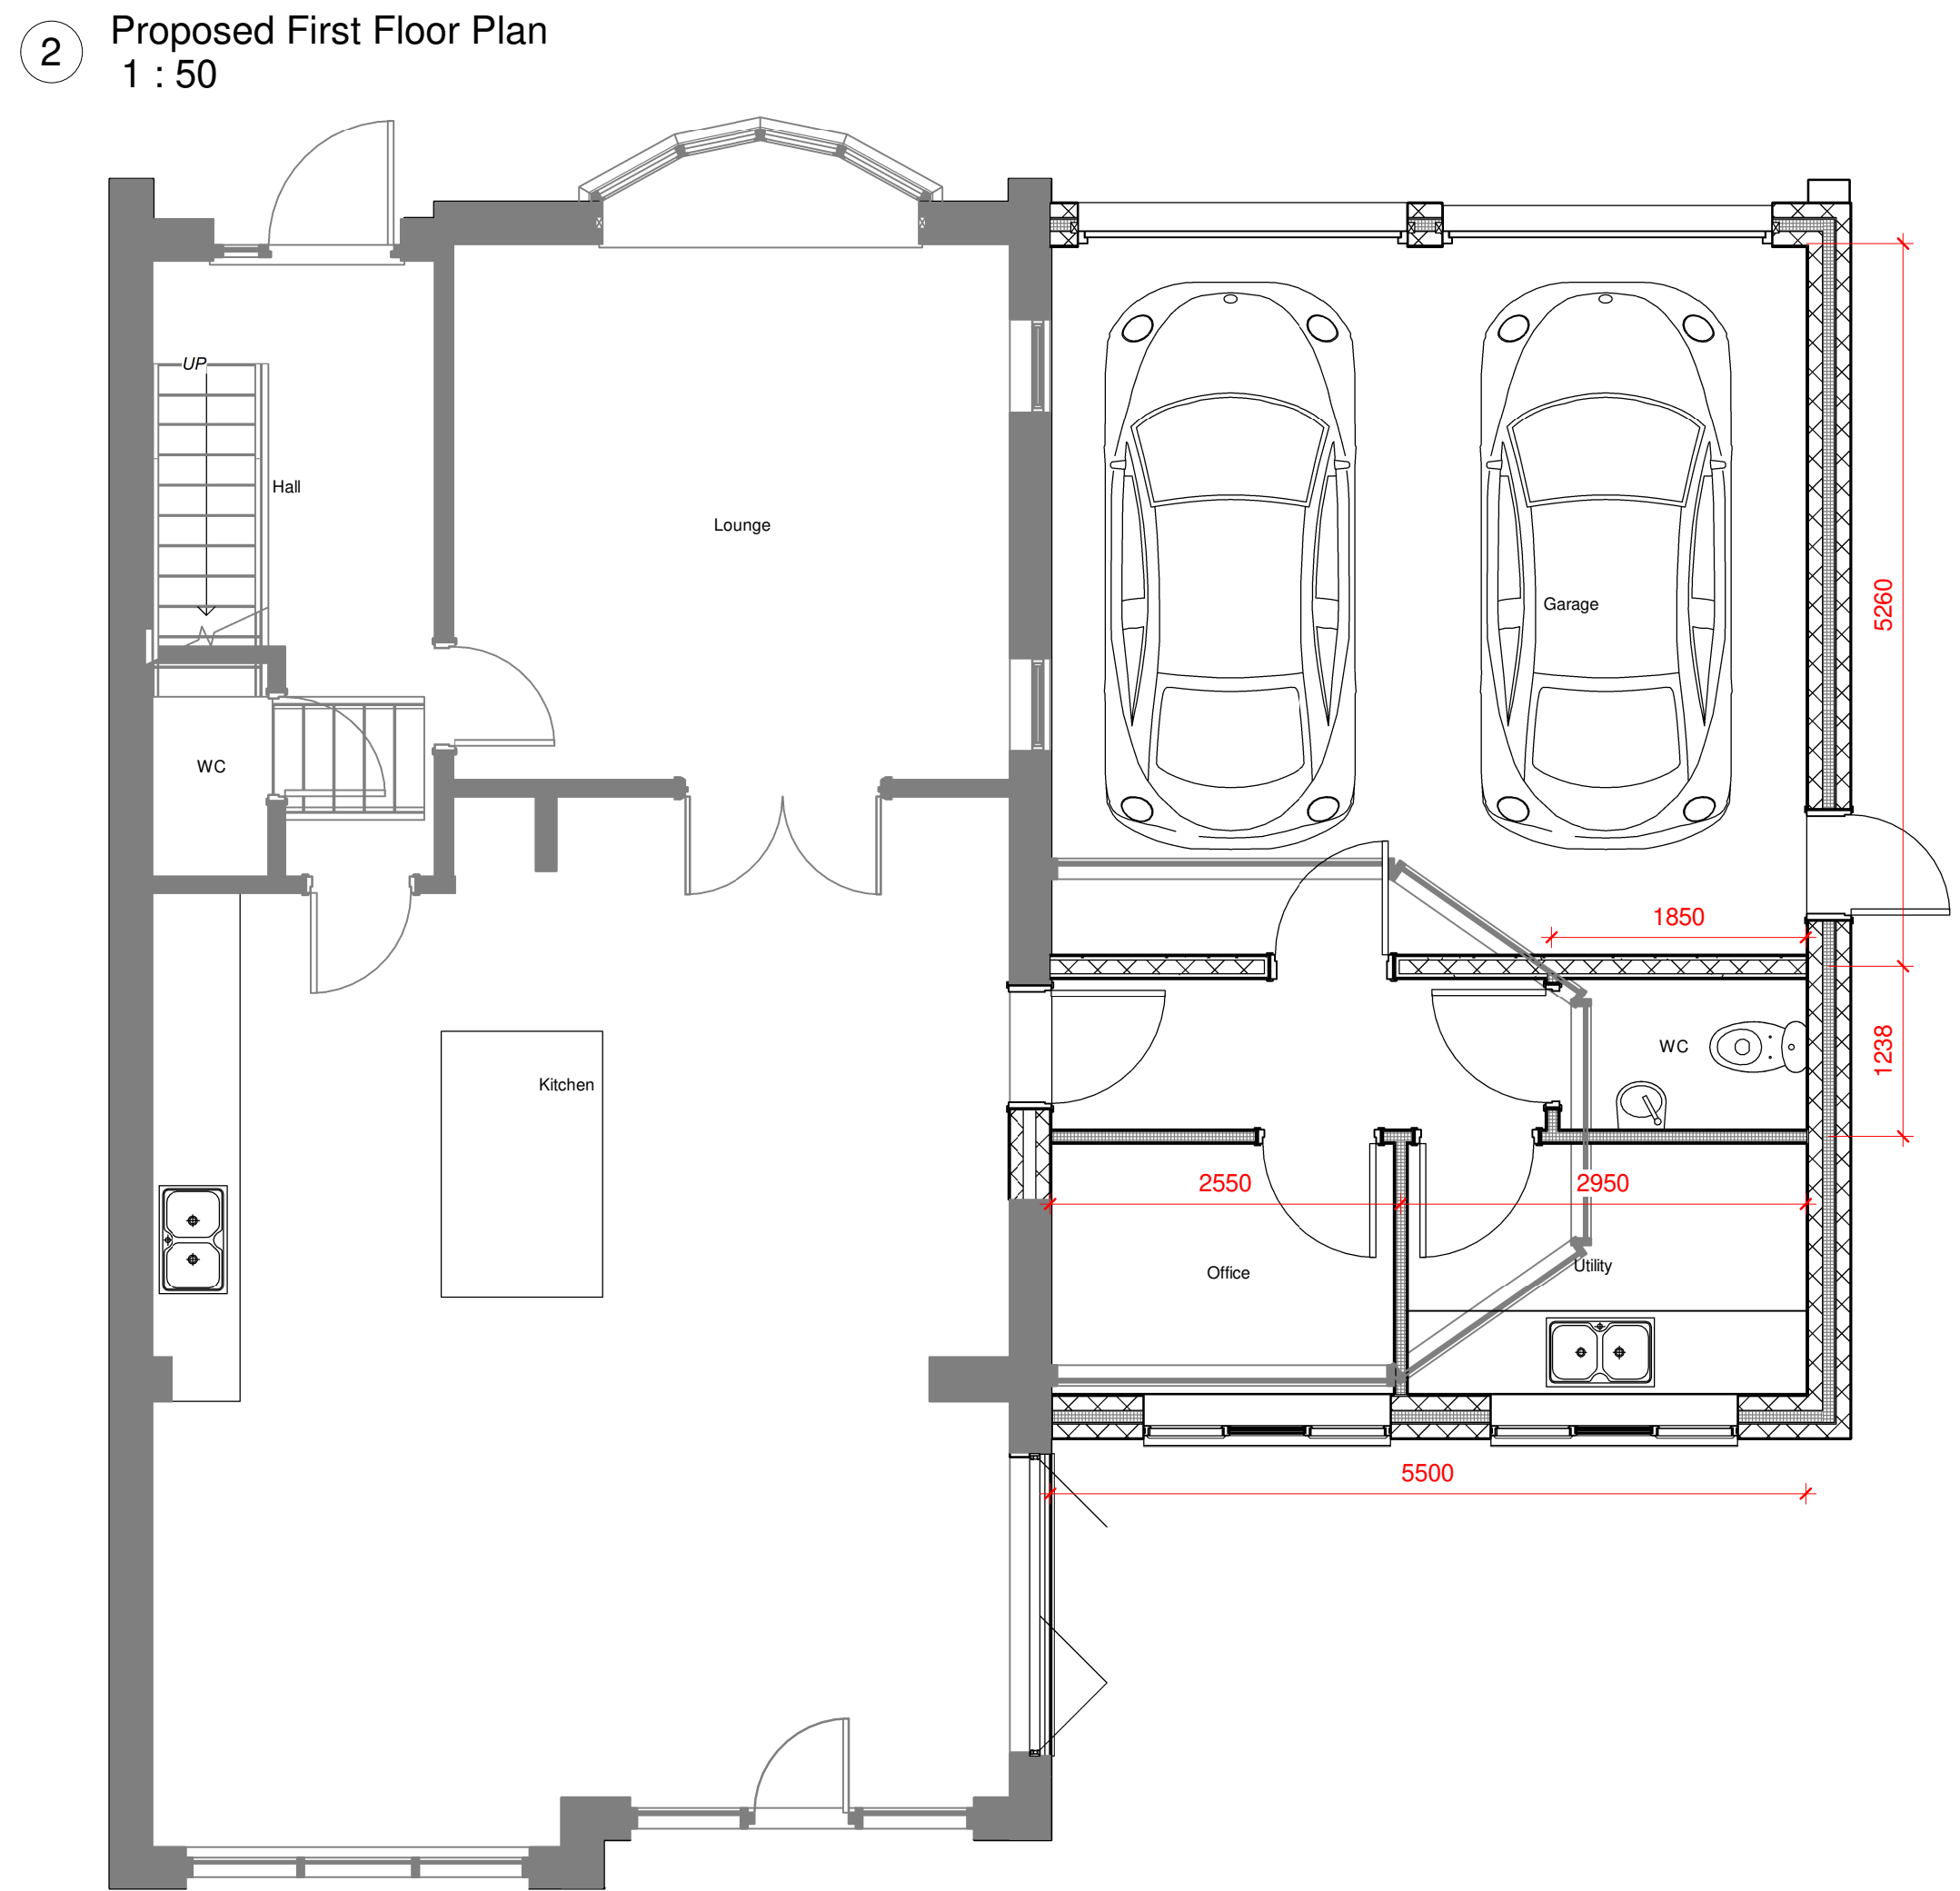


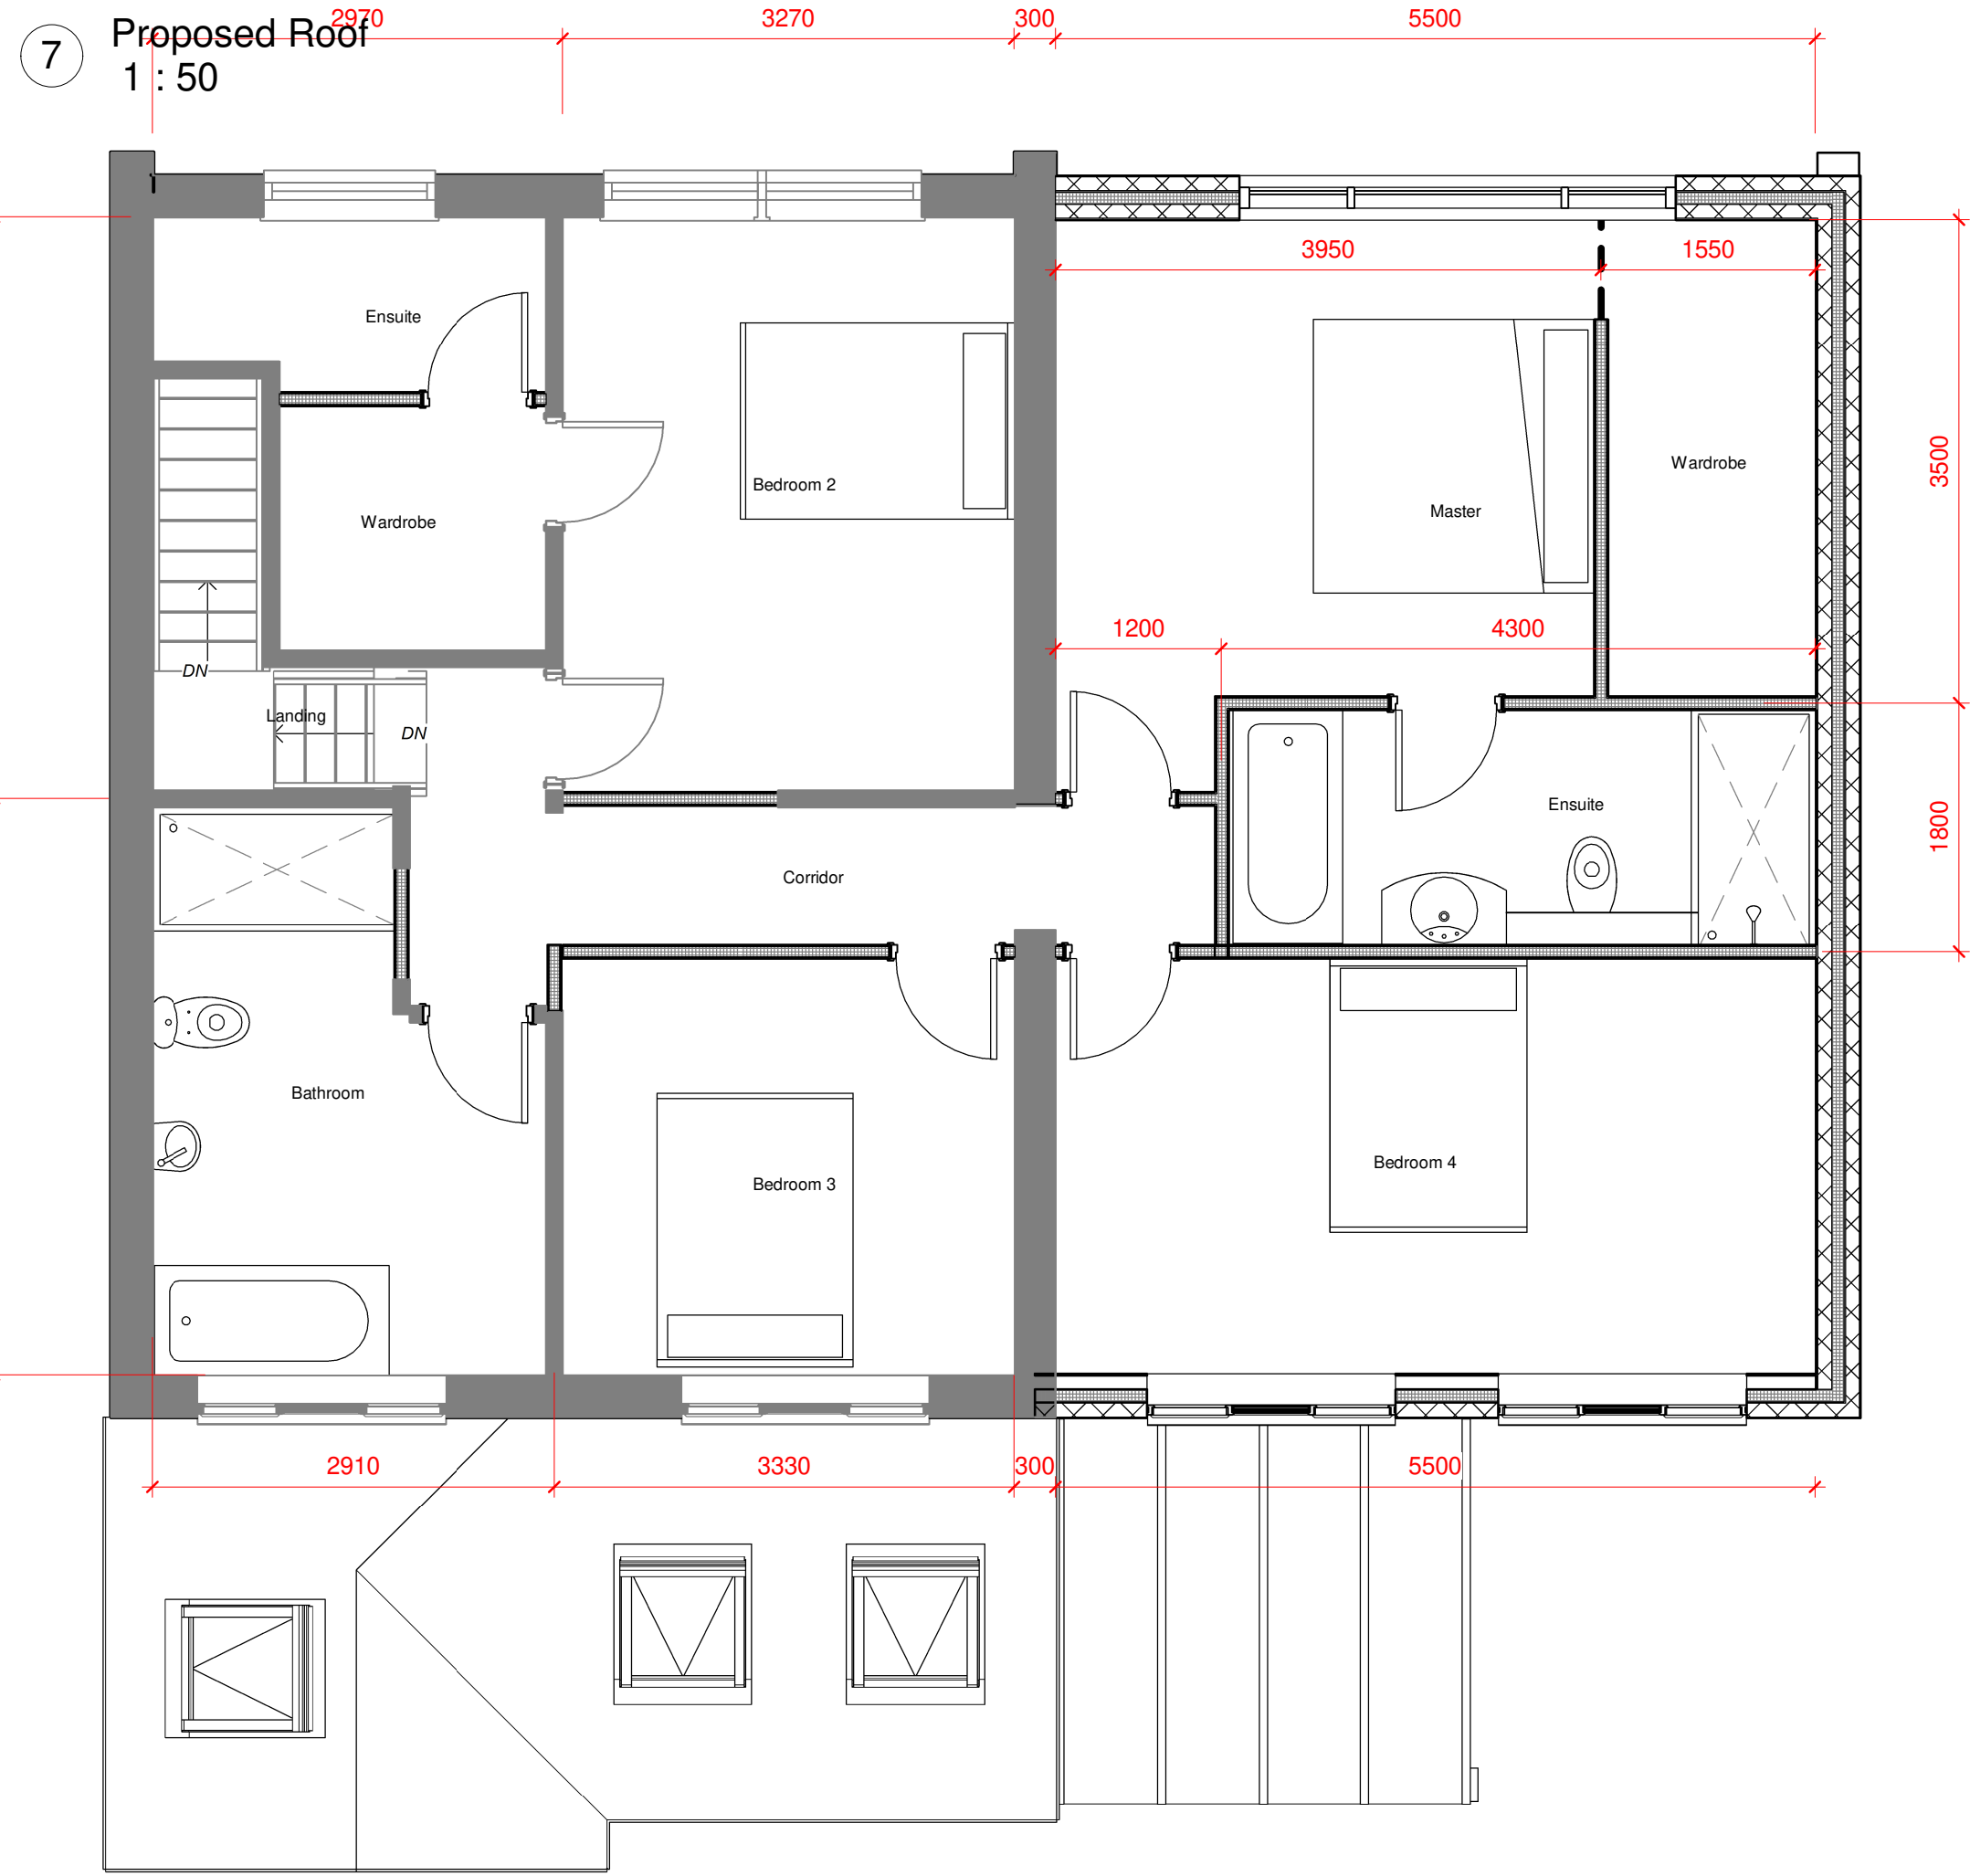


1 Proposed Ground Floor Plan
1 : 50

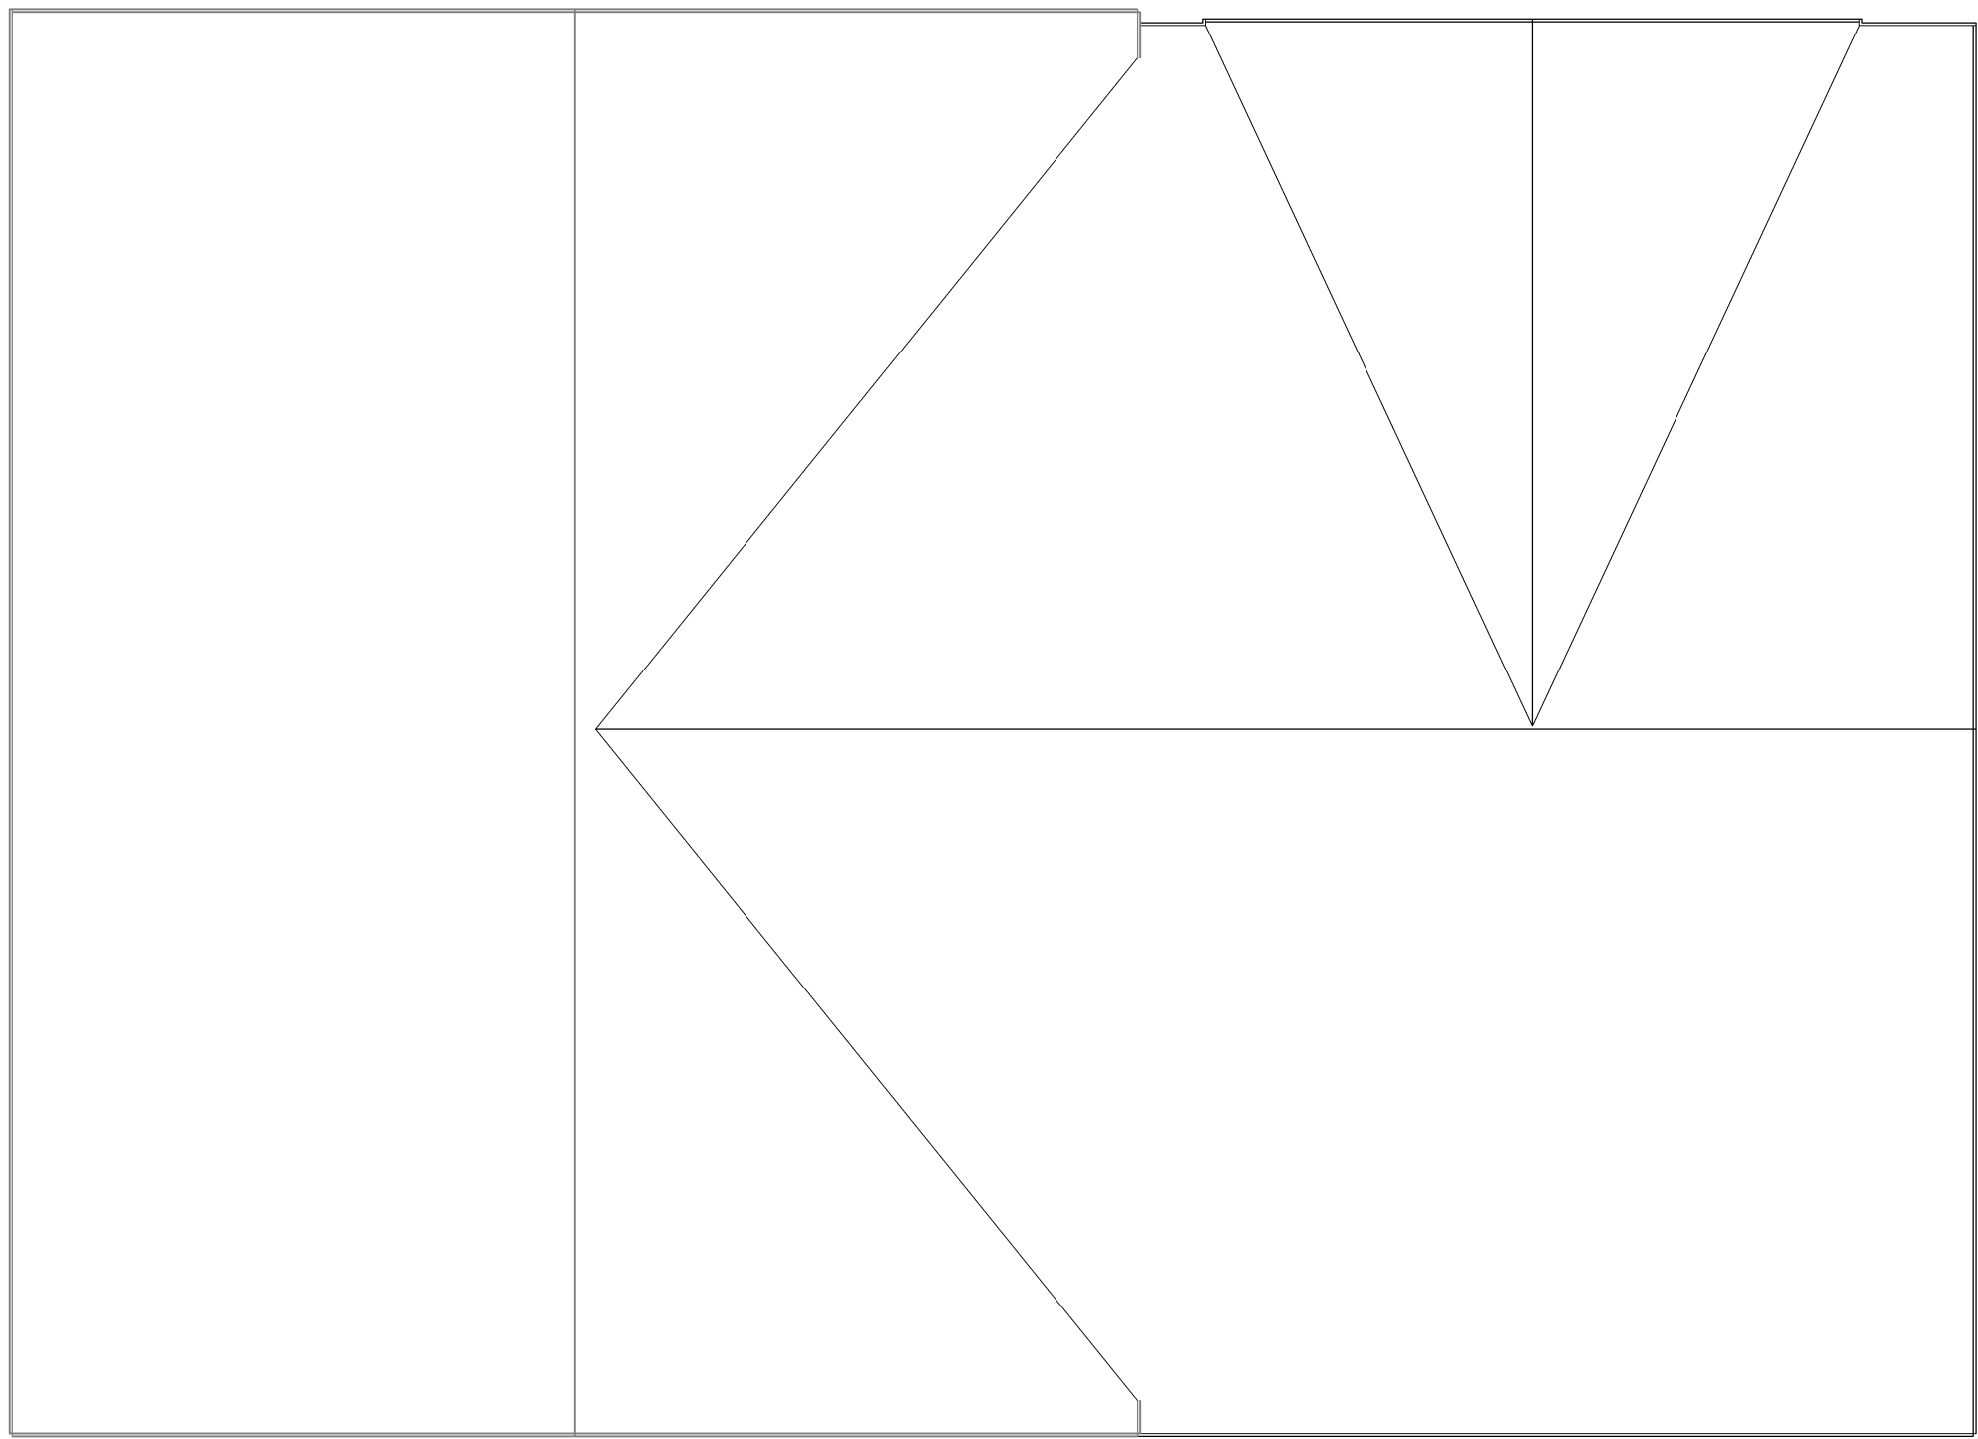


3 Proposed North Facing Elevation
1 : 50

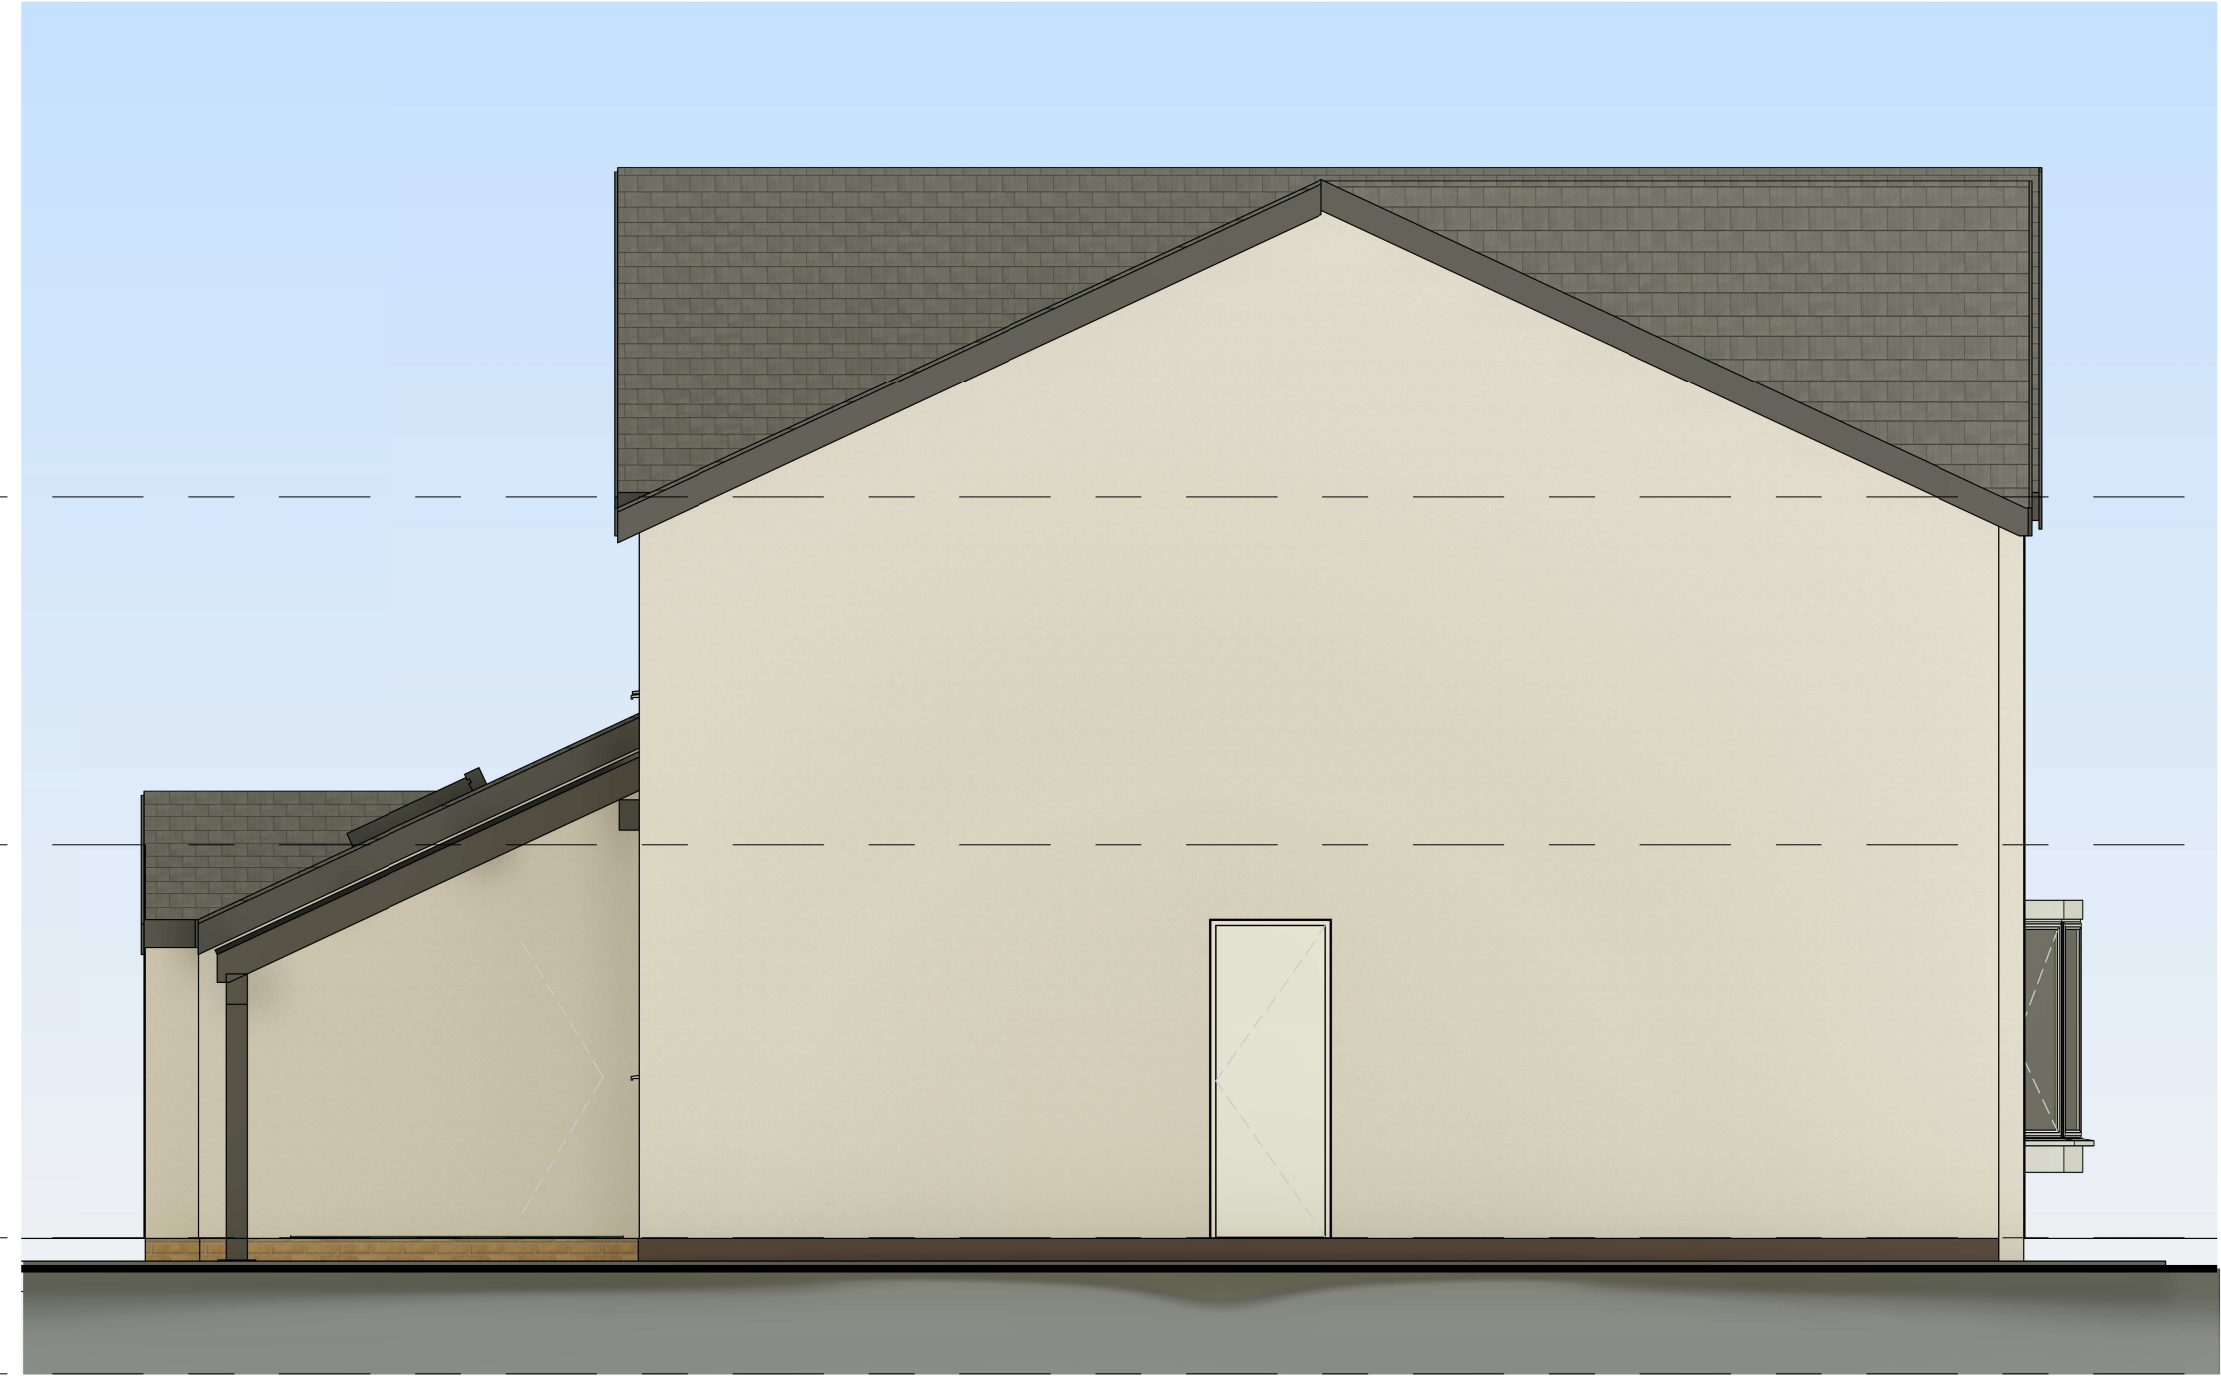

4 Proposed East Facing Elevation
1 : 50

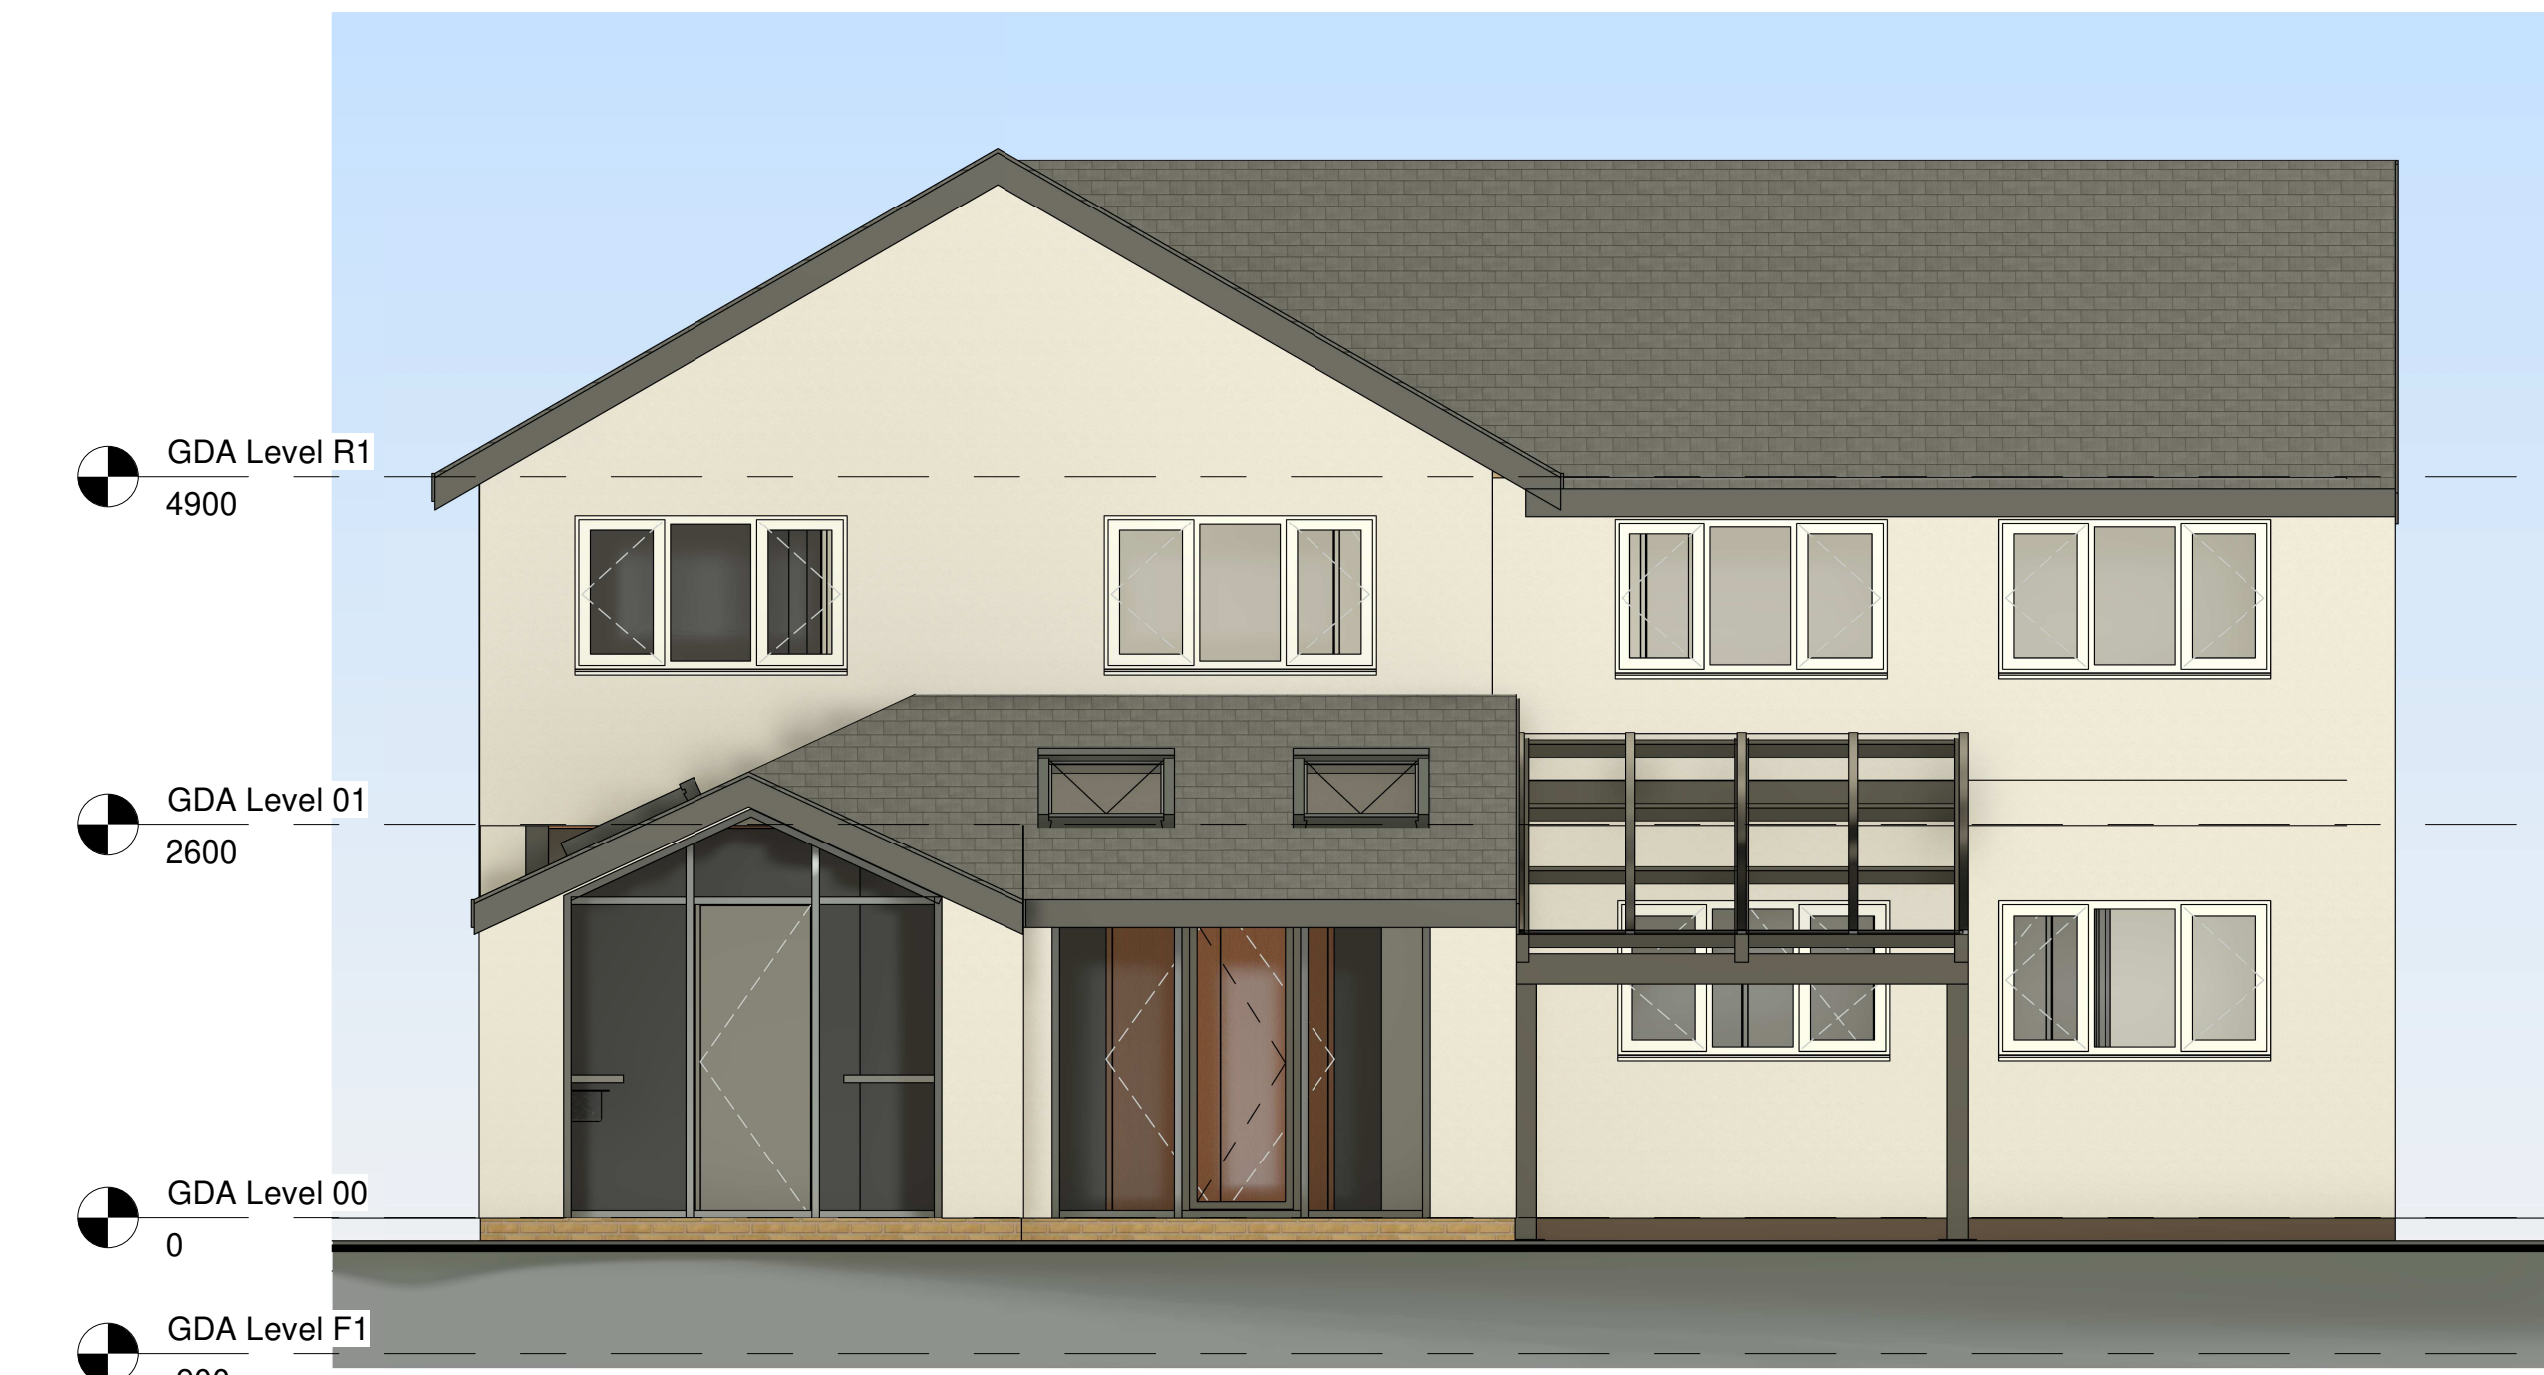

5 Proposed South Facing Elevation
1 : 50

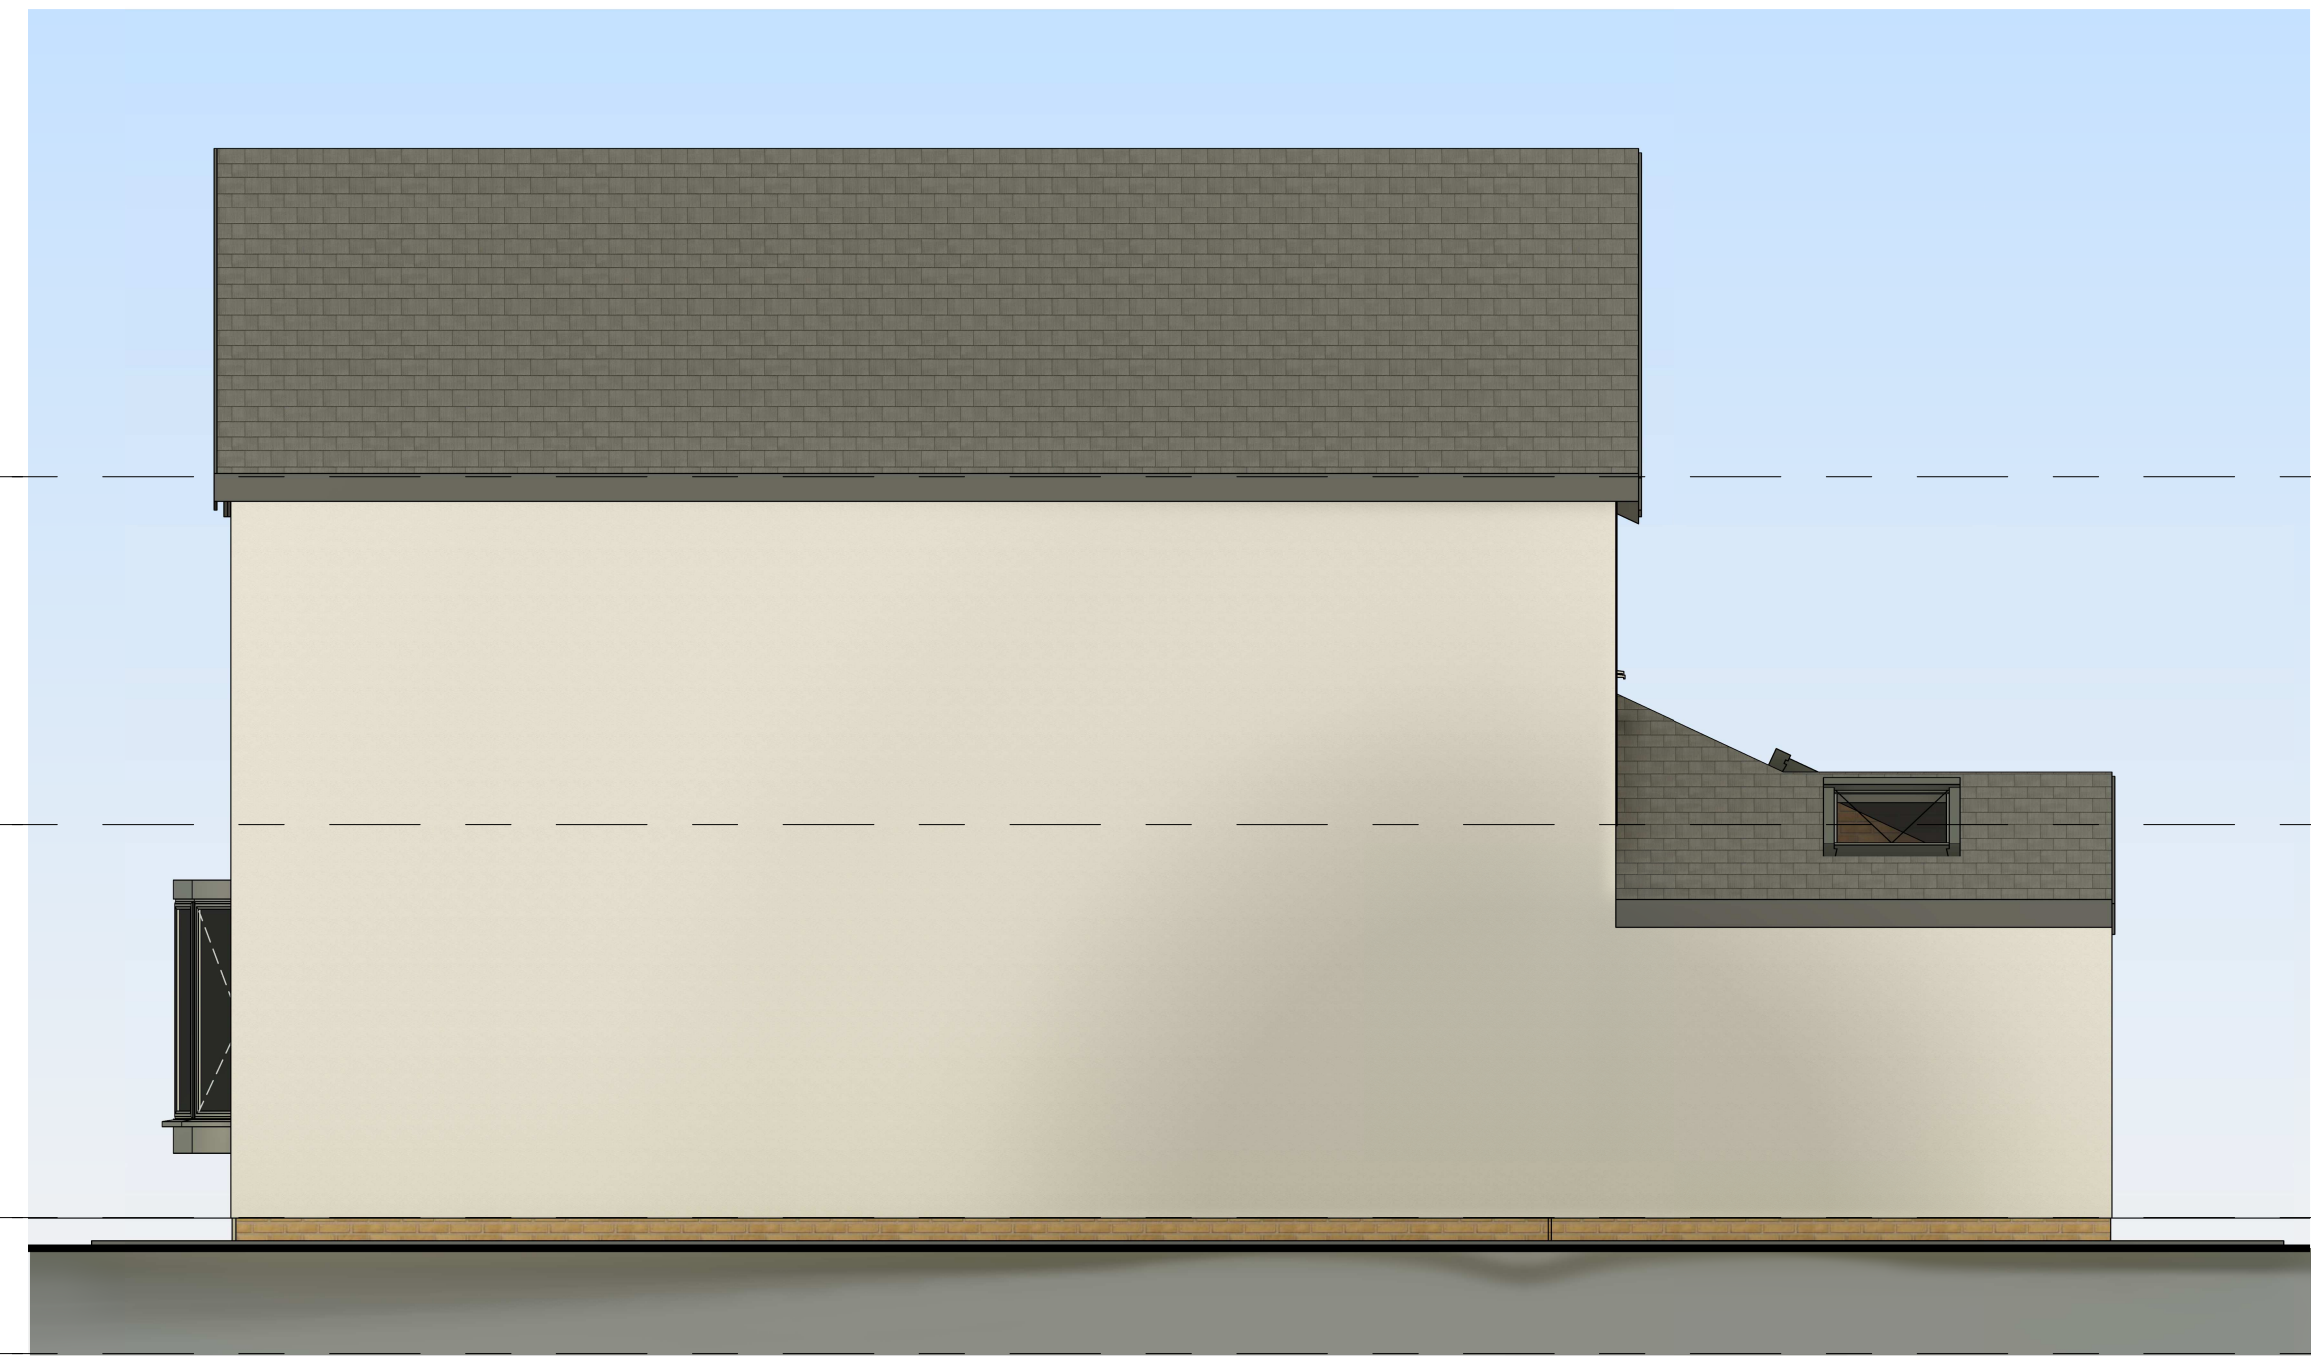

6 Proposed West Facing Elevation
1 : 50

THIS DRAWING, OR ANY PART THEREOF, MAY NOT BE COPIED, TRANSMITTED OR DISCLOSED TO ANY THIRD PARTY OR UNAUTHORISED PERSON WITHOUT THE PRIOR WRITTEN PERMISSION OF THE ARCHITECT.

THIS DRAWING IS TO BE READ IN CONJUNCTION WITH ALL OTHER RELEVANT DRAWINGS PREPARED BY CONSULTANTS AND SUB-CONTRACTORS.

REPORT ANY DISCREPANCIES TO THE ARCHITECT OR REPRESENTATIVES THEREOF.

© ALL RIGHTS RESERVED. NO PART OF THIS DRAWING MAY BE REPRODUCED OR TRANSMITTED IN ANY FORM OR BY ANY MEANS WITHOUT THE WRITTEN PERMISSIONS OF THE COPYRIGHT HOLDER.

ONCE PRINTED AND DISTRIBUTED THIS DOCUMENT IS ASSUMED UNCONTROLLED.

DO NOT SCALE FROM THIS DRAWING. WORK ONLY TO PRINTED DIMENSIONS.

P01	PW	Issued for Planning	07.01.24
Rev	By	Description	Date

Client Name:
Mark & Jayne Field

Site Name:
12 Oswestry Close, Greenmount, Bury, BL8

Project Name:
Proposed Side Extension

Drawing Title:
Proposed Plans & Elevations

Project No: XXXX-XXX	Sheet Size: A0	Scale: 1 : 50	Revision: P01
Drawn by: Author	Checked by: Checker	Approved by: Approver	Status:

Drawing Number:
GDABM-GDA-XX-ZZ-M3-A-0003