




Proposed Front Elevation



Proposed Side Elevation

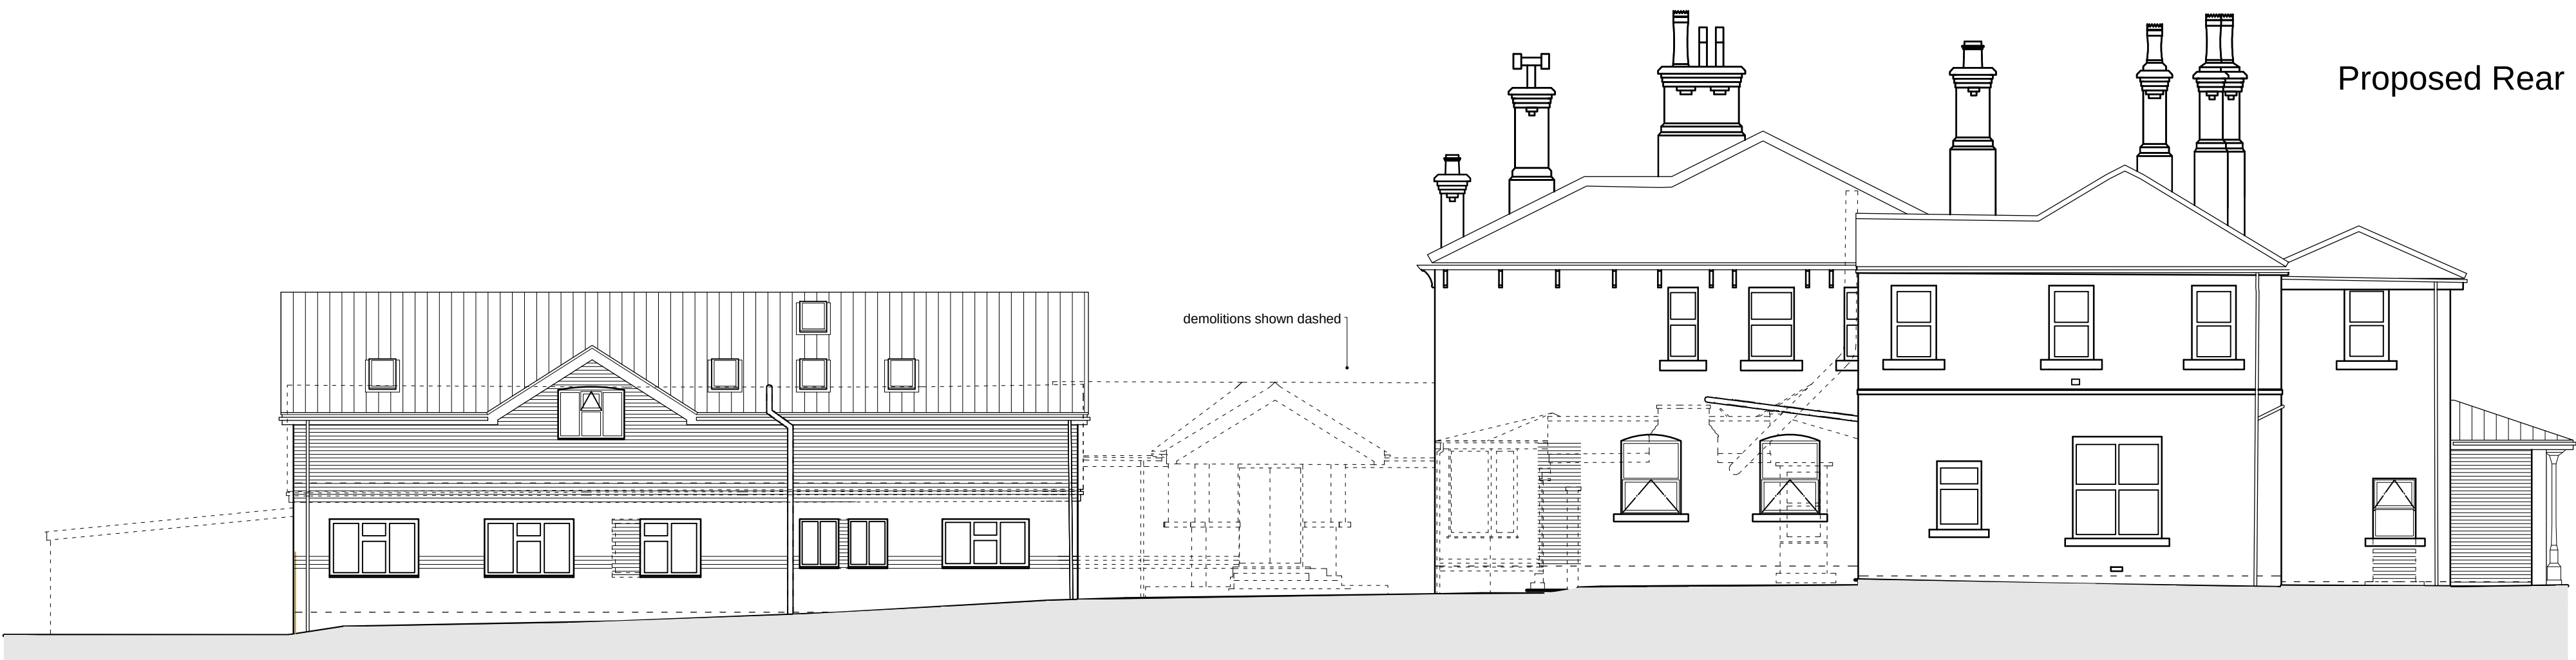

Proposed Rear Elevation



Proposed Side Elevation

NOTES		
• This drawing is copyright. No unauthorised copying of drawing without the express permission of the architect.		
• Do not scale from prints. Use figure dimensions only.		
• Contractors to check all dimensions on site prior to commencement of works.		
• All works to be carried out in accordance with current statutory Health and Safety Regulations.		
• This drawing is to be read in conjunction with all relevant consultants' and / or specialists' drawings / documents and any discrepancies or variations are to be notified to the architect before affected work commences.		
REV.	AMENDMENTS	DATE
A	Detached Bungalow included	20.05.16
B	demolitions in bold	15.08.16

Project	Redevelopment Lake Hill, Walshaw Road BL8 1PT
Drawing	Proposed Apartment Scheme 1 - Elevations
Client	Mrs Sikorski
Dwn. By	LO
Scale	1:100
Drg. No.	15/411.07B
Drg. Size	A1
Date	March 2016

JOHN HOLT ARCHITECTS LTD.