

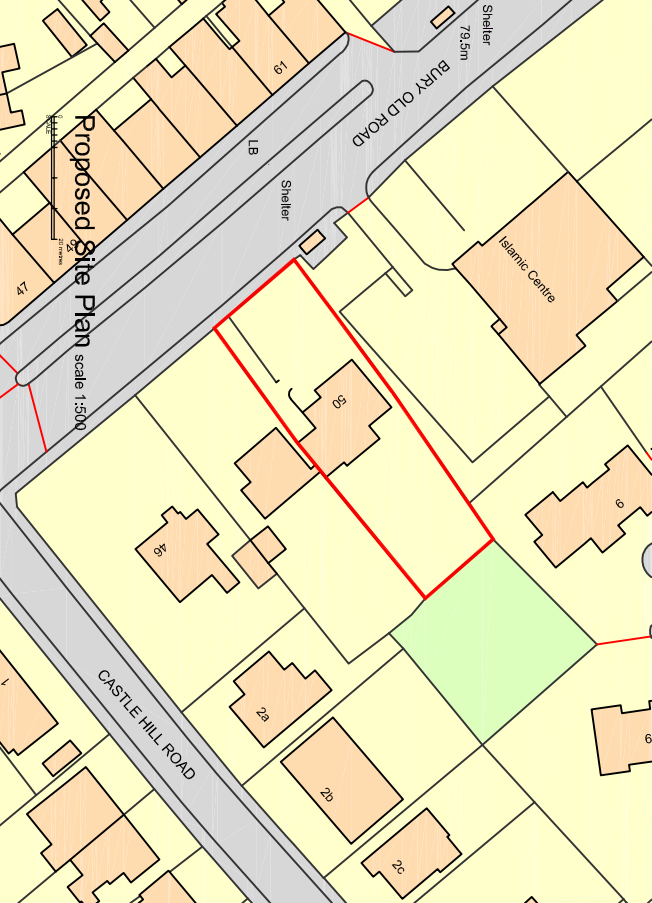


- do not scale dimensions from this drawing
- all dimensions to be checked on-site and discrepancies to be reported to the architects

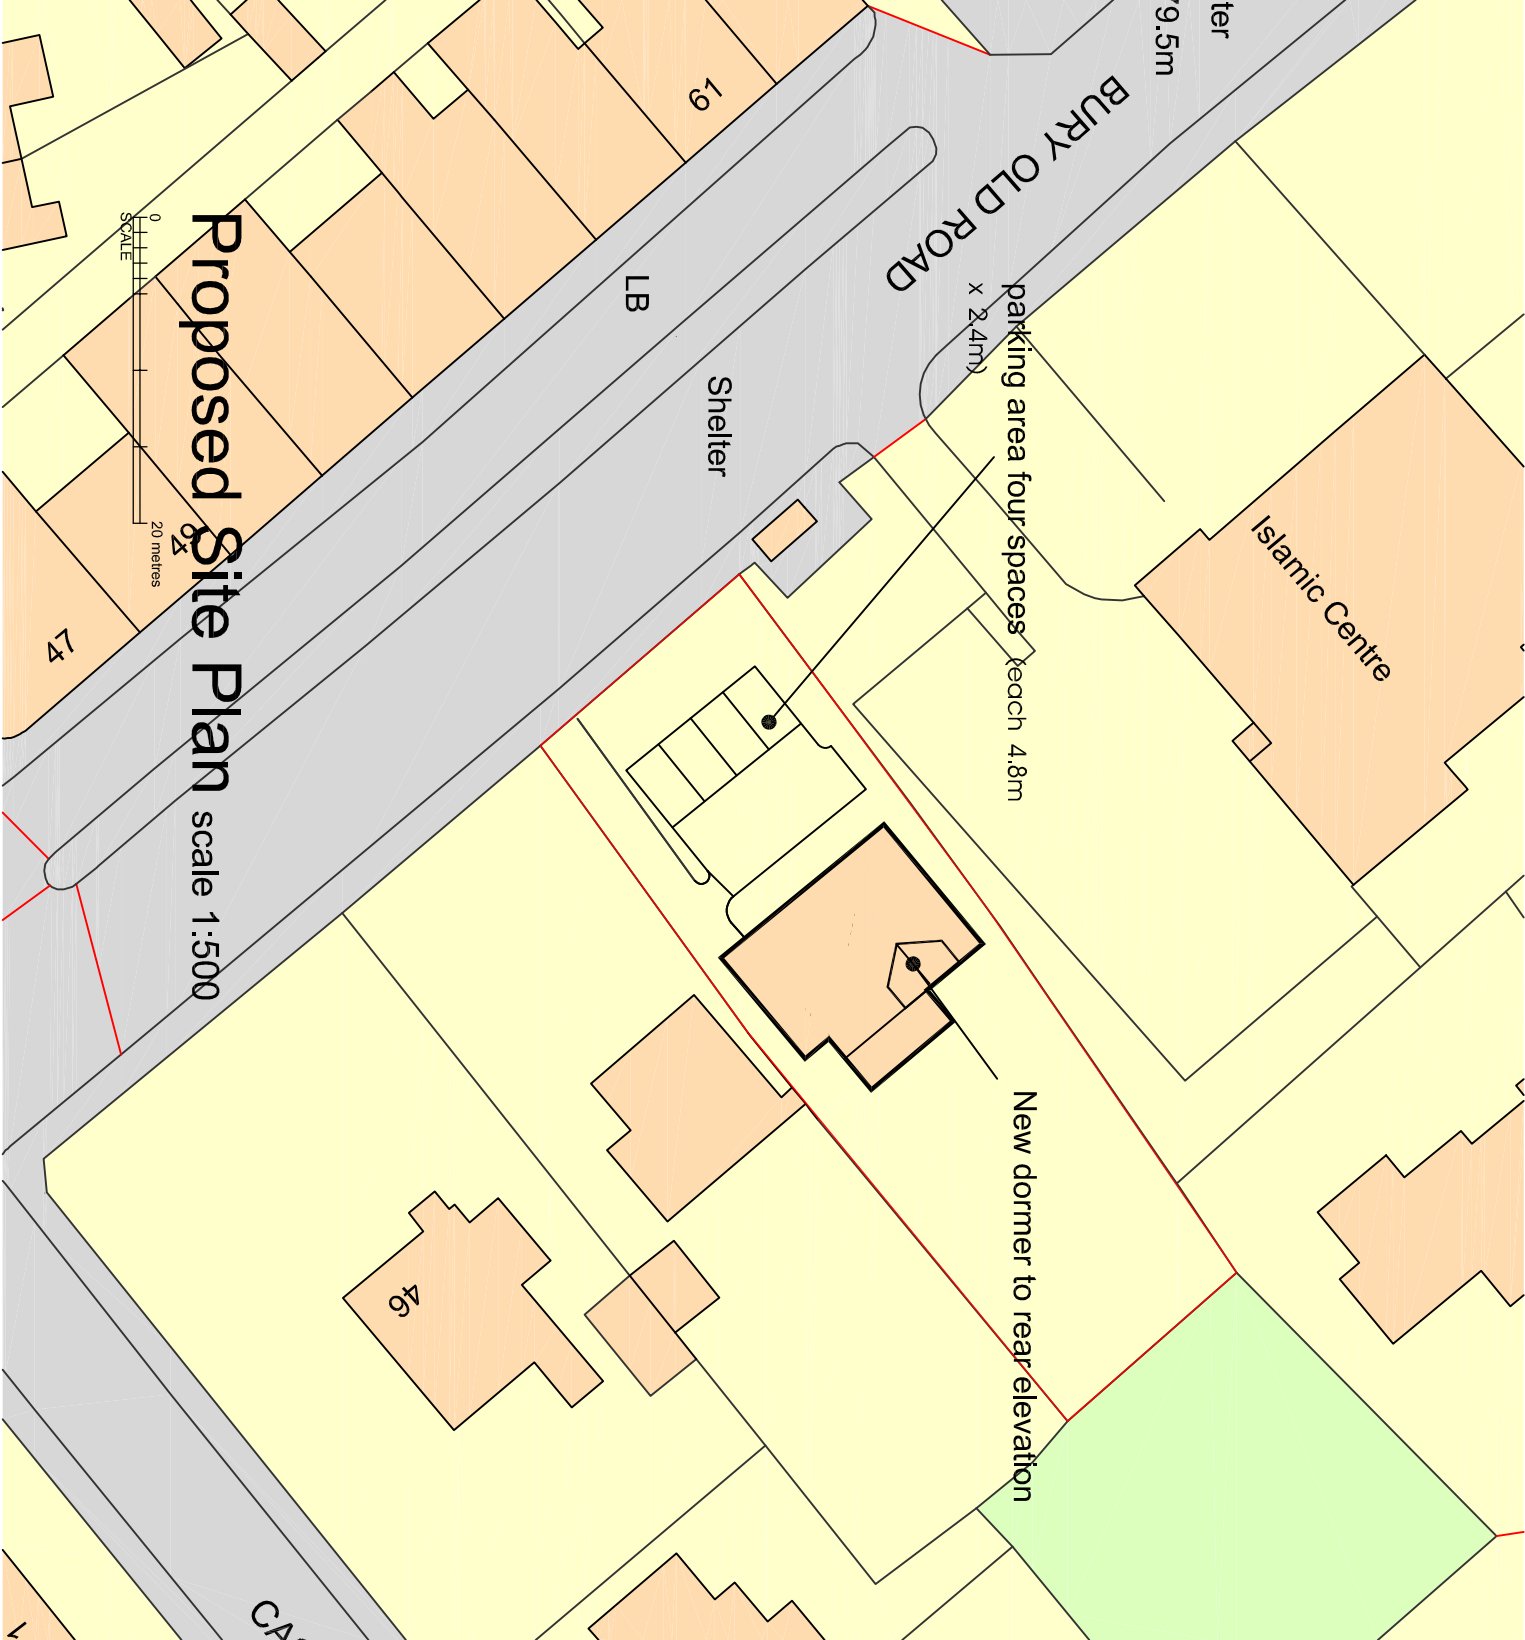

Location Plan scale 1:1250

 

Proposed Site Plan scale 1:500



client
R Lawrence esq.

project
Proposed Residential Development
50 Bury Old Road, Prestwich,
Manchester, M25 0ER

title
Site & Location Plan Survey

drawing number
3436:01

revision
D

scale
1:500 A3

date
Feb 20

drawn by
RH

status

fisk
& associates
architects

20 chorley road, swinton, manchester, m27 5qj
t - 0161 793 5300 e - info@rnfisk.co.uk

