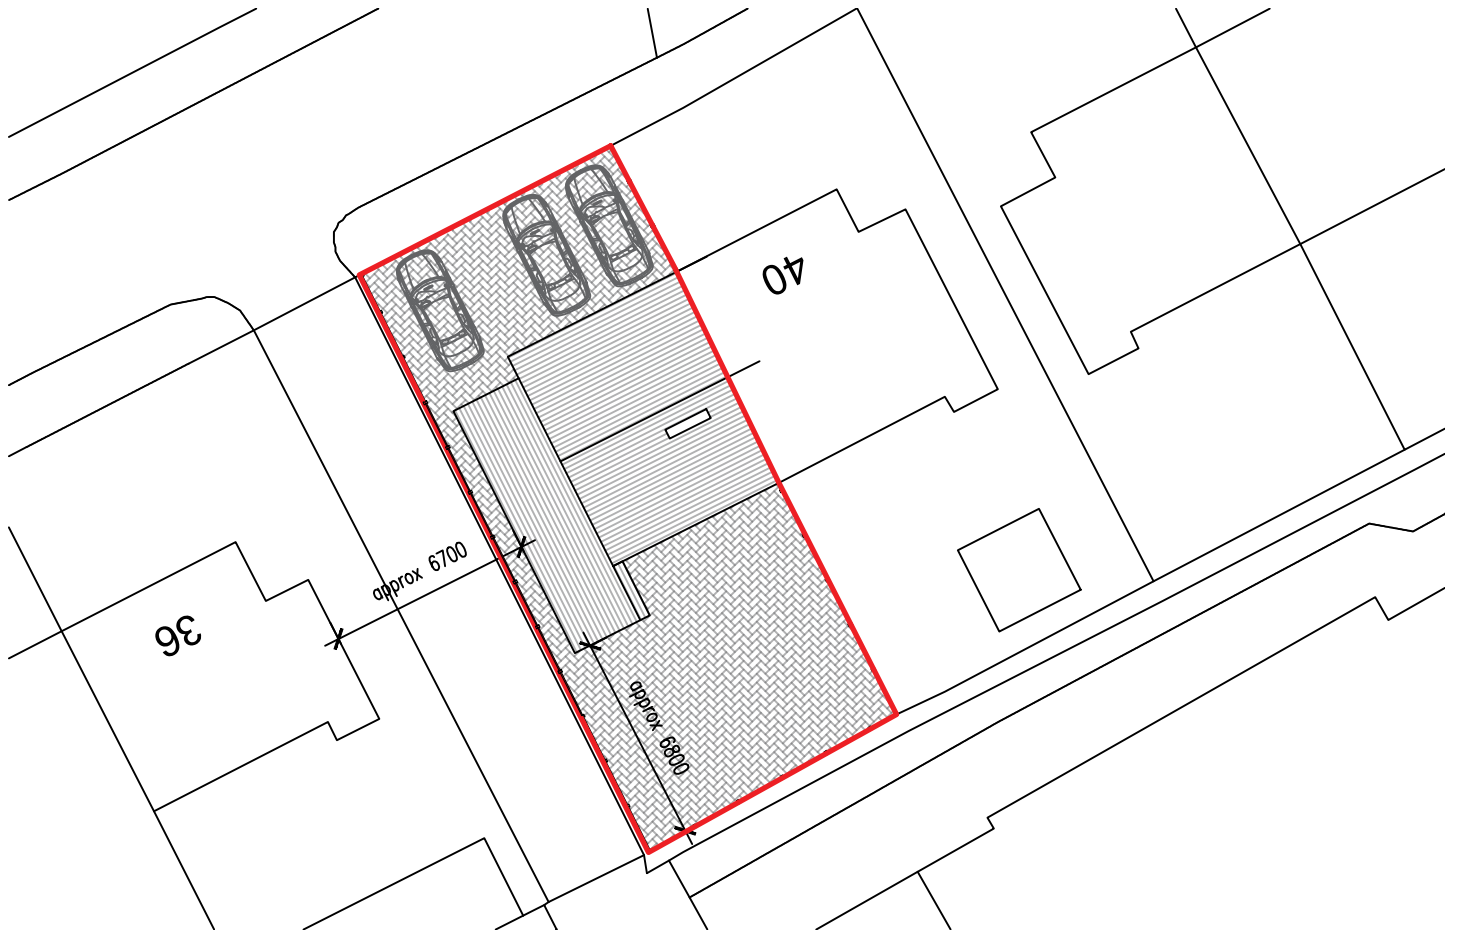


1:250 0 2.5 5 7.5 10 12.5 15 17.5 20 22.5 25

Client
Mr Naz

Project
38 Keswick Drive
BurY
BL9 9LT

Drawing
Site Plan

Date
18.09.2023

Job No - Dwg No - Rev

23057 - SP - B

Drawn by
HA

Scales
1:250 @ A4

PEAK
ARCHITECTURE
Planning & Architectural
Design Services

22 Hebrew Road, Burnley,
Lancashire, BB10 1NW

Tel: 01282 123456

Mob: 07927289422

Email:

Info@peakarchitecture.co.uk

Website:

www.peakarchitecture.co.uk