




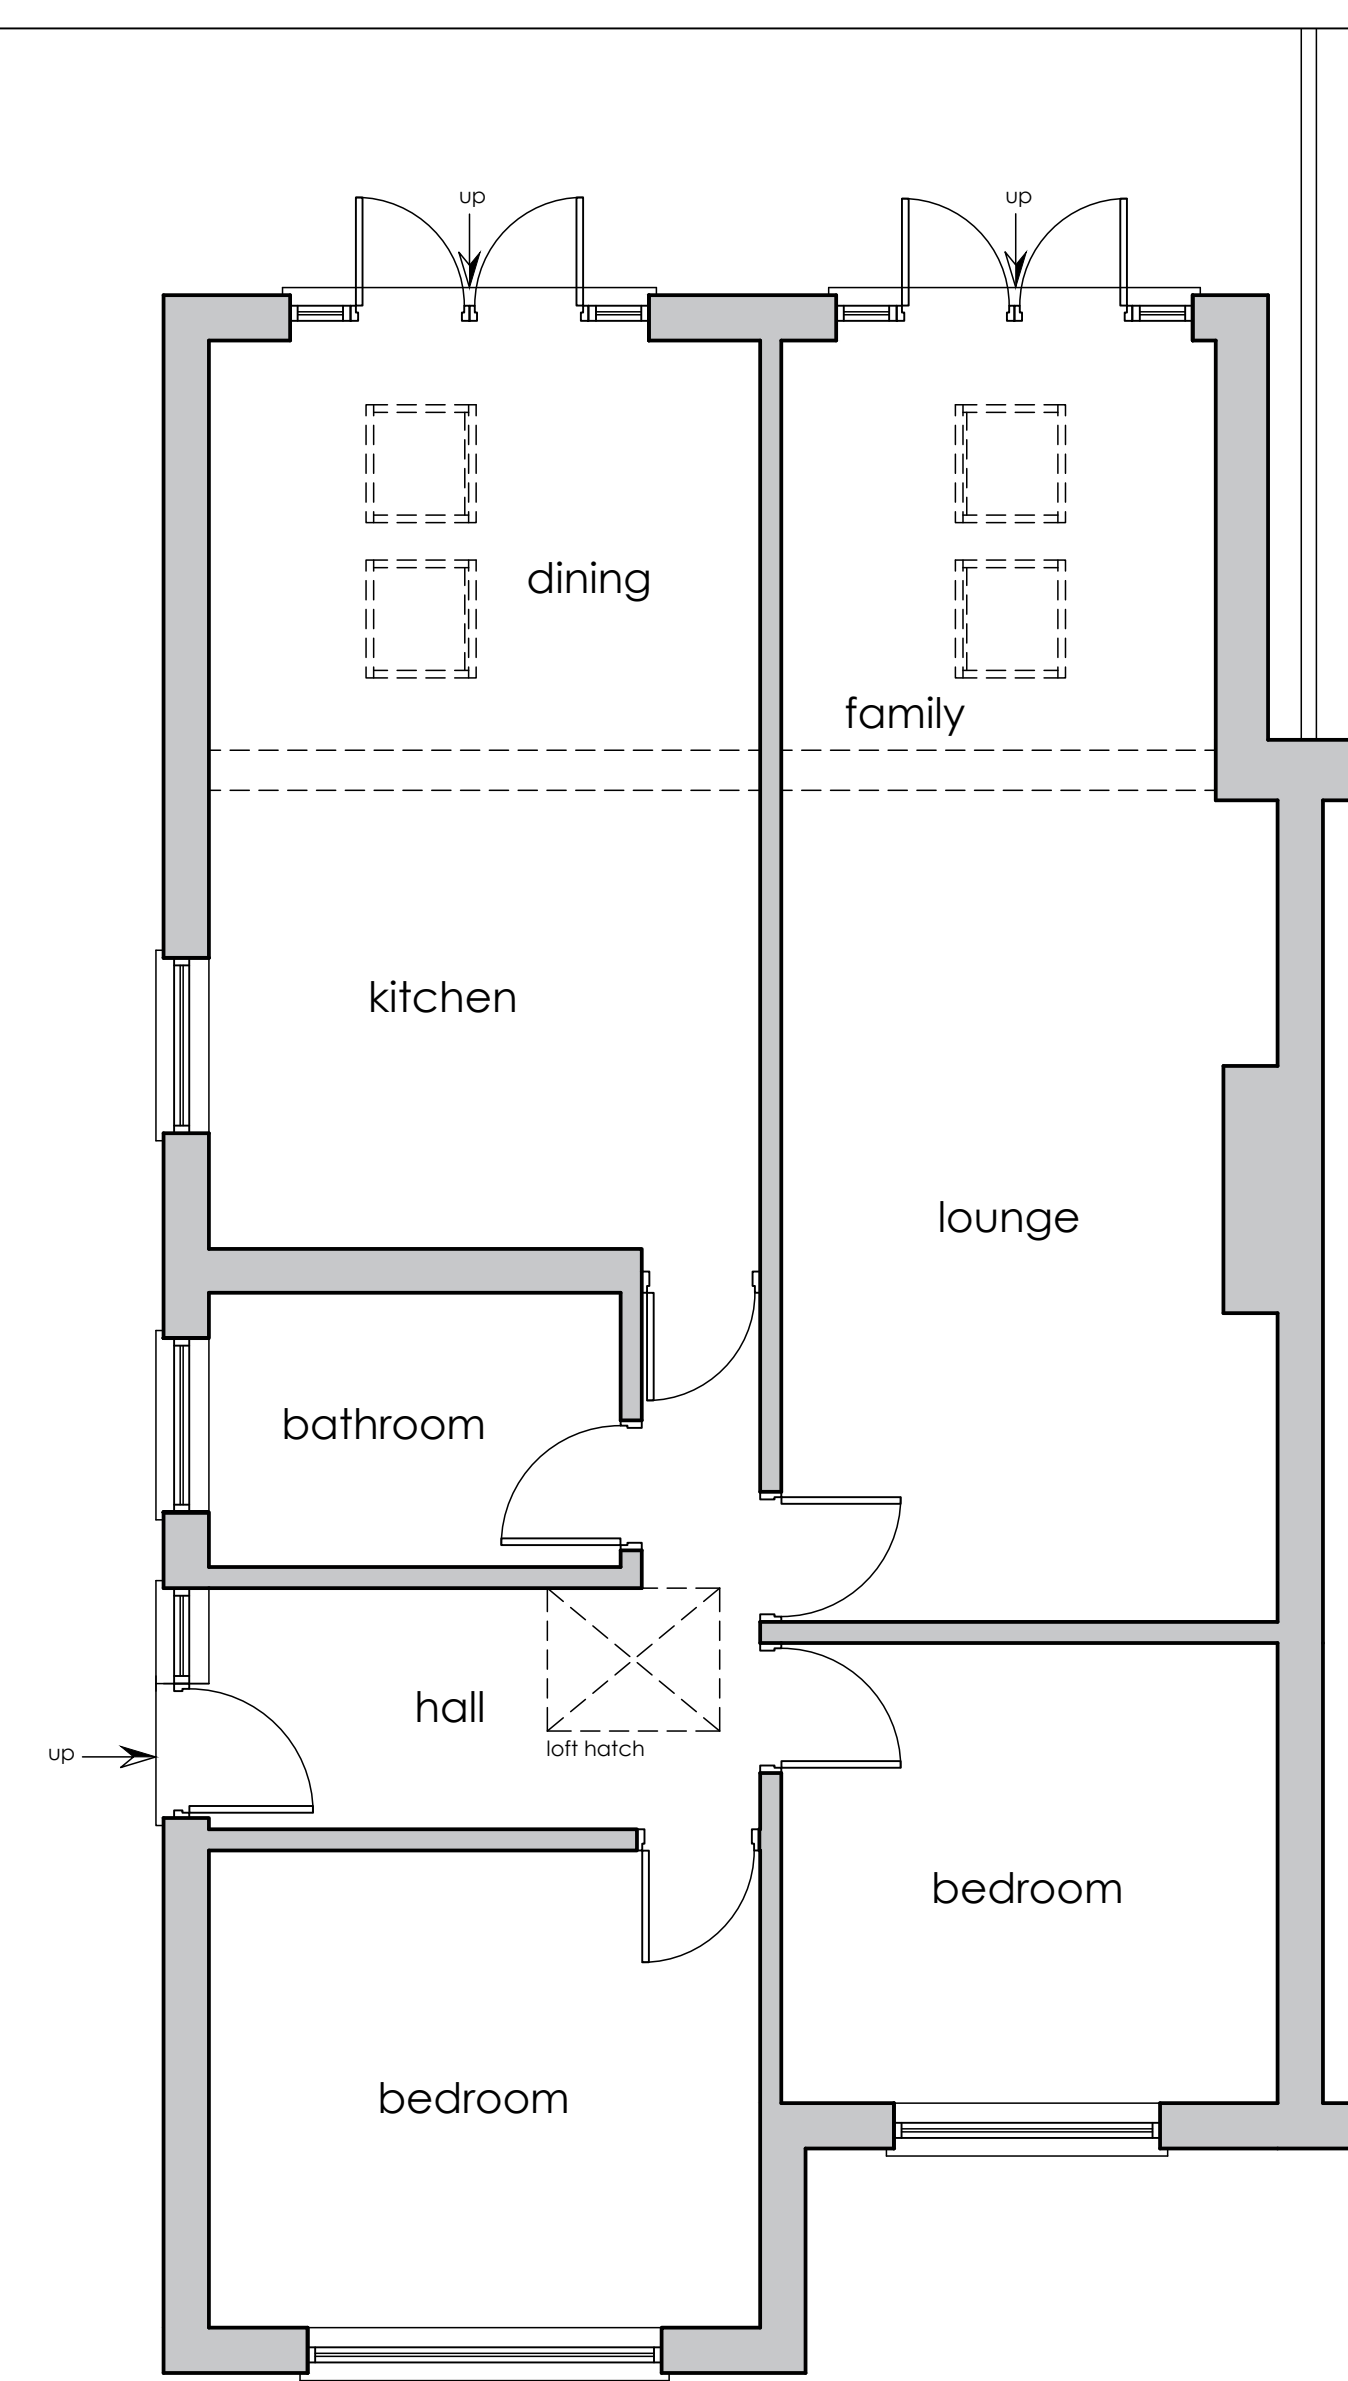

ground floor plan

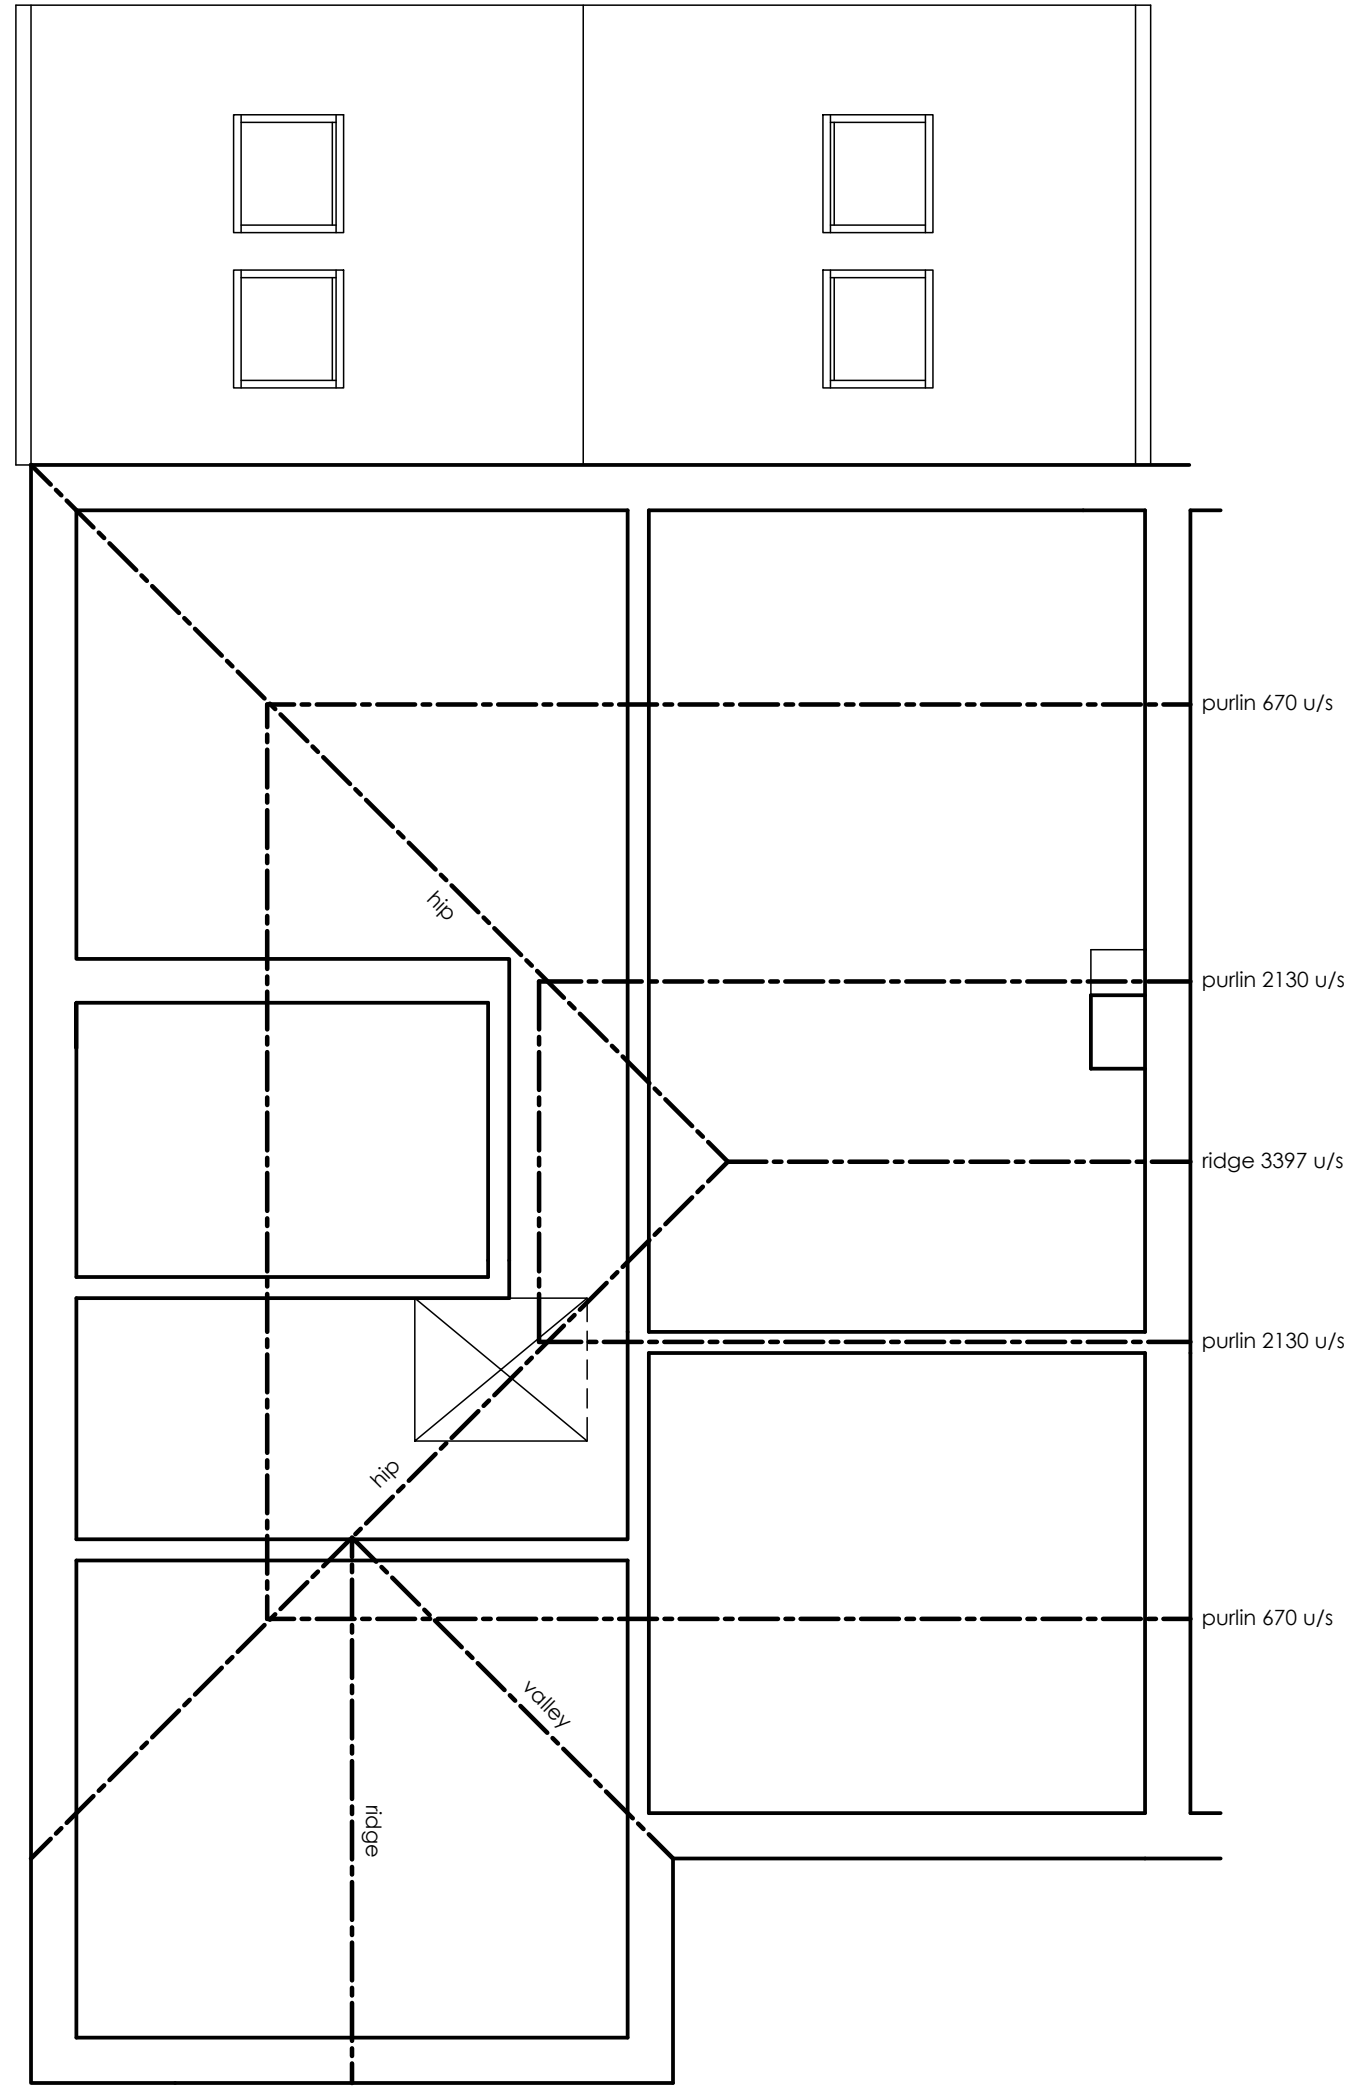


loft floor plan

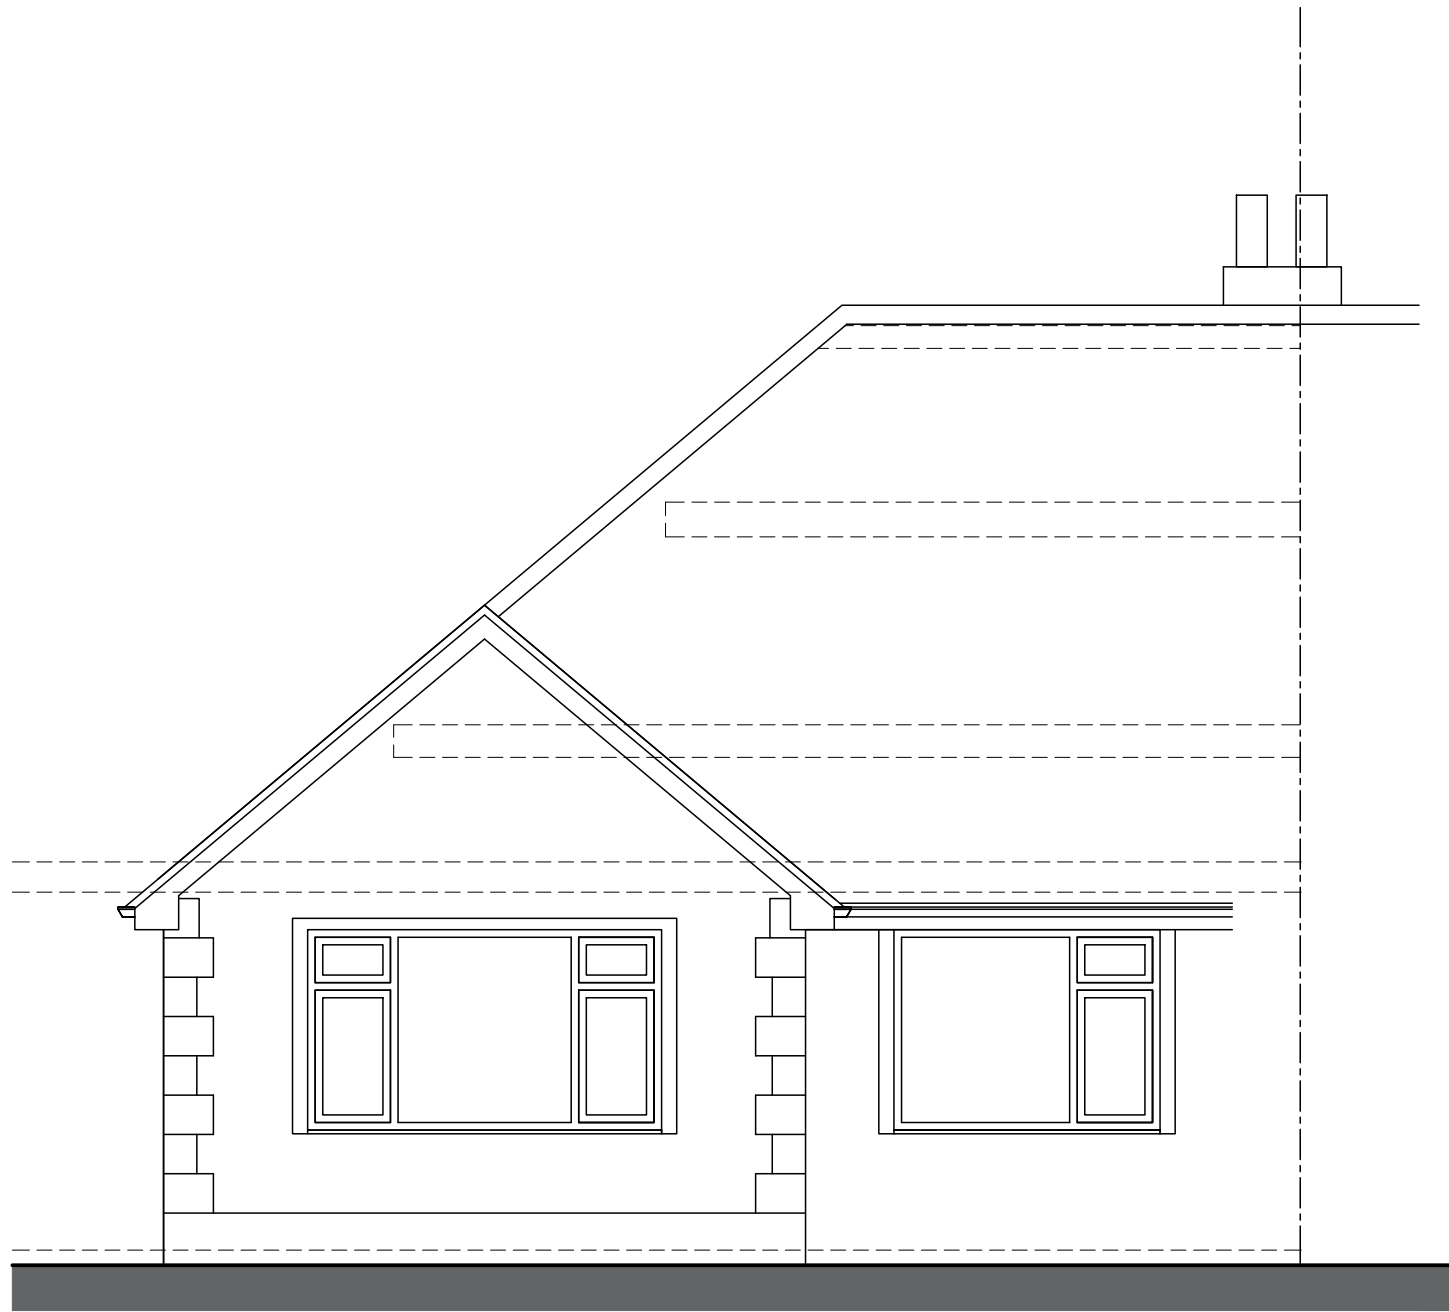

front elevation



side elevation

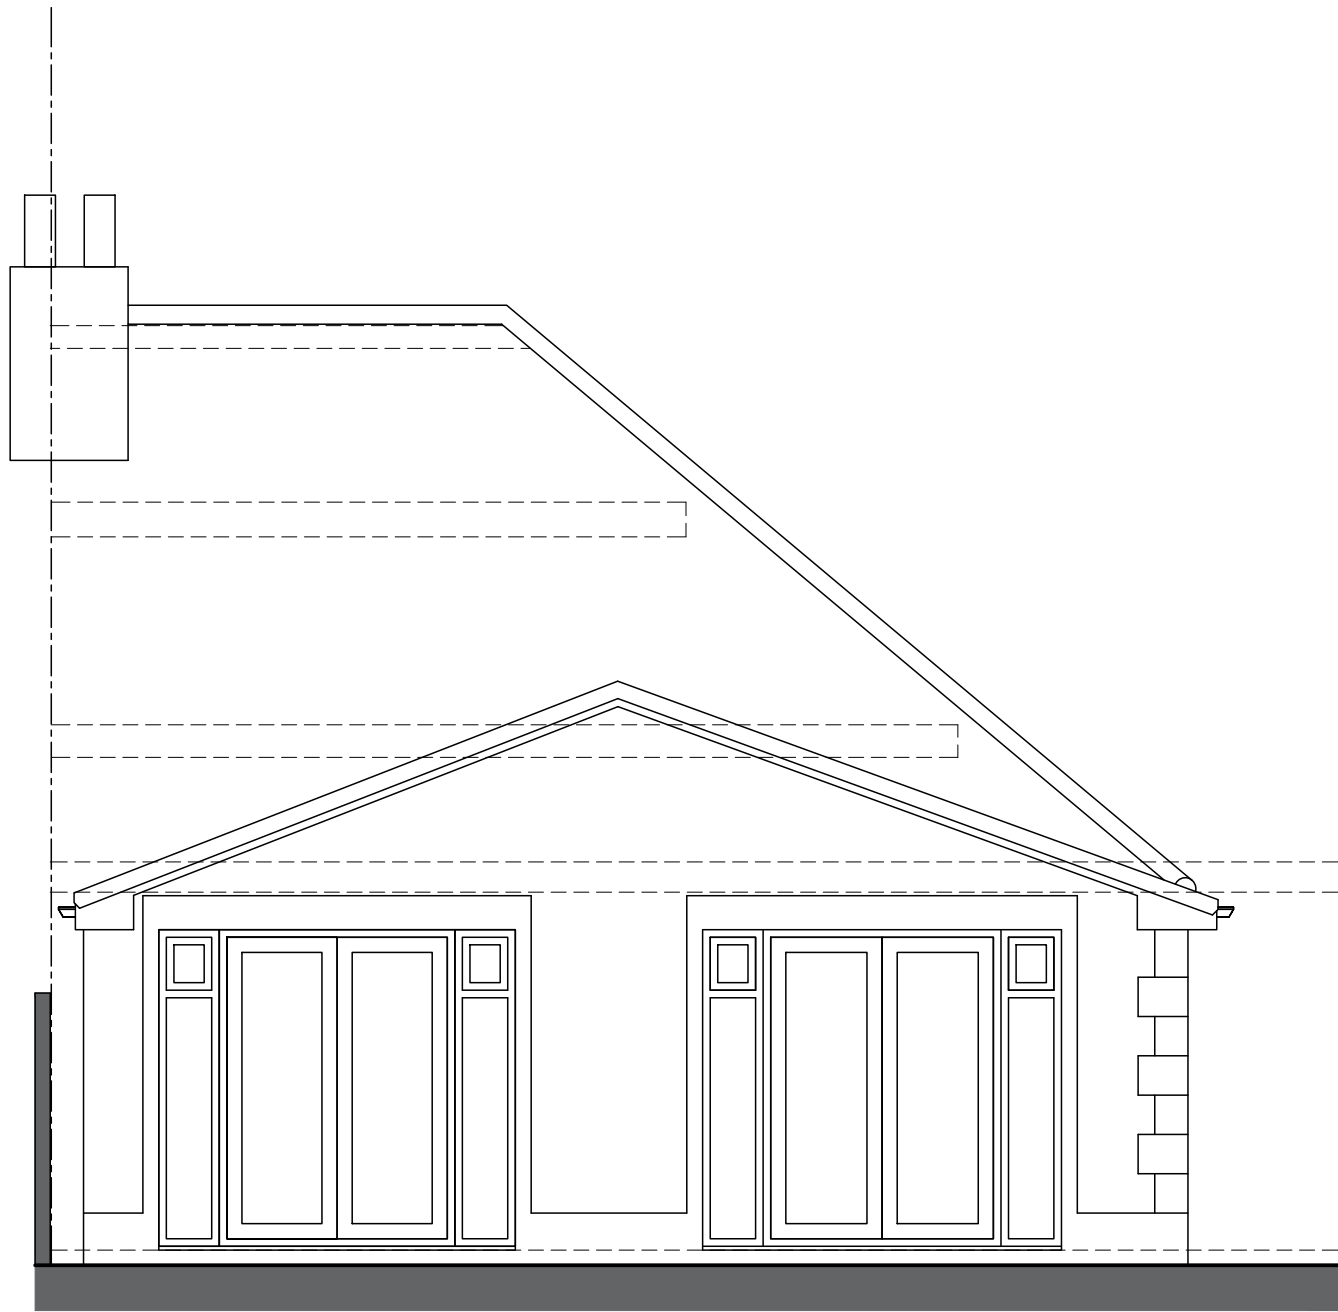

rear elevation



notes
this drawing is the copyright of
35 the studio limited and not to
be copied or used without
prior consent.

it is agreed this drawing will be
checked and verified by you
prior to work commencing on
site. we shall not be liable for
any defects in this drawing
unless prior to work
commencing this drawing and
all its dimensions have been
checked and verified.

all workmanship and materials
shall comply with current
Building Regulations, and British
Standards. all materials shall be
fixed, applied or mixed in
accordance with
manufacturers' instructions or
specifications. any
discrepancy shall be
immediately reported and
resolved prior to work
commencing. the contractor
shall take into account
everything necessary for the
proper execution of the works.

client
jordan bretherton

project
23 rectory lane,
bury,
bl9 7ta

drawing title
existing plans + elevations

drawing no. rev.
bretherton/01

drawn by scale date
a.k. 1:50@A1 nov' 25

35 the studio limited
cartreft,
wigan lane, chorley,
PR7 4BY
t: 07702 185 467
e: info@35thestudio.co.uk
w: www.35thestudio.co.uk