


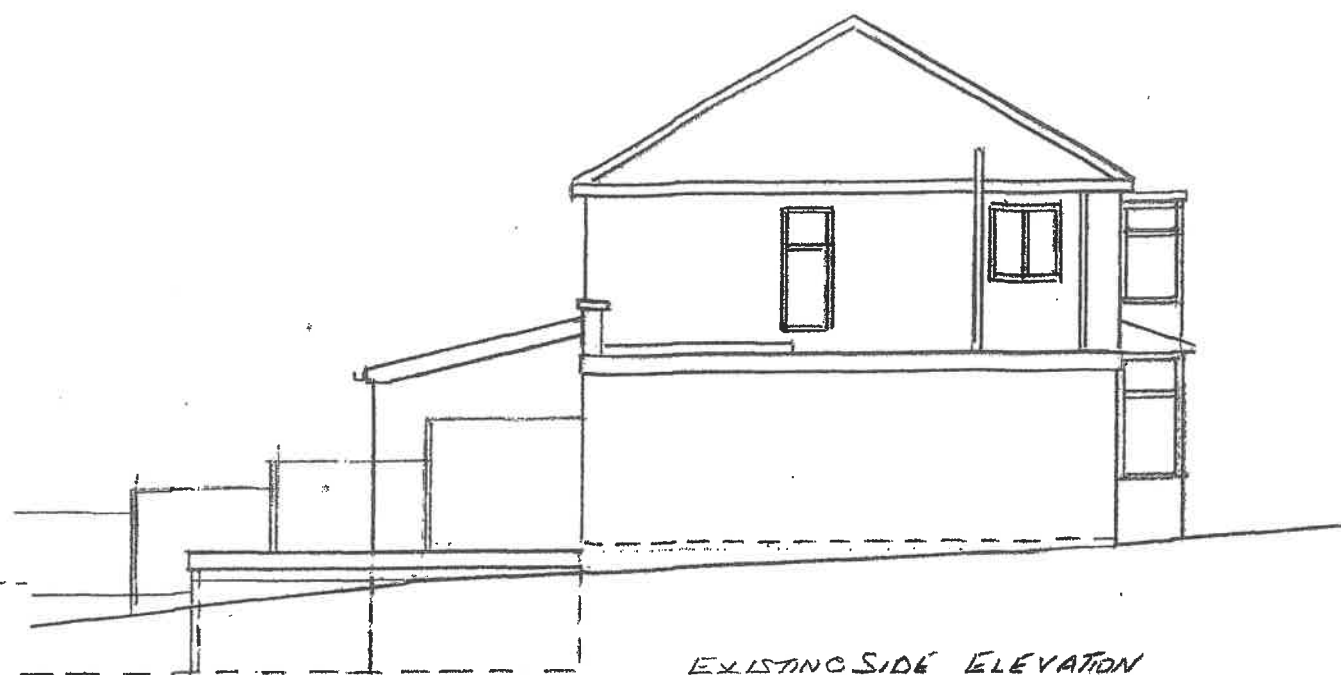


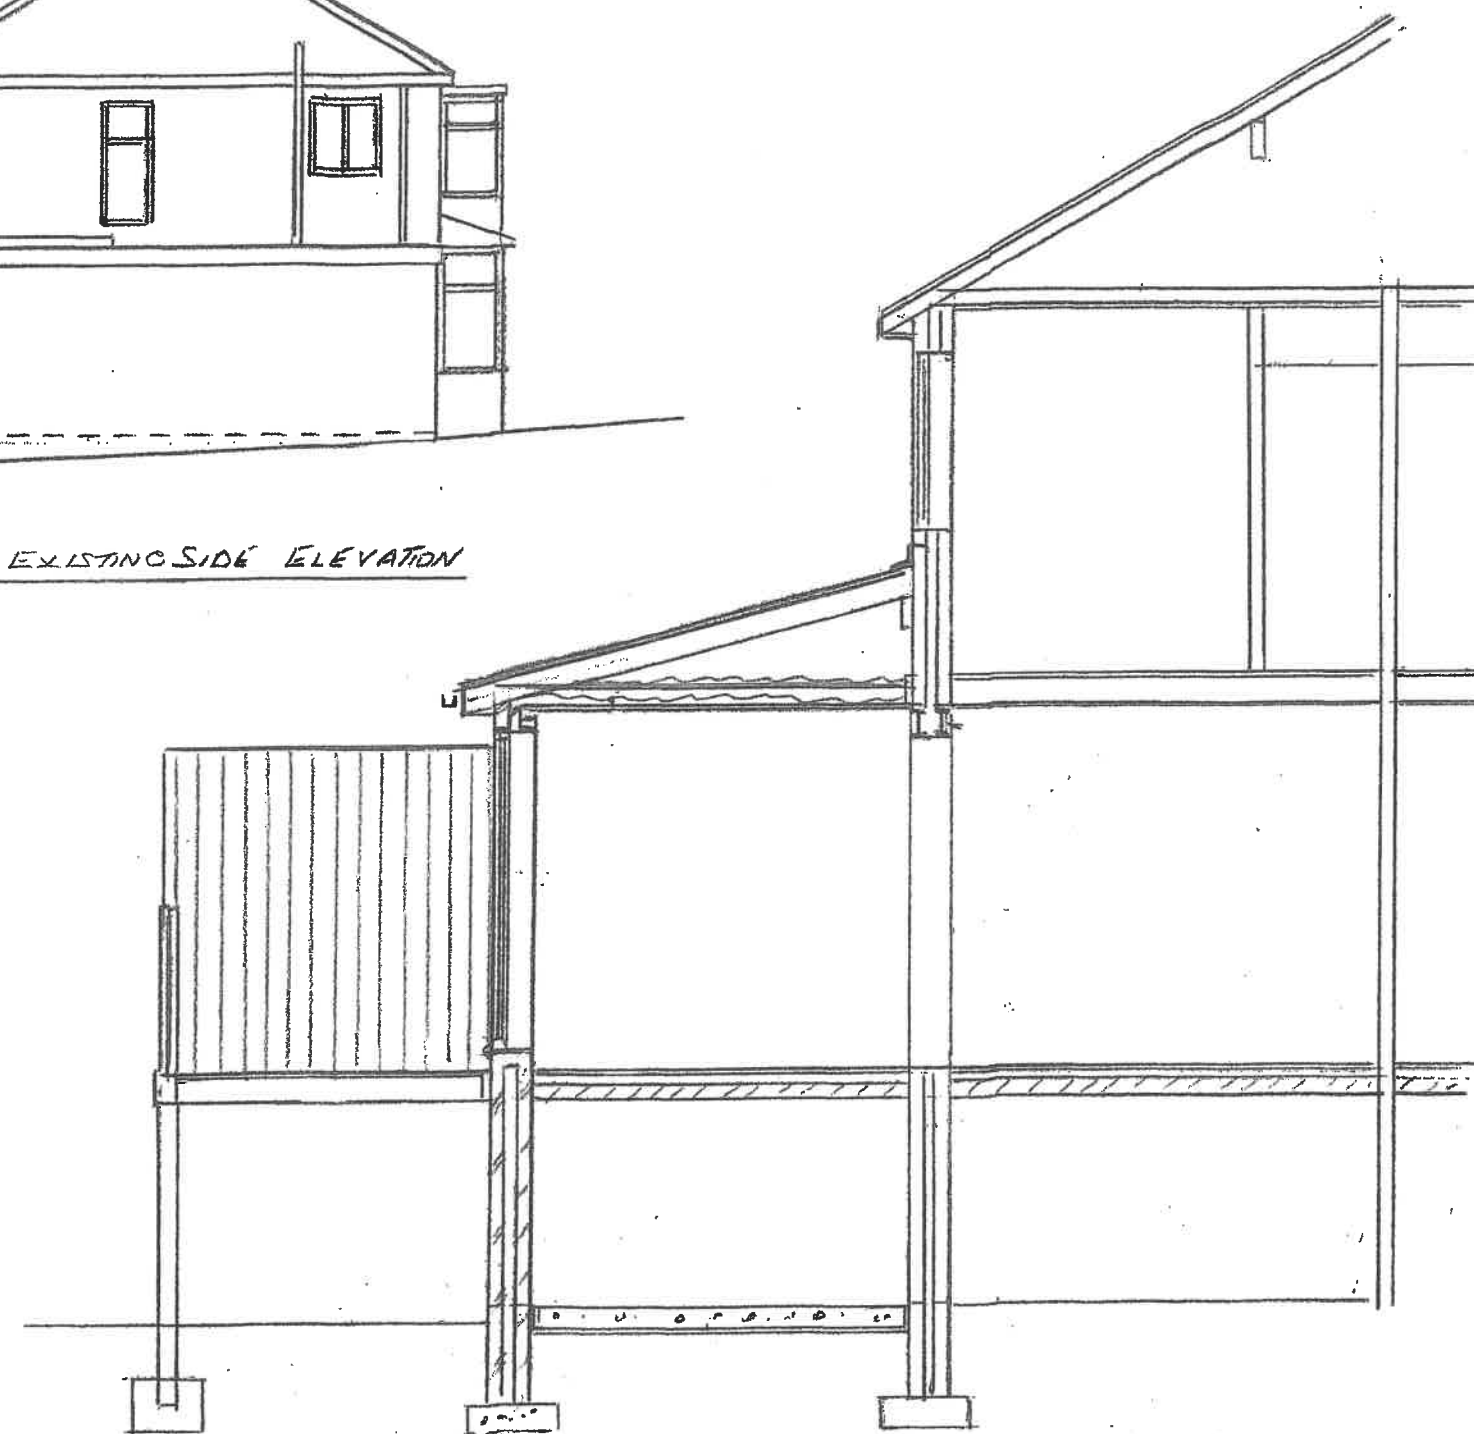

EXISTING REAR ELEVATION

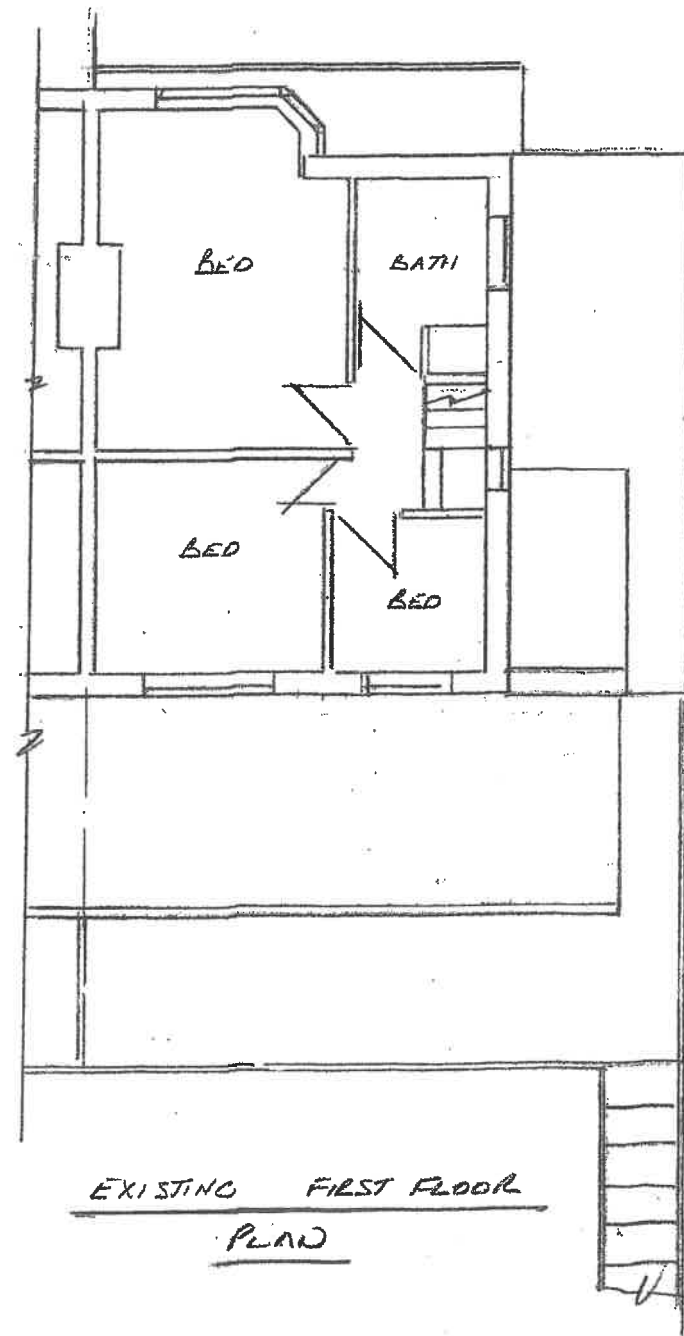

EXISTING SIDE ELEVATION

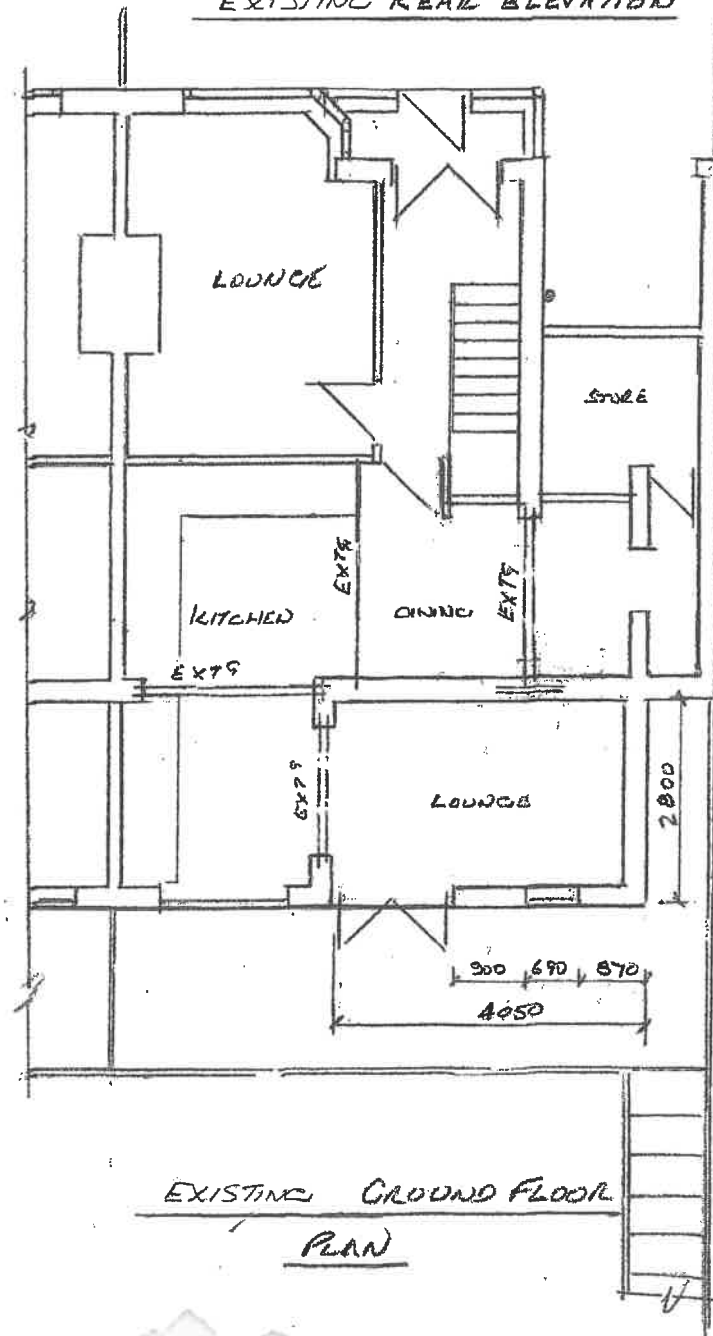

EXISTING SECTION THREE

Thompson Designs
 Tel 0161 705 1458 Mob 07884 318634
 Sheet 1
 Existing Plans & Elevations
 13 Delph Lane
 Ainsworth BL2 5PP
 Scale 1:100 @ A3 Date December 2025