






PROPOSED REAR ELEVATION

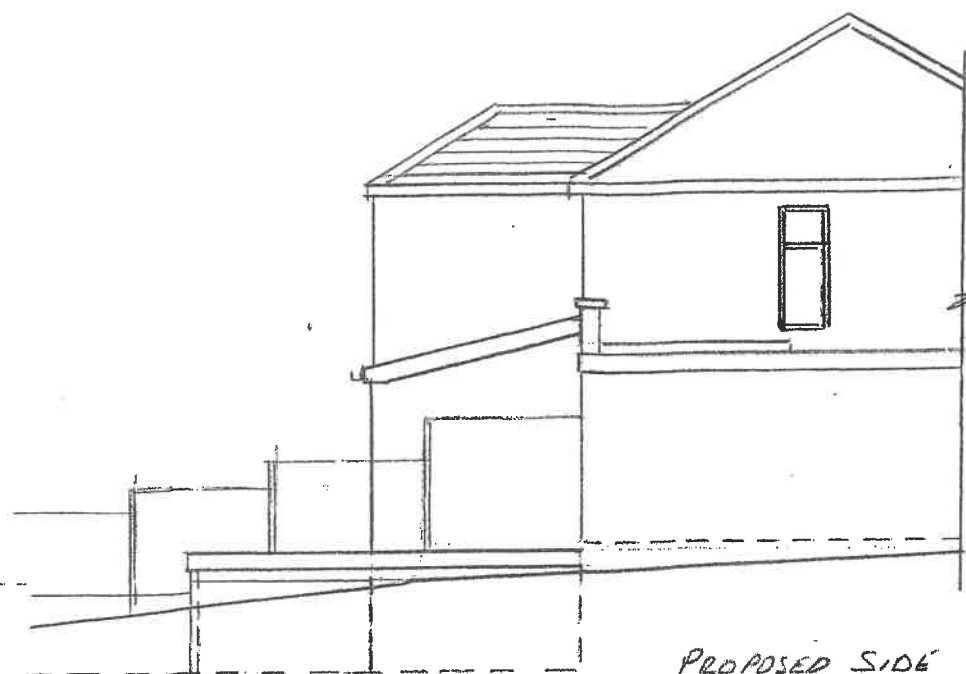


PROPOSED SIDE
ELEVATION

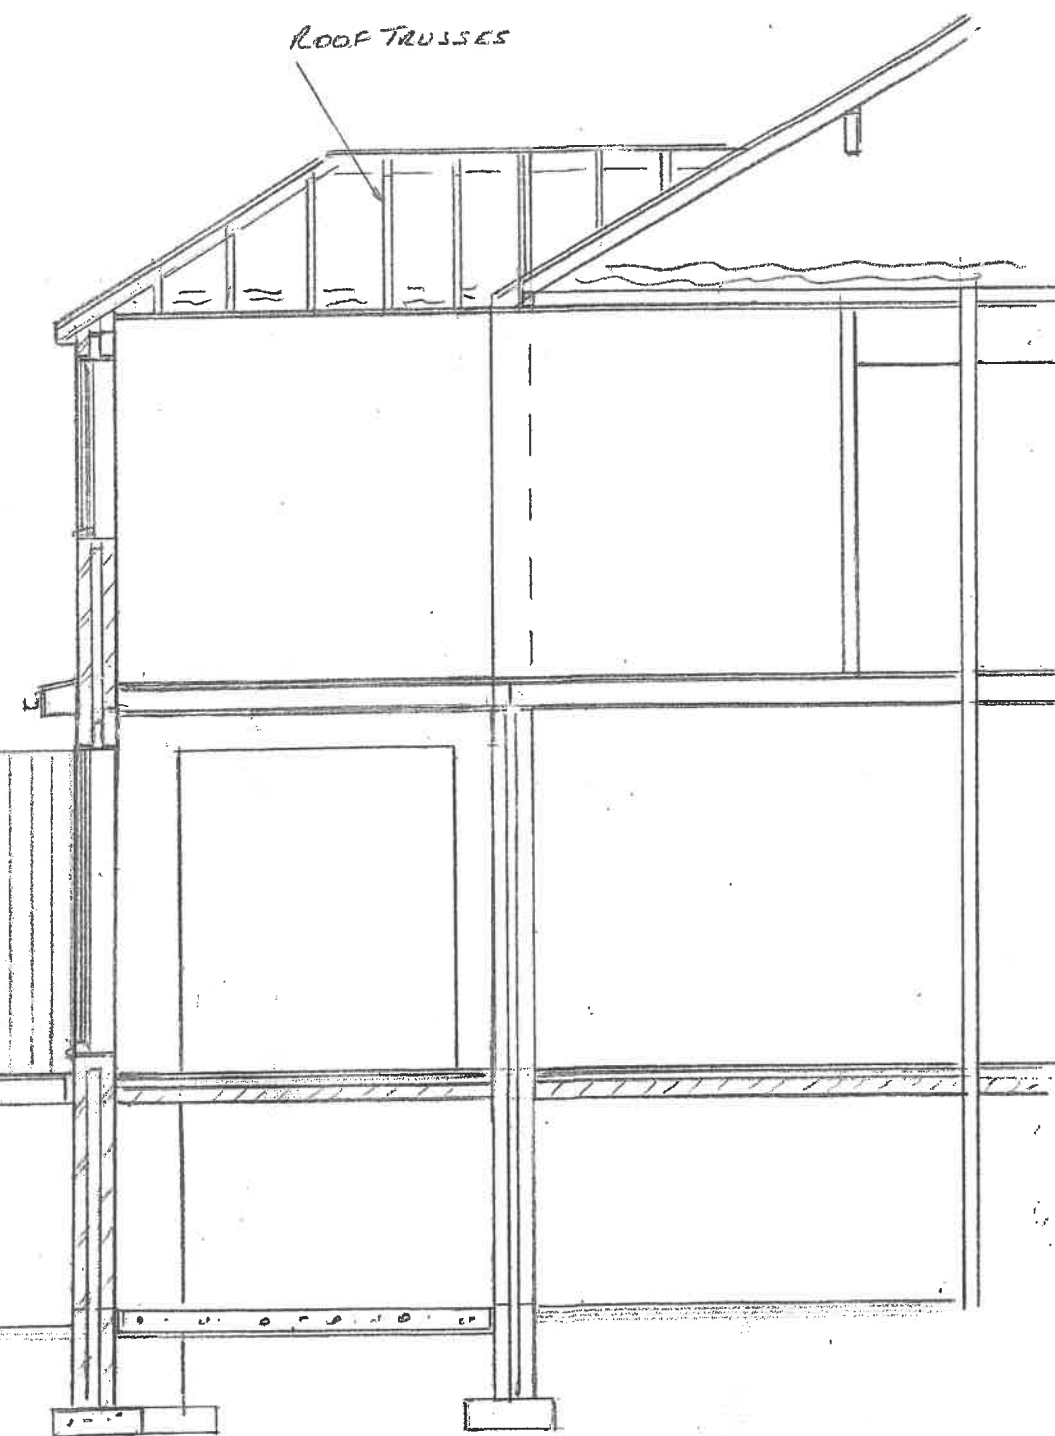

PROPOSED SECTION THREE

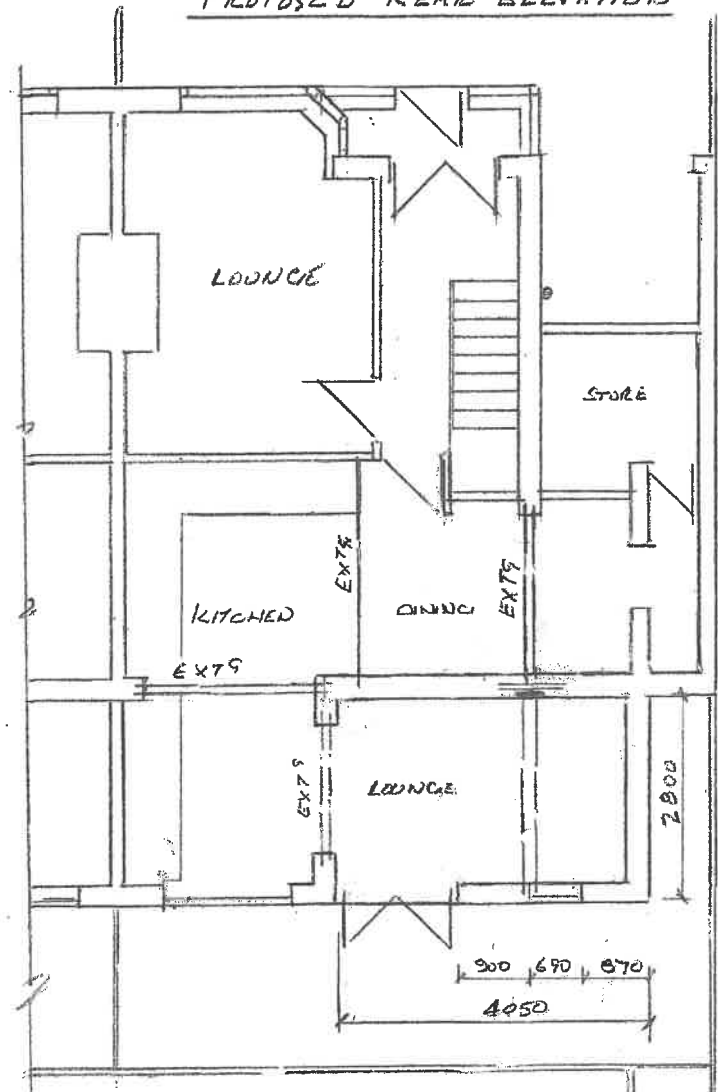

PROPOSED GROUND FLOOR
PLAN

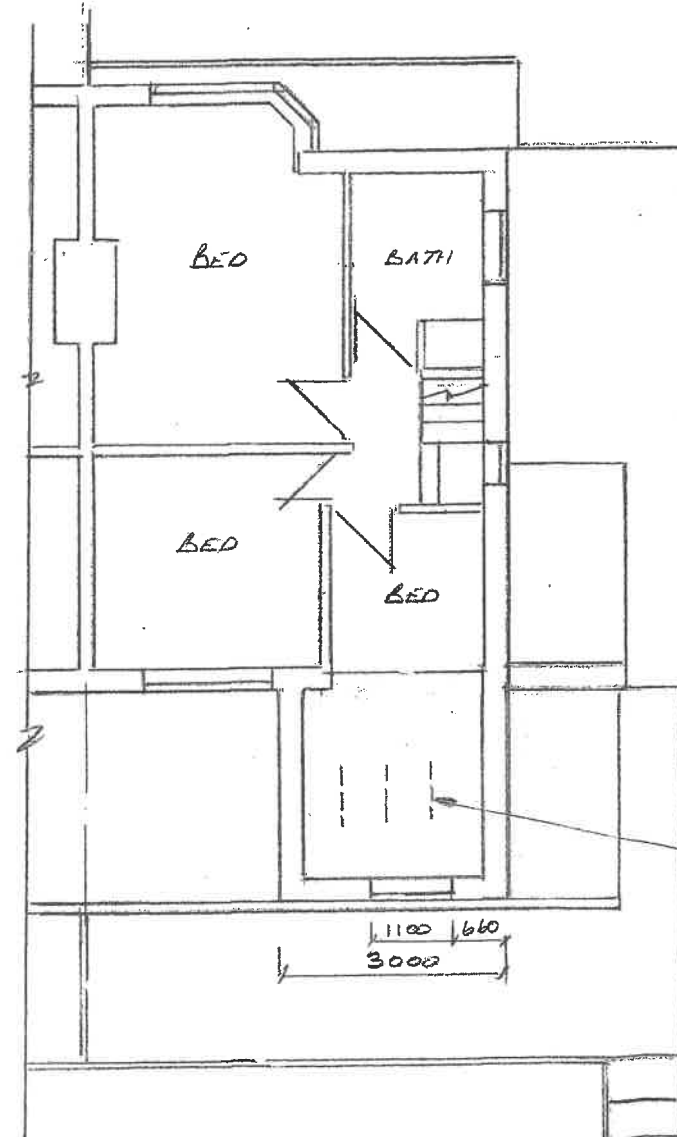

PROPOSED FIRST FLOOR
PLAN

FLOOR JOISTS

Thompson Designs
Tel 0161 705 1458 Mob 07884 318634
Sheet 2
Proposed Plans & Elevations
13 Delph Lane
Ainsworth BL2 5PP
Scale 1:100 @ A3 Date December 2025