


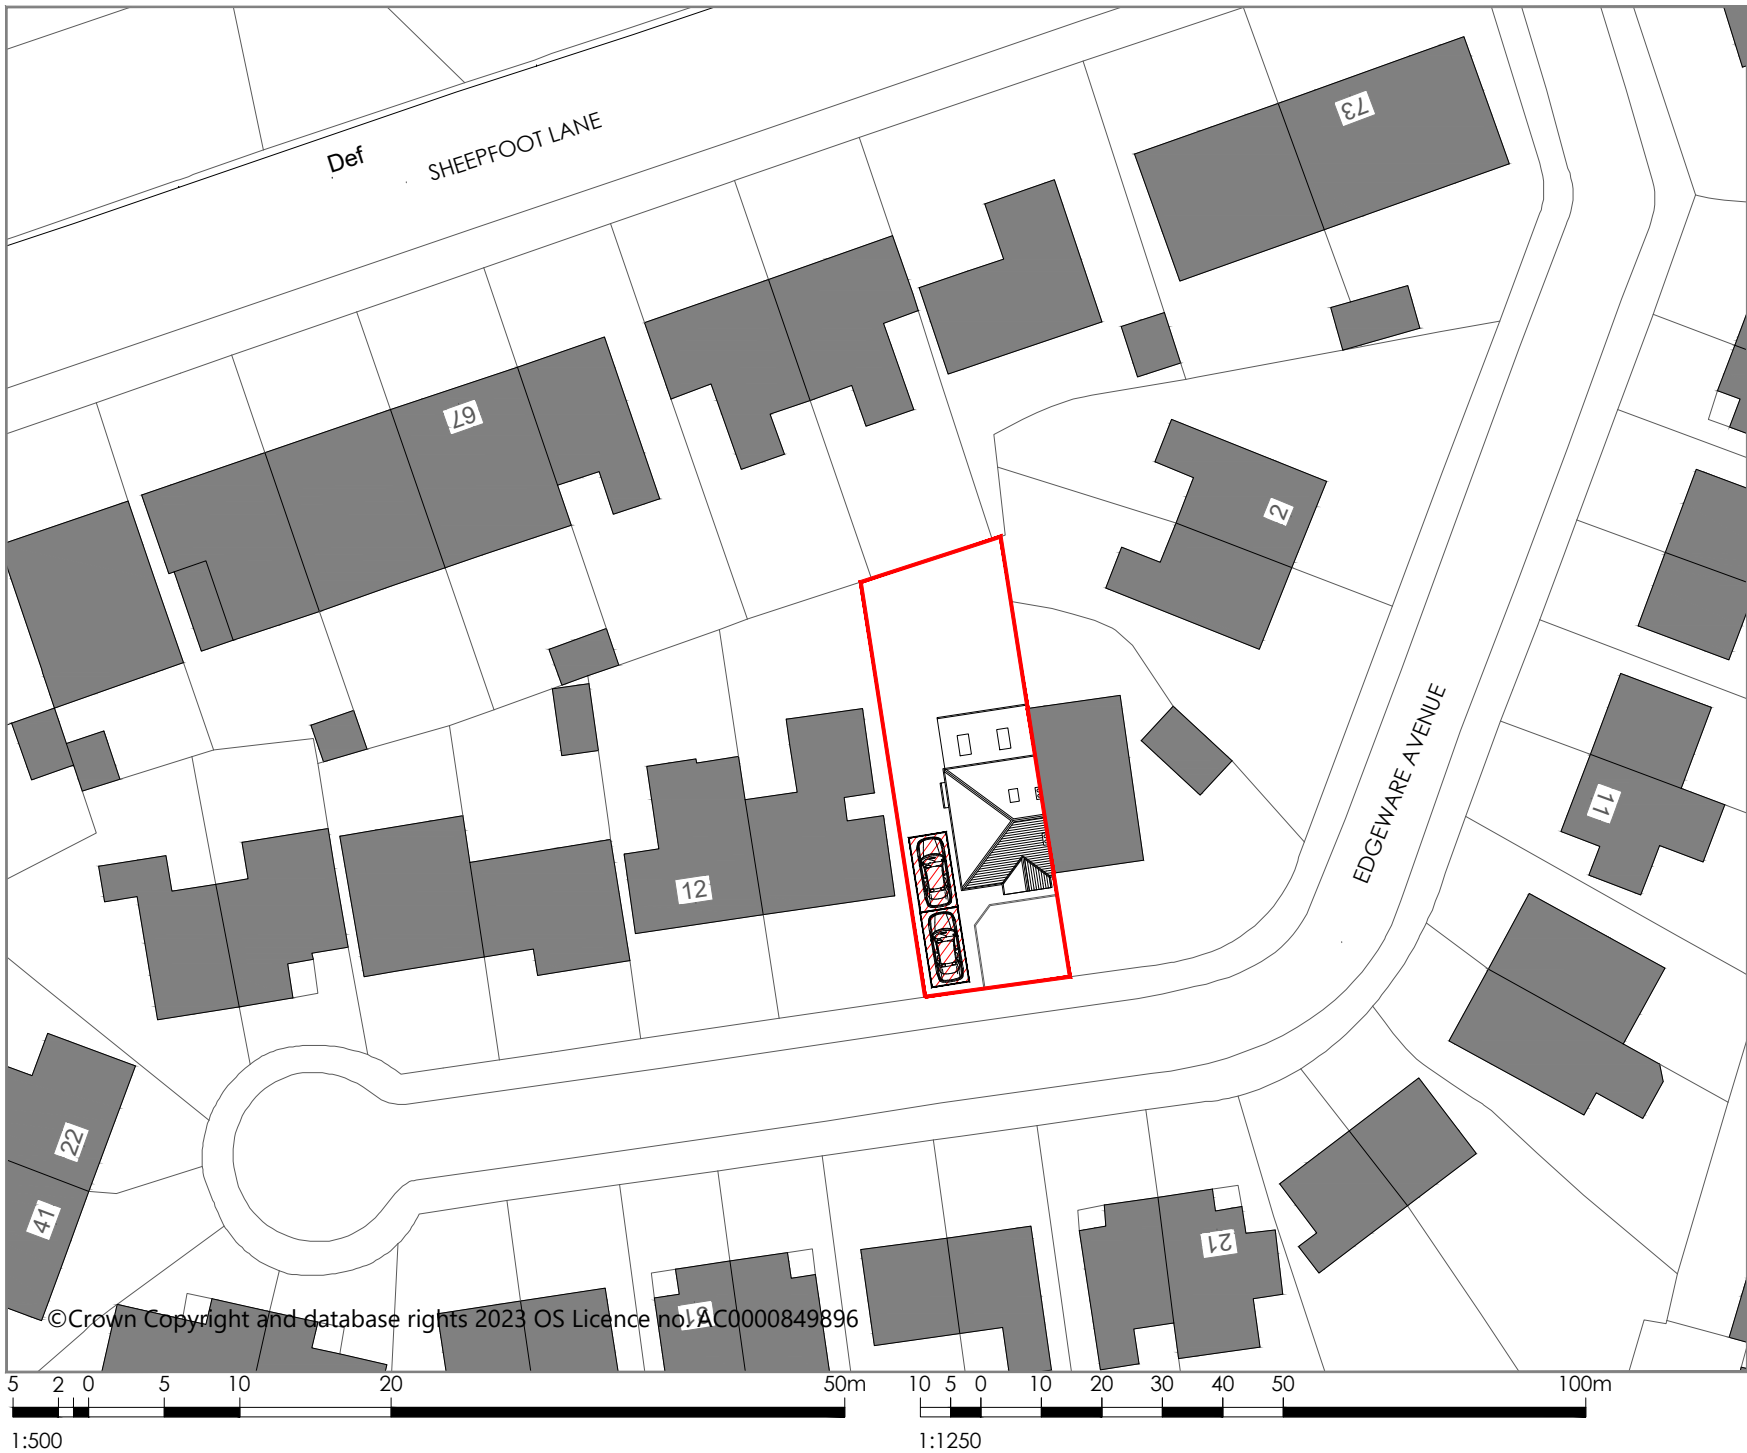

Indicative
True
North

Planning drawings

Site Boundary

Rev A	Parking indicated on site plan	23-01-24
Project	Ground & first floor side extension	
Site Address	8 Edgeware Avenue, Prestwich, M25 0DW	
Client	Mr & Mrs Bush	
Drawing status	Planning	
Drawing title	Existing block plan	
Date	January 2024	
Scale	1:500 @ A4	
Dwg No.	2023-1771-P-104	Rev Rev A