


Do not scale drawings. All dimensions to be verified on site before proceeding with the work. All dimensions given in millimetres unless stated otherwise. All drawings to be read in conjunction with other consultants' drawings and specifications.

revision drawn date

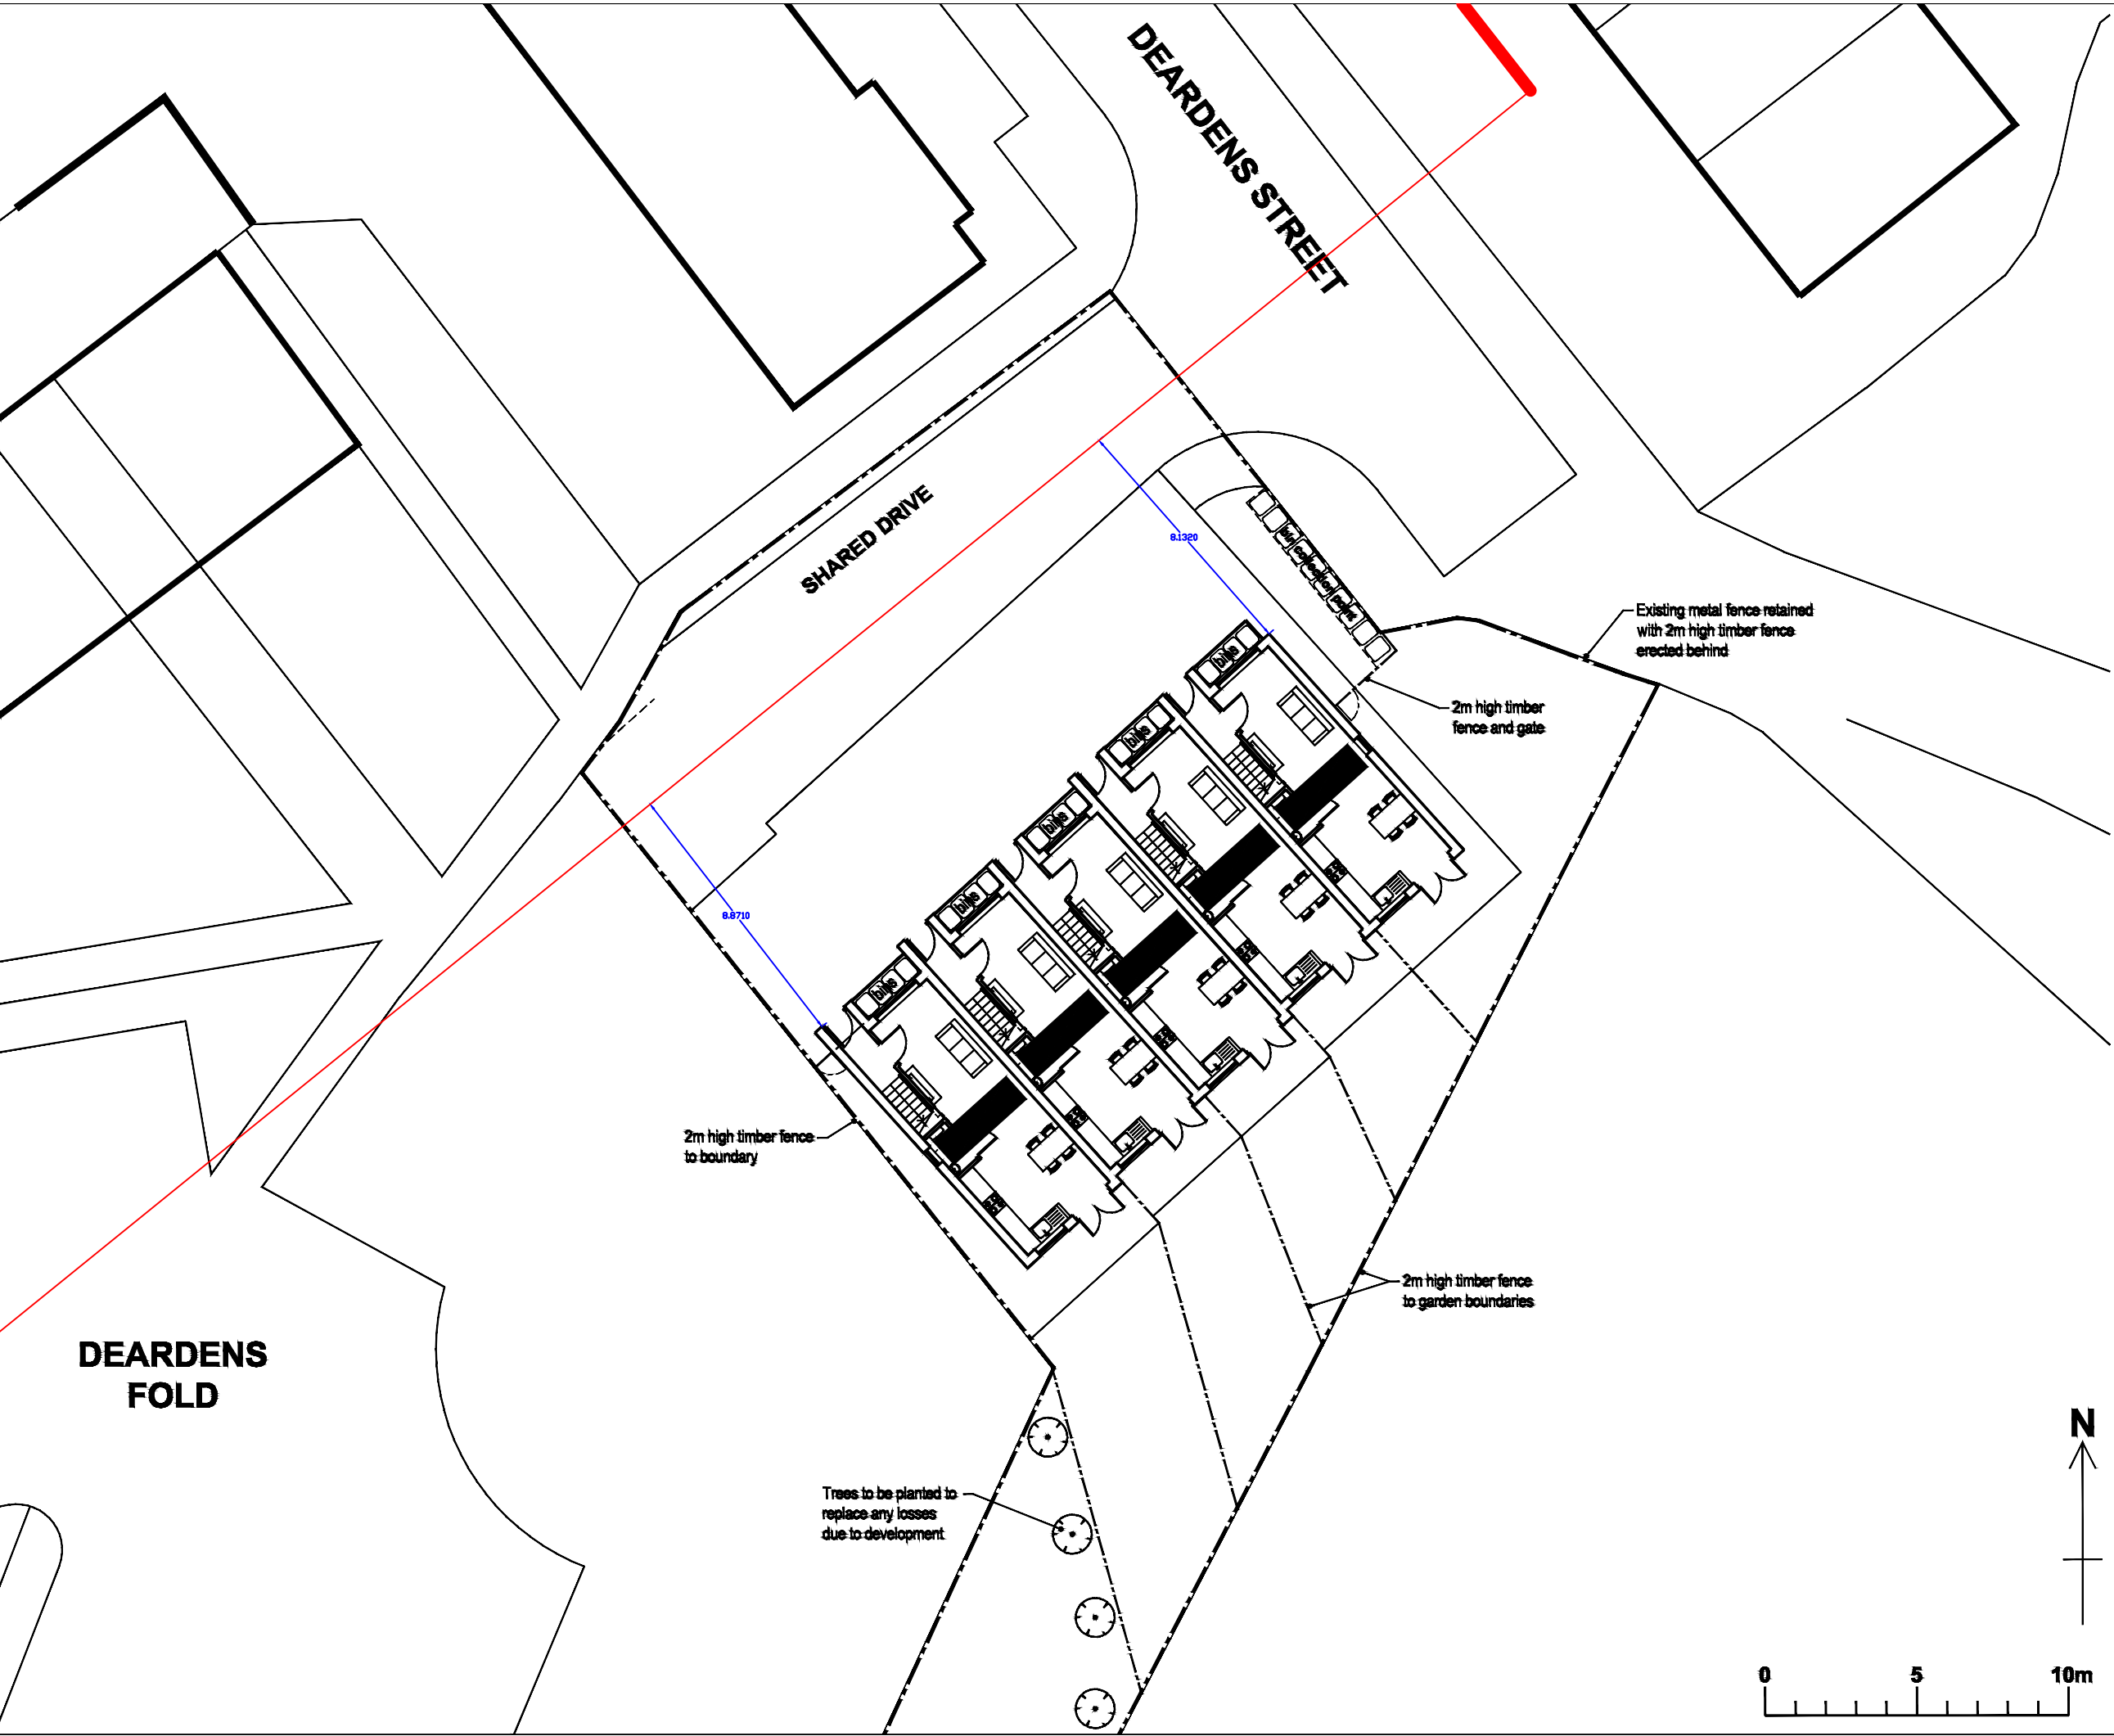

PLANNING

PROJECT TITLE: LAND TO SOUTH OF DEARDENS STREET, BURY. PROPOSED TOWNHOUSES TO VACANT LAND

PROJECT NO: 2411_02

REVISION: C

DRAWING TITLE: SITE PLAN

DRAWING NO: 003

SCALE: 1:200 @ A3

DATE: 13.12.24

DRAWN BY:

pettifer architecture

tel: 07973336158
email: info@pettiferarchitecture.co.uk
www.pettiferarchitecture.co.uk