


NOTES:

This drawing is to be read in conjunction with all related drawings.

All dimensions must be checked and verified on site before commencing of any work or producing shop drawings. Do not scale from this drawing. The originator should be notified in writing in the event of any discrepancy. This drawing is copyright and remains the property of HMR architects.

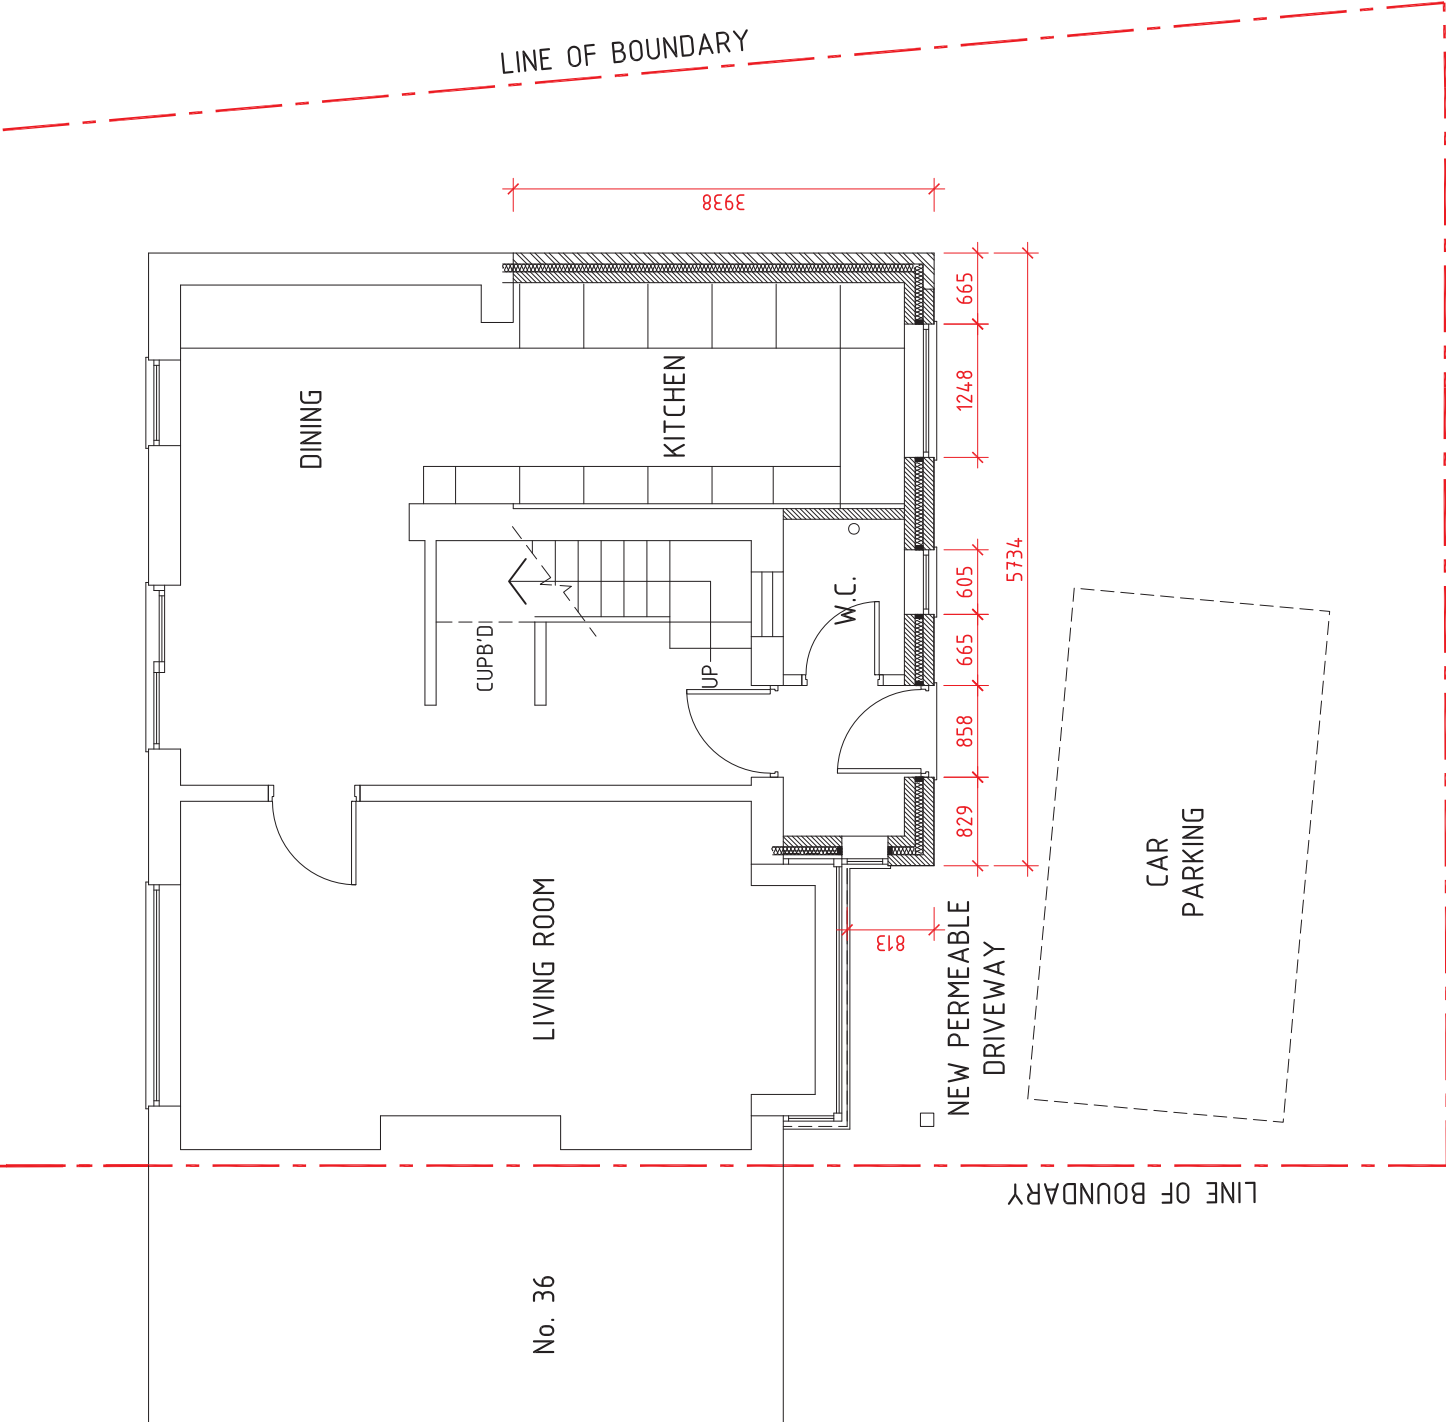



HMRarchitects

The Old Railway Yard
Fishwick Street
Rochdale OL16 5NA
United Kingdom

T +44(0)1706 840033
M +44(0)770 752 0682
E info@hmr-architects.co.uk
www.hmr-architects.co.uk

CLIENT	Mr. & Mrs. M. Scott		
PROJECT	34, Dorset Drive, Bury BL9 9DW		
DRAWING	Proposed Ground Floor Plan		
PROJECT NUMBER	2022.05.16_M/S	DATE	MAY 2022
DRAWING NUMBER	007	REV.	-
SCALE	1:50 @ A3	ISSUE STATUS	PLANNING

PROPOSED GROUND FLOOR PLAN

LINE OF BOUNDARY