




All dimensions are to be checked on site. This drawing shall not be scaled to ascertain dimensions.

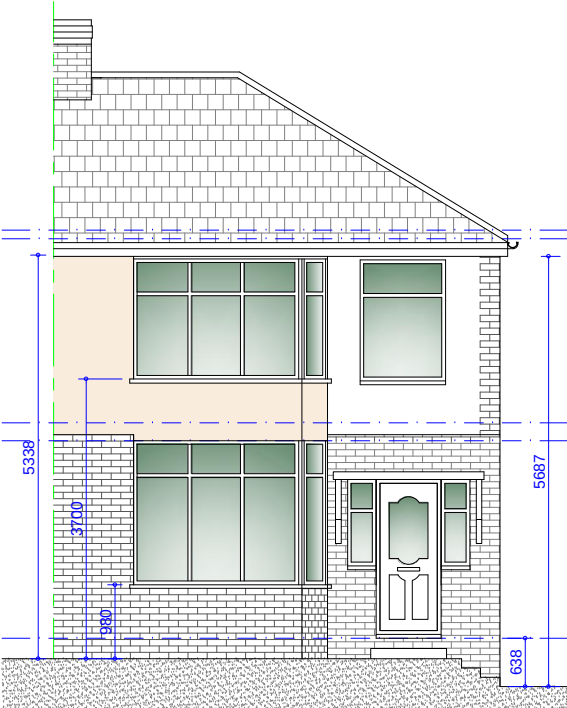



Existing Front Elevation
Scale 1:100

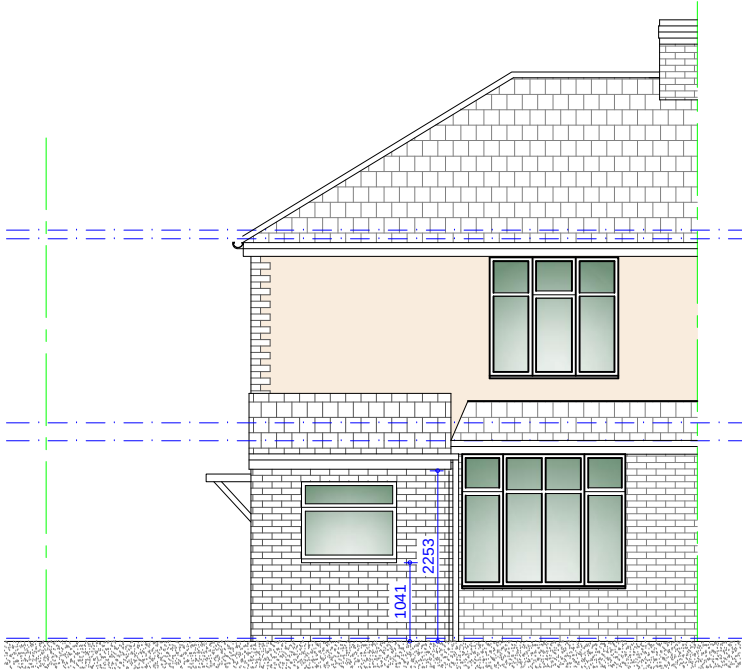


Existing Rear Elevation
Scale 1:100

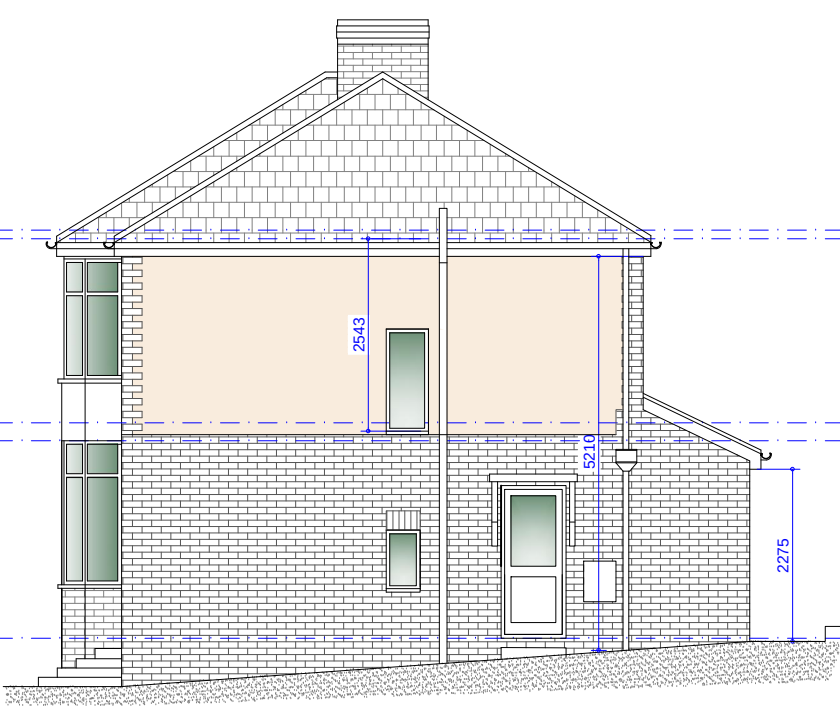


Existing R/H Side Elevation
Scale 1:100

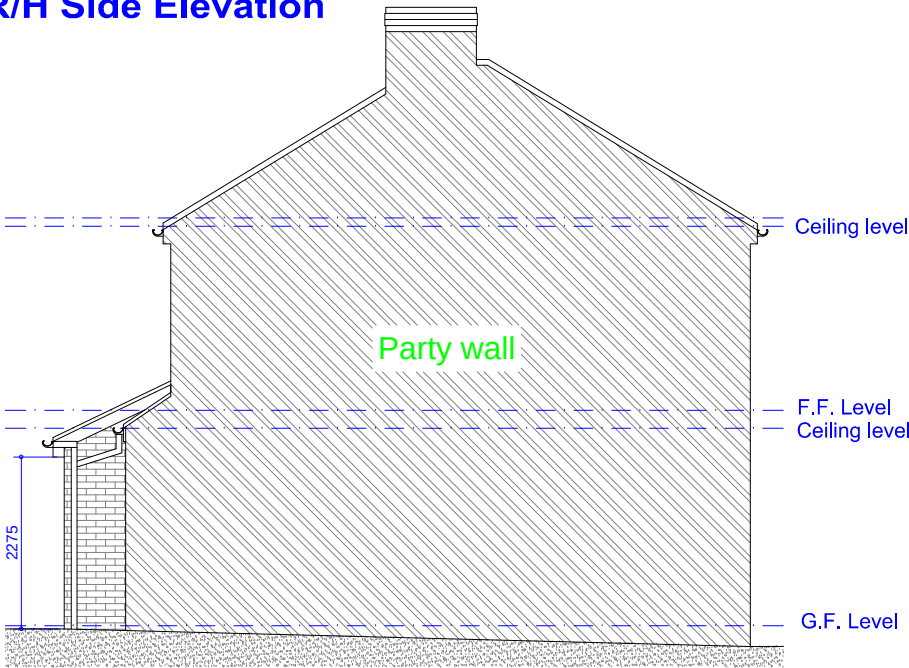 


Existing L/H Side Party Wall Elevation
Scale 1:100

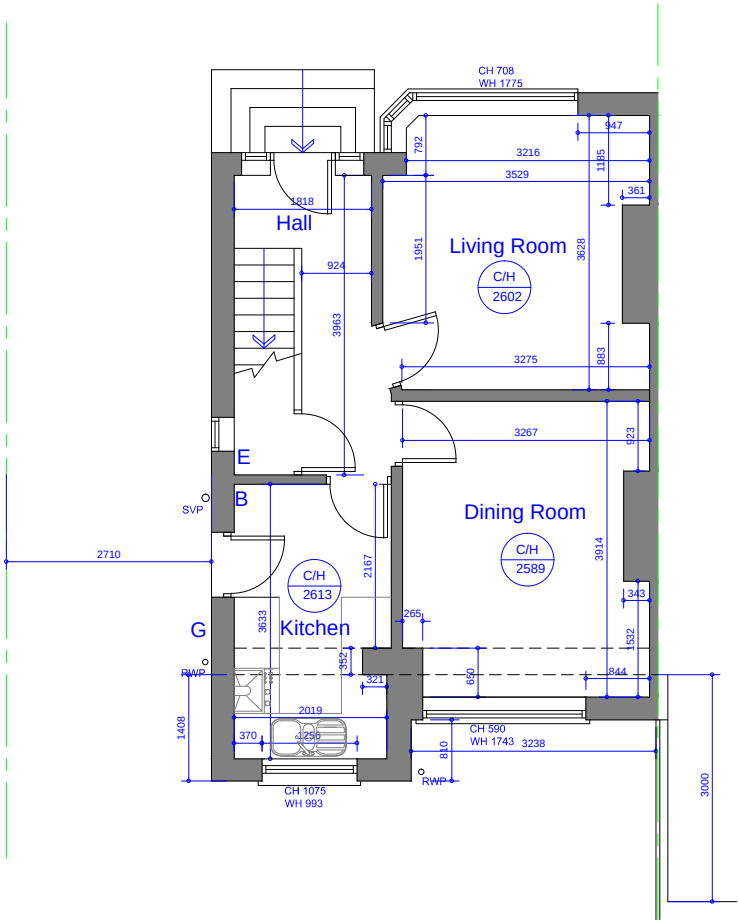

Existing Ground Floor Plan
Scale 1:100

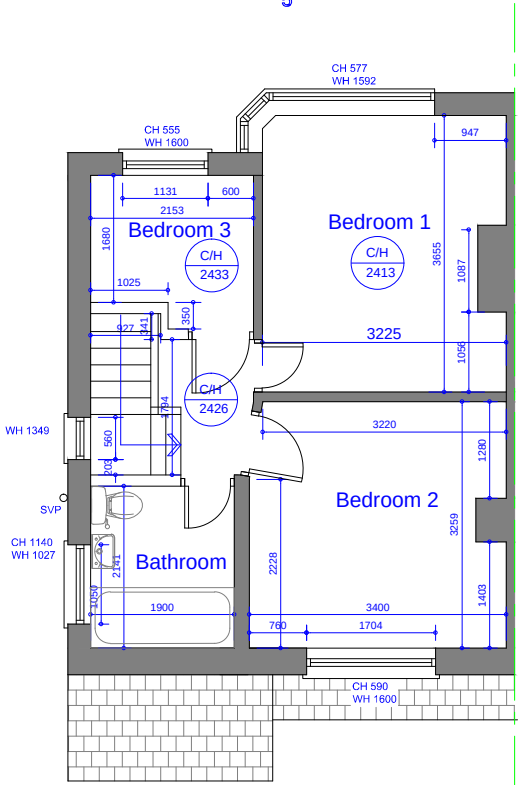

Existing First Floor Plan
Scale 1:100

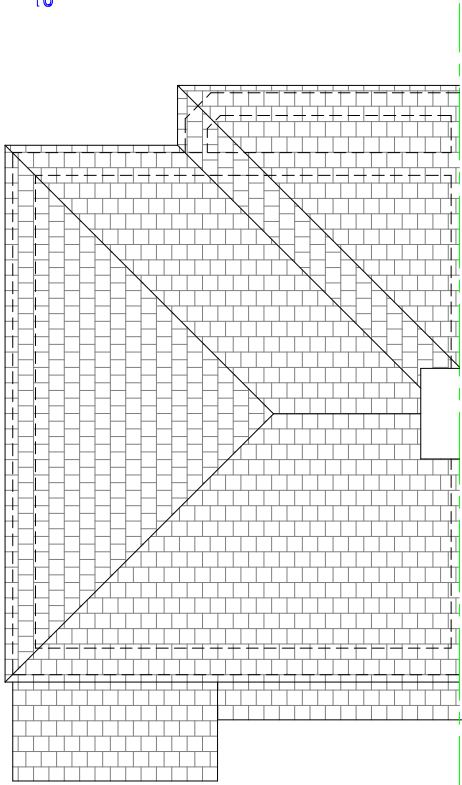

Existing Roof Plan
Scale 1:100



Rev	Date	Description
01	09.12.22	Issued For : INFORMATION PURPOSES ONLY
Client		
Mr. Marc Edge		
Project		
486 Bolton Road West, Ramsbottom, BL0 9RU Proposed two storey side with single storey rear extension.		
Scheme - Drawing Title		
Existing Plans.		
Drawing No. 01		
Revision		
Scale 1:100 @A3		
PLANSTOBUILDIT		
Plans To Build It Ltd Tel: 0161 728 5730 Mob: 07741175755 www.planstobuildit.com		