




This drawing is copyright and remains the property of Hardscape Products Ltd. unless otherwise agreed. These drawings are for the purpose of manufacture only and are not to be used for construction, with the exception of the General Arrangement details which can be used to identify stone locations on site.
Document control V1 15/08/2024

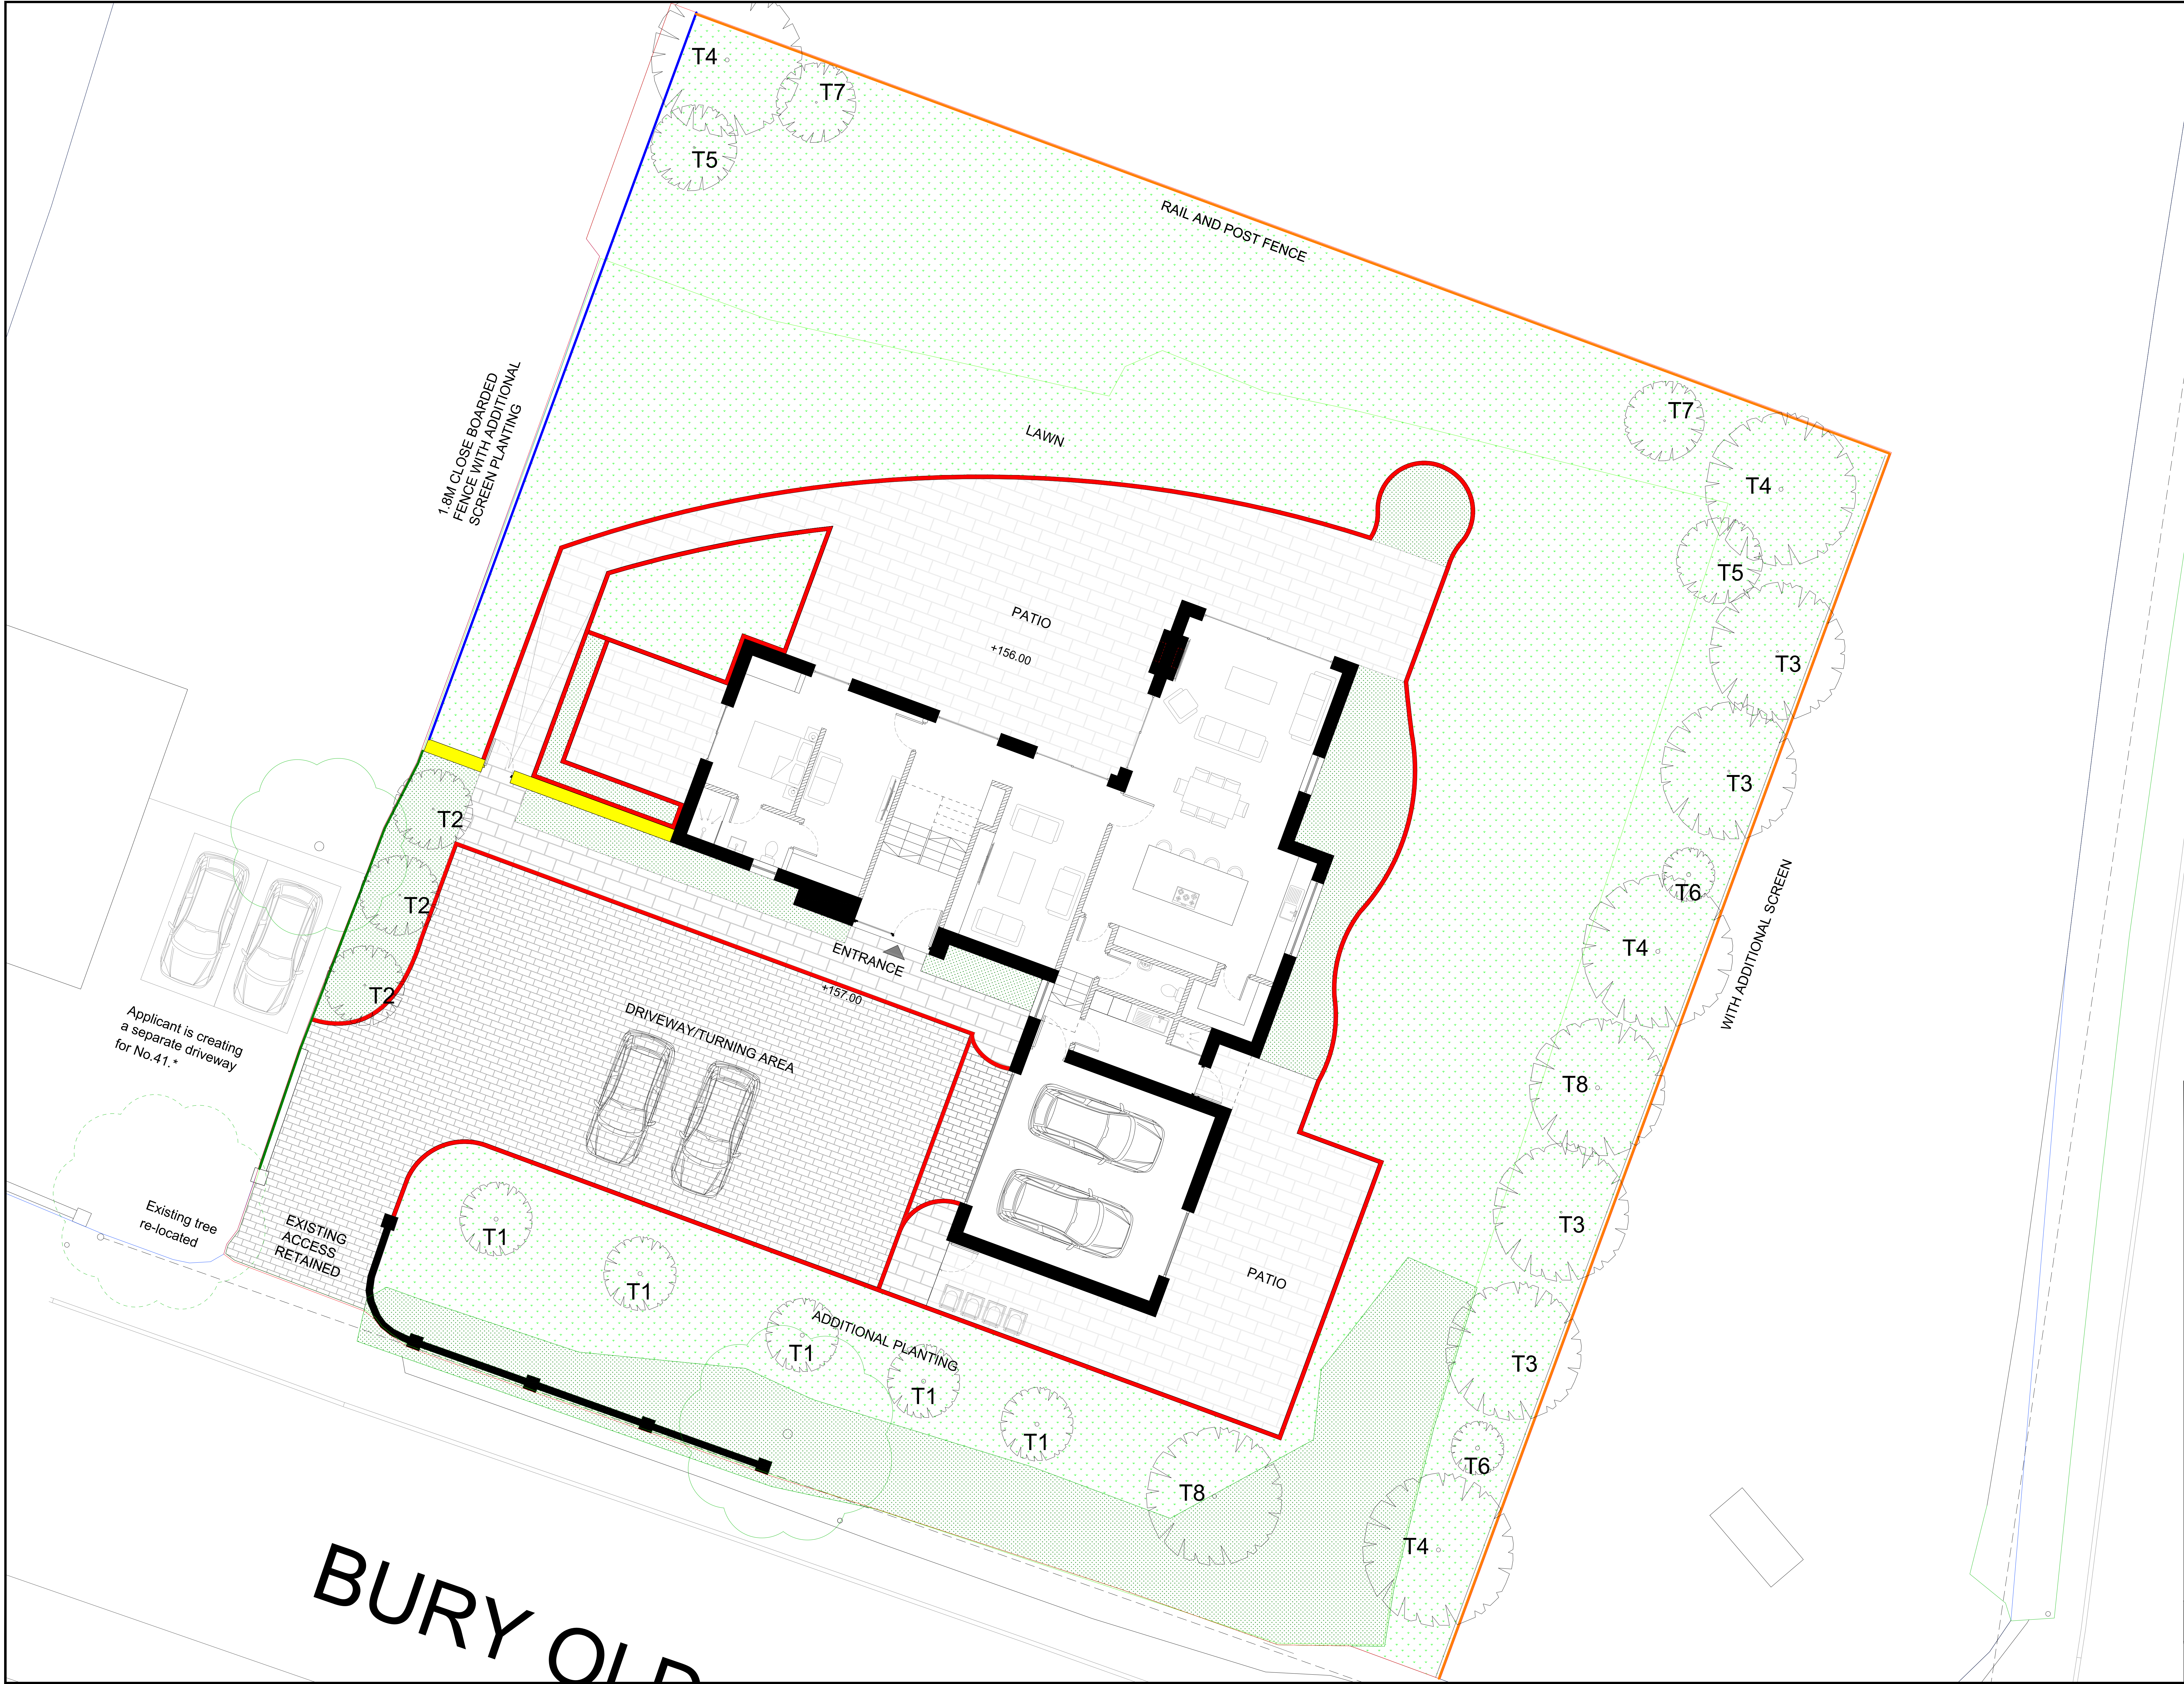

LOCATION PLAN

Notes:

Revision	Description	Date	Drawn By

HARDSCAPE
Inspire. Select. Supply.
Engley House, Oakdale Business Park, Eglington, Bury, BL7 9BP.
Tel: 01254 566 900 | E-mail: enquiries@hardscape.co.uk | Web: www.hardscape.co.uk
Hardscape are a Modern Slavery Act 2015 (MSA) License Holder. We are committed to ensuring that our supply chain is free from modern slavery and human rights abuses. We are a member of the Construction 2025 Sustainability Alliance.

Project: BURY OLD ROAD, AINSWORTH, BURY	
Title: PROPOSED SITE PLAN	
Drawn By: A.W.	Checked By: A.W.
Scale: N.T.S.	Drawn Date: 15/08/2024
Drawing Status: PLANNING RE-SUBMISSION	
Drawing Number: HPL-BOR-GA-001	Rev: