


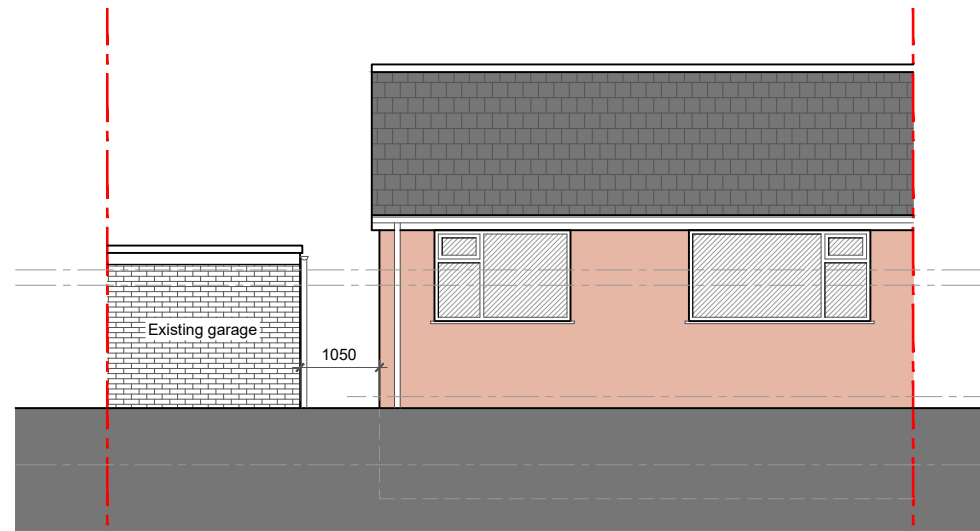


West Elevation 1:100
Existing




South Elevation 1:100
Existing



North Elevation 1:100
Existing

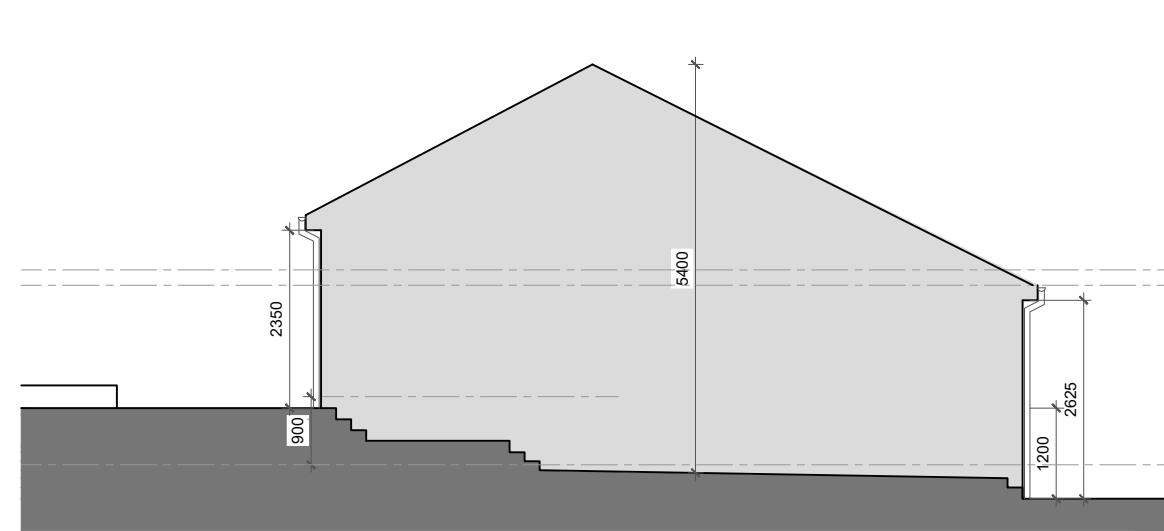

East Elevation 1:100
Existing

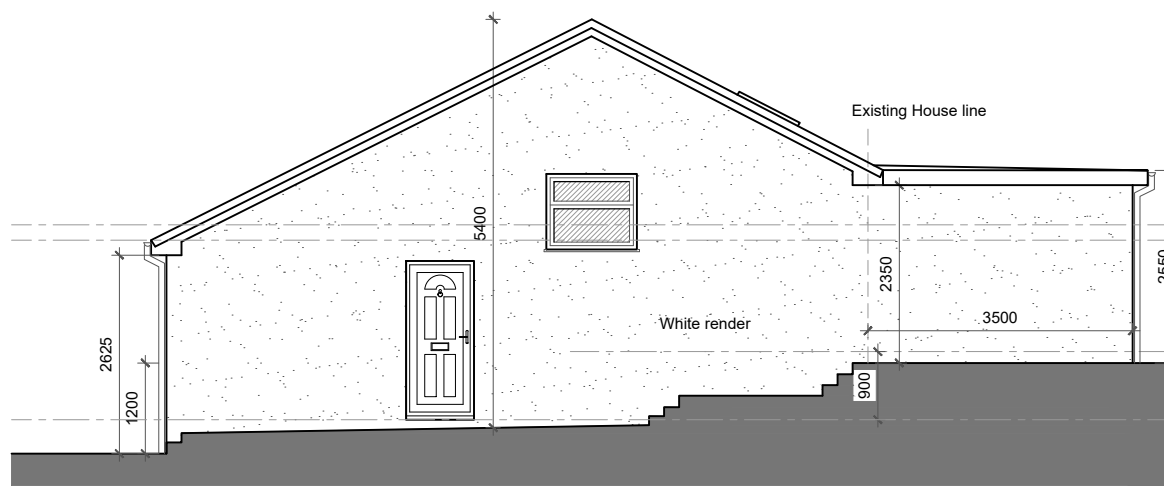


West Elevation 1:100
Proposed




South Elevation 1:100
Proposed




North Elevation 1:100
Proposed

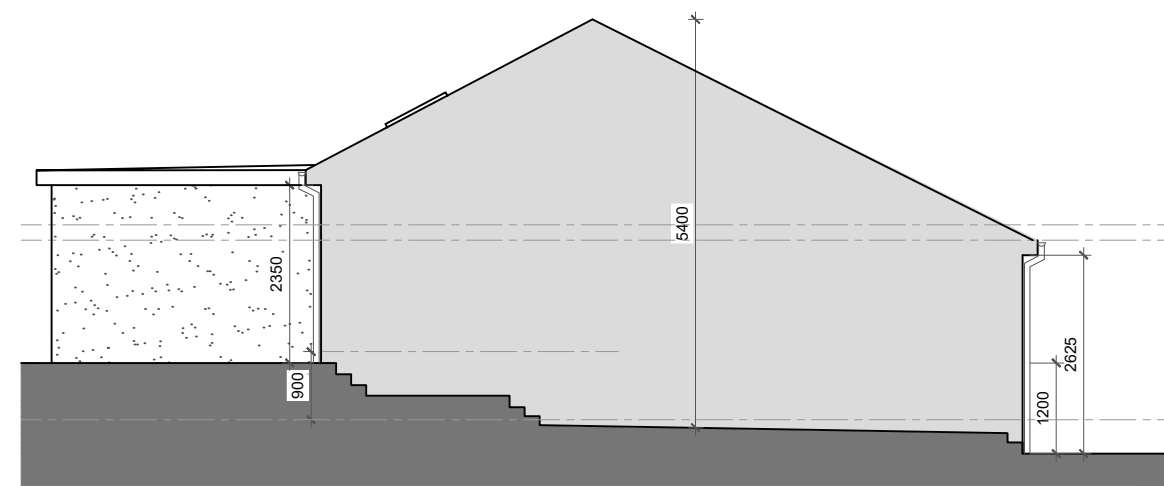


East Elevation 1:100
Proposed

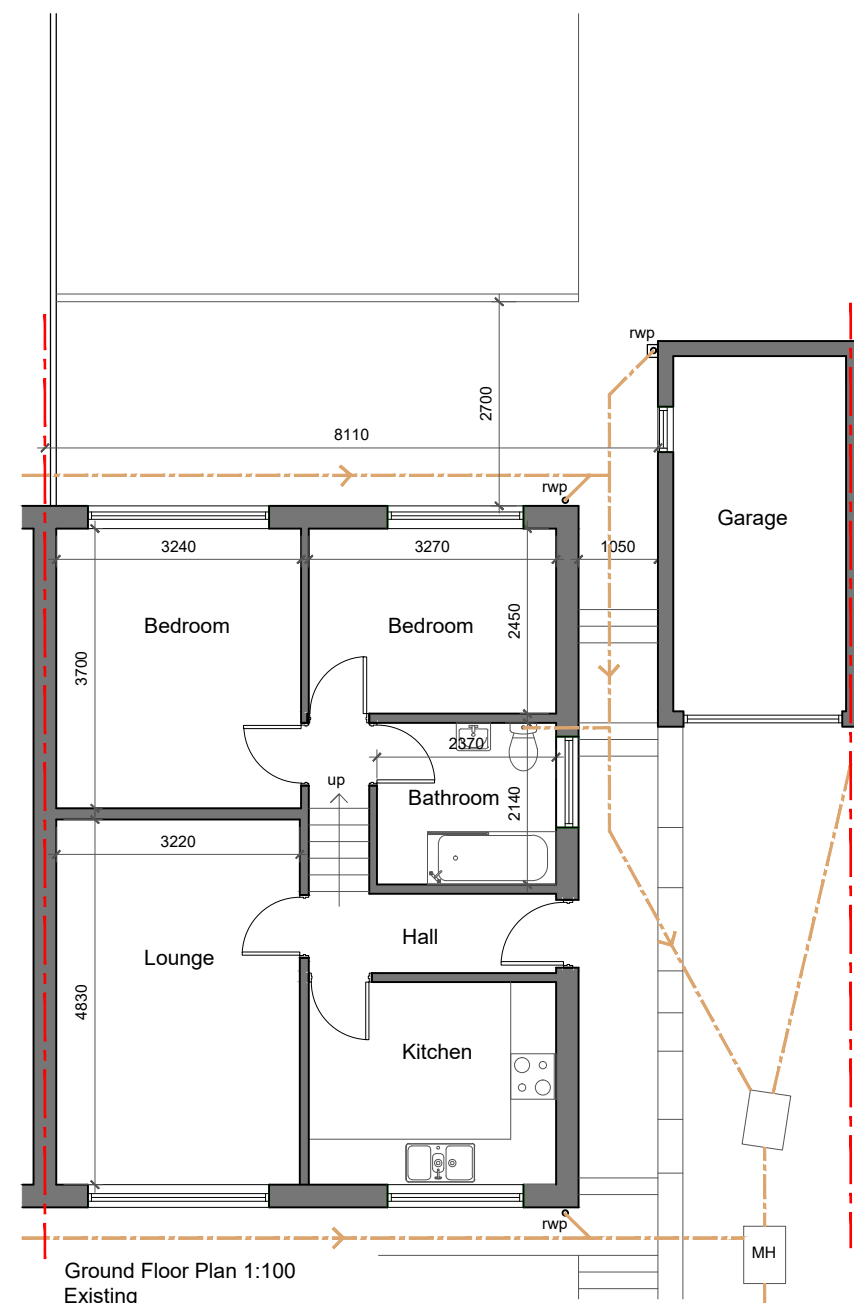


Ground Floor Plan 1:100
Existing

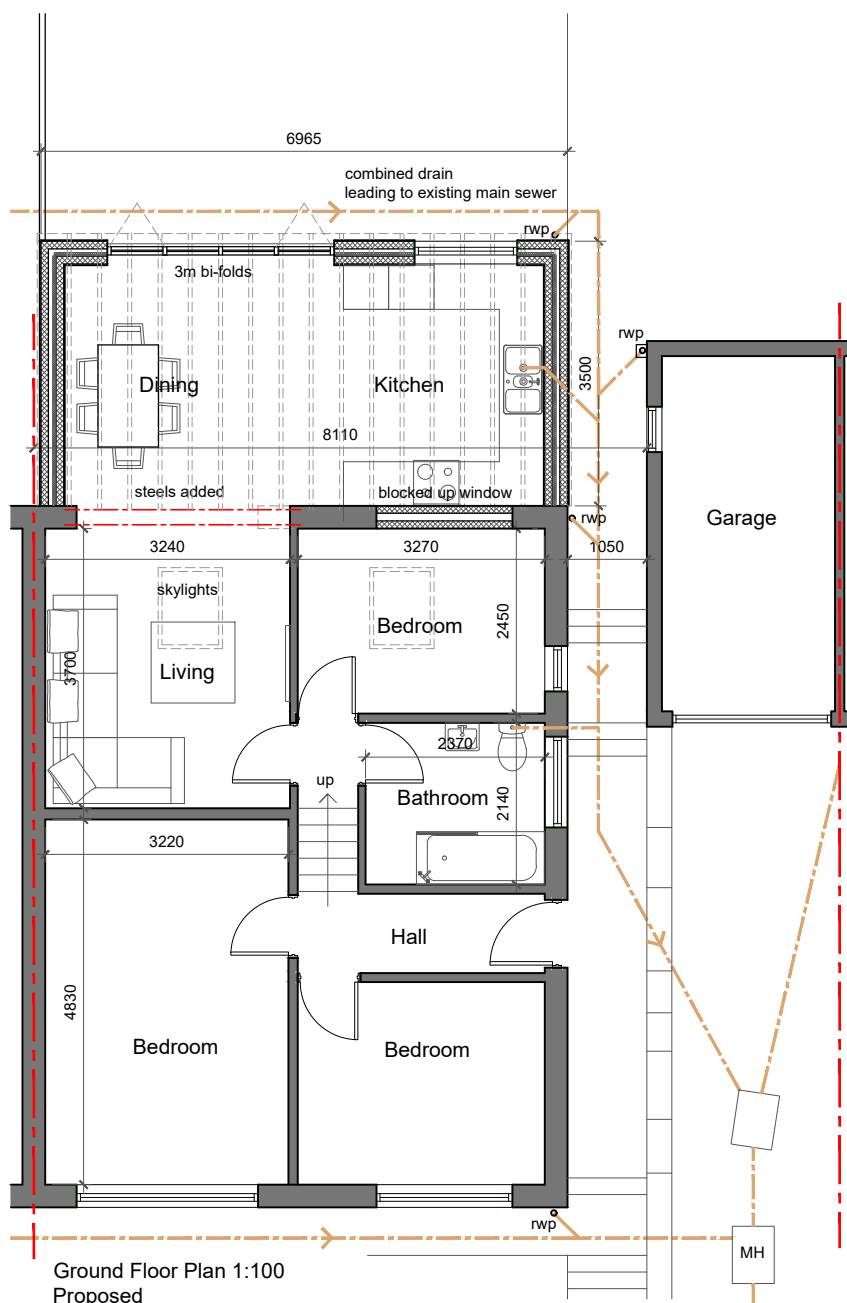


Ground Floor Plan 1:100
Proposed

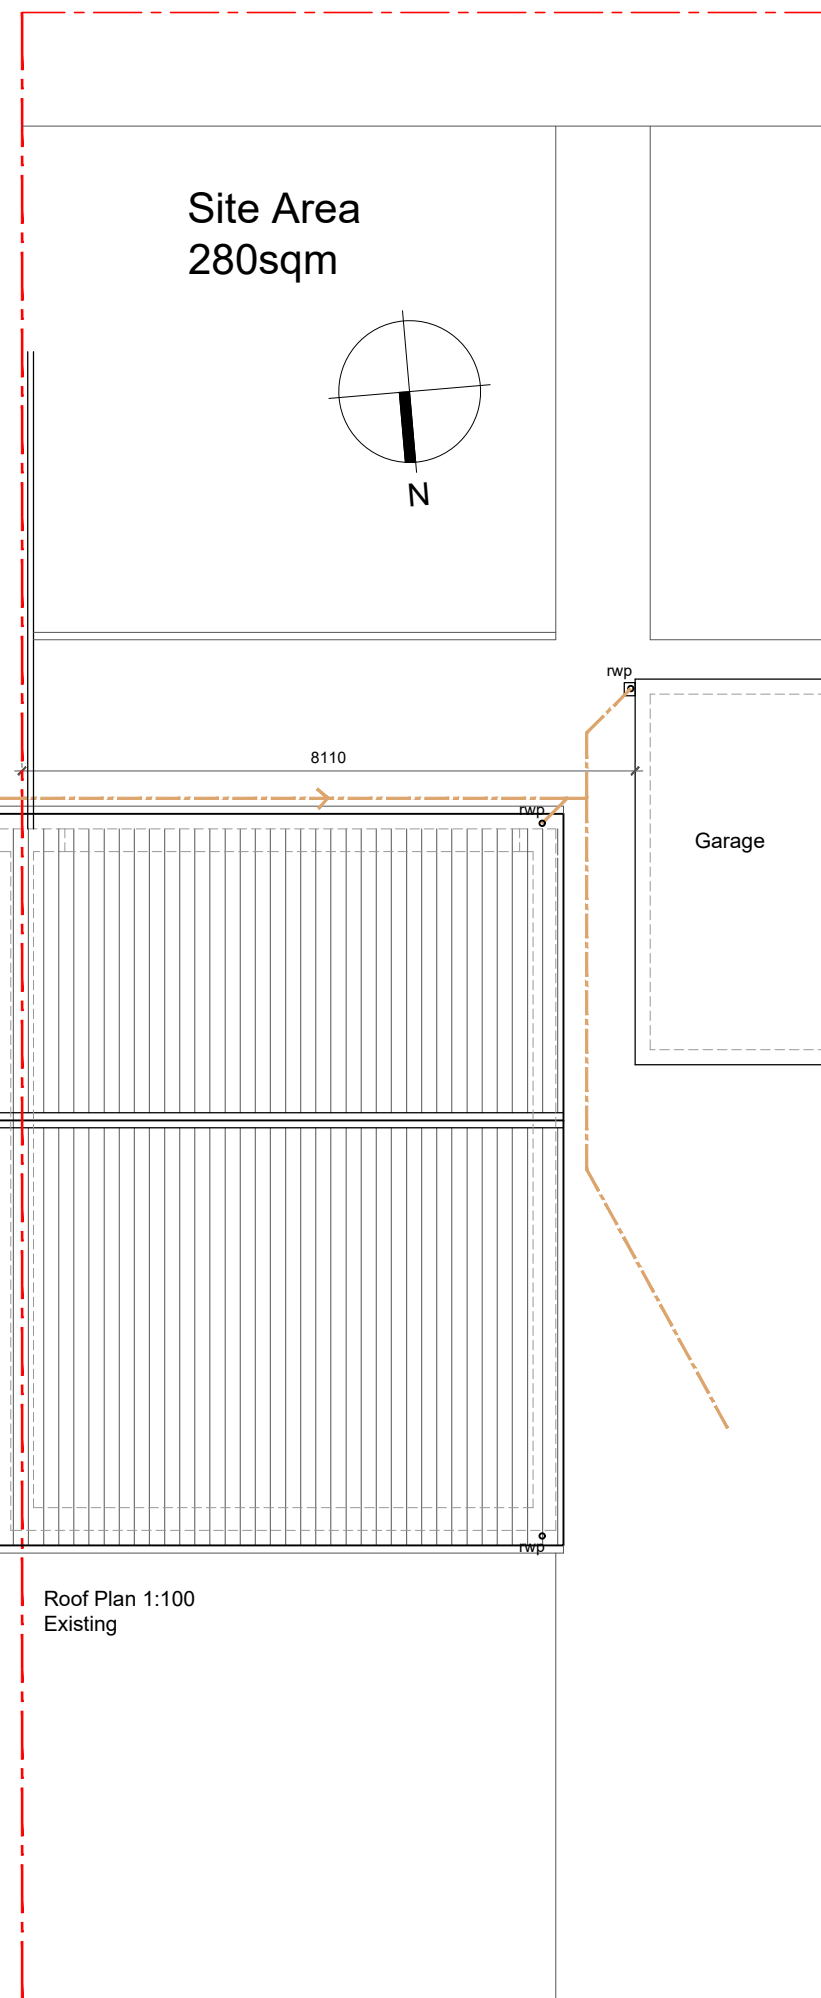

Roof Plan 1:100
Existing

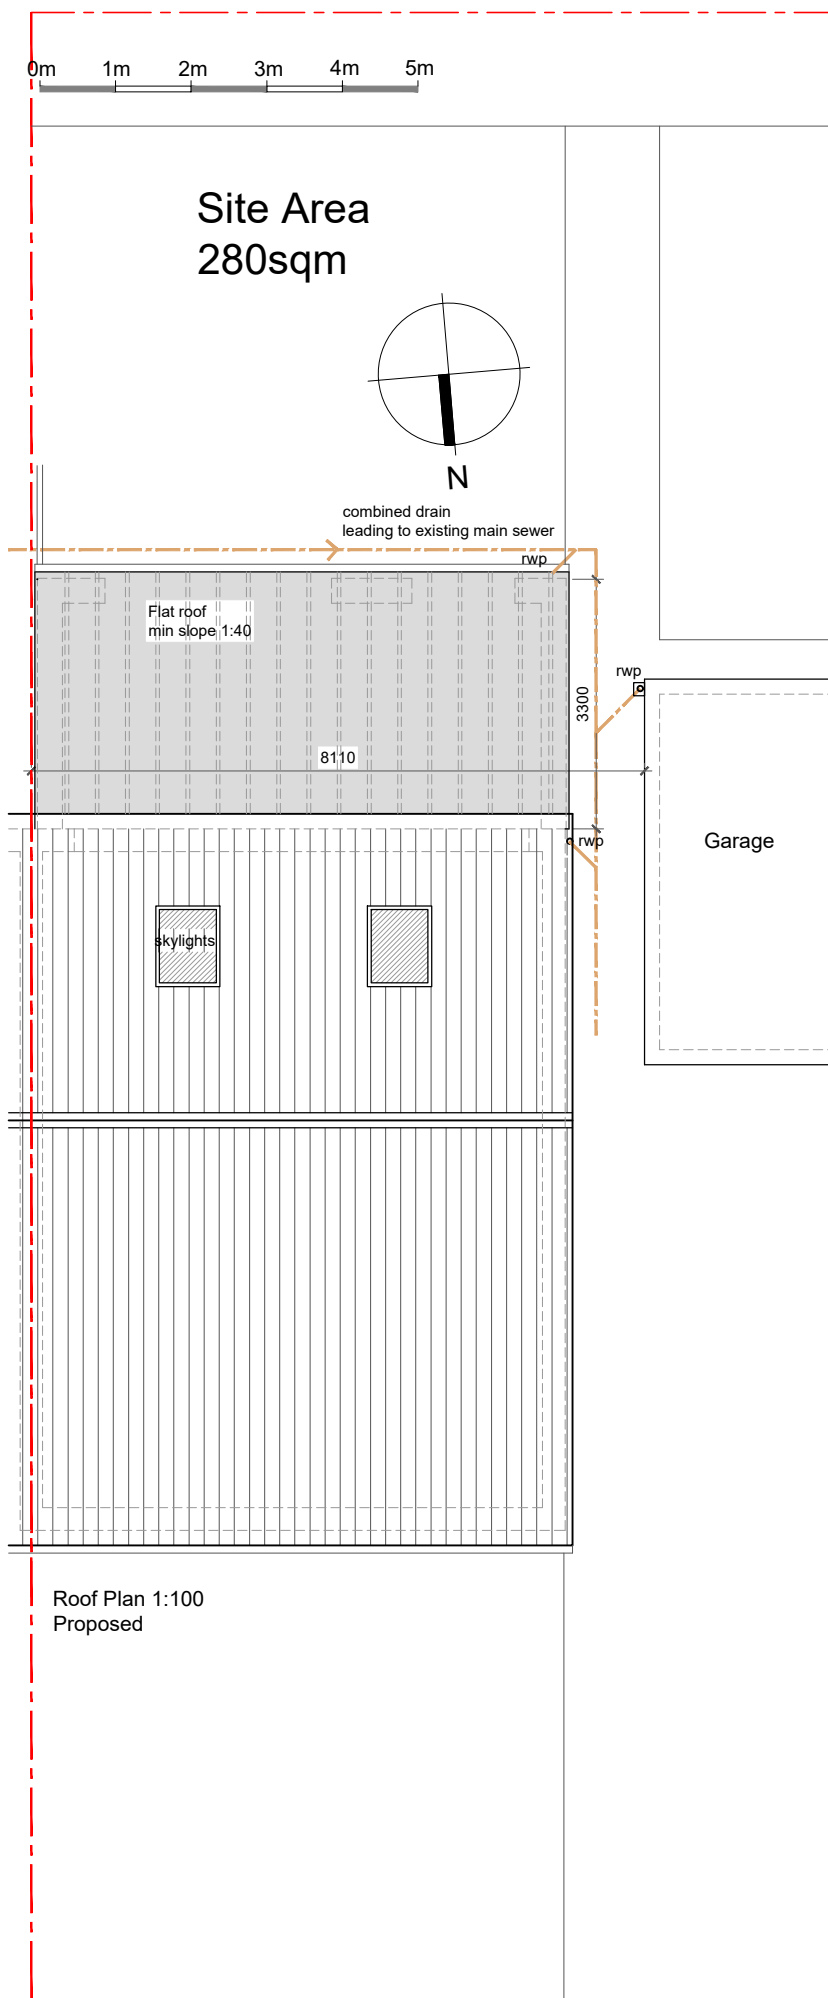

Roof Plan 1:100
Proposed

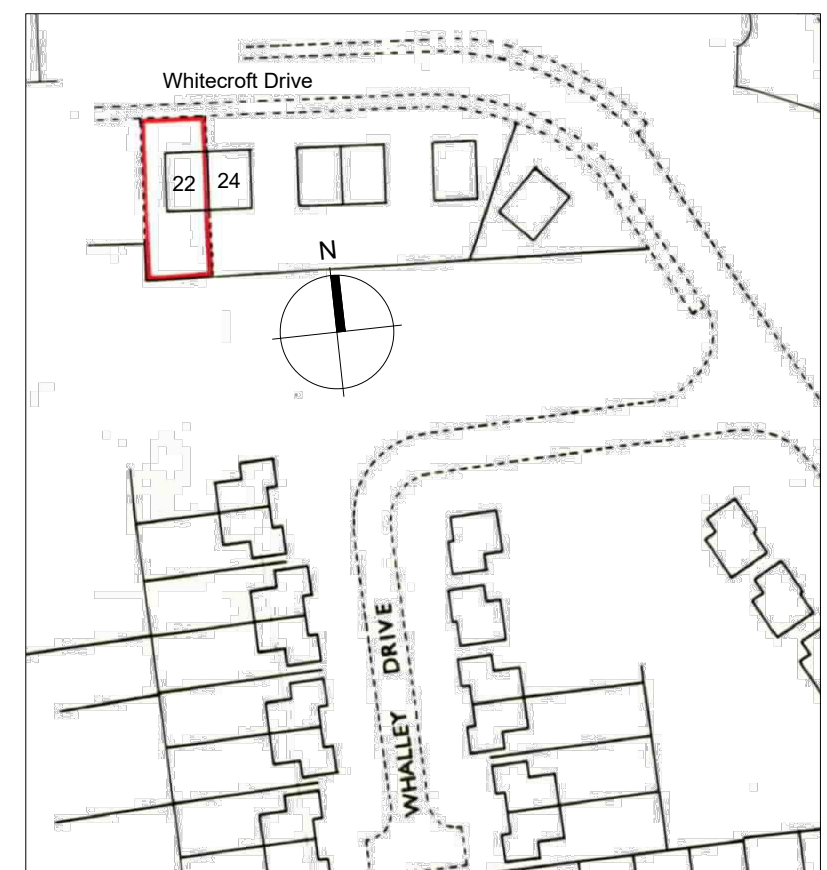

Site Location Plan 1:1250

Client: Mr Daniel Jackson	
Project: 22 Whitecroft drive, Bury, BL82TN	
Drawing Title: Existing and Proposed Plans for New Extension	
Scale: 1:100 @ A1	Date: Sept 2020
Drawing No: 063-002	Revision: A