

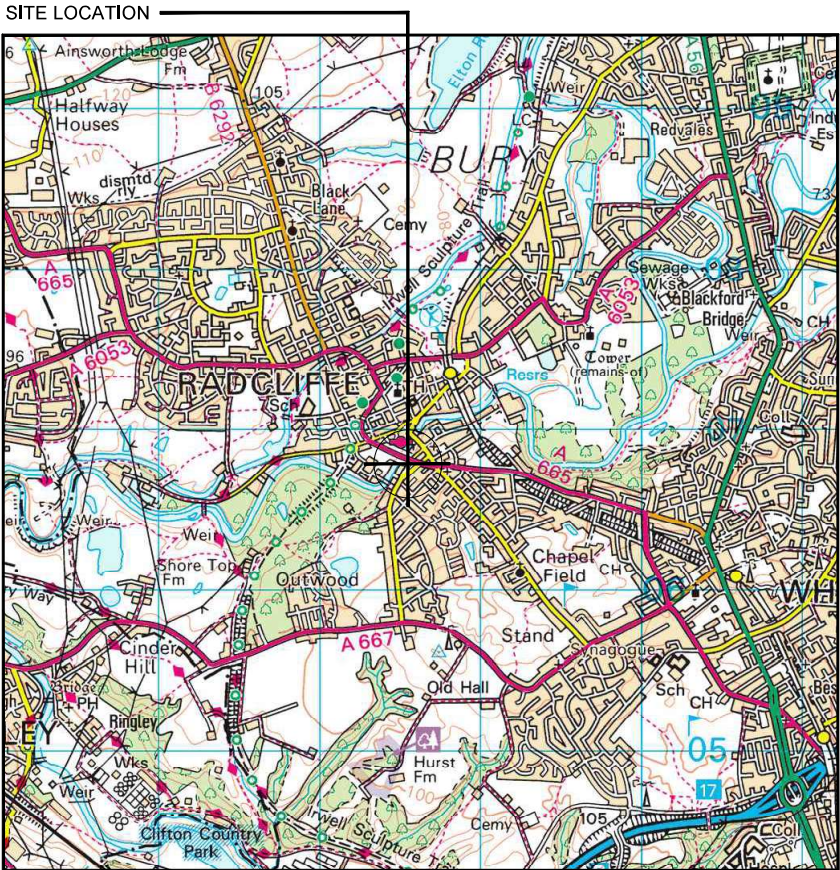


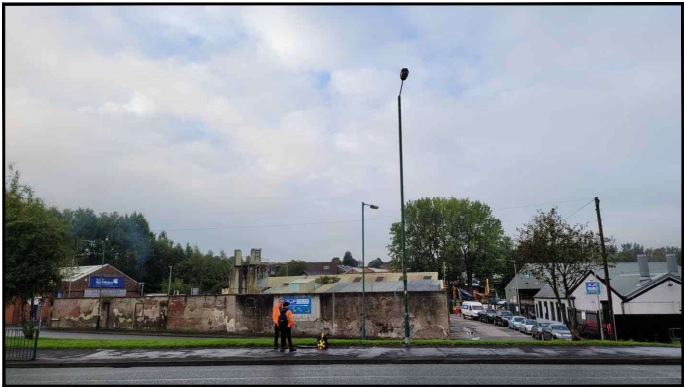

Reproduced by permission of Ordnance Survey on behalf of the Controller of Her Majesty's Stationary Office All rights reserved. © Crown Copyright licence no. 100022432


SITE AREA PLAN

 

SITE PHOTOGRAPH




PARKING LOCATION

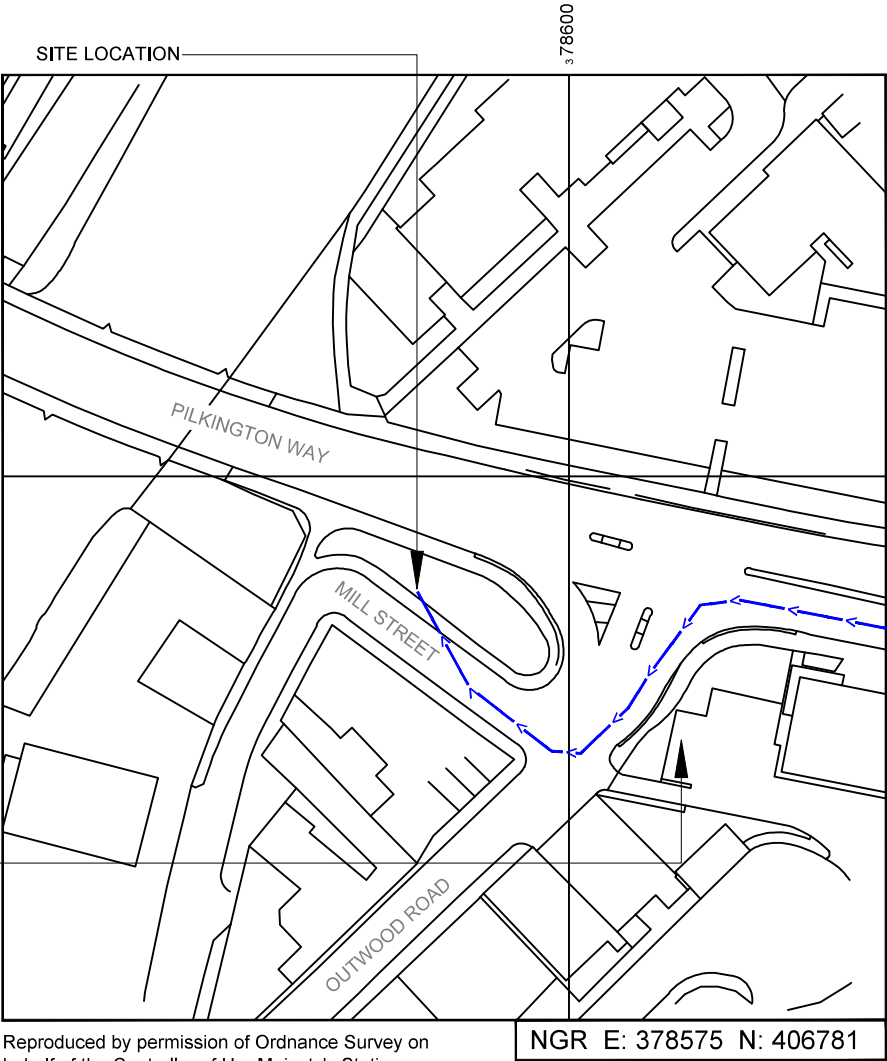

Reproduced by permission of Ordnance Survey on behalf of the Controller of Her Majesty's Stationary Office All rights reserved. © Crown Copyright licence no. 100022432

SITE LOCATION PLAN

 

GOOGLE MAPS QR CODE

GOOGLE MAPS - <https://goo.gl/maps/zfAHryzMt99e4M6Q9>

STREETVIEW - <https://tinyurl.com/2mc2zpep>

- NOTES:
1. ALL DIMENSIONS IN MM UNLESS OTHERWISE NOTED.
- Access Route To Site:
- DIRECTIONS TO SITE:
- FROM 197 A56, WHITEFIELD, MANCHESTER. HEAD NORTH-WEST ON BURY NEW RD/A56 TOWARDS MORLEY ST, TURN LEFT ONTO RADCLIFFE NEW RD/B6473, AT THE ROUNDABOUT, CONTINUE STRAIGHT ONTO RADCLIFFE NEW RD/A665, TURN LEFT ONTO OUTWOOD RD, AT THE ROUNDABOUT, TAKE THE 3RD EXIT AND STAY ON OUTWOOD RD, TURN LEFT ONTO MILL ST. THE SITE LOCATION WILL BE ON IMMEDIATE LEFT ON A SLOPING GRASS VERGE, ACCESSIBLE BY MILL STREET.

REV	MODIFICATION	BY	CH	DATE
D	Site Location Revised	RF	GBC	03.03.22
C	Site Location Revised	RF	GBC	03.02.22
B	Site Location Revised	BD	GBC	25.01.22
A	Issued for Planning	HTB	RWB	12.10.21

**CK Hutchison
Networks (UK)
Limited**

Great Brighams Mead,
Vastern Road, Reading,
Berkshire, England,
RG1 8DJ

Design Consultant & Principal Contractor:



Great British Communications
Lapwing House, Block 3 Forward Point,
Tan House Lane, Widnes, Cheshire, WA8 0SL
t. 44 (0)151 420 4128
www.gbcservices.co.uk

Site Name: **PILKINGTON WAY**

3UK Nominal ID: **BRY19828**

Address: **PILKINGTON WAY
OUTWOOD GATE
RADCLIFFE, BURY
GREATER MANCHESTER
M26 1LD**


Title: **002 SITE LOCATION PLAN**

Project: **UNILATERAL SW**

Purpose of Issue: **PLANNING**

MBNL/TM/H3G Cell ID:
BRY119/85046/M1248

Drawing No: **BRY19828_BRY119_85046_M1248_GA_REV_D** Issue: **D**

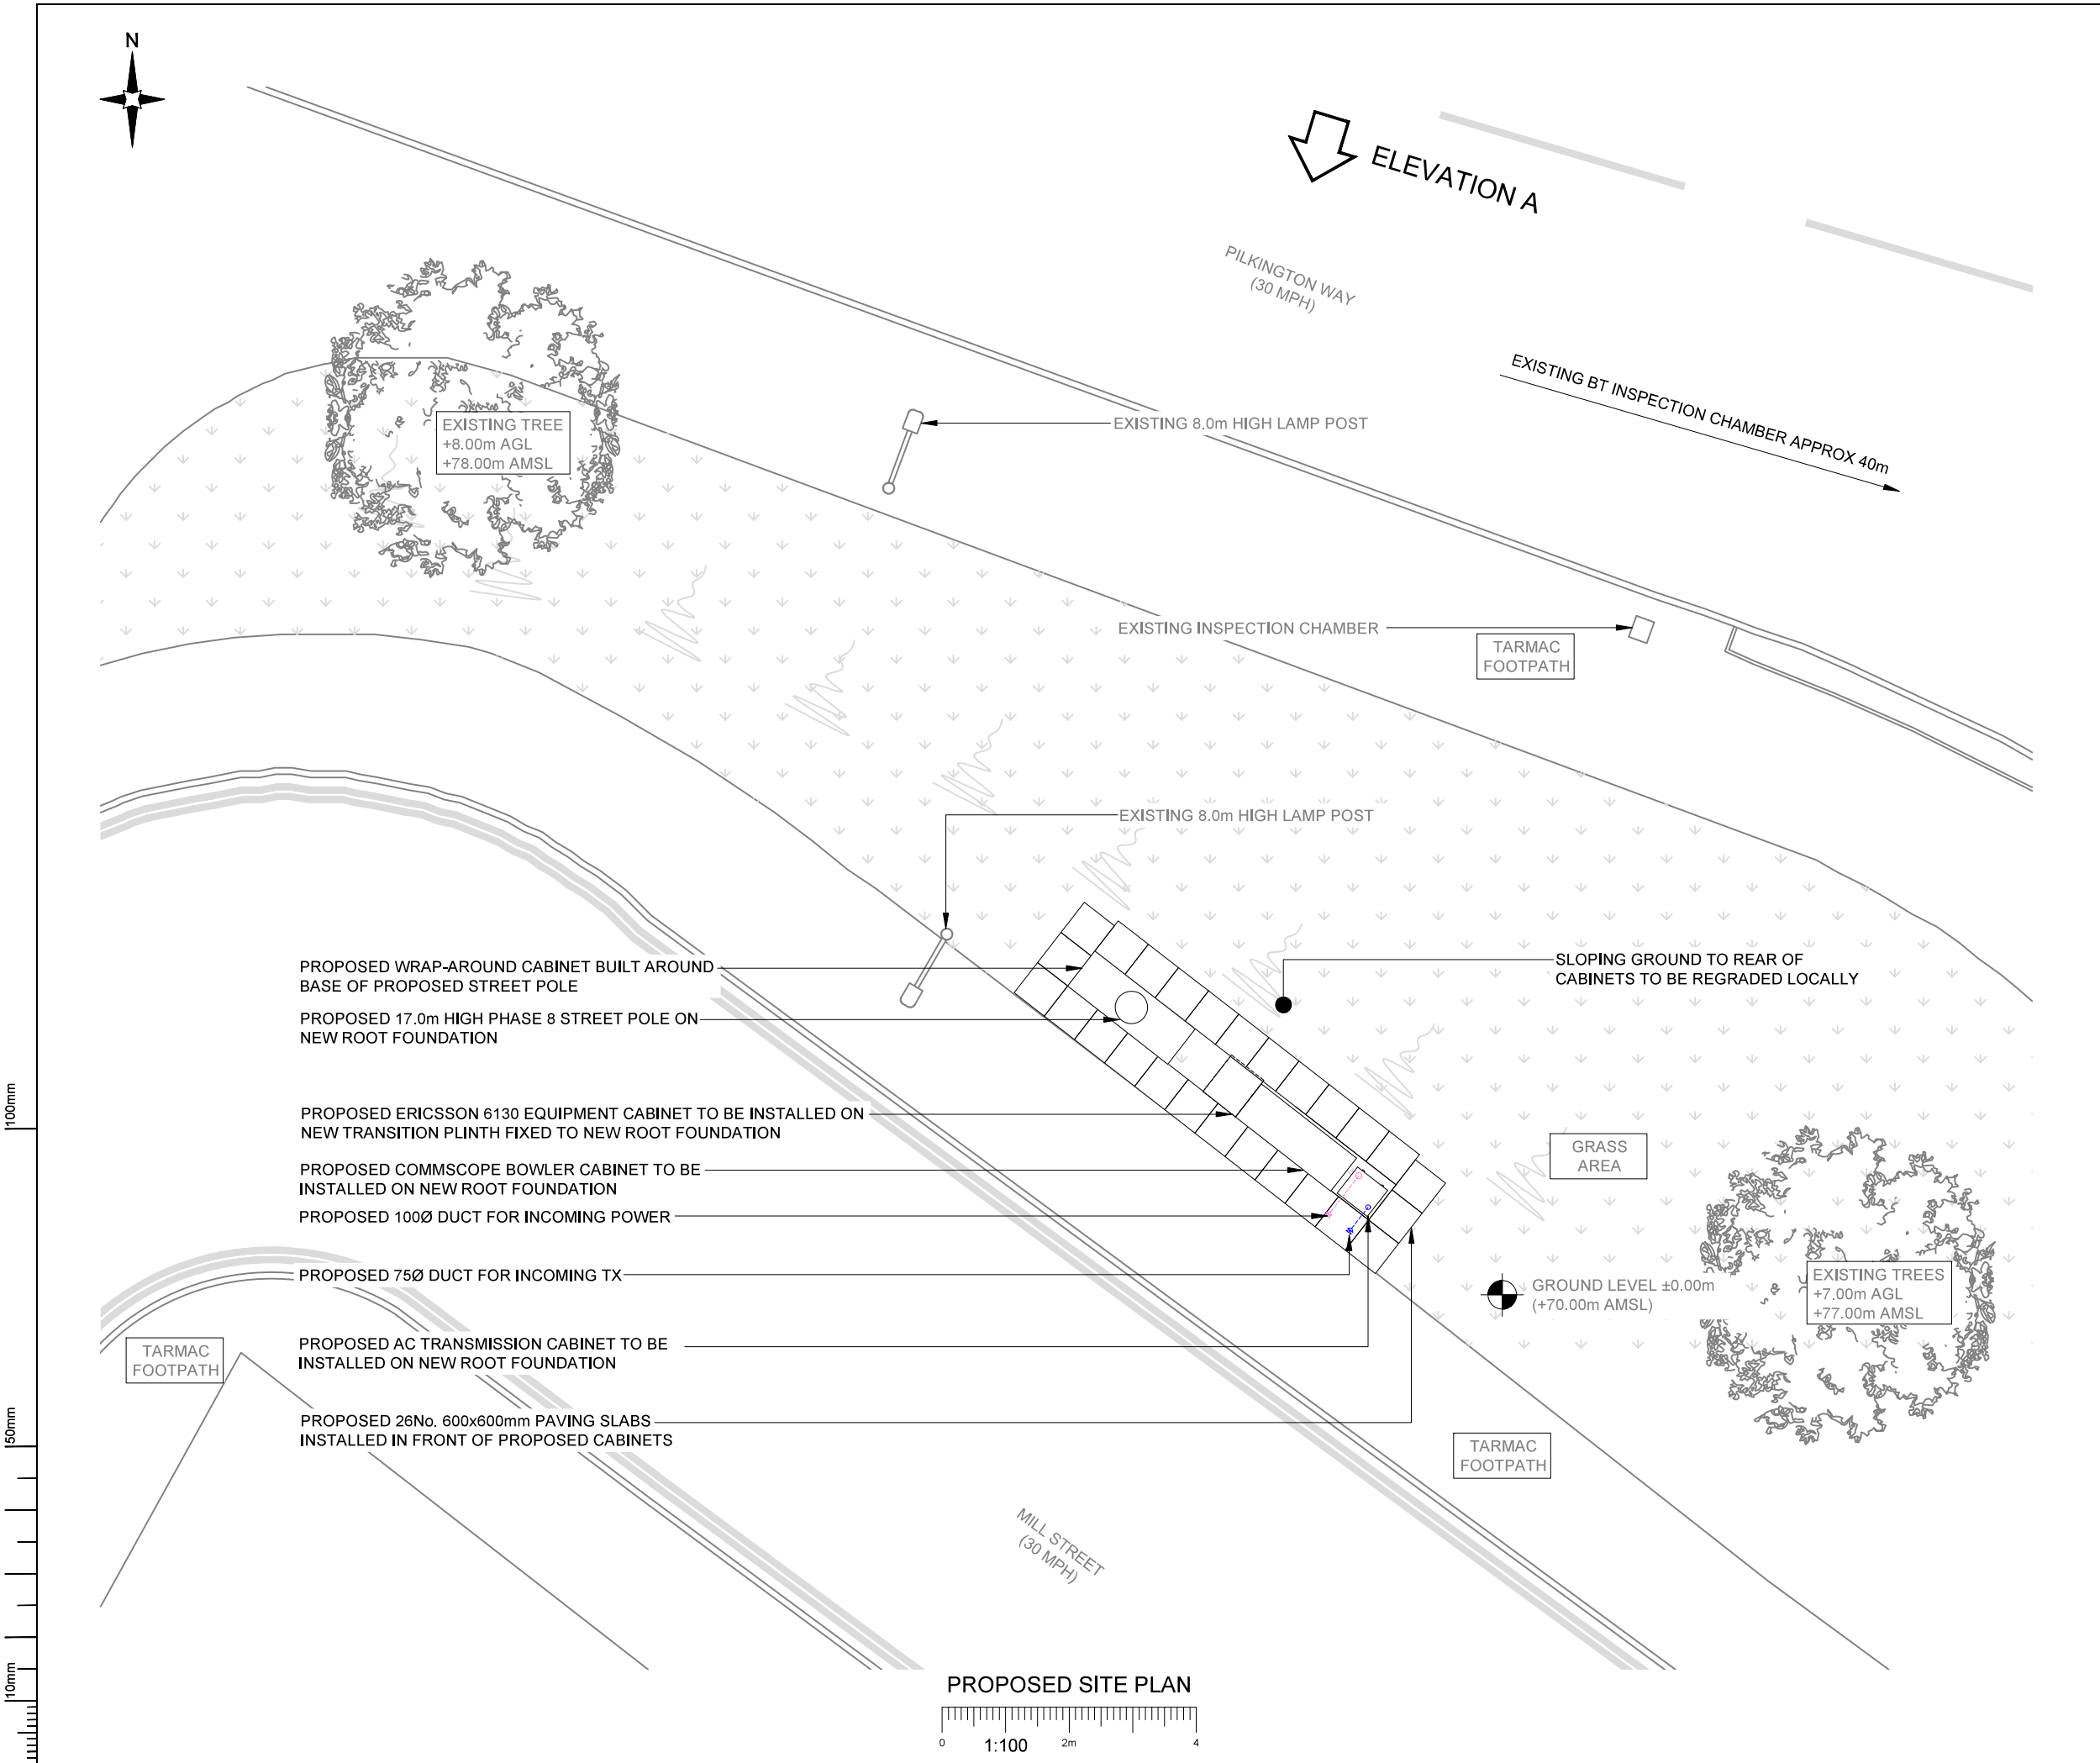

- NOTES:
- ALL DIMENSIONS IN MM UNLESS OTHERWISE NOTED.

REV	MODIFICATION	BY	CH	DATE
D	Site Location Revised	RF	GBC	03.03.22
C	Site Location Revised	RF	GBC	03.02.22
B	Site Location Revised	BD	GBC	25.01.22
A	Issued for Planning	HTB	RWB	12.10.21

**CK Hutchison
Networks (UK)
Limited**

Great Brighams Mead,
Vastern Road, Reading,
Berkshire, England,
RG1 8DJ

Design Consultant & Principal Contractor:



Great British Communications
Lapwing House, Block 3 Forward Point,
Tan House Lane, Widnes, Cheshire, WA8 0SL
t. 44 (0)151 420 4128
www.gbcservices.co.uk

Site Name: **PILKINGTON WAY**

3UK Nominal ID: **BRY19828**

Address: **PILKINGTON WAY
OUTWOOD GATE
RADCLIFFE, BURY
GREATER MANCHESTER
M26 1LD**

Title: **215 PROPOSED SITE PLAN**


Project: **UNILATERAL SW**

Purpose of Issue: **PLANNING**

MBNL/TM/H3G Cell ID:
BRY119/85046/M1248

Drawing No: **BRY19828_BRY119_85046_M1248_GA_REV_D**

Issue: **D**

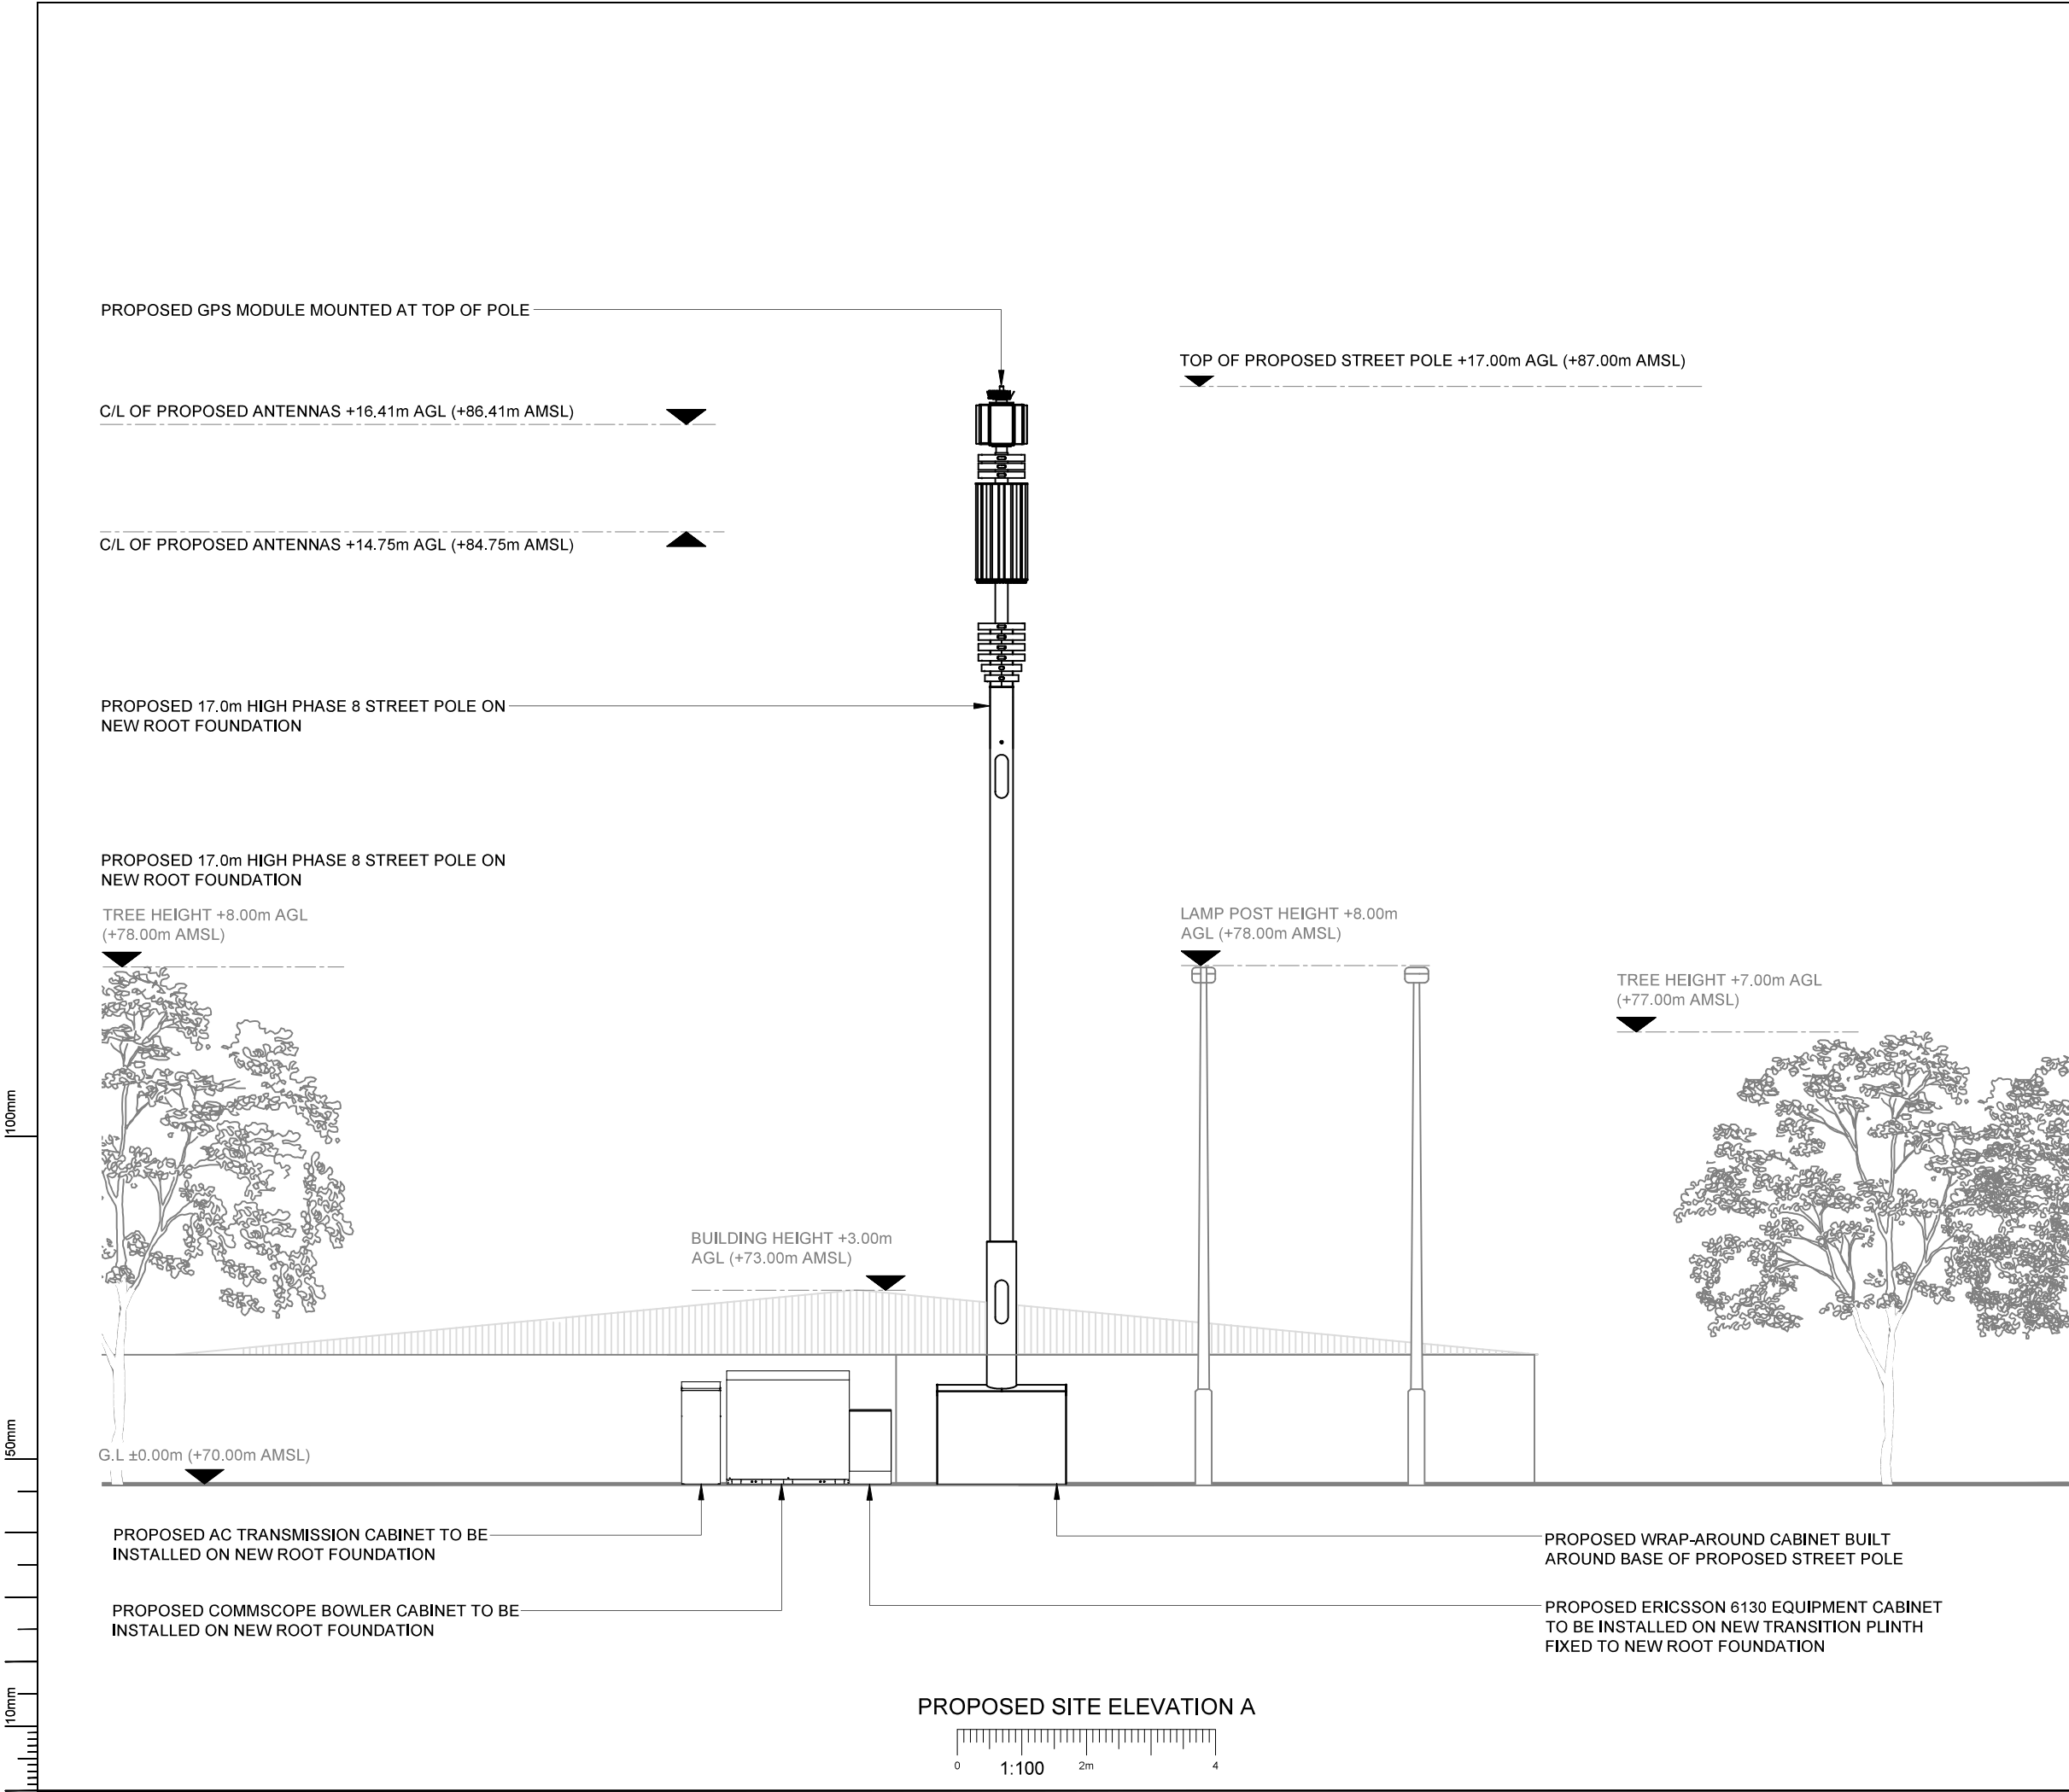

- NOTES:
- ALL DIMENSIONS IN MM UNLESS OTHERWISE NOTED.

REV	MODIFICATION	BY	CH	DATE
D	Site Location Revised	RF	GBC	03.03.22
C	Site Location Revised	RF	GBC	03.02.22
B	Site Location Revised	BD	GBC	25.01.22
A	Issued for Planning	HTB	RWB	12.10.21

**CK Hutchison
Networks (UK)
Limited**

Great Brighams Mead,
Vastern Road, Reading,
Berkshire, England,
RG1 8DJ

Design Consultant & Principal Contractor:



Great British Communications
Lapwing House, Block 3 Forward Point,
Tan House Lane, Widnes, Cheshire, WA8 0SL
t. 44 (0)151 420 4128
www.gbcservices.co.uk

Site Name: **PILKINGTON WAY**

3UK Nominal ID: **BRY19828**

Address: **PILKINGTON WAY
OUTWOOD GATE
RADCLIFFE, BURY
GREATER MANCHESTER
M26 1LD**

Title: **265 PROPOSED SITE ELEVATION**

Project: **UNILATERAL SW**

Purpose of Issue: **PLANNING**

MBNL/TM/H3G Cell ID:
BRY119/85046/M1248

Drawing No: **BRY19828_BRY119_85046_M1248_GA_REV_D**

Issue: **D**