




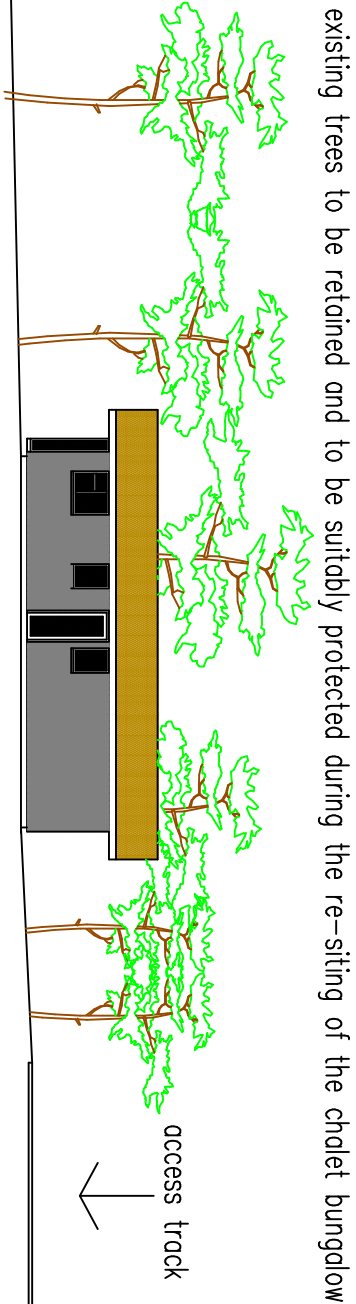

proposed section A-A (1:200)

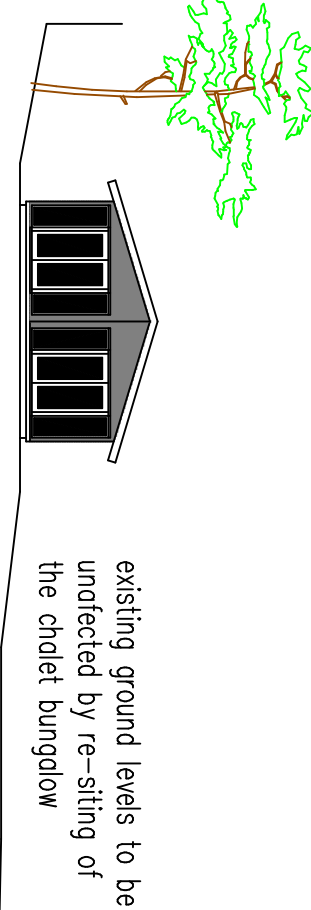

proposed section B-B (1:200)

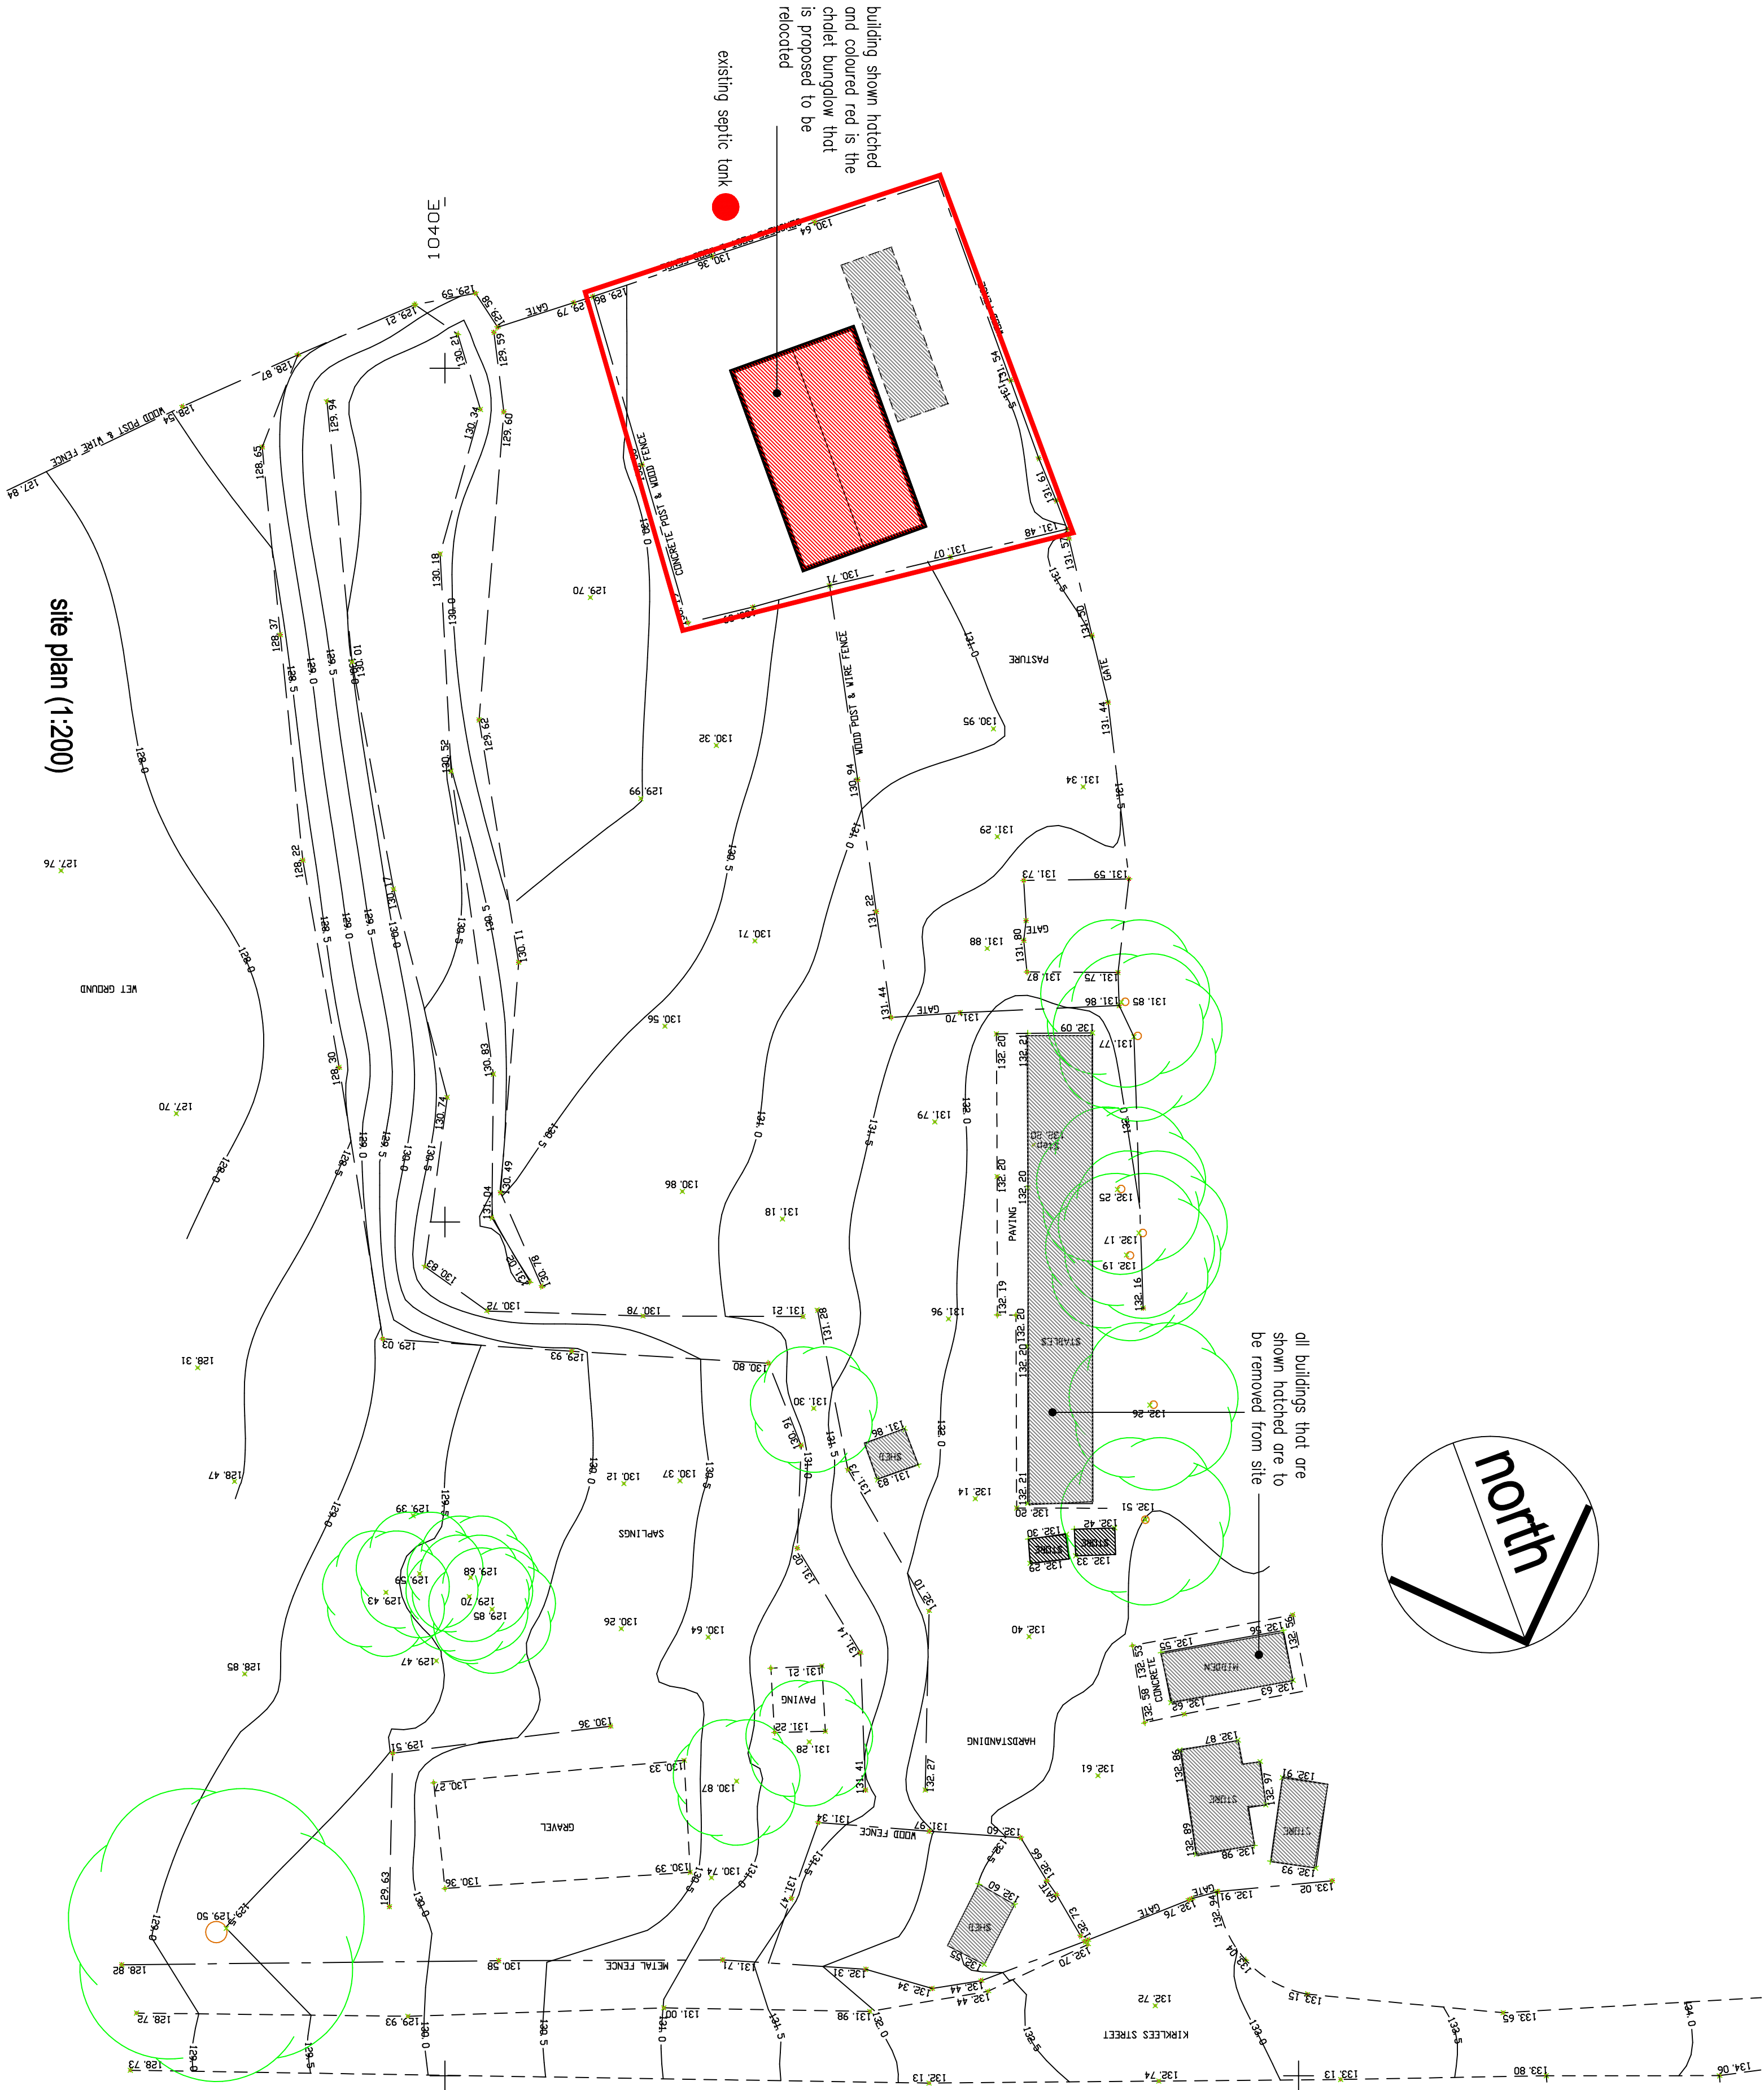

existing site plan + proposed sections

proposed re-siting of existing chalet bungalow on land at
Lower Kirklees Street
Tottington

scale 1:200 @ A1
drawing number JB-17-05-23-A2