




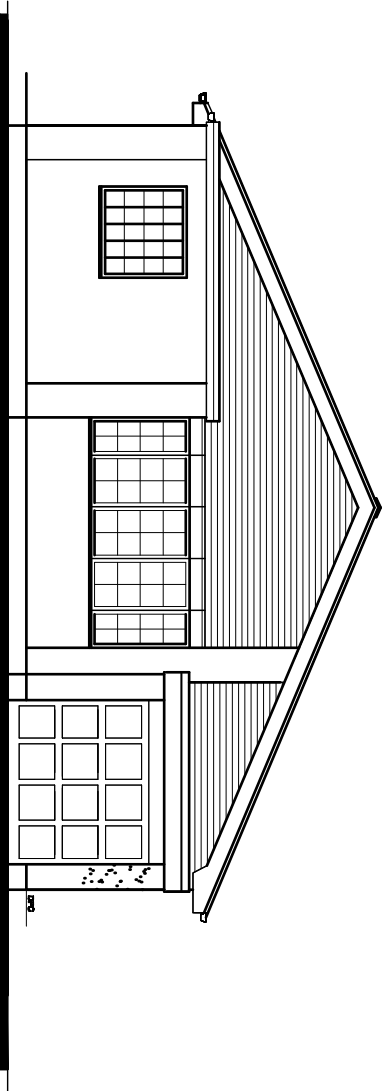


EXISTING FRONT ELEVATION.

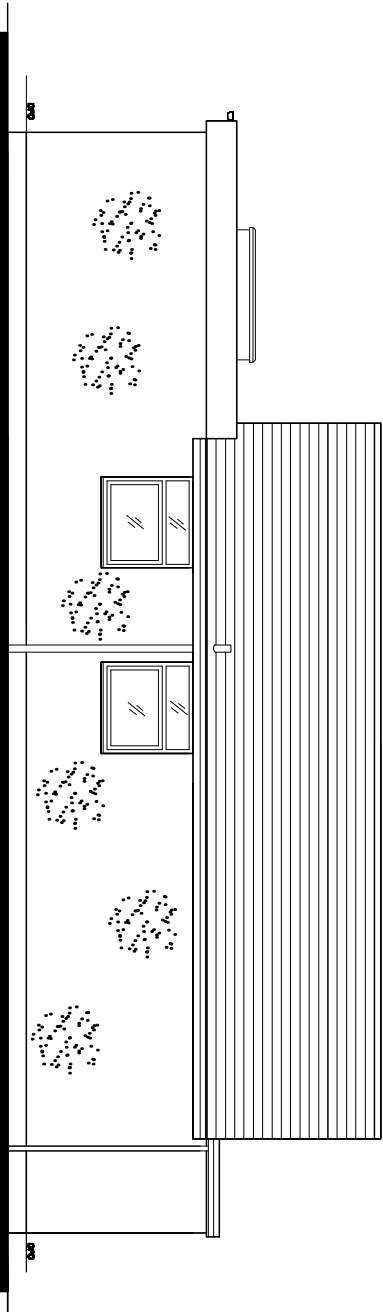

EXISTING SIDE ELEVATION.

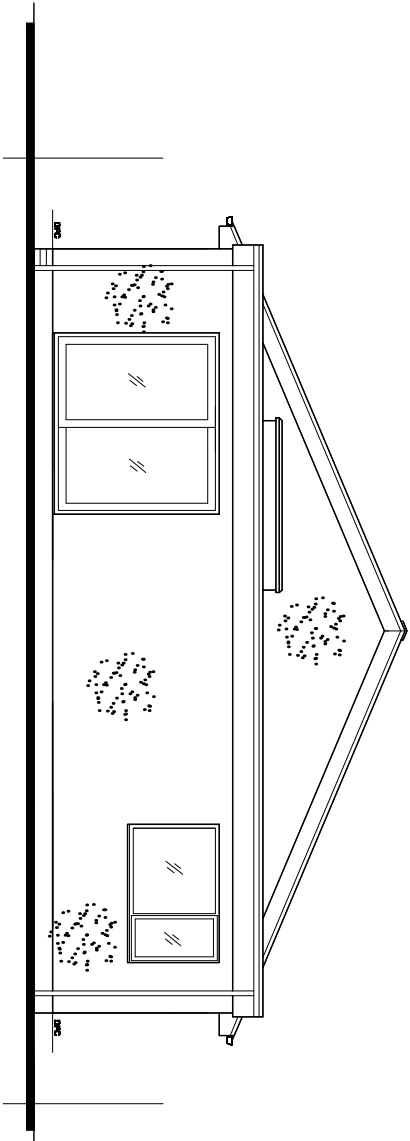

EXISTING REAR ELEVATION.

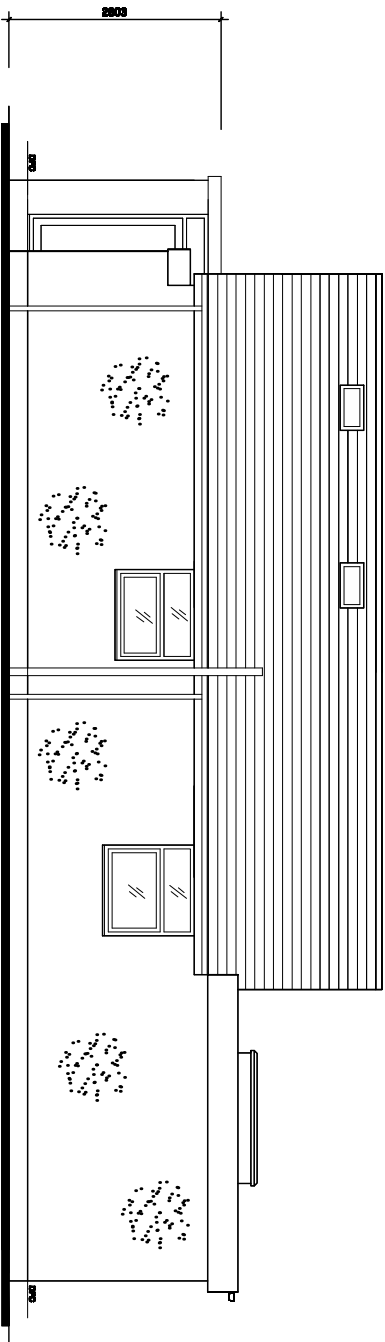

EXISTING SIDE ELEVATION.

|          |                                                      |                                 |   |
|----------|------------------------------------------------------|---------------------------------|---|
| Revision | Title :                                              | Project :                       | MTC Designs                                                                                          |
|          | PROPOSED PITCHED ROOF OVER EXISTING FRONT EXTENSION. | 3, HARRIS DRIVE, BLURY, BL9 6PS | 31 Exford Drive Bolton BL2 6TB<br>T: 01204 418714, M: 0770028014<br>Email: mitchell@mtcdesigns.co.uk |
|          |                                                      |                                 | Scale 1:100 @ A3<br>Date: September 2022                                                             |
|          |                                                      |                                 | Drawing No: P01                                                                                      |