



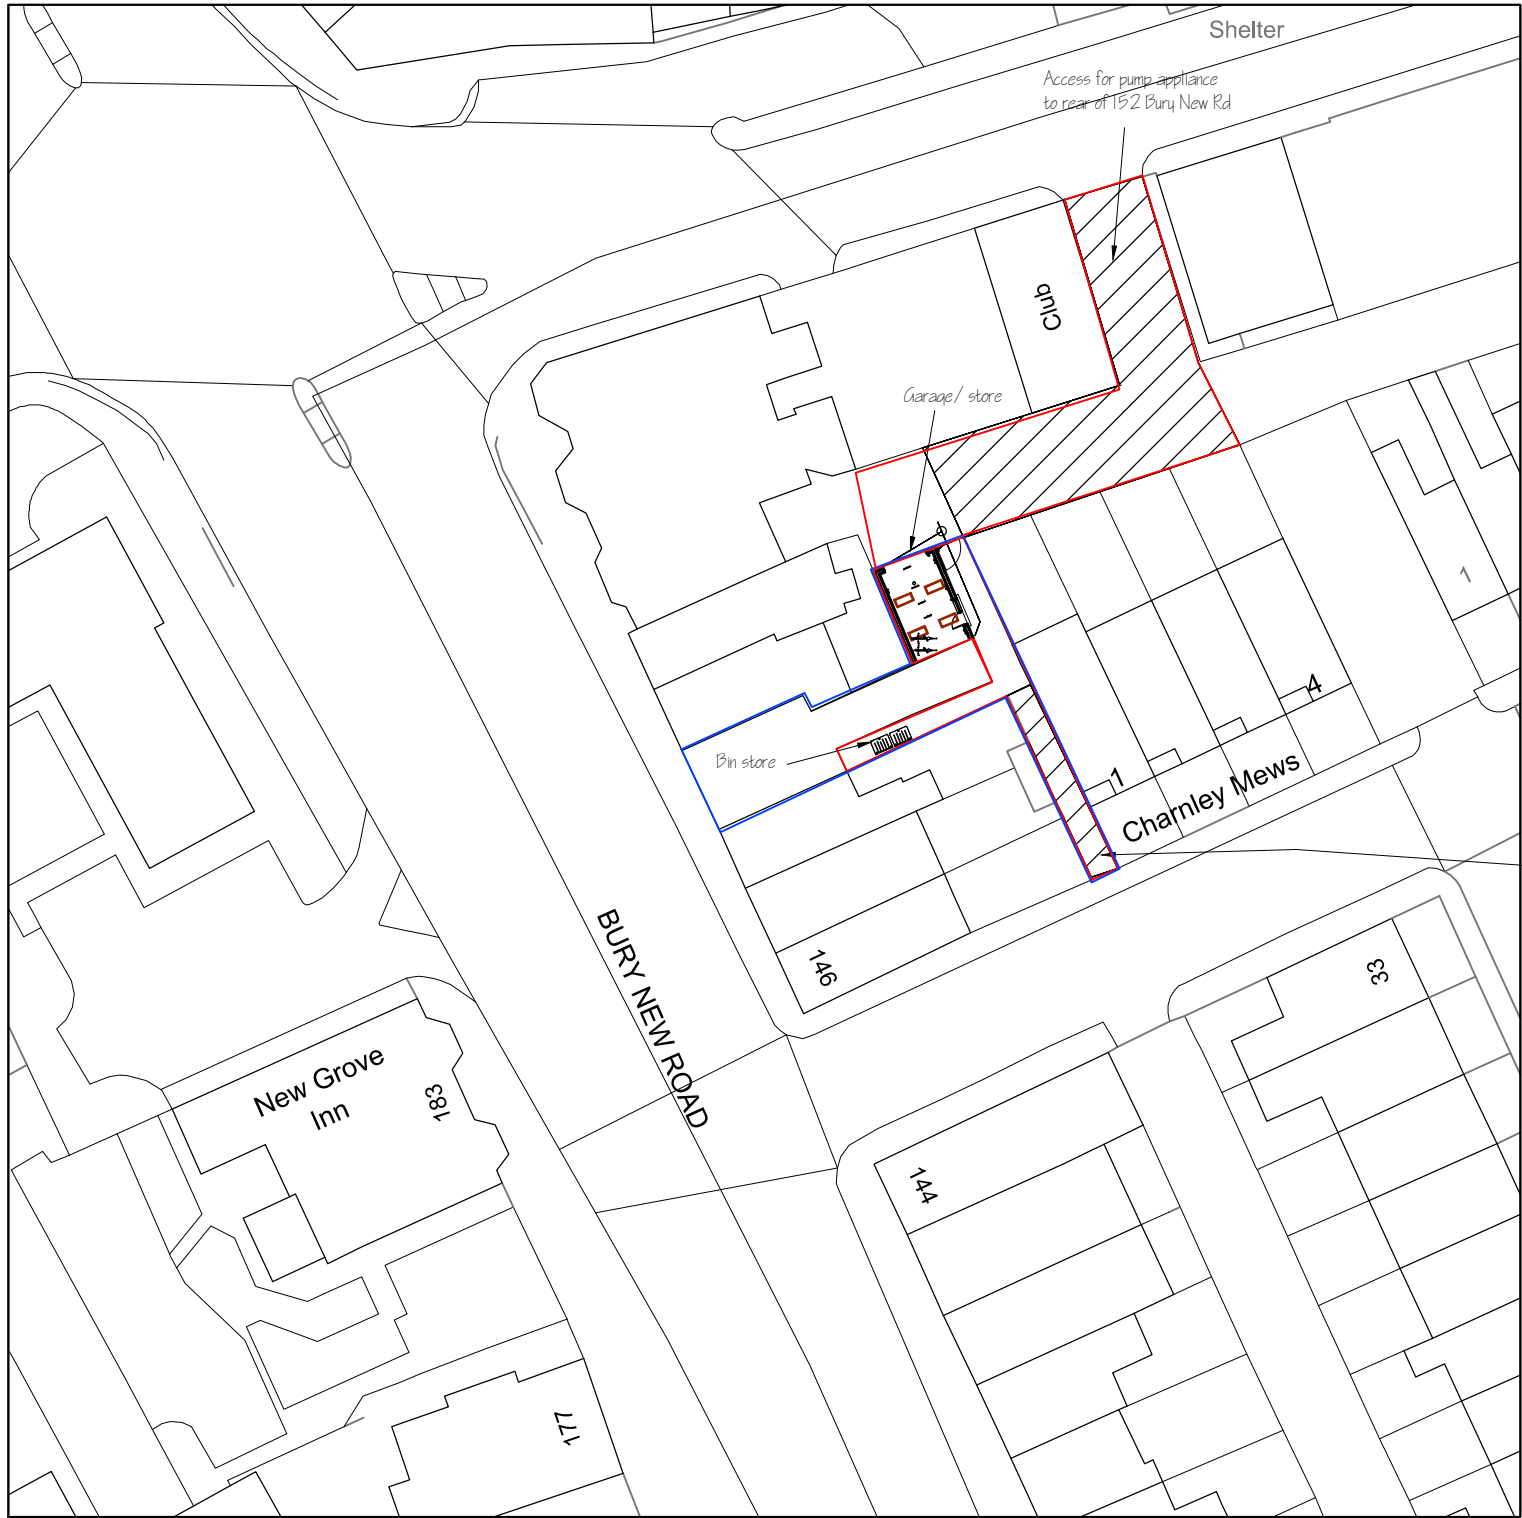

SITE PLAN SCALE 1:500

PROPOSED SITE PLAN

 

A) FIRST FLOOR OFFICE EXT.N ADDED 14.07.2026 JK

ALL DIMENSIONS TO BE CHECKED ON SITE
PRIOR TO ORDERING OR ERECTING MATERIALS
DO NOT SCALE.

J.KENDAL
9 SOUTH SQUARE
THORNTON-CLEVELEYS
FY5 1JP

Tel No. 01255 857962
Mob No. 07705 348857
Email jk@kenda.co.uk

PROPOSED GARAGE / STORE, FFL EXT.N
to REAR OF 152 BURY NEW ROAD

CLIENT

RH. KENNEDY PROPERTIES LTD
152 BURY NEW ROAD
WHITEFIELD M45 6AD

REV. A	DRG.NO. JK / 1025_005
DATE MAY 2018	SCALE 1:500 @ A3