



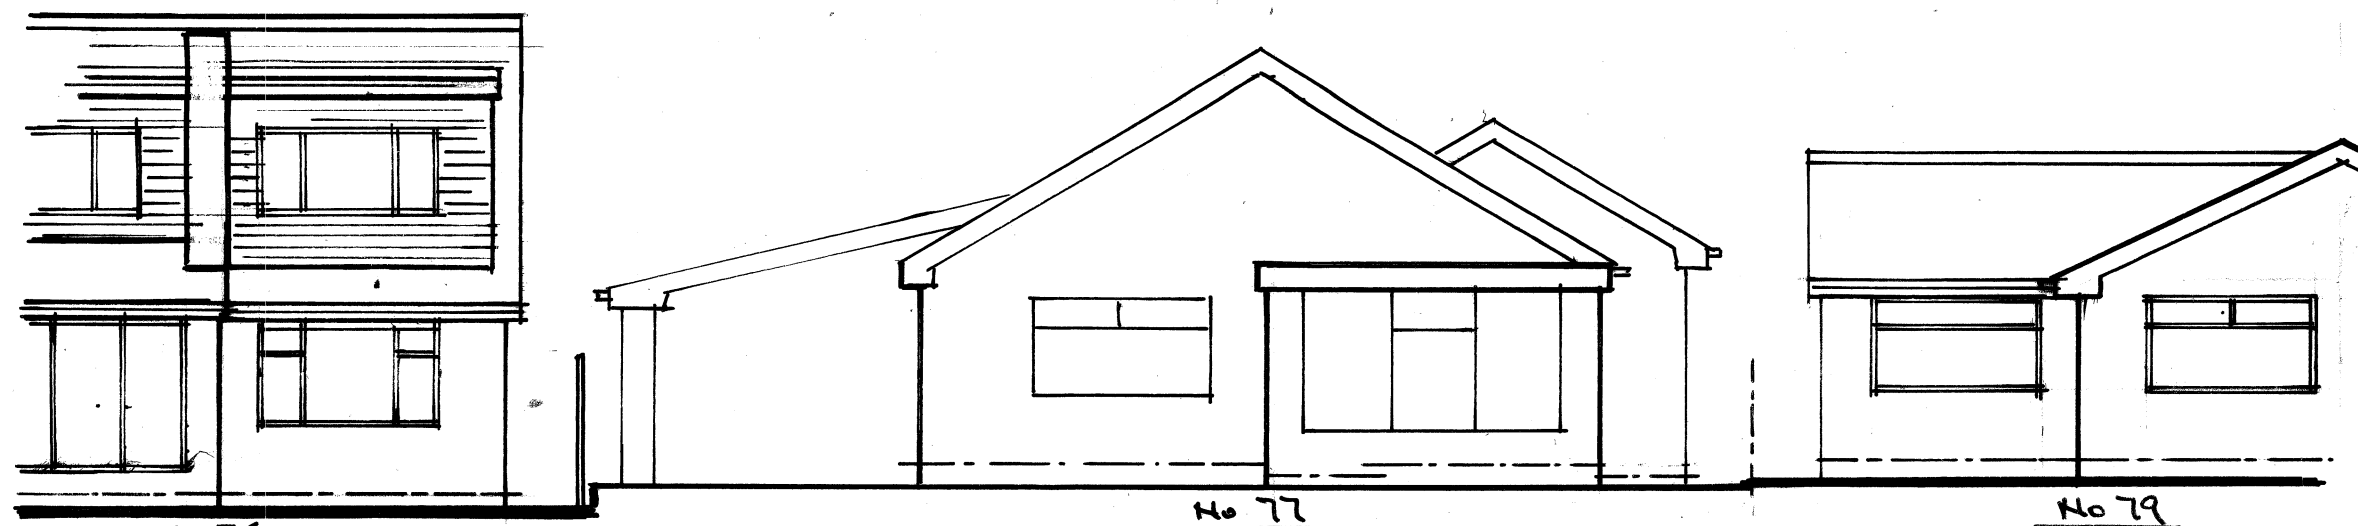

EXISTING FRONT ELEVATION & STREET SCENE.

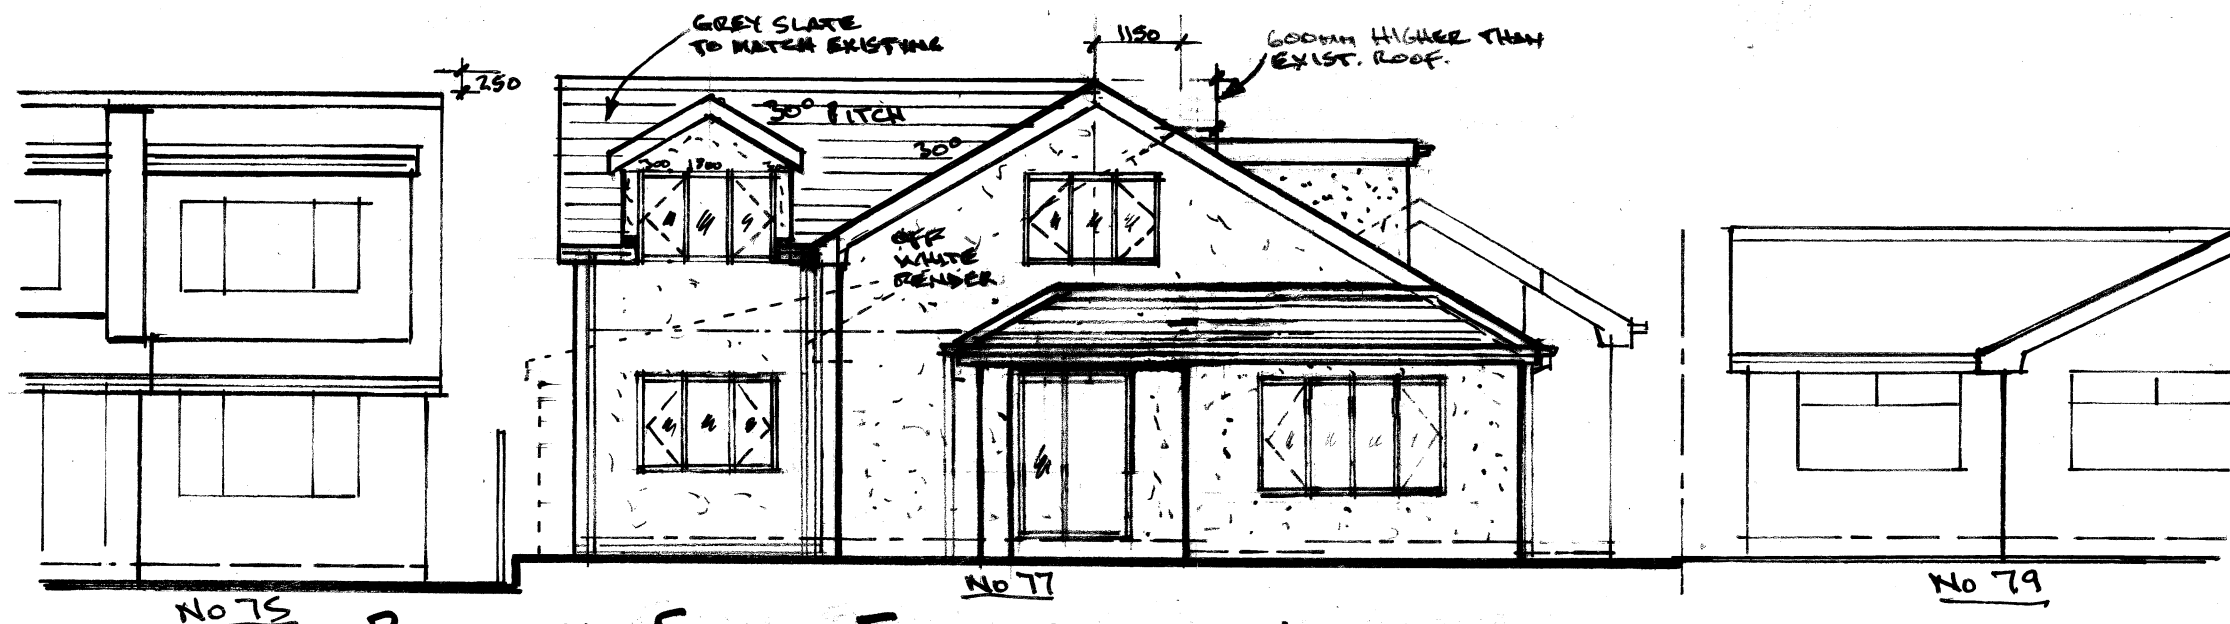

PROPOSED FRONT ELEVATION & STREET SCENE.

REV. A. NEW BATHROOM DORMER TO R.H. SIDE OF MAIN ROOF
AMENDED TO A FLAT ROOF 27.4.23. NB

PROPOSED TWO STOREY/FIRST FLOOR SIDE & SINGLE STOREY
REAR EXTENSIONS & EXTERNAL/INTERNAL ALTERATIONS,
AT 77 HAIG ROAD, BURY

STREET SCENE ELEVATIONS

SCALE	DATE	DRAWN BY	SCALE TO
1:100	NOV. 22	N.B.	3'A'