


THE BUILDER MUST CHECK THE SITE AND THE APPROVED DRAWINGS BEFORE COMMENCING THE WORKS AND MUST TAKE ANY WORKING MEASUREMENTS AS NECESSARY. ANY DISCREPANCY IN THE DRAWING MUST BE REPORTED TO THE CLIENT .



Front Elevation



Rear Elevation

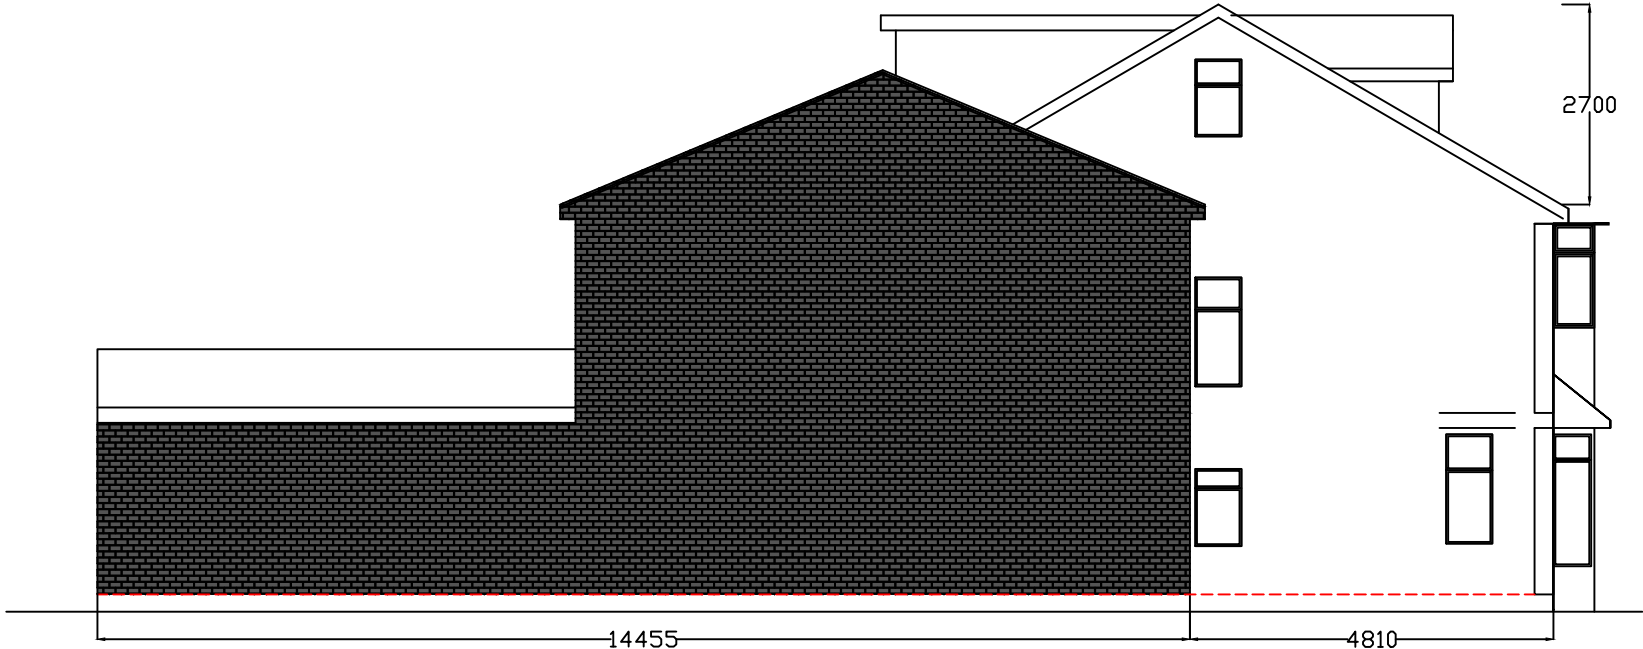

Side Elevation From No 59

H S H Engineering Design Services Ltd 428 Cheetham Hill Road Cheetham Manchester M8 9LE. UK 01617956385,07940197 333			
project title	Proposed construction of front / rear single / double storey extension at the side and rear of the building to create habitable room.		
client	Mr Saleem Muhammed		
dwg. title	Proposed Elevations		
dwg. no.	sheet no.	scale.	job no.
05		1:100 ● A3	
61 Meadhill Road Crumpsall M8 4LW			
drawn by.	checked by.	approved by.	date
TZ			Jan 2022