



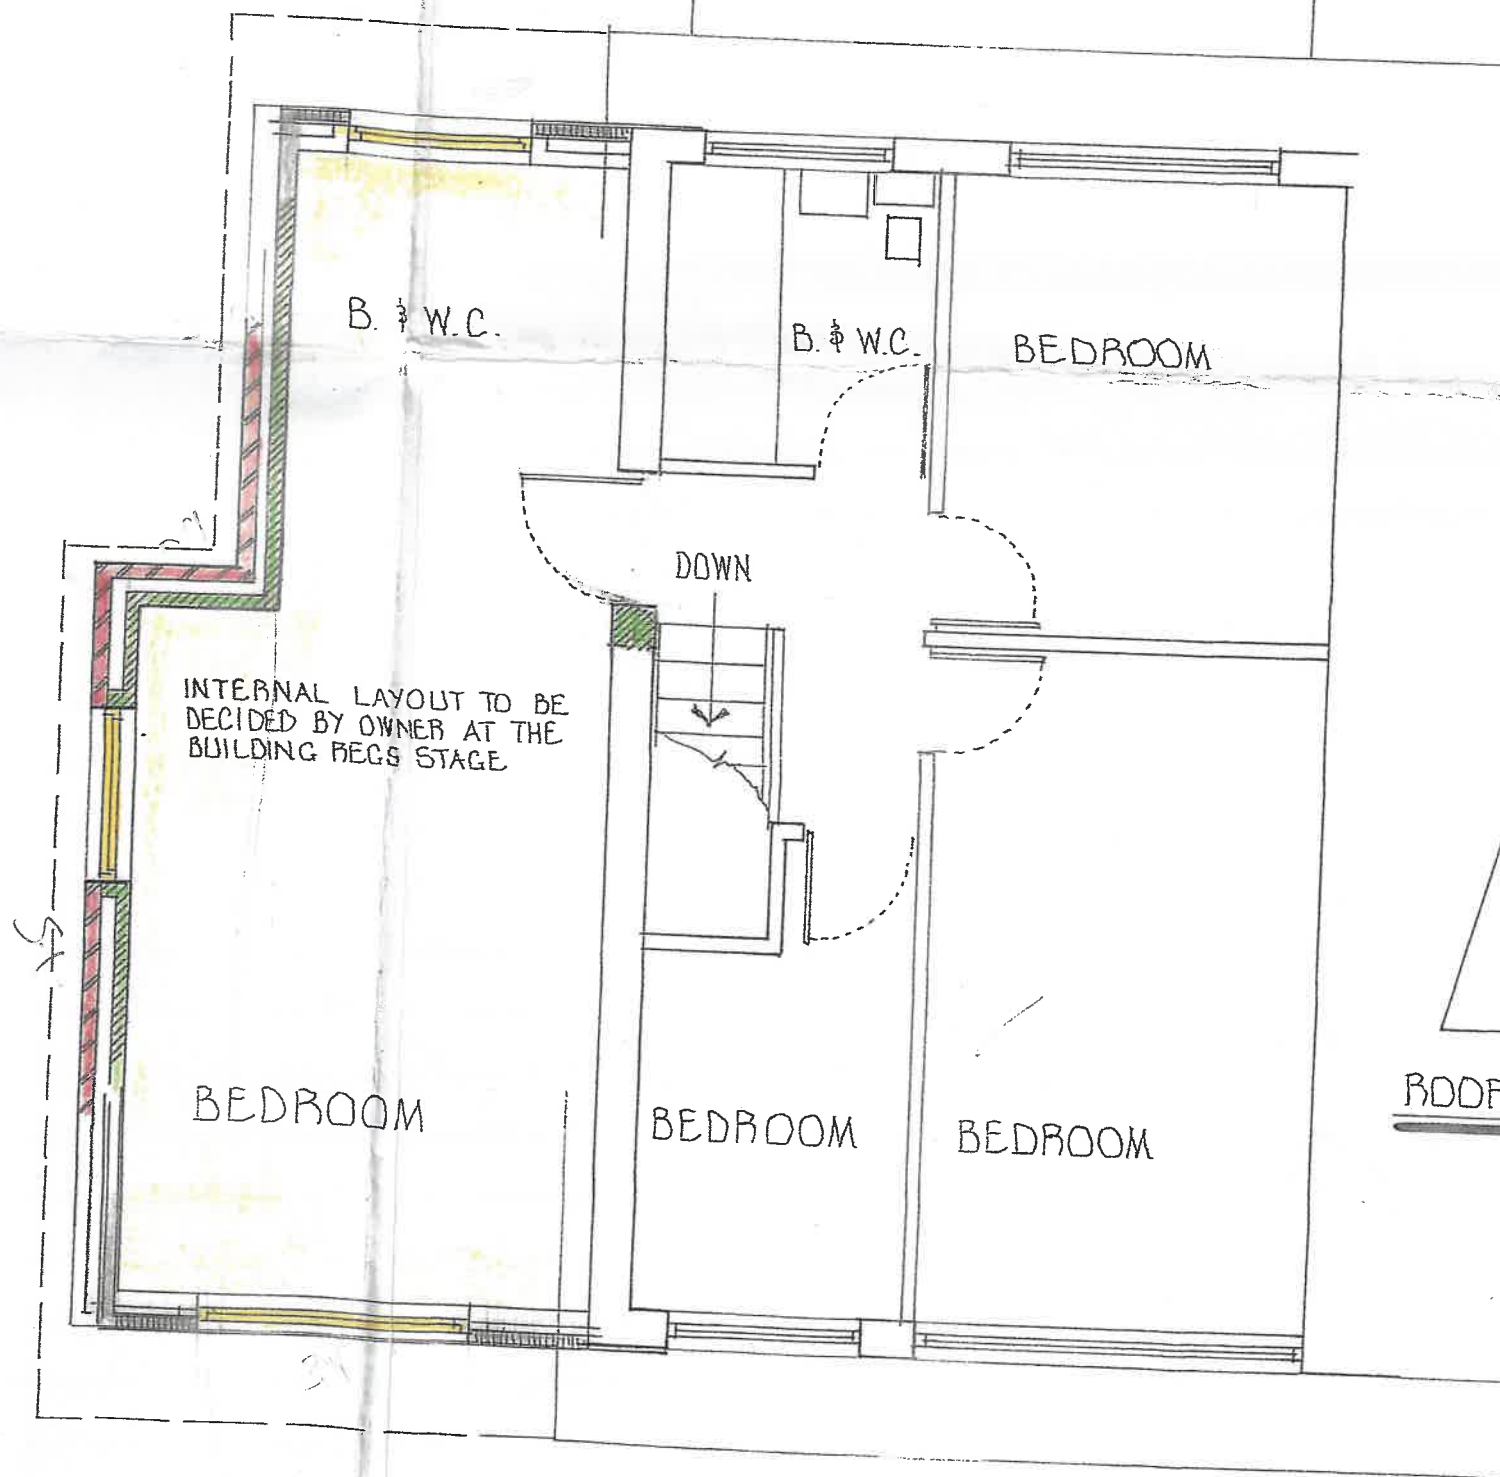

FIRST FLOOR PLAN

ROOF PLAN: 1:200

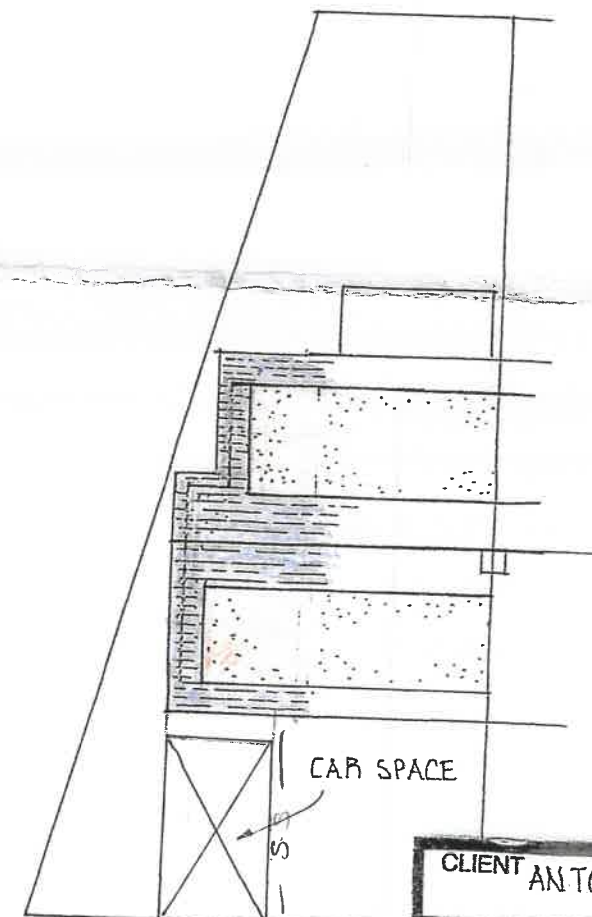

CLIENT ANTOINETTE HAMILTON

PROJECT EXTENSION & ALTERATIONS

LOCATION 1, ACRES STREET
TOTTINGTON BL8 3BB

S. INGRAM & ASSOCIATES

Building Surveyors & Design Consultants

CIVIC TRUST AWARD 2002 - COMMENDATION FOR GOOD DESIGN

DESIGN STUDIO
HEIGHTS LANE
HEIGHTS DELPH
OLDHAM OL3 5TU

Telephone: 0145 787 6500
Mobile: 01708910547

SCALES: 1:100 & 1:50

DRAWN BY: S. INGRAM

DATE: JUNE 2022 REV: FEB'2023

DRAWING No. 29 B'

APPOINTED CONTRACTOR TO PRODUCE METHOD STATEMENT AND HEALTH & SAFETY PLAN FOR APPROVAL BY APPLICANT'S HEALTH & SAFETY ADVISOR TO ENSURE COMPLIANCE WITH C.D.M. REGULATIONS PRIOR TO COMMENCING ANY WORK.

CONTRACTOR TO CHECK ALL DIMENSIONS ON SITE PRIOR TO COMMENCING WORK ANY DISCREPANCIES TO BE DISCUSSED WITH STEVE INGRAM.