
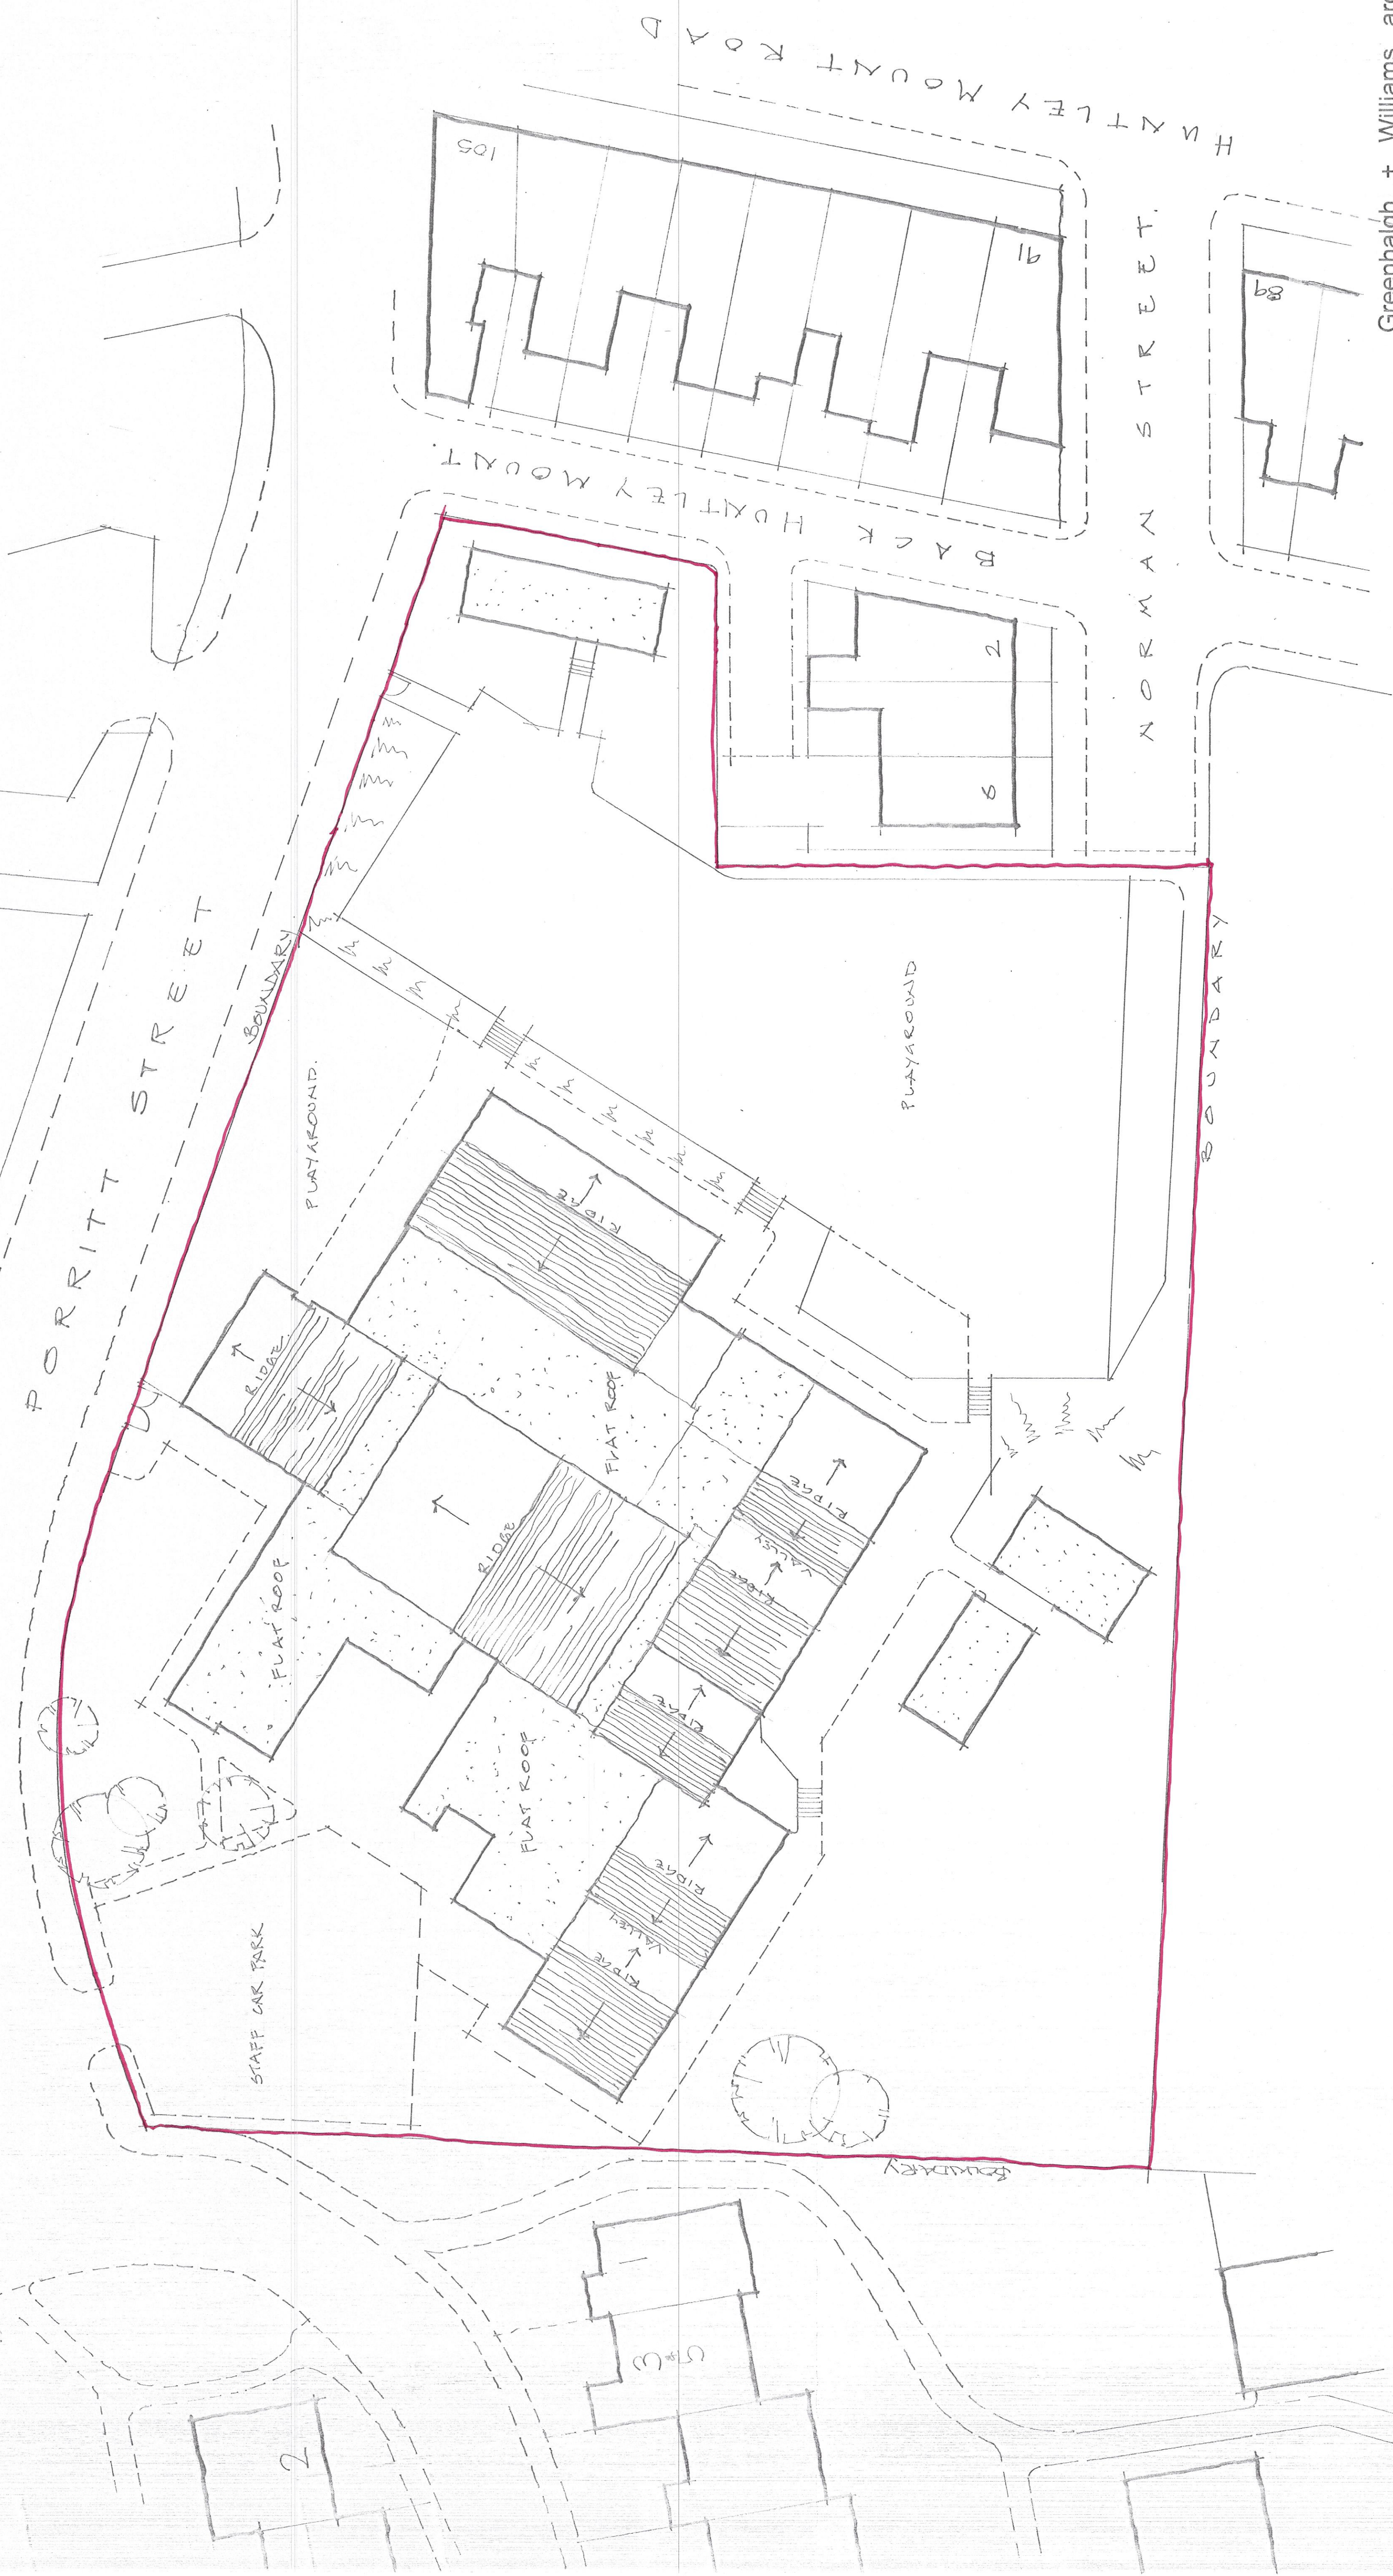
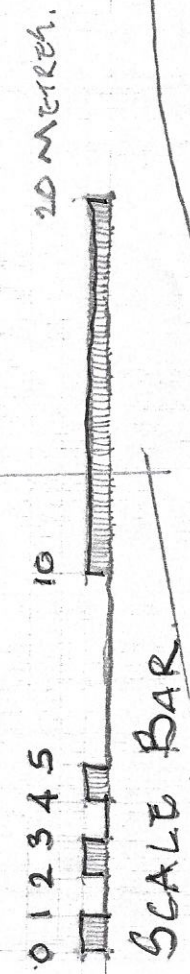


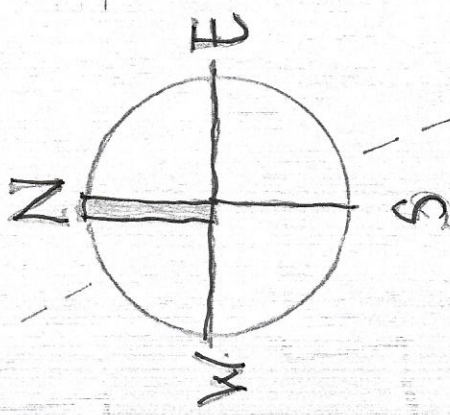

NOTE: THIS DRAWING IS COPYRIGHT AND IS SENT TO YOU IN CONFIDENCE.
IT MAY NOT BE REPRODUCED OR DISCLOSED IN WHOLE OR IN PART WITHOUT THE
PRIOR WRITTEN PERMISSION OF THE ARCHITECT.
THE ARCHITECT SHALL NOT BE RESPONSIBLE FOR ANY DISCREPANCIES OR
IF IN DOUBT ASK.
IT IS THE CONTRACTOR'S RESPONSIBILITY TO READ THIS DRAWING IN CONJUNCTION WITH ALL
OTHER RELEVANT INFORMATION AND THE CONTRACT DOCUMENTS AND TO CHECK ALL
DIMENSIONS AND REPORT ANY DISCREPANCIES TO THE ARCHITECT PRIOR TO CONSTRUCTION.

REVISION NOTES

Greenhaigh + Williams architects
3 Manchester road, Bury BL9 0DR Tel: 0161 764 6995

Client / site - St Pauls C of E Primary school, Bury, BL9 6LJ
Drawing title - Block / site plan as Existing
Scale - 1:200 @ A1
Date - May 2022
Drawing no - 4848 - 002
Rev

PURPOSE OF DRAWING
Planning application & demonstrate scope of works to obtain budget estimates