
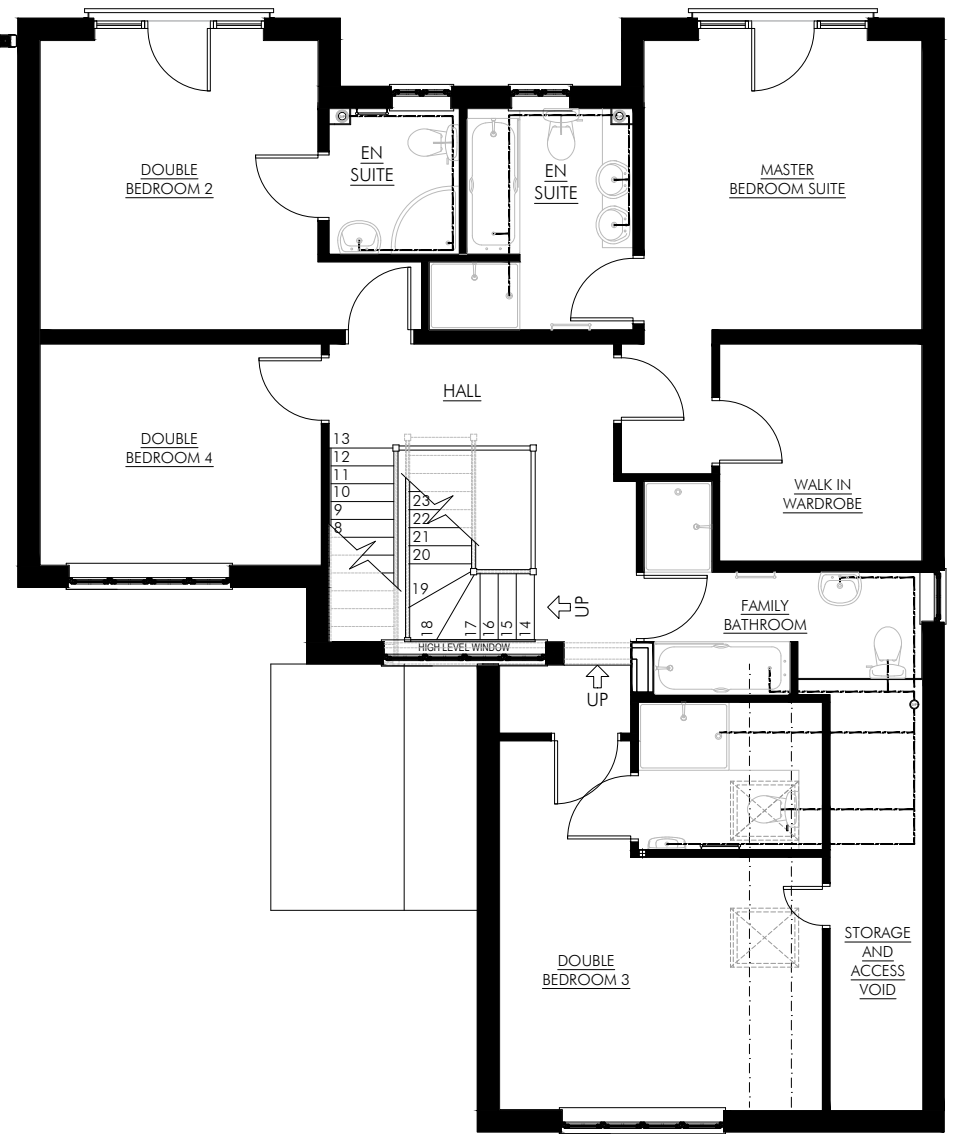


EXISTING DIMENSIONS ARE ASSUMED. ALL INFORMATION TO BE CHECKED ON SITE PRIOR TO ANY MANUFACTURING OR FABRICATION AND ANY ANOMALIES TO BE BROUGHT TO THE ATTENTION OF THE ARCHITECT.

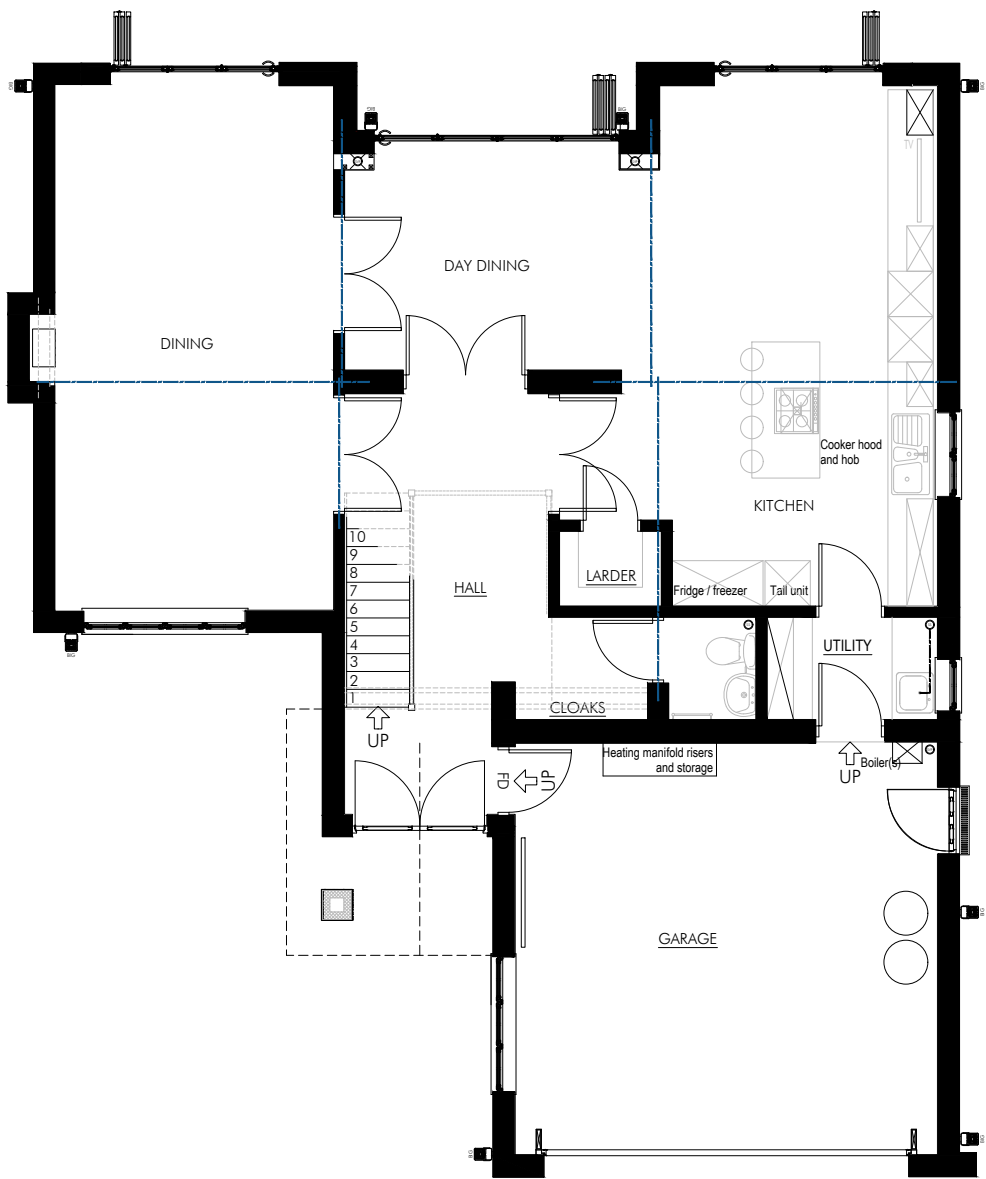

				HOWARD & SEDDON A.R.I.B.A. CHARTERED ARCHITECTS, 64 WASHWAY ROAD, SALE, CHESHIRE. M33 7RE. TEL No 0161-973 8296 FAX No 0161-962 3485 e-mail : admin@howardandseddon.co.uk	PROJECT PROPOSED ALTERATIONS & EXTENSION 67 SHREWSBURY ROAD PRESTWICH MANCHESTER M25 9GQ	TITLE GROUND FLOOR AND FIRST FLOOR PLAN AS EXISTING	DRAWN II	DRG No. 16162
							DATE 20.03.26	02
							SCALE 1:100 (A3)	AMENDMENT A
A	FIRST ISSUE	II	20.03.26					
REV	DESCRIPTION	BY	DATE					