
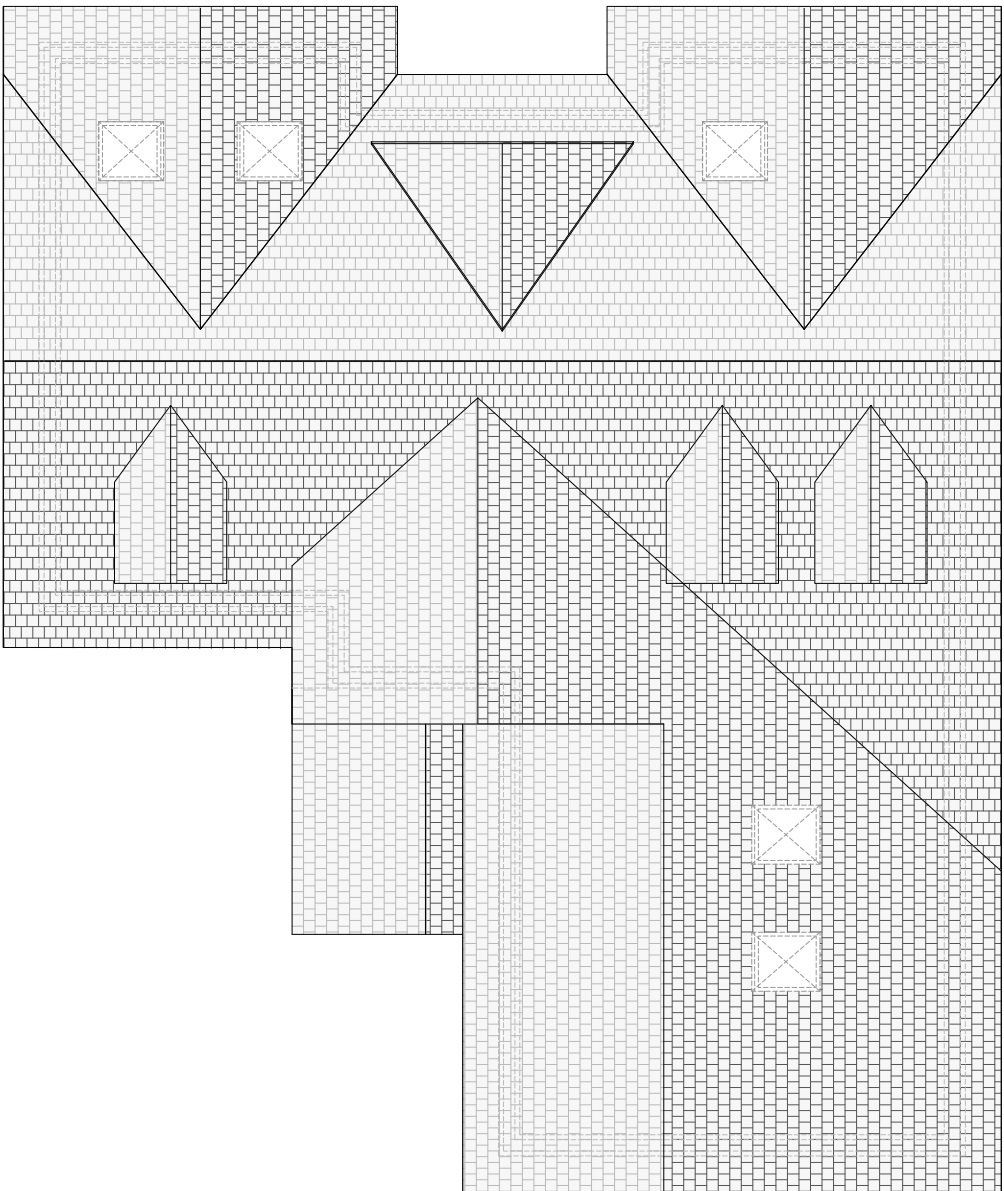


EXISTING DIMENSIONS ARE ASSUMED. ALL INFORMATION TO BE CHECKED ON SITE PRIOR TO ANY MANUFACTURING OR FABRICATION AND ANY ANOMALIES TO BE BROUGHT TO THE ATTENTION OF THE ARCHITECT.

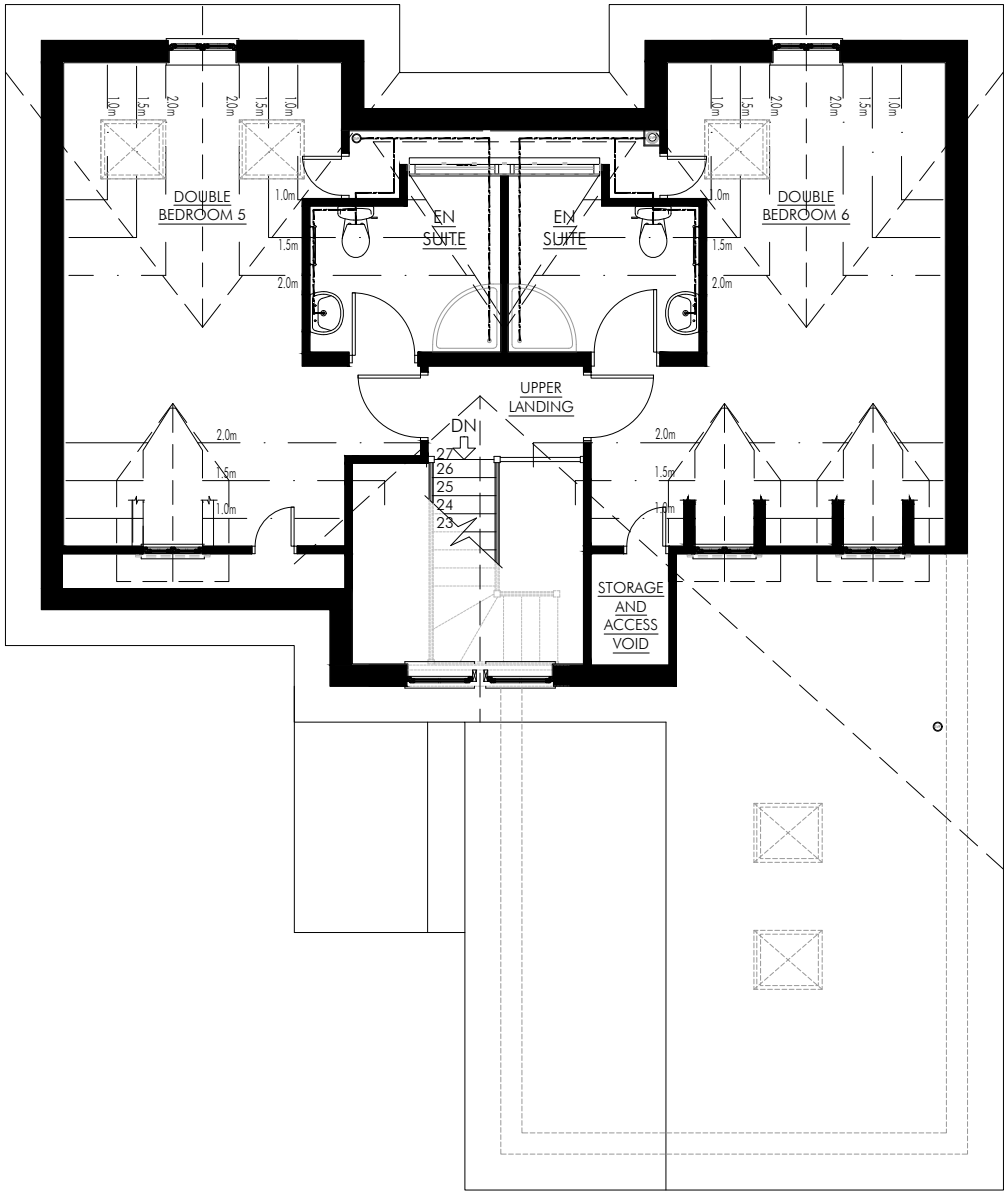

				HOWARD & SEDDON A.R.I.B.A. CHARTERED ARCHITECTS, 64 WASHWAY ROAD, SALE, CHESHIRE. M33 7RE. TEL No 0161-973 8296 FAX No 0161-962 3485 e-mail : admin@howardandseddon.co.uk	PROJECT PROPOSED ALTERATIONS & EXTENSION 67 SHREWSBURY ROAD PRESTWICH MANCHESTER M25 9GQ	TITLE SECOND FLOOR AND ROOF PLAN AS EXISTING	DRAWN II	DRG No. 16162
							DATE 20.03.26	03
A	FIRST ISSUE	II	20.03.26		CLIENT MR KIM EIVIND KROHN & MR JOE WOOD		SCALE 1:100 (A3)	AMENDMENT A
REV	DESCRIPTION	BY	DATE					