



EXISTING DIMENSIONS ARE ASSUMED. ALL INFORMATION TO BE CHECKED ON SITE PRIOR TO ANY MANUFACTURING OR FABRICATION AND ANY ANOMALIES TO BE BROUGHT TO THE ATTENTION OF THE ARCHITECT.

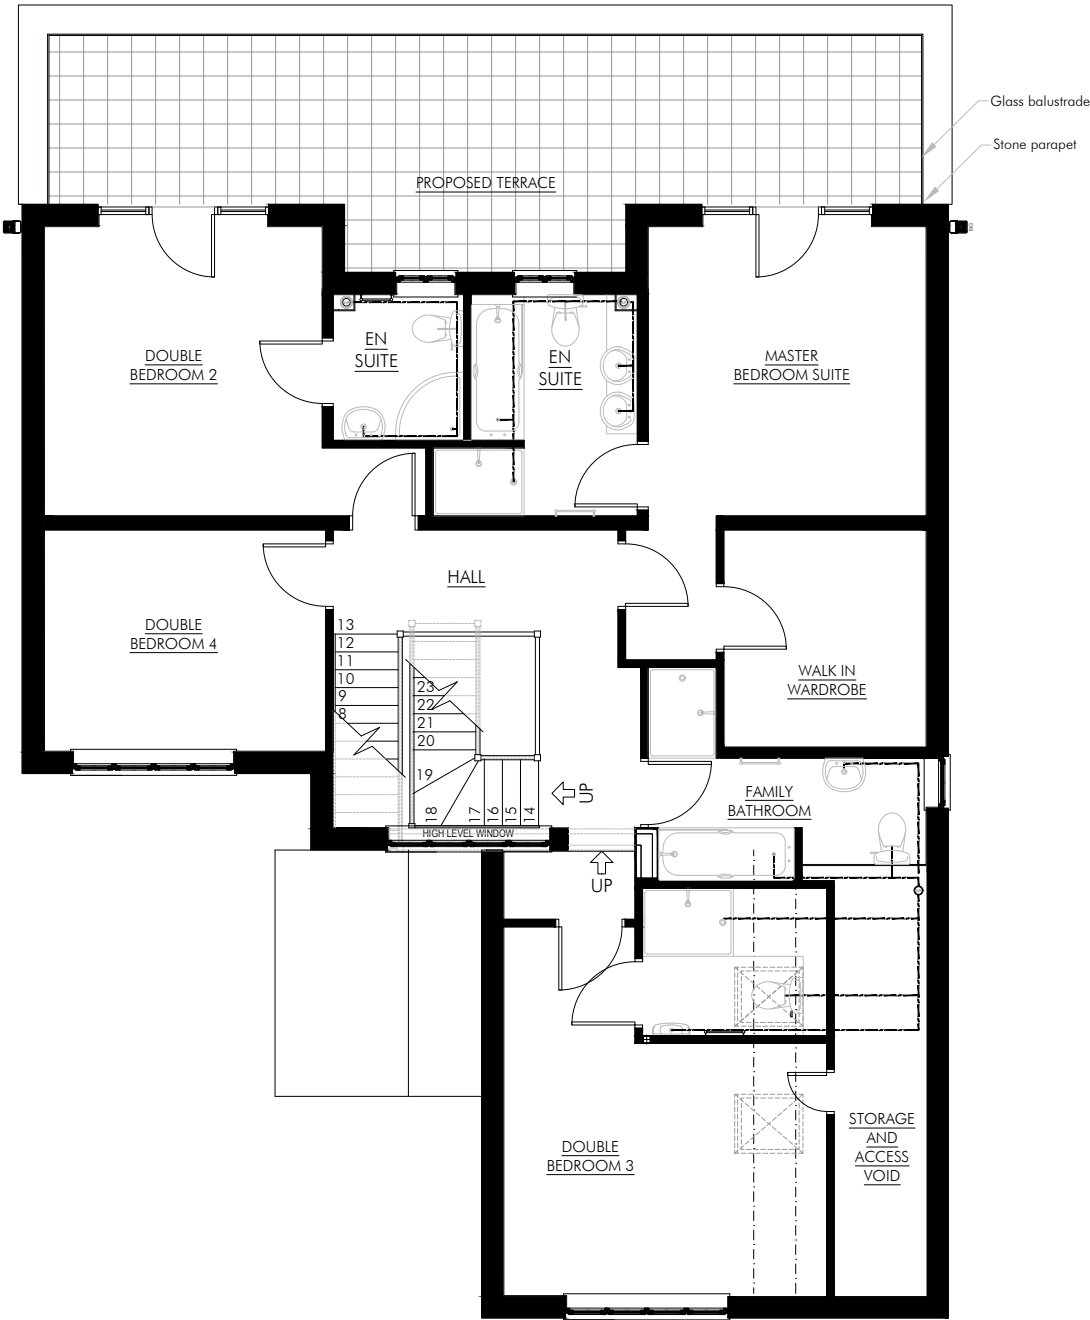

- EXISTING TO BE REMOVED
- EXISTING TO BE RETAINED
- AS PROPOSED

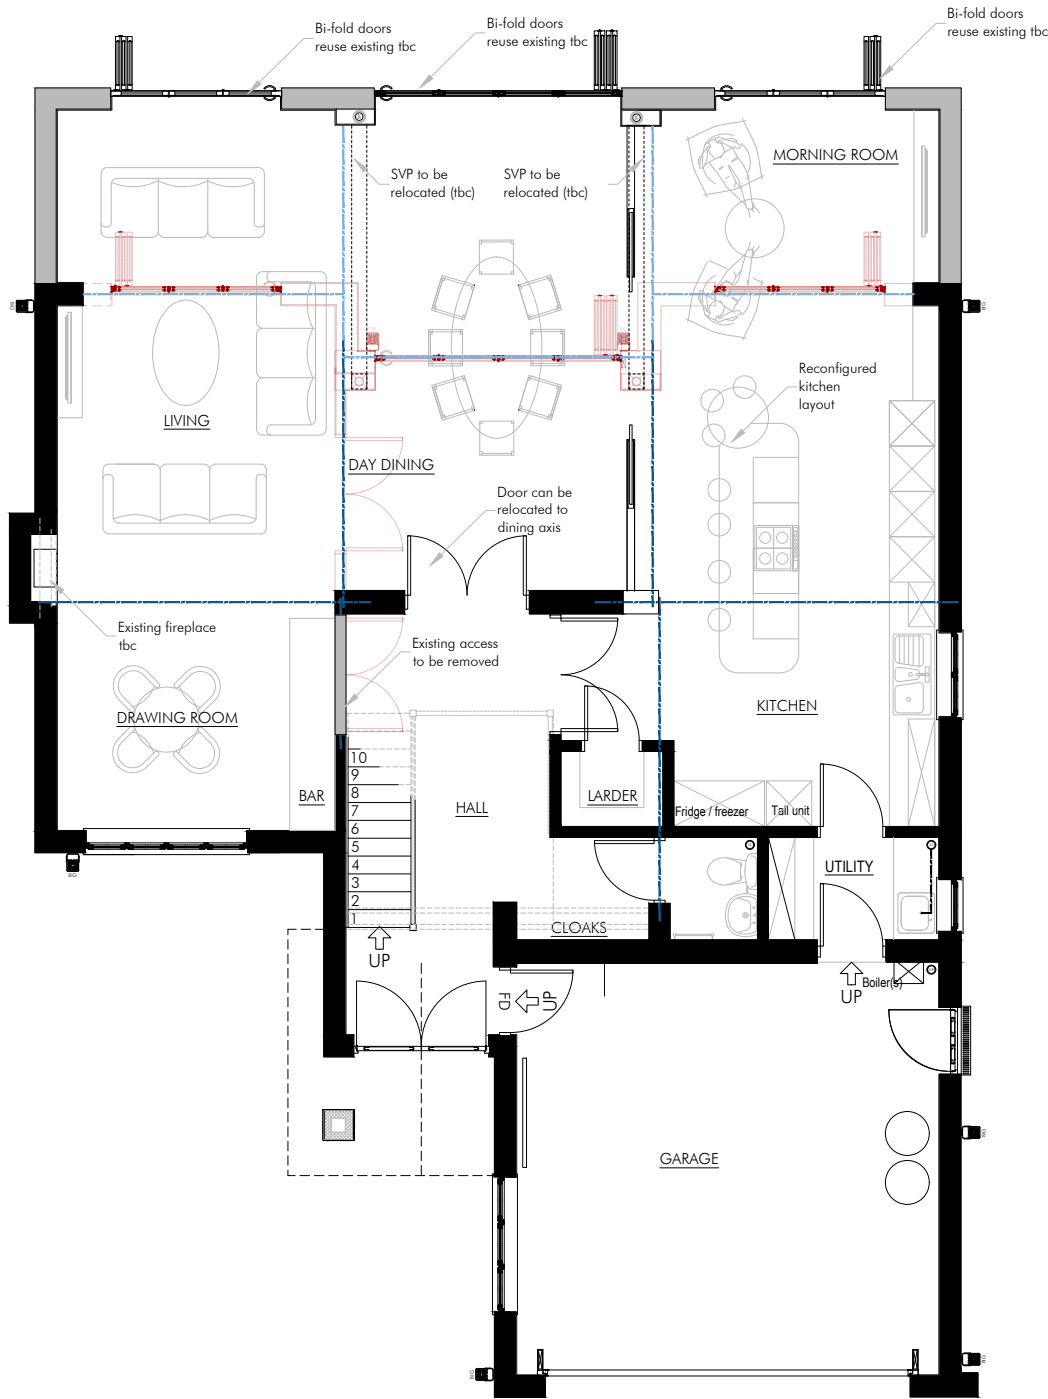

				HOWARD & SEDDON A.R.I.B.A. CHARTERED ARCHITECTS, 64 WASHWAY ROAD, SALE, CHESHIRE. M33 7RE. TEL No 0161-973 8296 FAX No 0161-962 3485 e-mail : admin@howardandseddon.co.uk	PROJECT PROPOSED ALTERATIONS & EXTENSION 67 SHREWSBURY ROAD PRESTWICH MANCHESTER M25 9GQ	TITLE PROPOSED GROUND FLOOR AND FIRST FLOOR PLAN	DRAWN II	DRG No. 16162
D	POCKET DOORS	II	16.04.26				DATE 16.04.26	11
C	SECOND ISSUE - LINEAR EXT	II	13.04.26				SCALE 1:100 (A3)	AMENDMENT D
B	DIMS	II	24.03.26					
A	FIRST ISSUE	II	20.03.26		CLIENT MR KIM EIVIND KROHN & MR JOE WOOD			
REV	DESCRIPTION	BY	DATE					