



EXISTING DIMENSIONS ARE ASSUMED. ALL INFORMATION TO BE CHECKED ON SITE PRIOR TO ANY MANUFACTURING OR FABRICATION AND ANY ANOMALIES TO BE BROUGHT TO THE ATTENTION OF THE ARCHITECT.

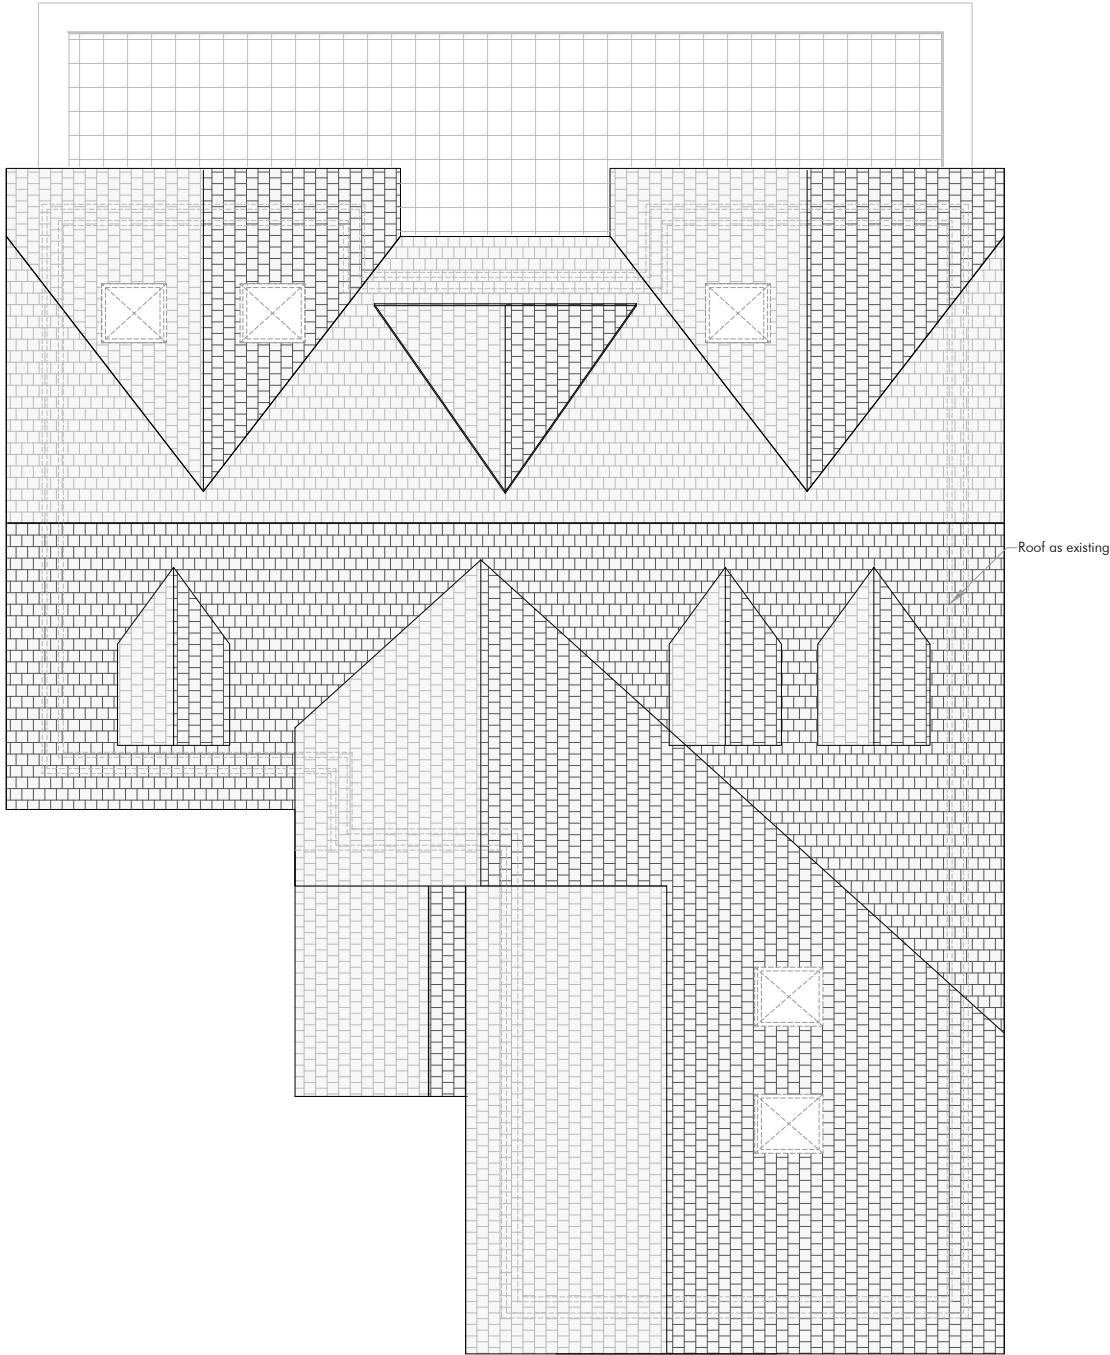

EXISTING TO BE
RETAINED

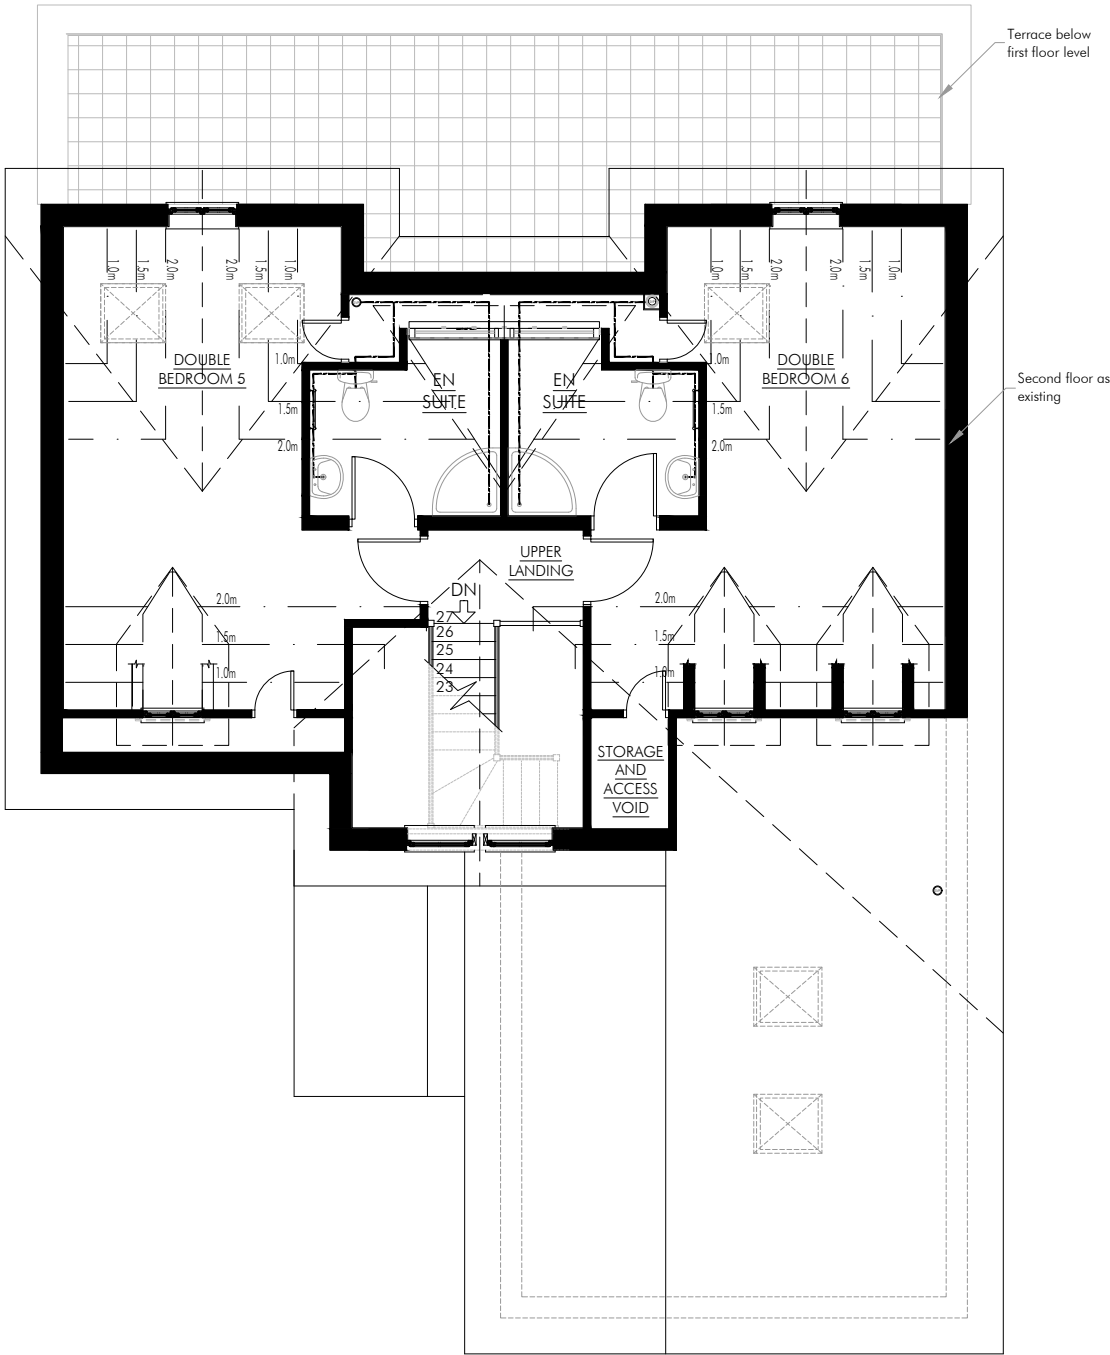

				HOWARD & SEDDON A.R.I.B.A. CHARTERED ARCHITECTS, 64 WASHWAY ROAD, SALE, CHESHIRE. M33 7RE. TEL No 0161-973 8296 FAX No 0161-962 3485 e-mail : admin@howardandseddon.co.uk	PROJECT PROPOSED ALTERATIONS & EXTENSION 67 SHREWSBURY ROAD PRESTWICH MANCHESTER M25 9GQ	TITLE PROPOSED SECOND FLOOR AND ROOF PLAN	DRAWN II	DRG No. 16162
C	NOTES	II	14.05.26				DATE 13.04.26	12
B	SECOND ISSUE - LINEAR EXT	II	13.04.26				SCALE 1:100 (A3)	AMENDMENT C
A	FIRST ISSUE	II	20.03.26					
REV	DESCRIPTION	BY	DATE					