


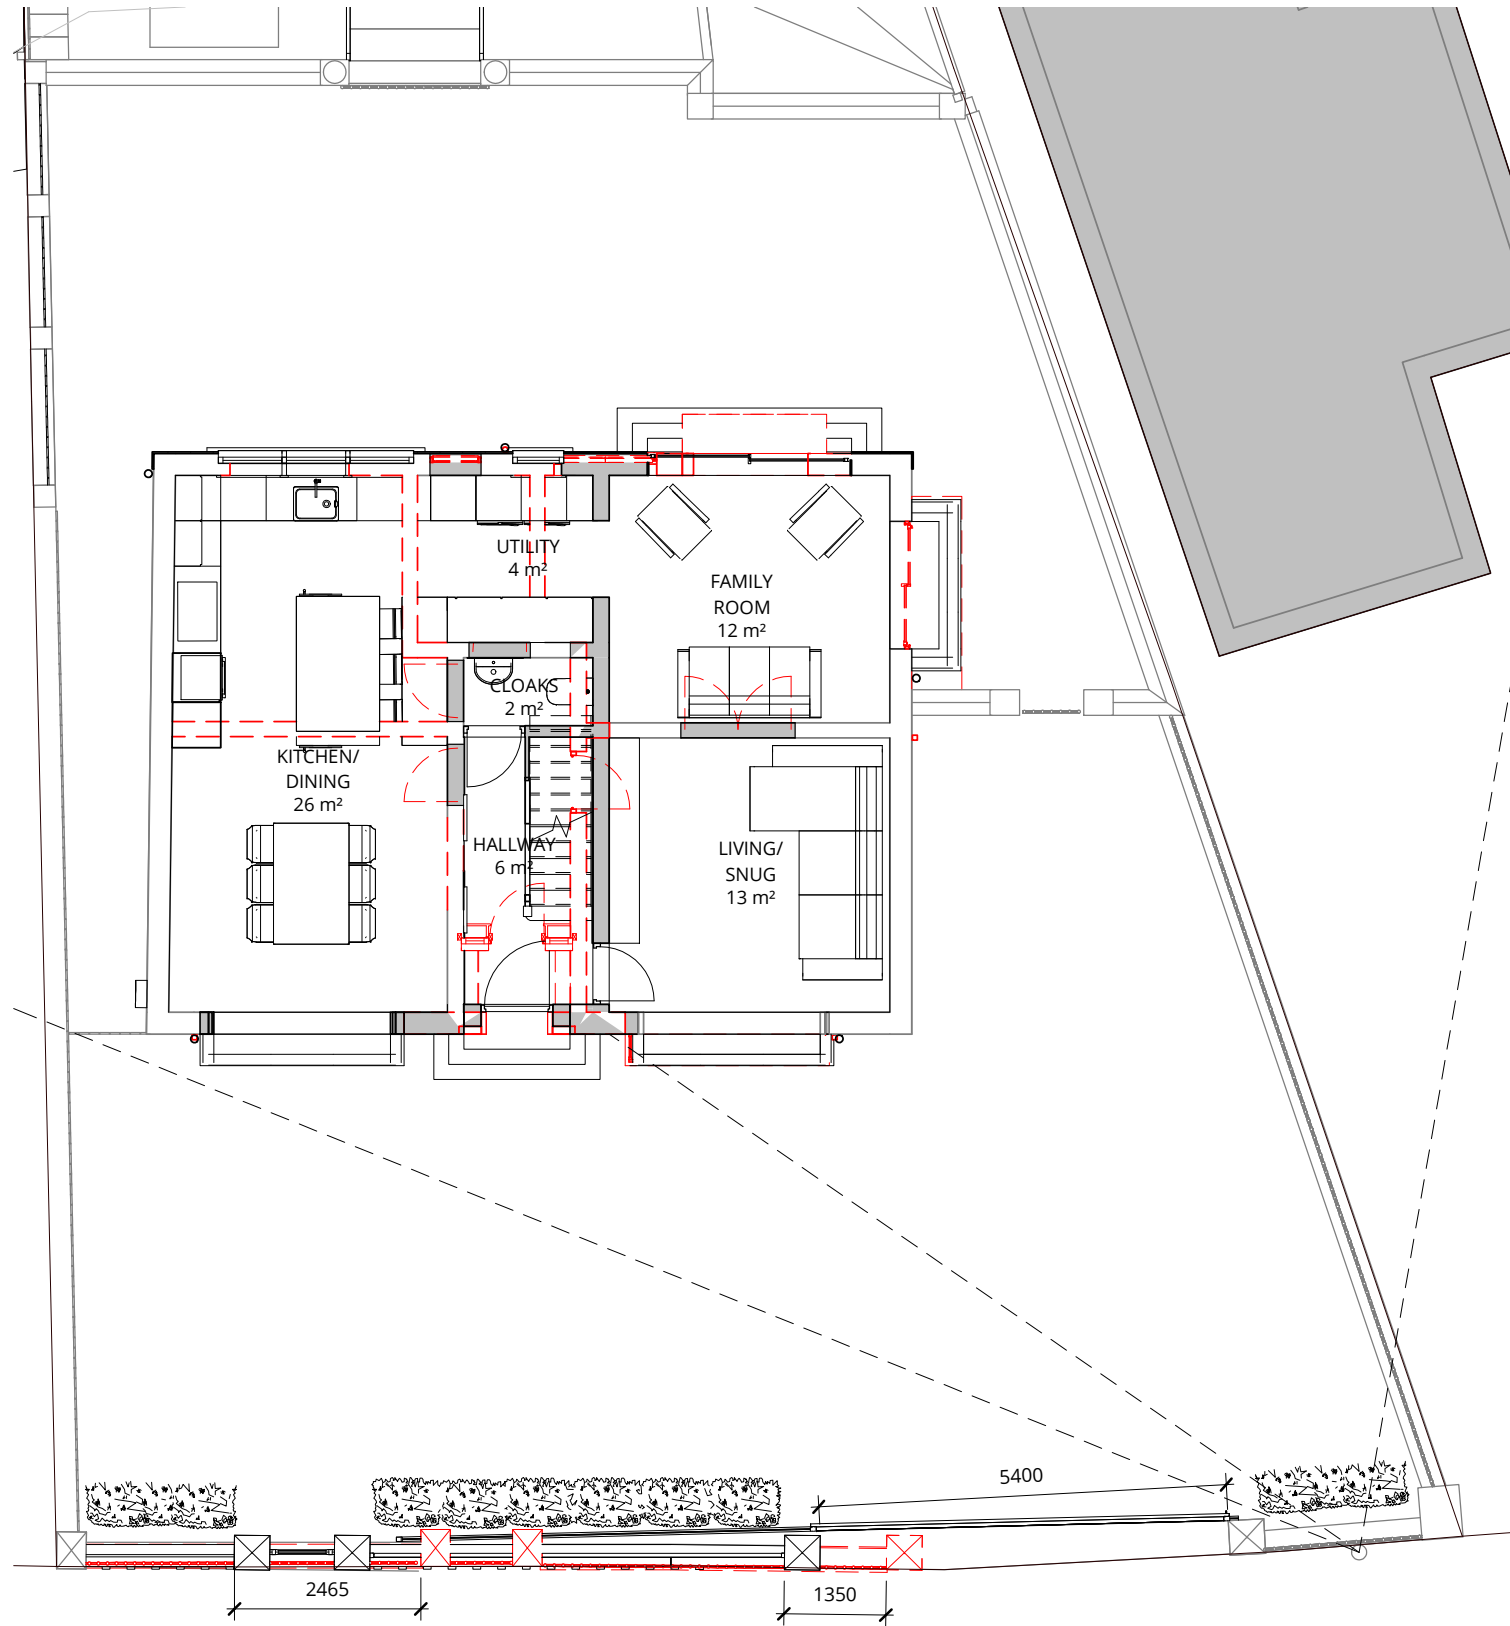

1 Ground Floor Plan - Demolitions

1 : 100

RALA SHALL HAVE NO RESPONSIBILITY FOR ANY USE MADE OF THIS DOCUMENT OTHER THAN FOR THAT WHICH IT WAS PREPARED AND ISSUED. ALL DIMENSIONS SHOULD BE CHECKED ON SITE. DO NOT SCALE FROM THIS DRAWING

ANY DRAWING ERRORS OR DIVERGENCIES SHOULD BE BROUGHT TO THE ATTENTION OF RALA AT THE ADDRESS SHOWN BELOW.

DRAWINGS SHALL BE READ IN CONJUNCTION WITH THE FOLLOWING BEFORE WORK COMMENCES:

- THE CDM DESIGN ISSUES REGISTER
- THE RALA RISK SERIES OF DRAWINGS
- THE PROJECT CDM RISK REGISTER

NOTES

P00	Client Workshop 1	RB	RB	28/09/21
P01	Planning Issue	RB	RB	01/11/21

REVISION	DESCRIPTION	DRAWN	CHECKED	DATE
----------	-------------	-------	---------	------

REVISION	DESCRIPTION	DRAWN	CHECKED	DATE
----------	-------------	-------	---------	------

CLIENT

11 Hackford Close,
Brandlesholme,
Bury,
Greater Manchester,
BL8 1XP
United Kingdom

T +44 [0]7564 361 972



0m 1m 2m 3m 4m 5m

SCALE 1:100

PROJECT TITLE
491 Bolton Road West

ROP JOB NUMBER
P0009

ISO 27001 CLASSIFICATION
Planning

DRAWING TITLE
Demolition Plans

DRAWING NO.
BRW-RALA-ZZ-XX-DR-A-(PL)-0020

SCALE
@ A3
1 : 100

DATE FIRST ISSUED
27/09/21

REVISION
P01

2 Proposed Cross Section

1 : 100

