


© This Drawing & Design is the copyright of Jenkins Design Services Ltd and should not be reproduced without written consent.

Contractors are to check all levels & dimensions on site prior to site works commencing & report discrepancies to the Designers.

DO NOT SCALE FROM THIS DRAWING


PLANNING

Key:-
Site Boundary
1,147.5 sqm / 0.11475 Hectares /
0.28355 Acres

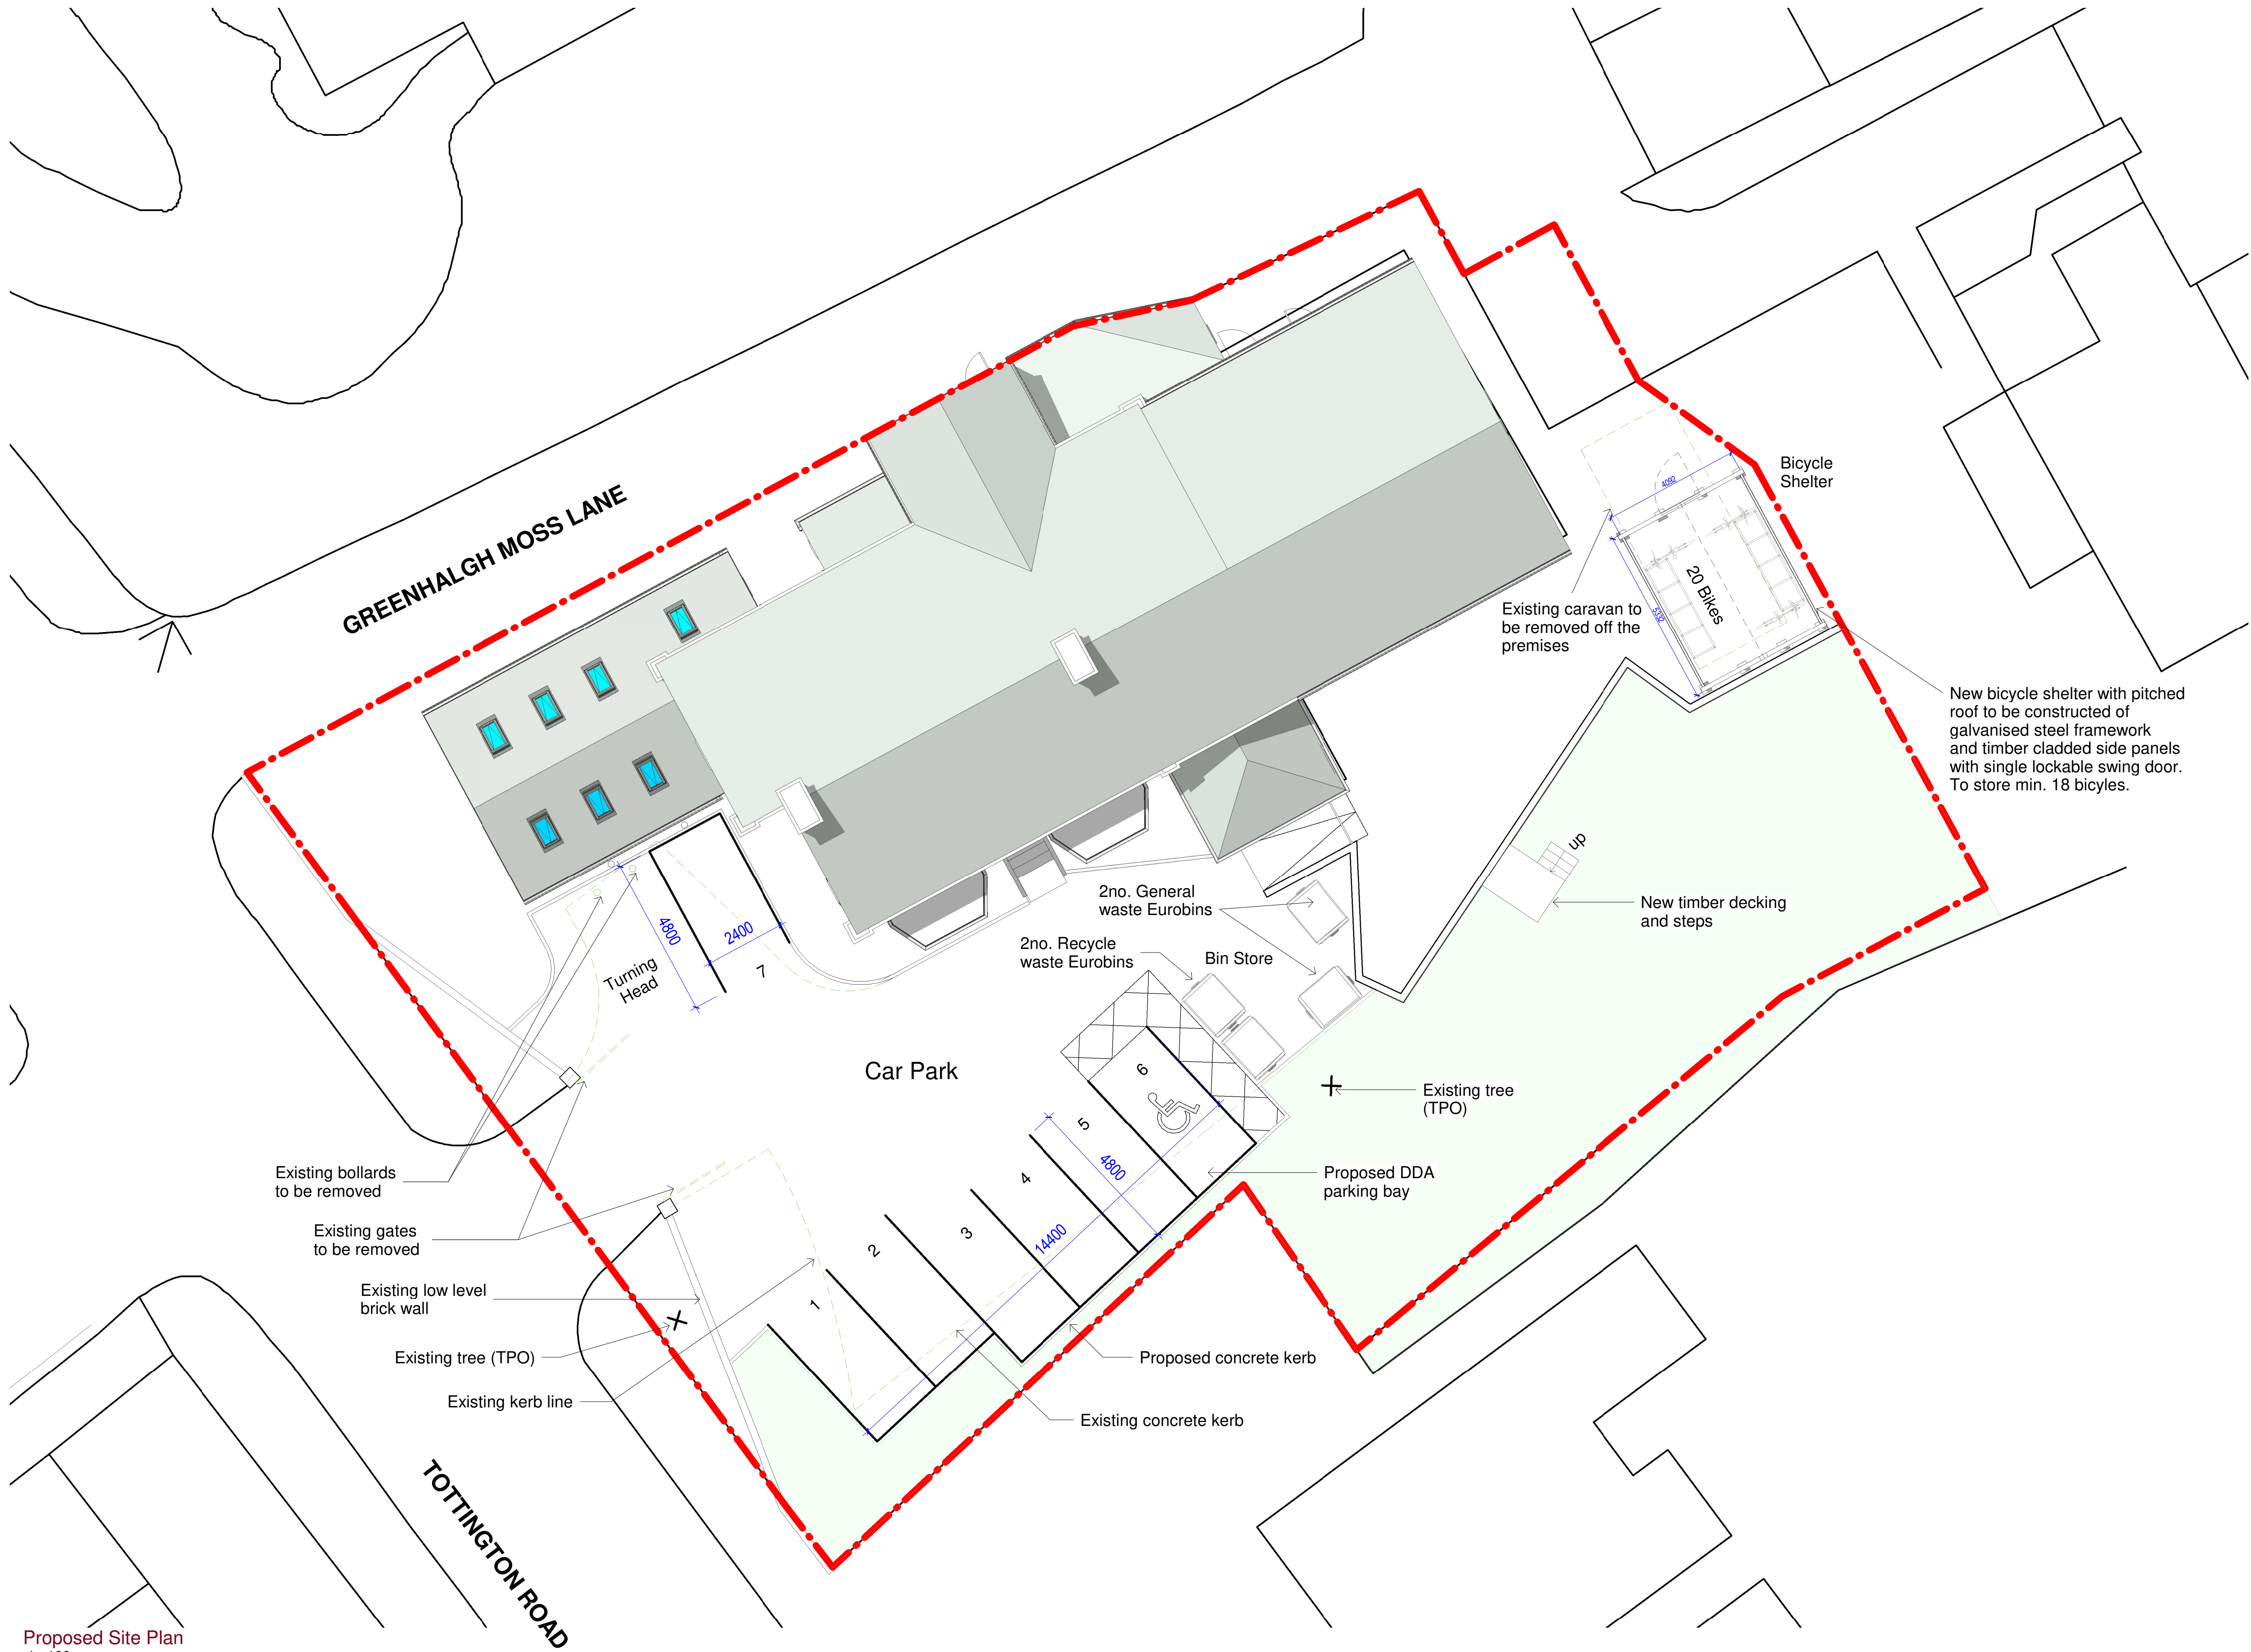

Proposed Site Plan

1 : 100

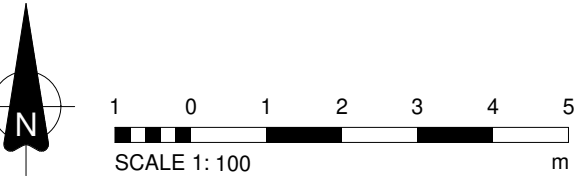

F	Bin store and bicycle shelter relocated in response to planners' comments.	AL	TR	26.02.2024
E	Existing tree next to parking bay 1 deleted to reflect current site layout.	AL	TR	05.02.2024
D	Existing gates removed and "Turning Head" annotation added.	AL	TR	02.02.2024
C	Existing caravan removed and proposed car park layout revised.	AL	TR	18.01.2024
Rev	Description	By	Chk	Date

Project: **Moorfield Care Home**
388 Tottington Road, Bury, BL8 1TU

Title: **Proposed Site Plan**

Client: **Shaheen Developments**

Drawn By: **AL** Checked By: **TR** on **26.02.2024**

Original Size: **A1** Project Number: **22131**

Drawing Number: **SI-XX-DR-A-1002** REV **F**



JENKINS DESIGN SERVICES LTD
100 TOTTINGTON ROAD, BURY, BL8 1TU
0161 254 7779
E:TEAM@JENKINSDESIGN.CO.UK

ARCHITECTURE INTERIOR PROJECT CDM BUILDING
DESIGN MANAGEMENT ADVISOR CONSULTANCY