




FRONT ELEVATION


0 1 2 3 4 5m
SCALE 1 : 5 0

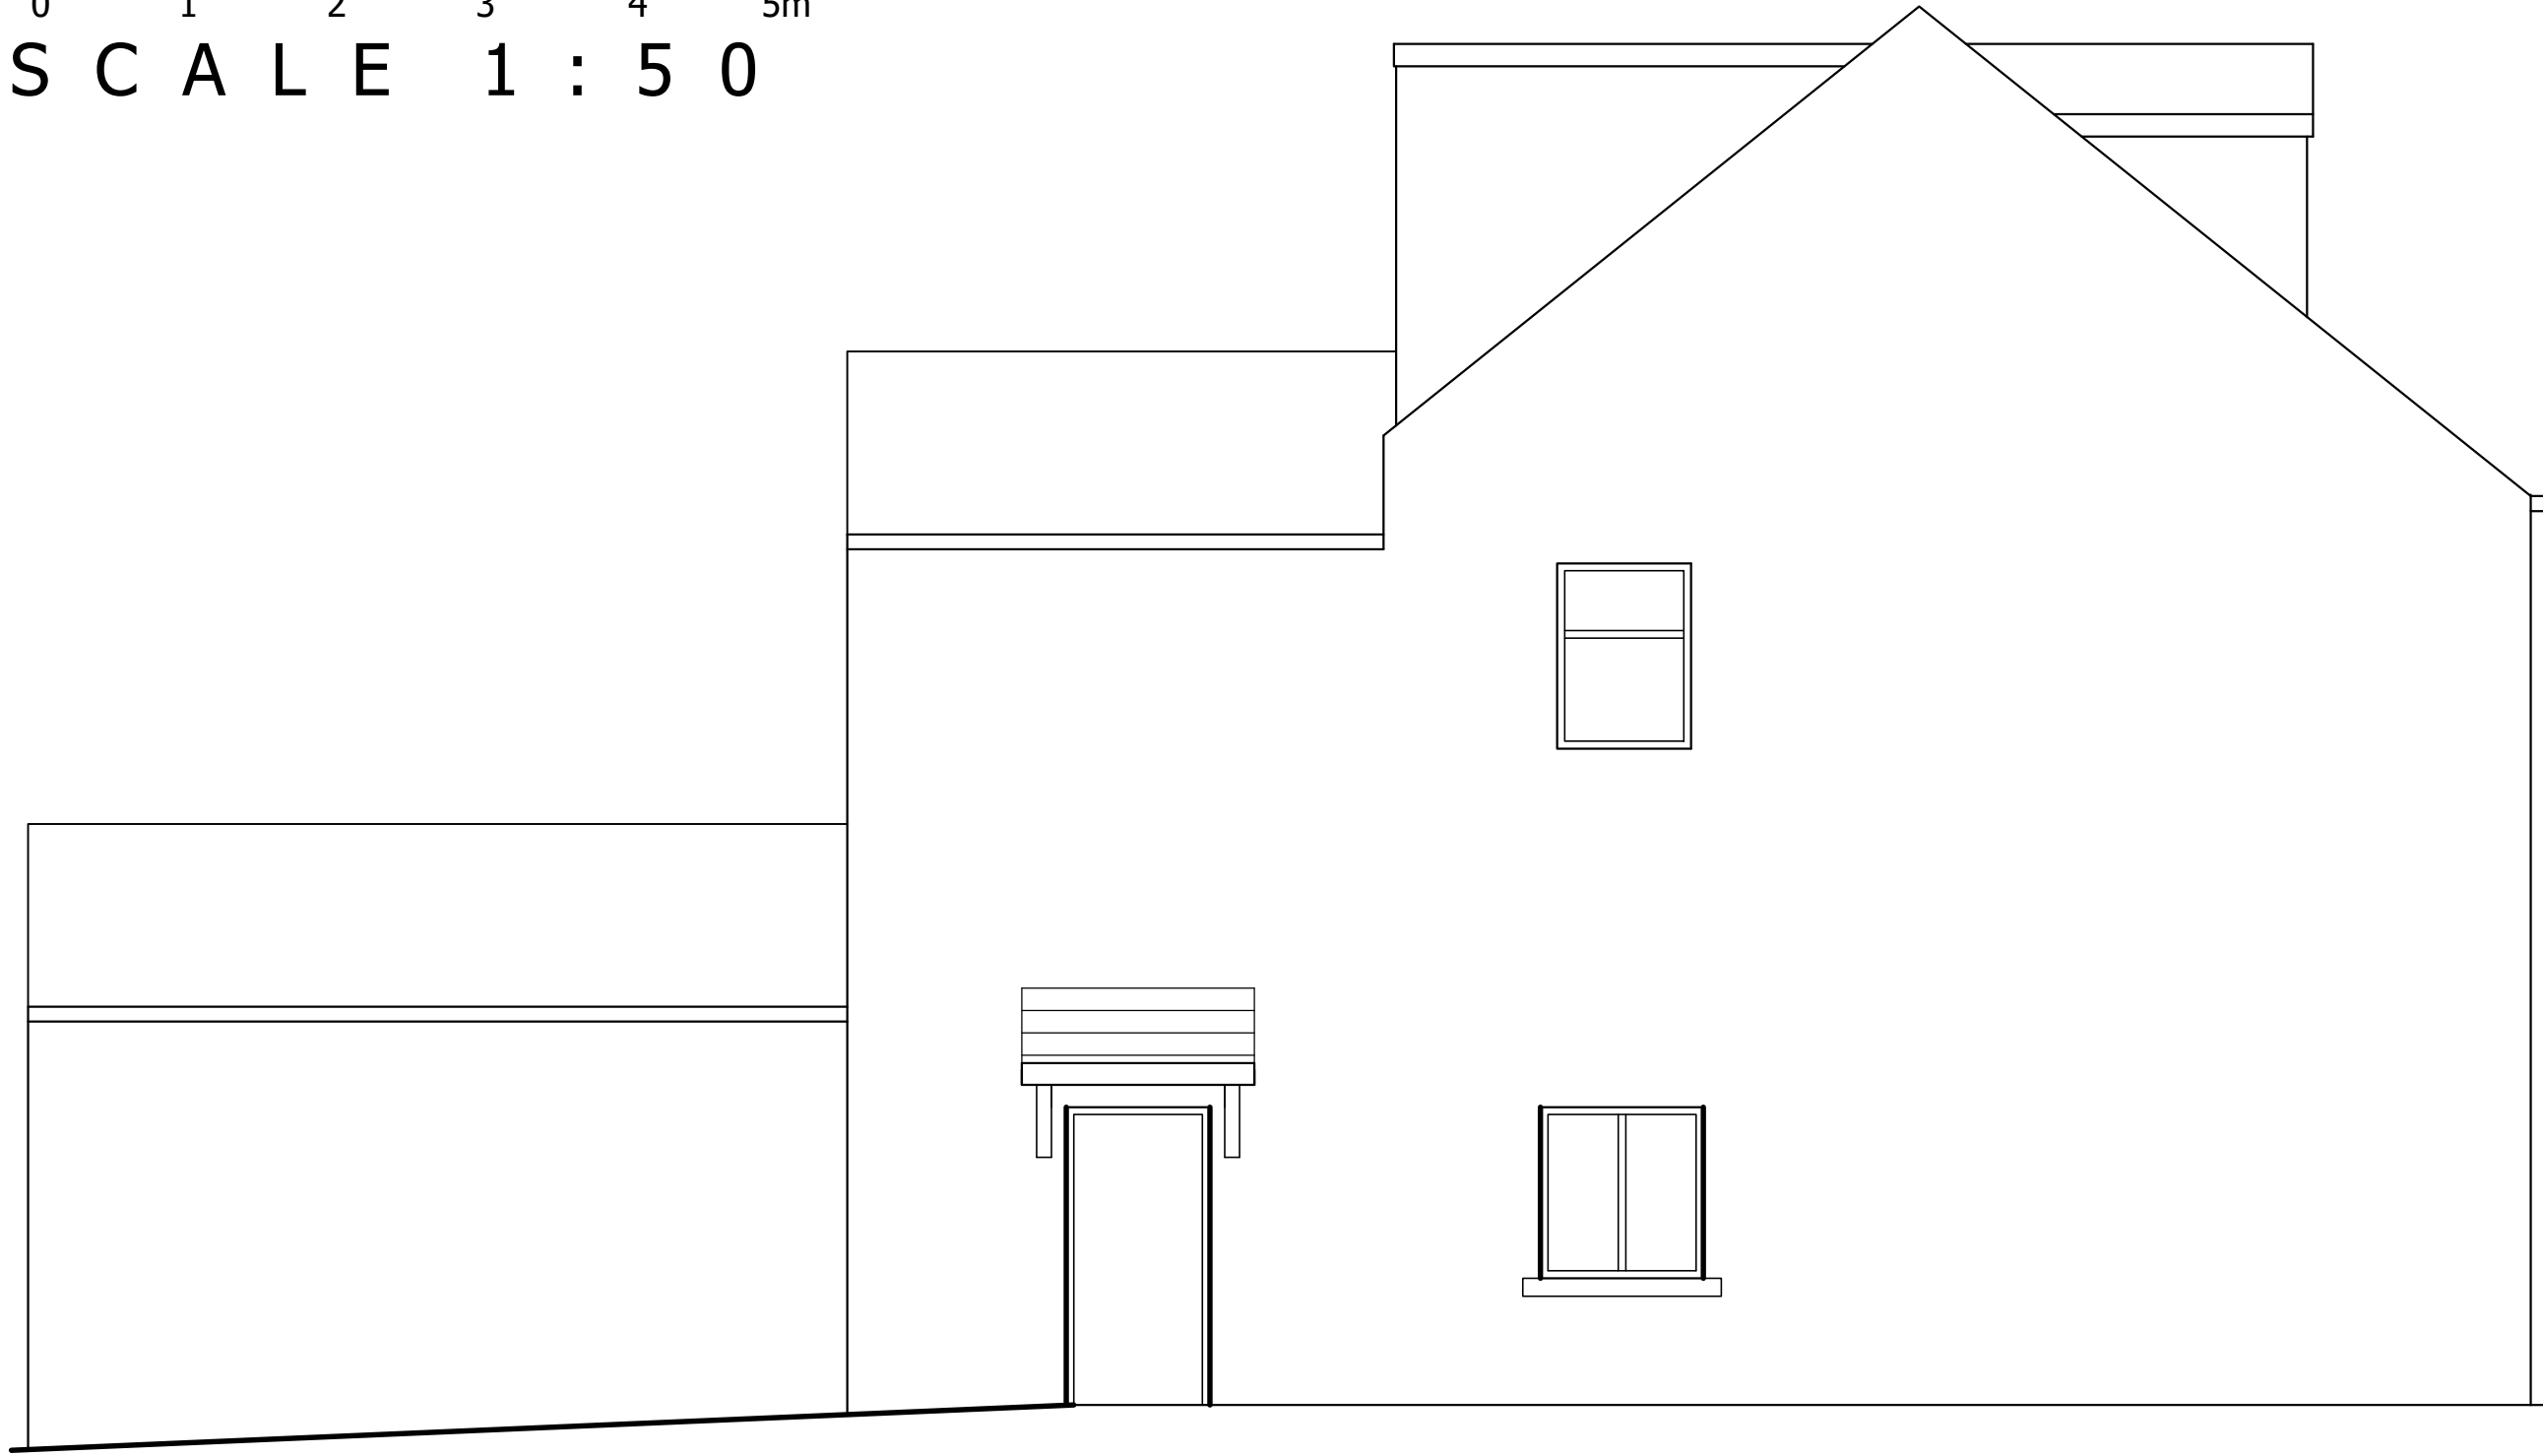

SIDE ELEVATION



REAR ELEVATION

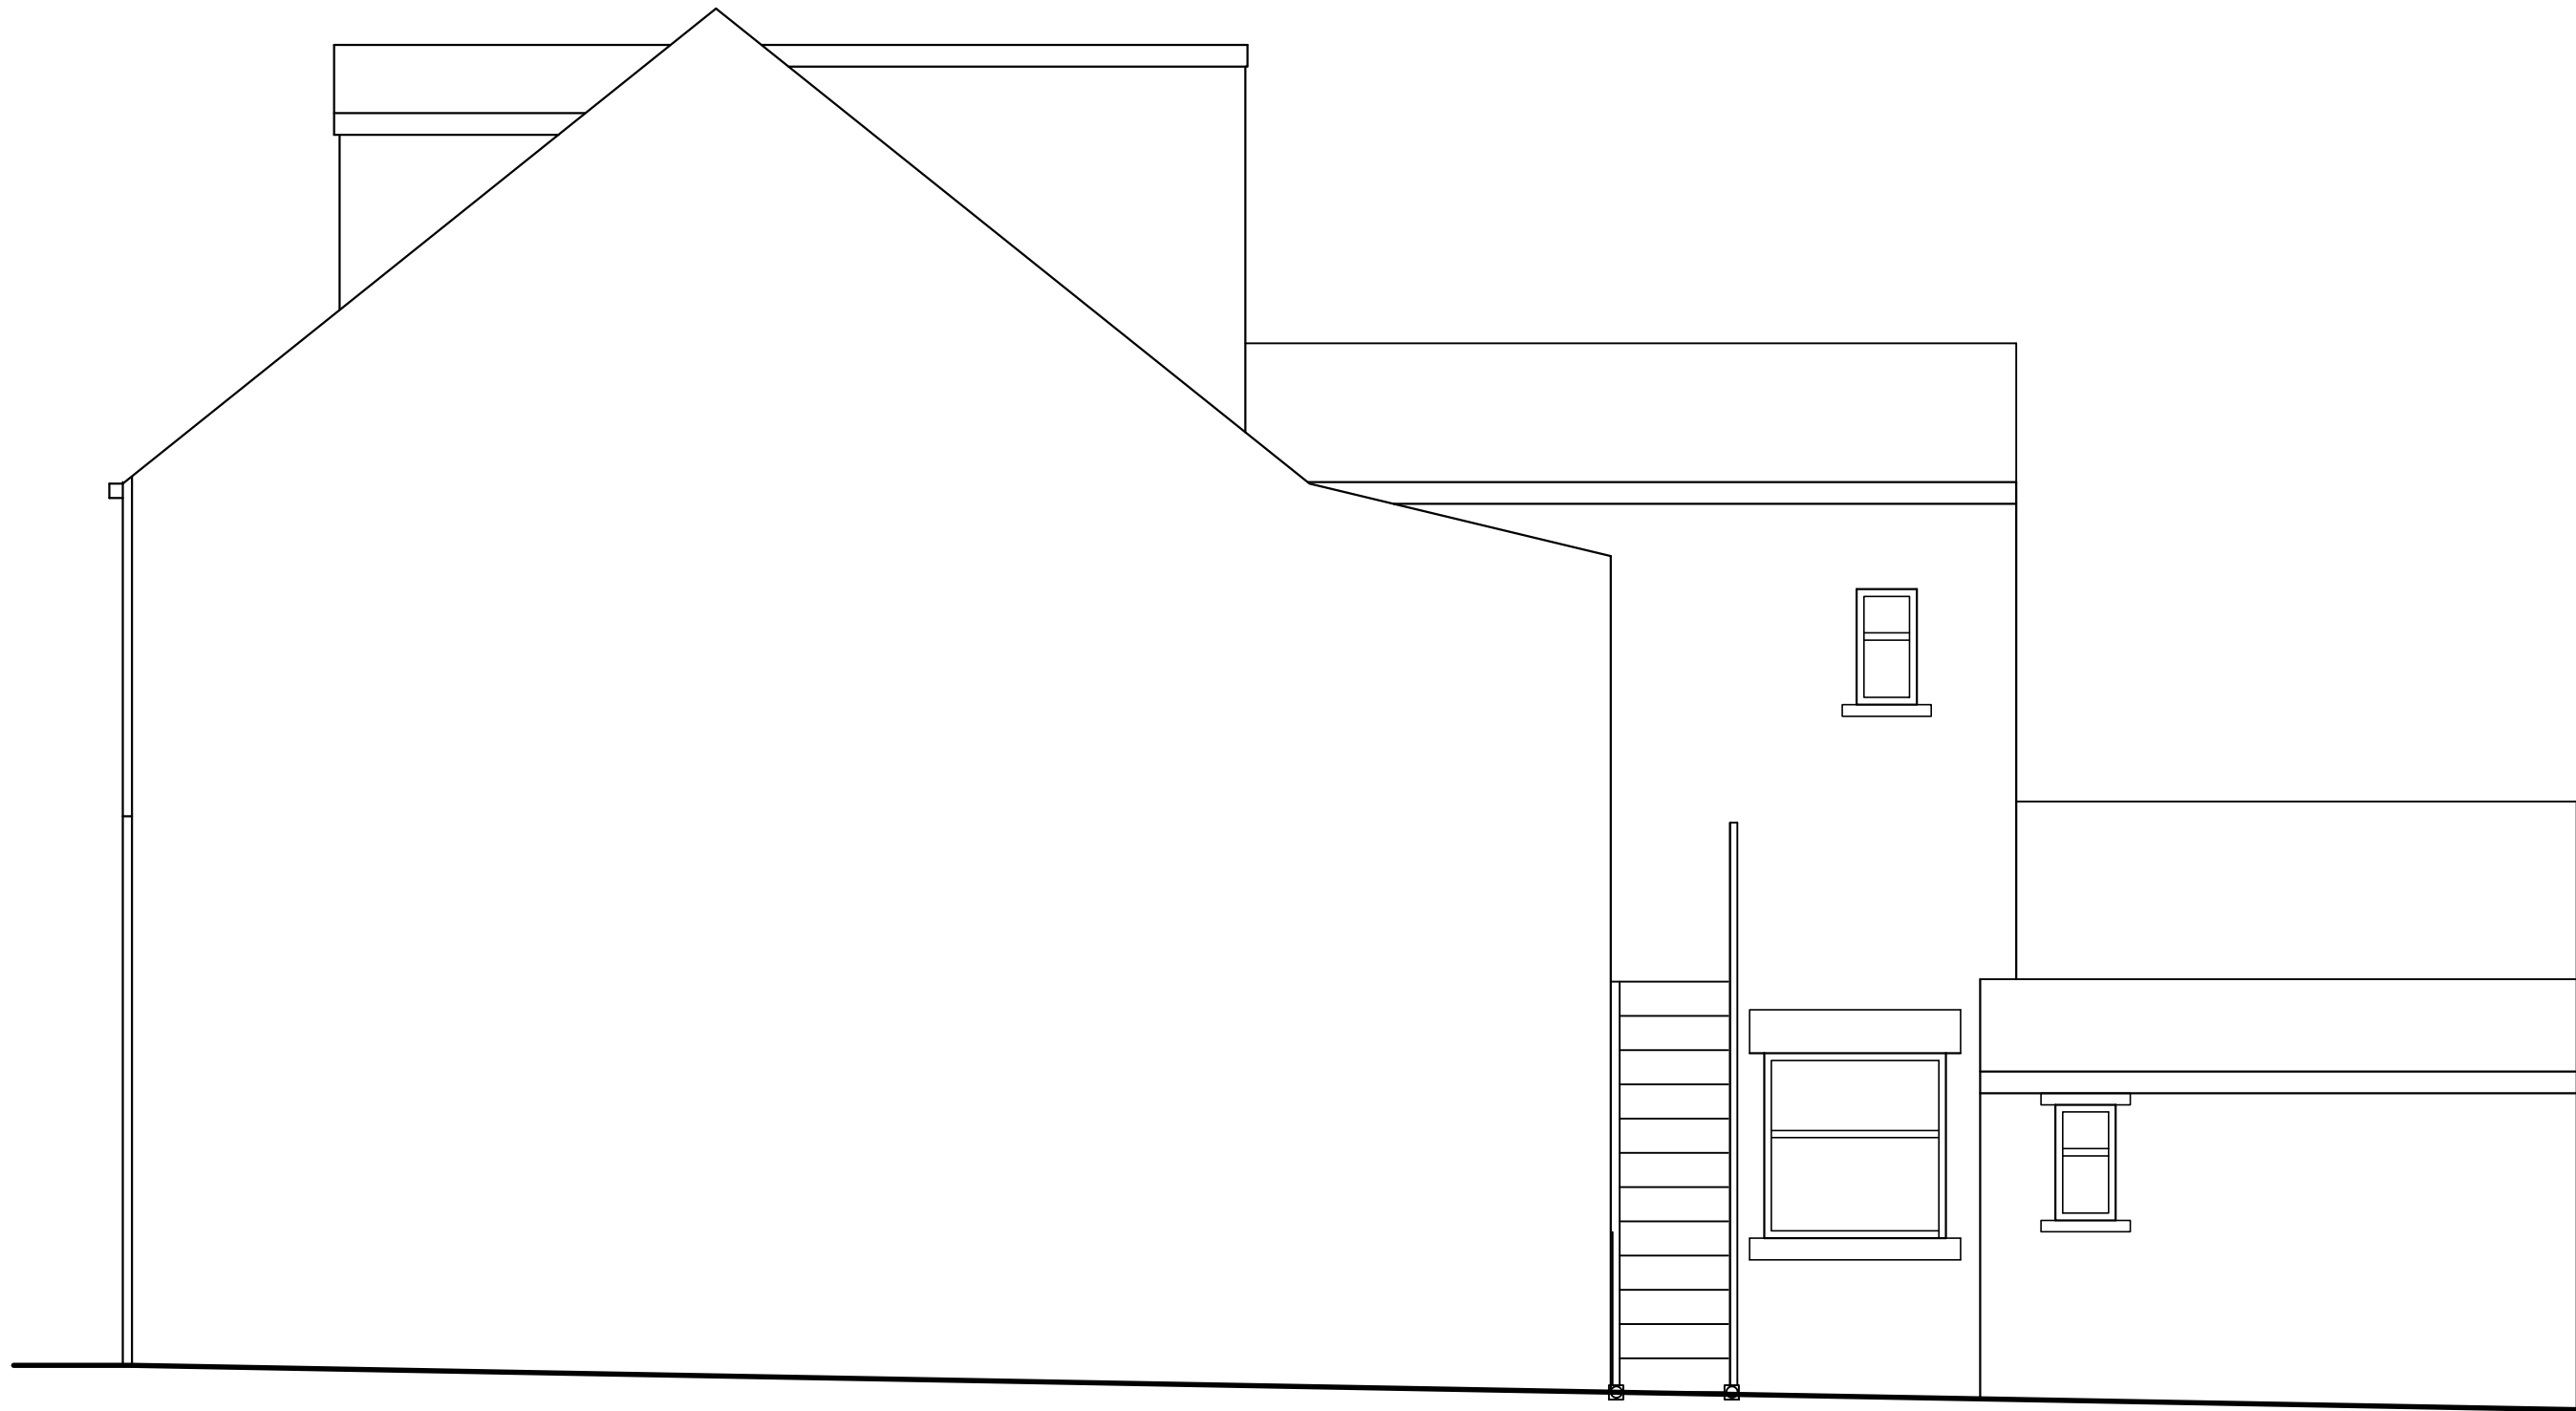

SIDE ELEVATION

NOTES
All dimensions to be checked on site and any discrepancies notified prior to commencement of work.
Do not scale from this drawing

REVISIONS

Date	Ref.	By
------	------	----

PROJECT

Old Tower Inn
Sandford Street
Radcliffe M26 2PT

DRAWING TITLE

Elevations as Proposed

SCALE 1:50 @ A1	DATE Dec 23
DRAWN A D	CHECKED
NUMBER 114.4	REVISION