



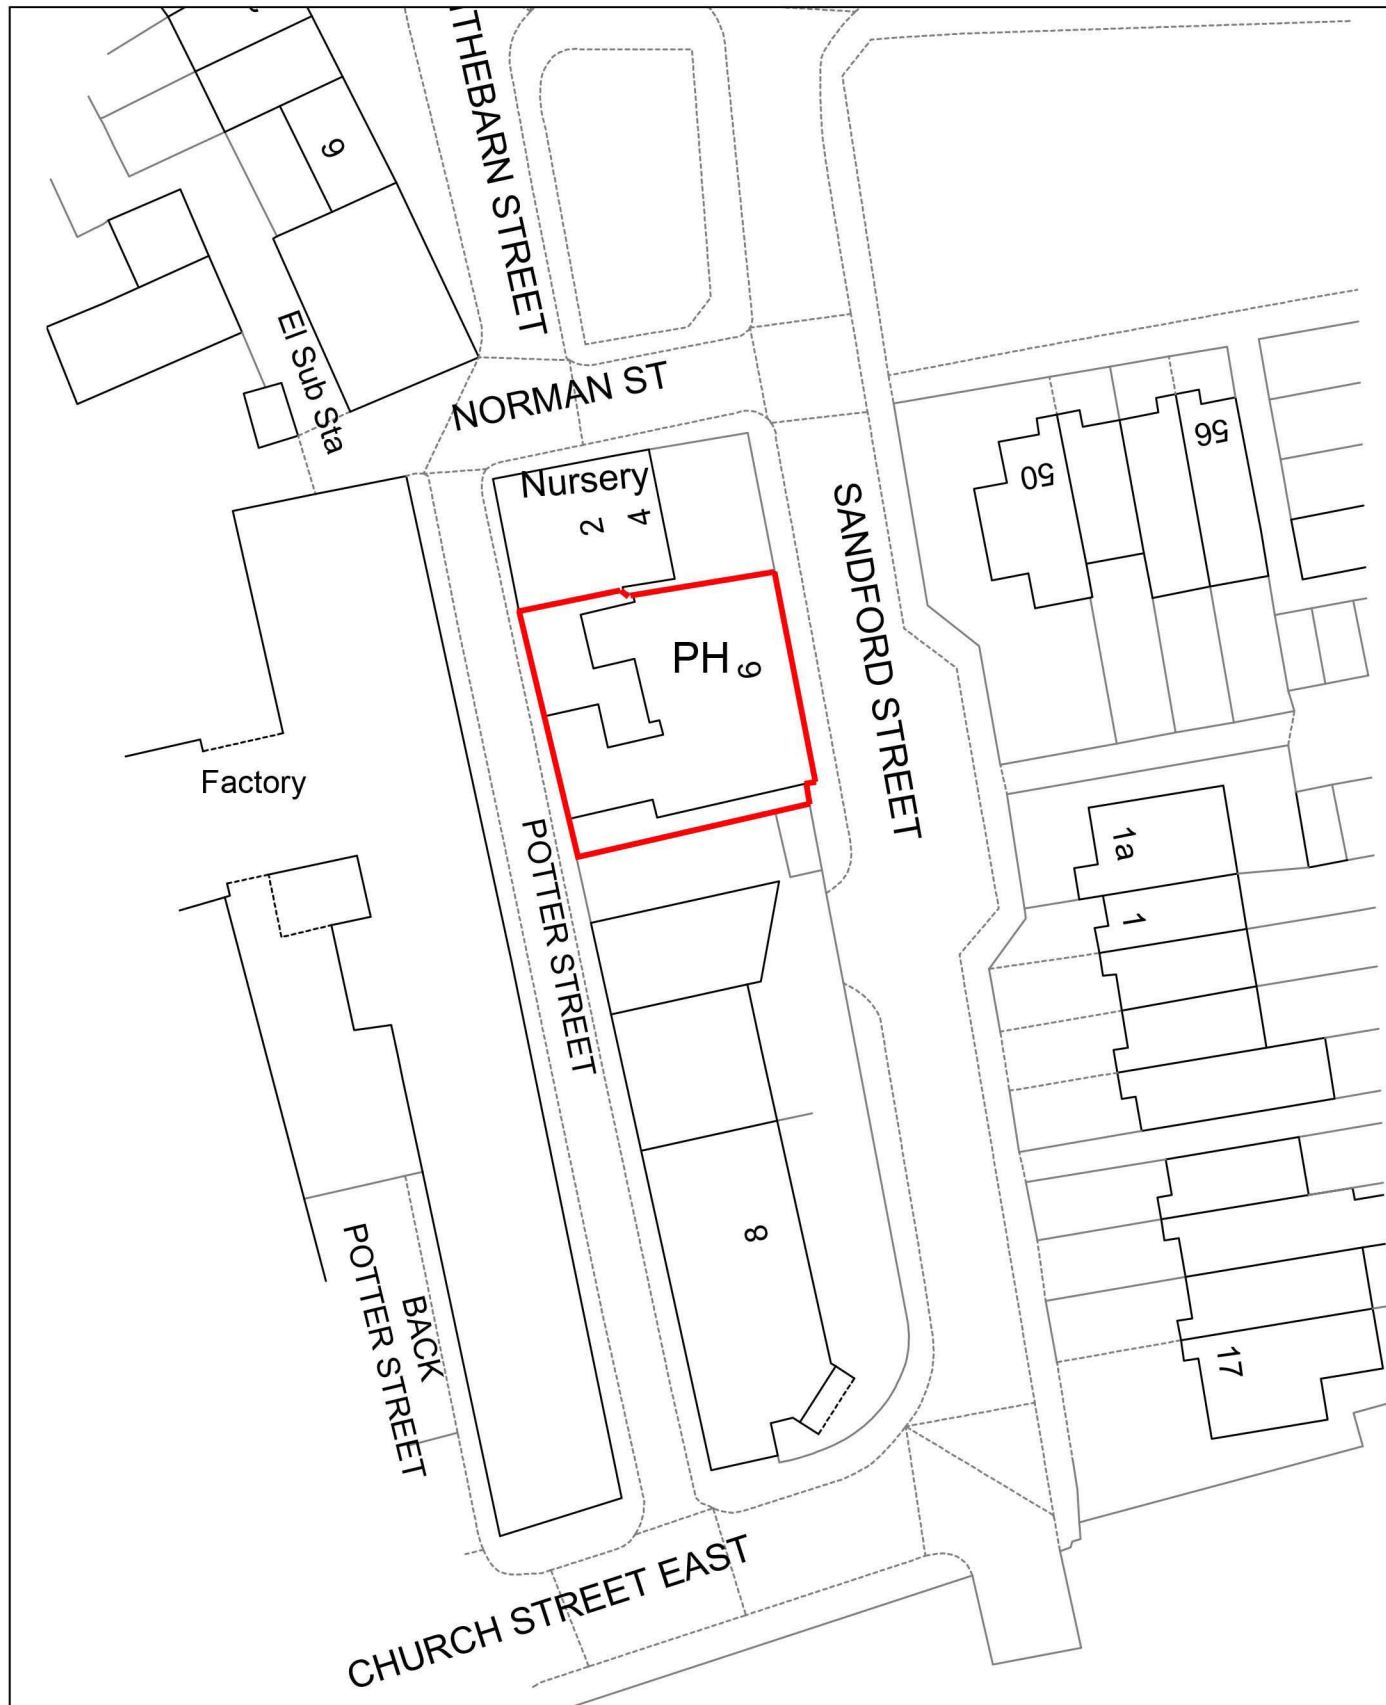

**SITE PLAN - 1:500**

 

DRAWING TITLE

site plans


SCALE

as shown @ A3

WD



**LOCATION PLAN - 1:1250**

 

PROJECT  
The Old Tower Inn  
6 Sandfords Street  
Radcliffe M26 2PT

DATE Dec23  
DRAWN AD  
REVISION

NUMBER  
**0114.5**