



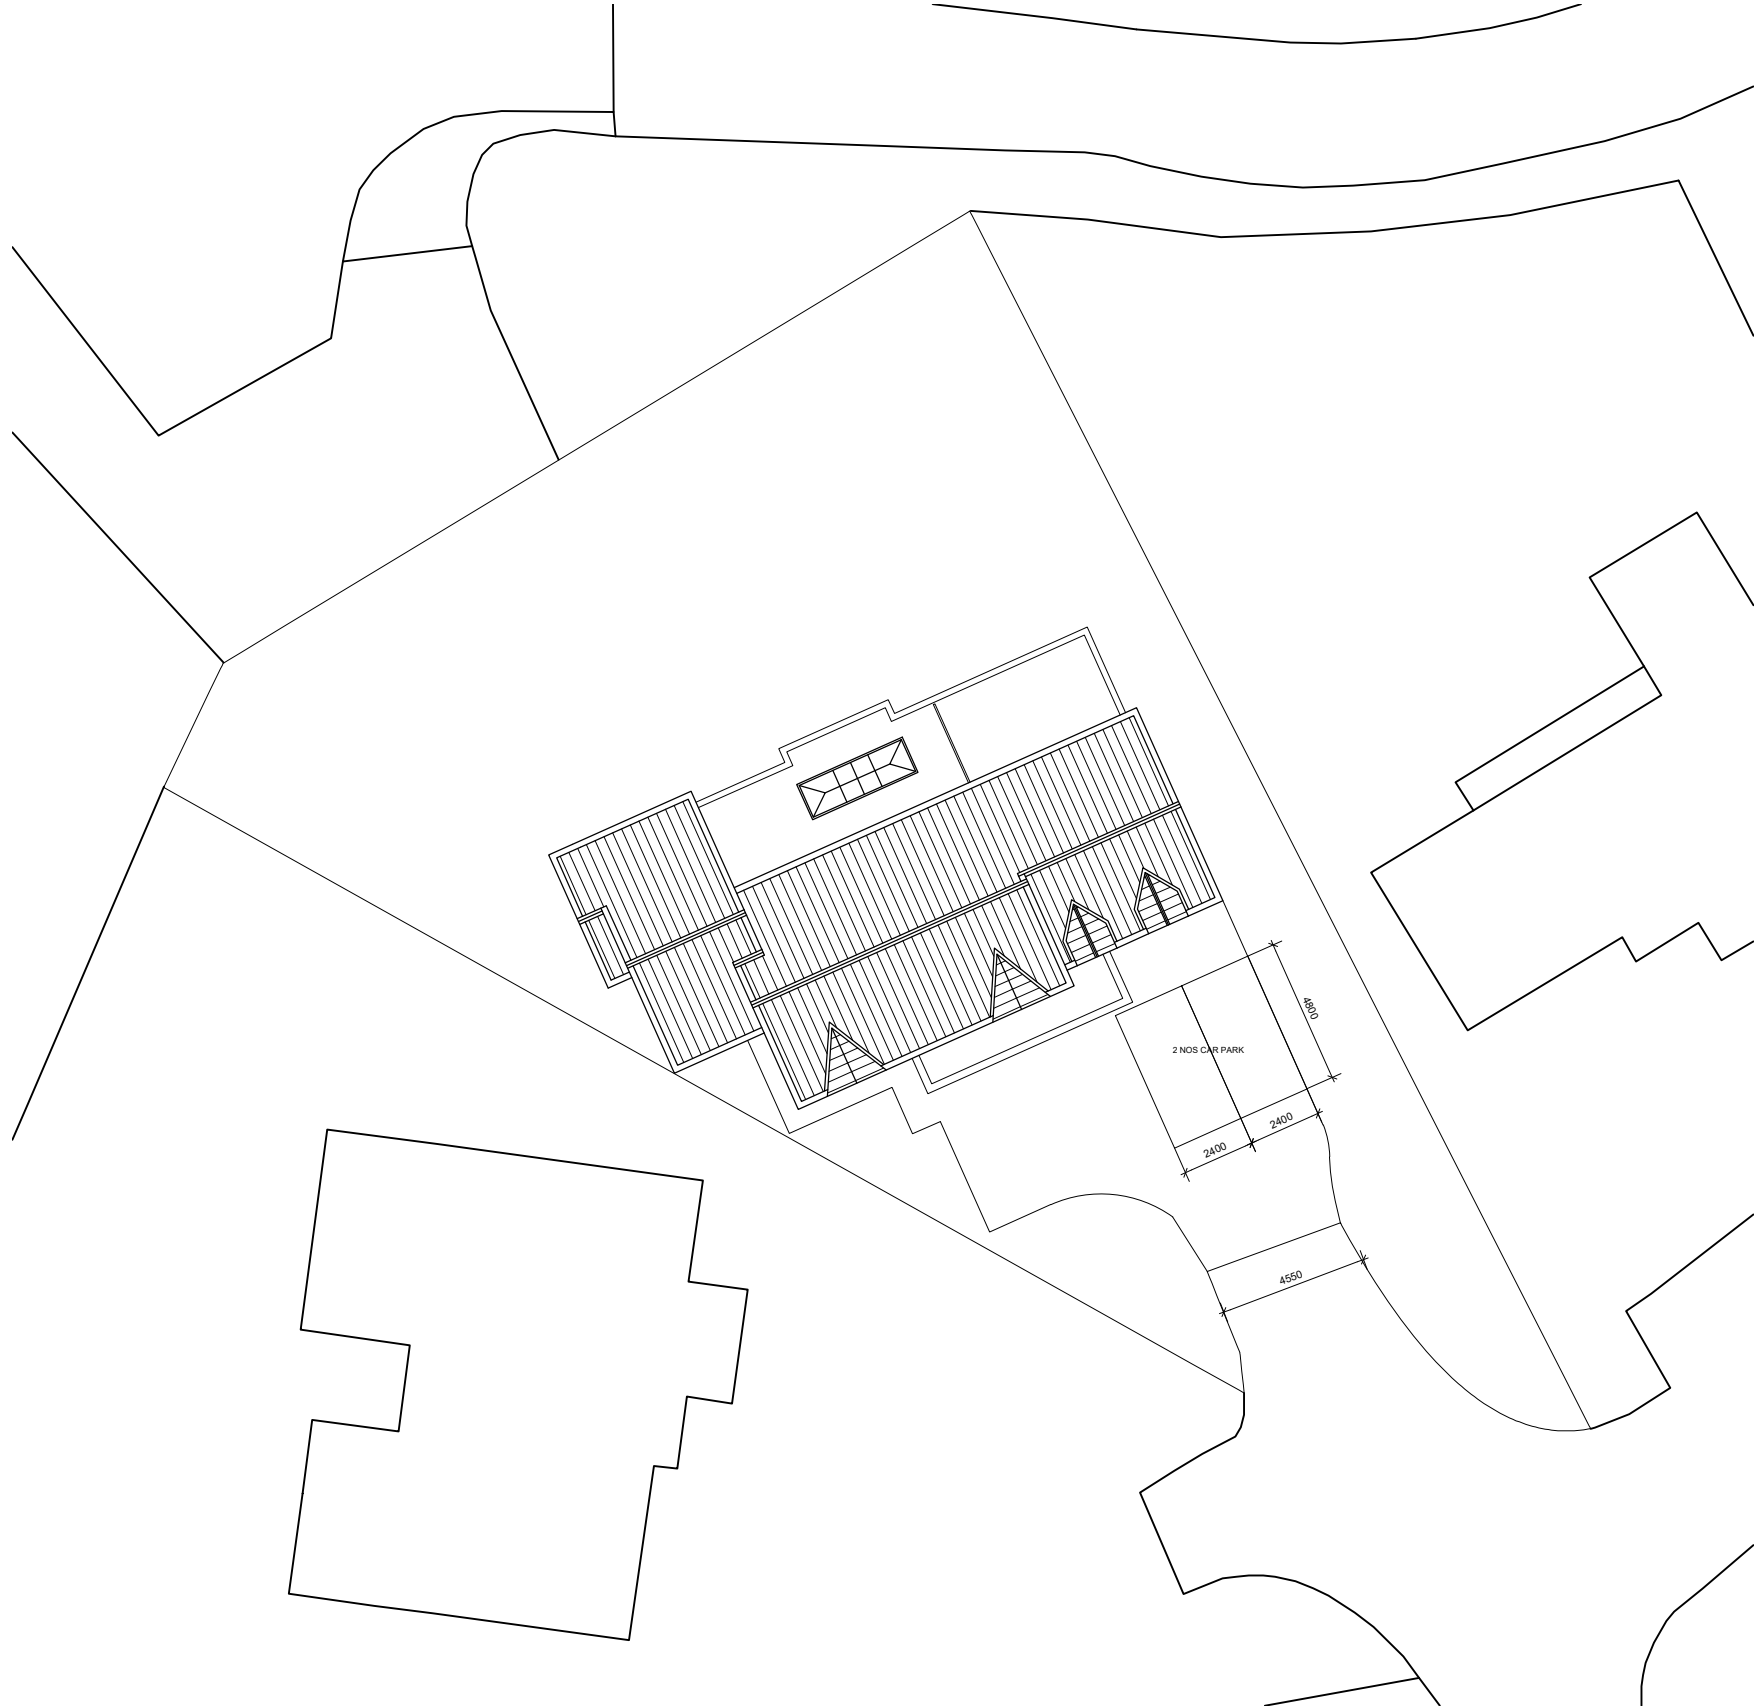

PROPOSED SITE PLAN
scale 1:250

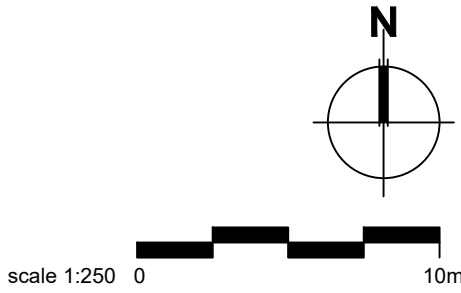

© Copyright Footprint Design Ltd	IMPORTANT NOTES: Do Not Scale from this Drawing. Use Figured Dimensions Only.	DRAWING STATUS:			FOOTPRINT DESIGN		E info@footprintdesign.net W www.footprintdesign.net	
		PLANNING						
		REVISION	DATE	DESCRIPTION	CLIENT: MR ZEESHAN ANWAR		SCALE: AS SHOWN@A3	DATE: NOV 2022
		A	14.12.23	General update	PROJECT: 19 MEADWAY, BURY BL9 9TY			
					DRAWING TITLE: PROPOSED SITE PLAN			
			DRAWING NO: A051_P_100					