




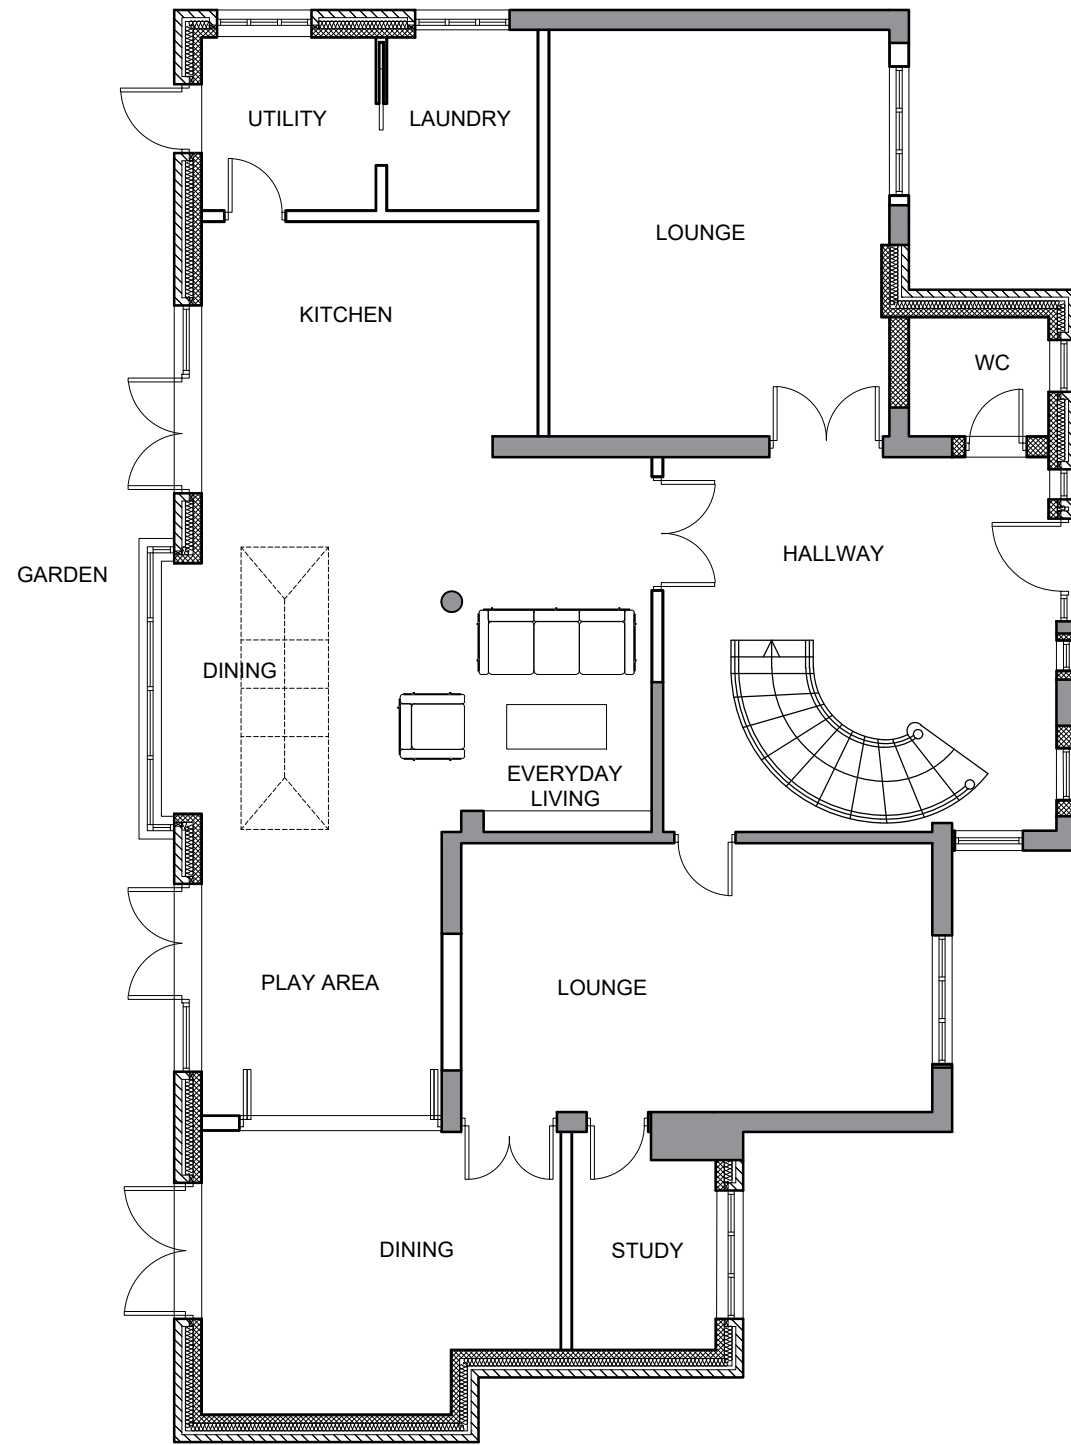

PROPOSED GROUND FLOOR PLAN
scale 1:100

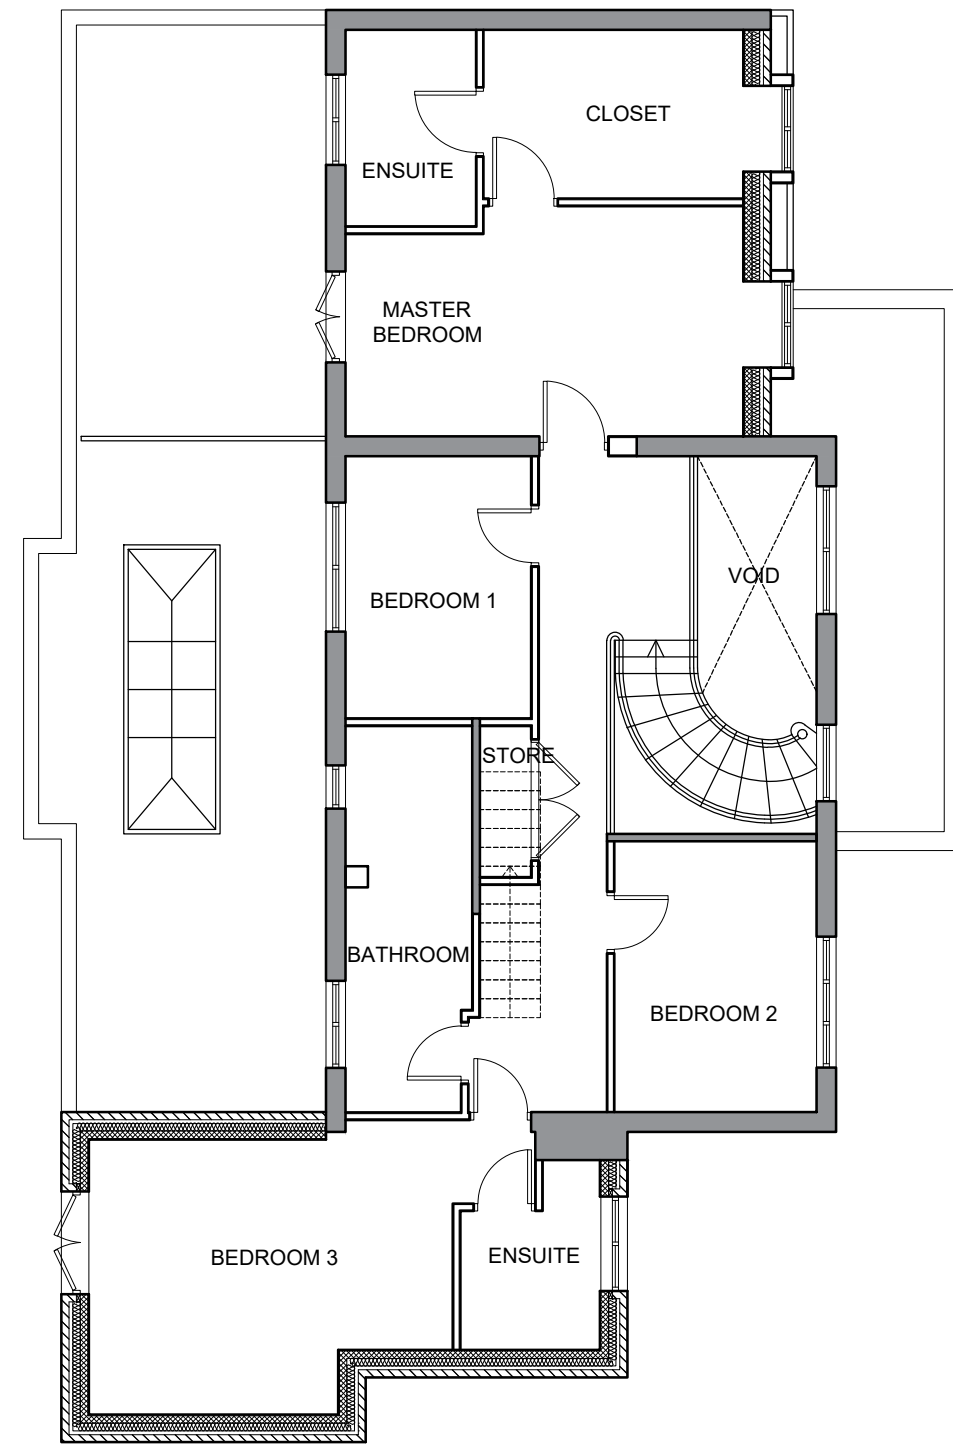

PROPOSED FIRST FLOOR PLAN
scale 1:100

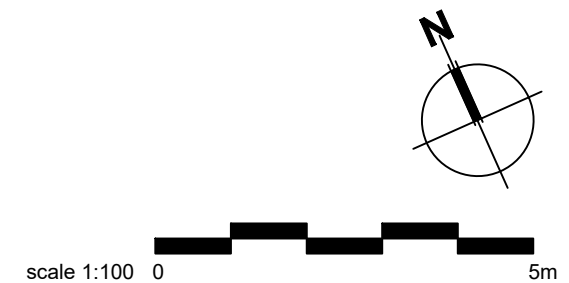

IMPORTANT NOTES: Do Not Scale from this Drawing.
Use Figured Dimensions Only.

DRAWING STATUS:

PLANNING

REVISION	DATE	DESCRIPTION
A	09.01.23	1F balcony updated
B	14.12.23	General update

FOOTPRINT DESIGN

E info@footprintdesign.net
W www.footprintdesign.net

CLIENT: MR ZEESHAN ANWAR

SCALE: 1:100@A3
DATE: AUG 2022

PROJECT: 19 MEADWAY, BURY BL9 9TY

DRAWING TITLE: PROPOSED PLANS

DRAWING NO: A051_P_101