



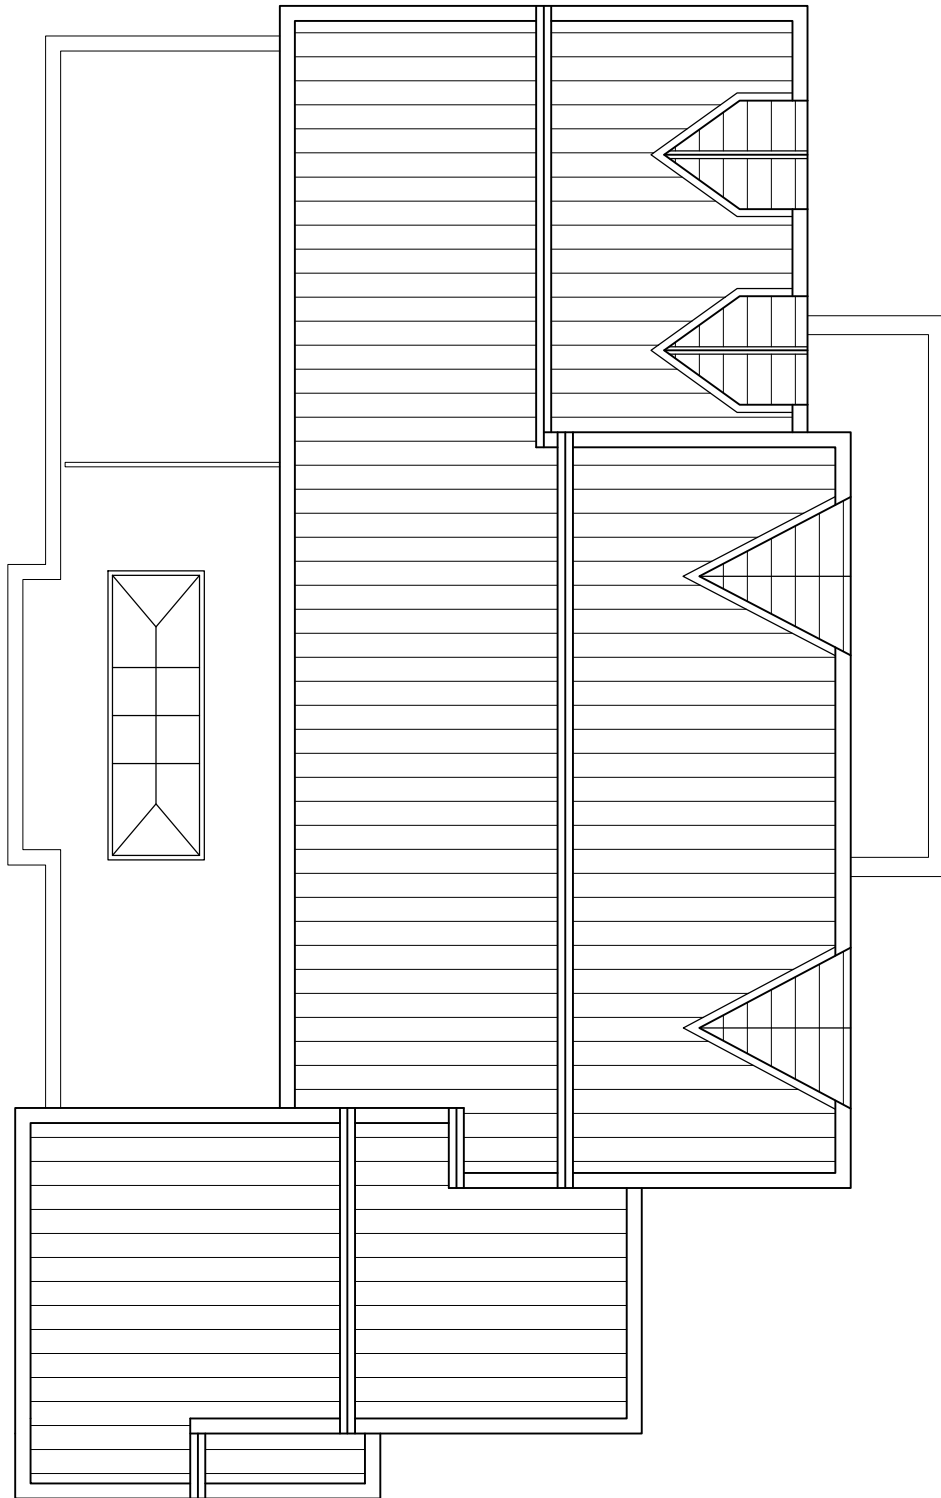

PROPOSED ROOF PLAN
scale 1:100

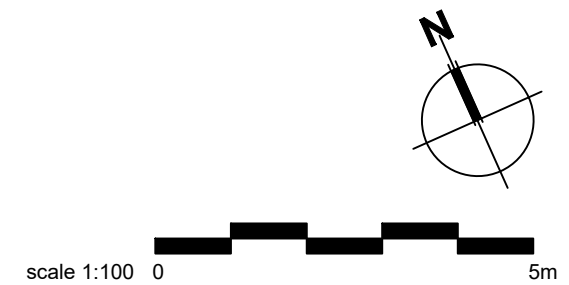

IMPORTANT NOTES: Do Not Scale from this Drawing.
Use Figured Dimensions Only.

DRAWING STATUS:

PLANNING

REVISION	DATE	DESCRIPTION
A	14.12.23	General update

FOOTPRINT DESIGN

E info@footprintdesign.net
W www.footprintdesign.net

CLIENT: MR ZEESHAN ANWAR	SCALE: 1:100@A3	DATE: AUG 2022
PROJECT: 19 MEADWAY, BURY BL9 9TY		
DRAWING TITLE: PROPOSED ROOF PLAN		
DRAWING NO: A051_P_102		