




PROPOSED NORTH ELEVATION
scale 1:100

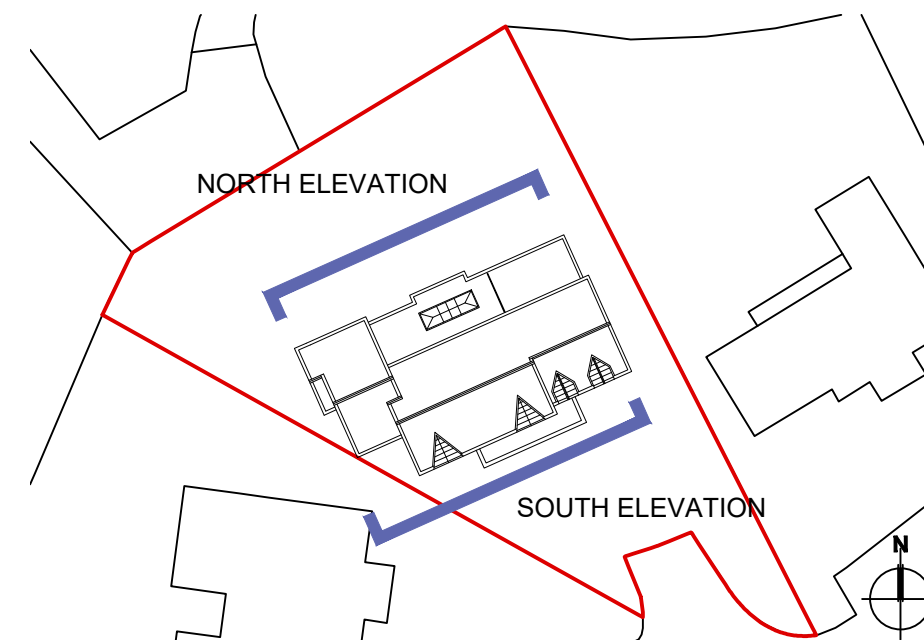

SITE PLAN KEY
scale 1:500



PROPOSED SOUTH ELEVATION
scale 1:100

MATERIAL KEY

- 1 EXISTING ROOF TILE
- 2 PROPOSED ROOF TILE TO MATCH EXISTING
- 3 EXISTING BRICK
- 4 LIGHT NEW BRICK
- 5 PAINTED TIMBER FRAME GLAZED DOOR
- 6 PAINTED TIMBER FRAME WINDOW
- 7 BRICK DETAIL
- 8 METAL RAILING
- 9 PAINTED TIMBER CLADDING
- 10 ALUMINIUM RAINWATER GOODS
- 11 PAINTED TIMBER DOOR
- 12 PAINTED TIMBER FRAME WINDOW (FROSTED)

scale 1:100 0 5m

IMPORTANT NOTES: Do Not Scale from this Drawing.
Use Figured Dimensions Only.

DRAWING STATUS:

PLANNING

REVISION	DATE	DESCRIPTION
A	09.01.23	1F balcony updated
B	14.12.23	General update

FOOTPRINT DESIGN E info@footprintdesign.net
W www.footprintdesign.net

CLIENT: MR ZEESHAN ANWAR SCALE: 1:100@A3 DATE: AUG 2022

PROJECT: 19 MEADWAY, BURY BL9 9TY

DRAWING TITLE: PROPOSED ELEVATIONS

DRAWING NO: A051_P_120