


AS PROPOSED



FRONT ELEVATION


EXTERNAL MATERIALS TO MATCH EXT

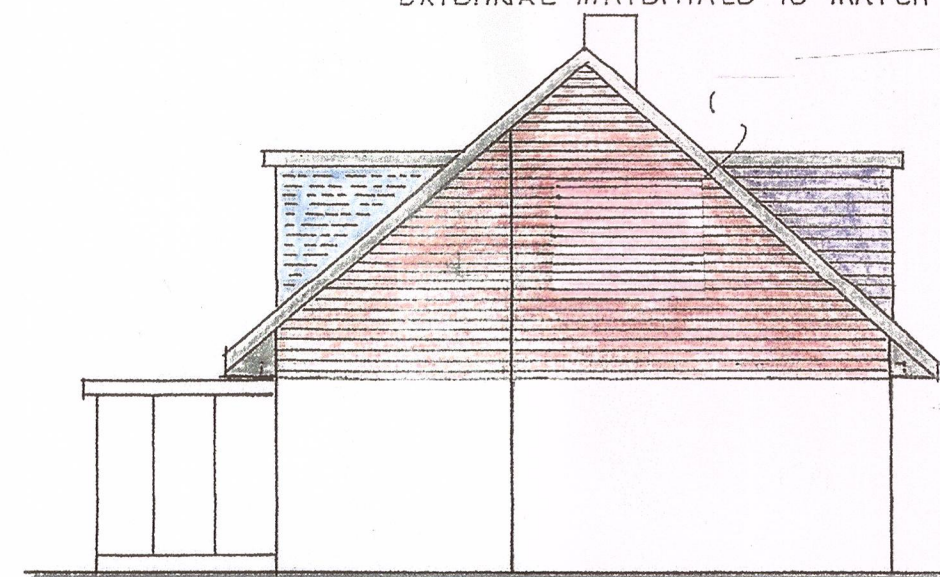


SIDE ELEVATION.




REAR ELEVATION

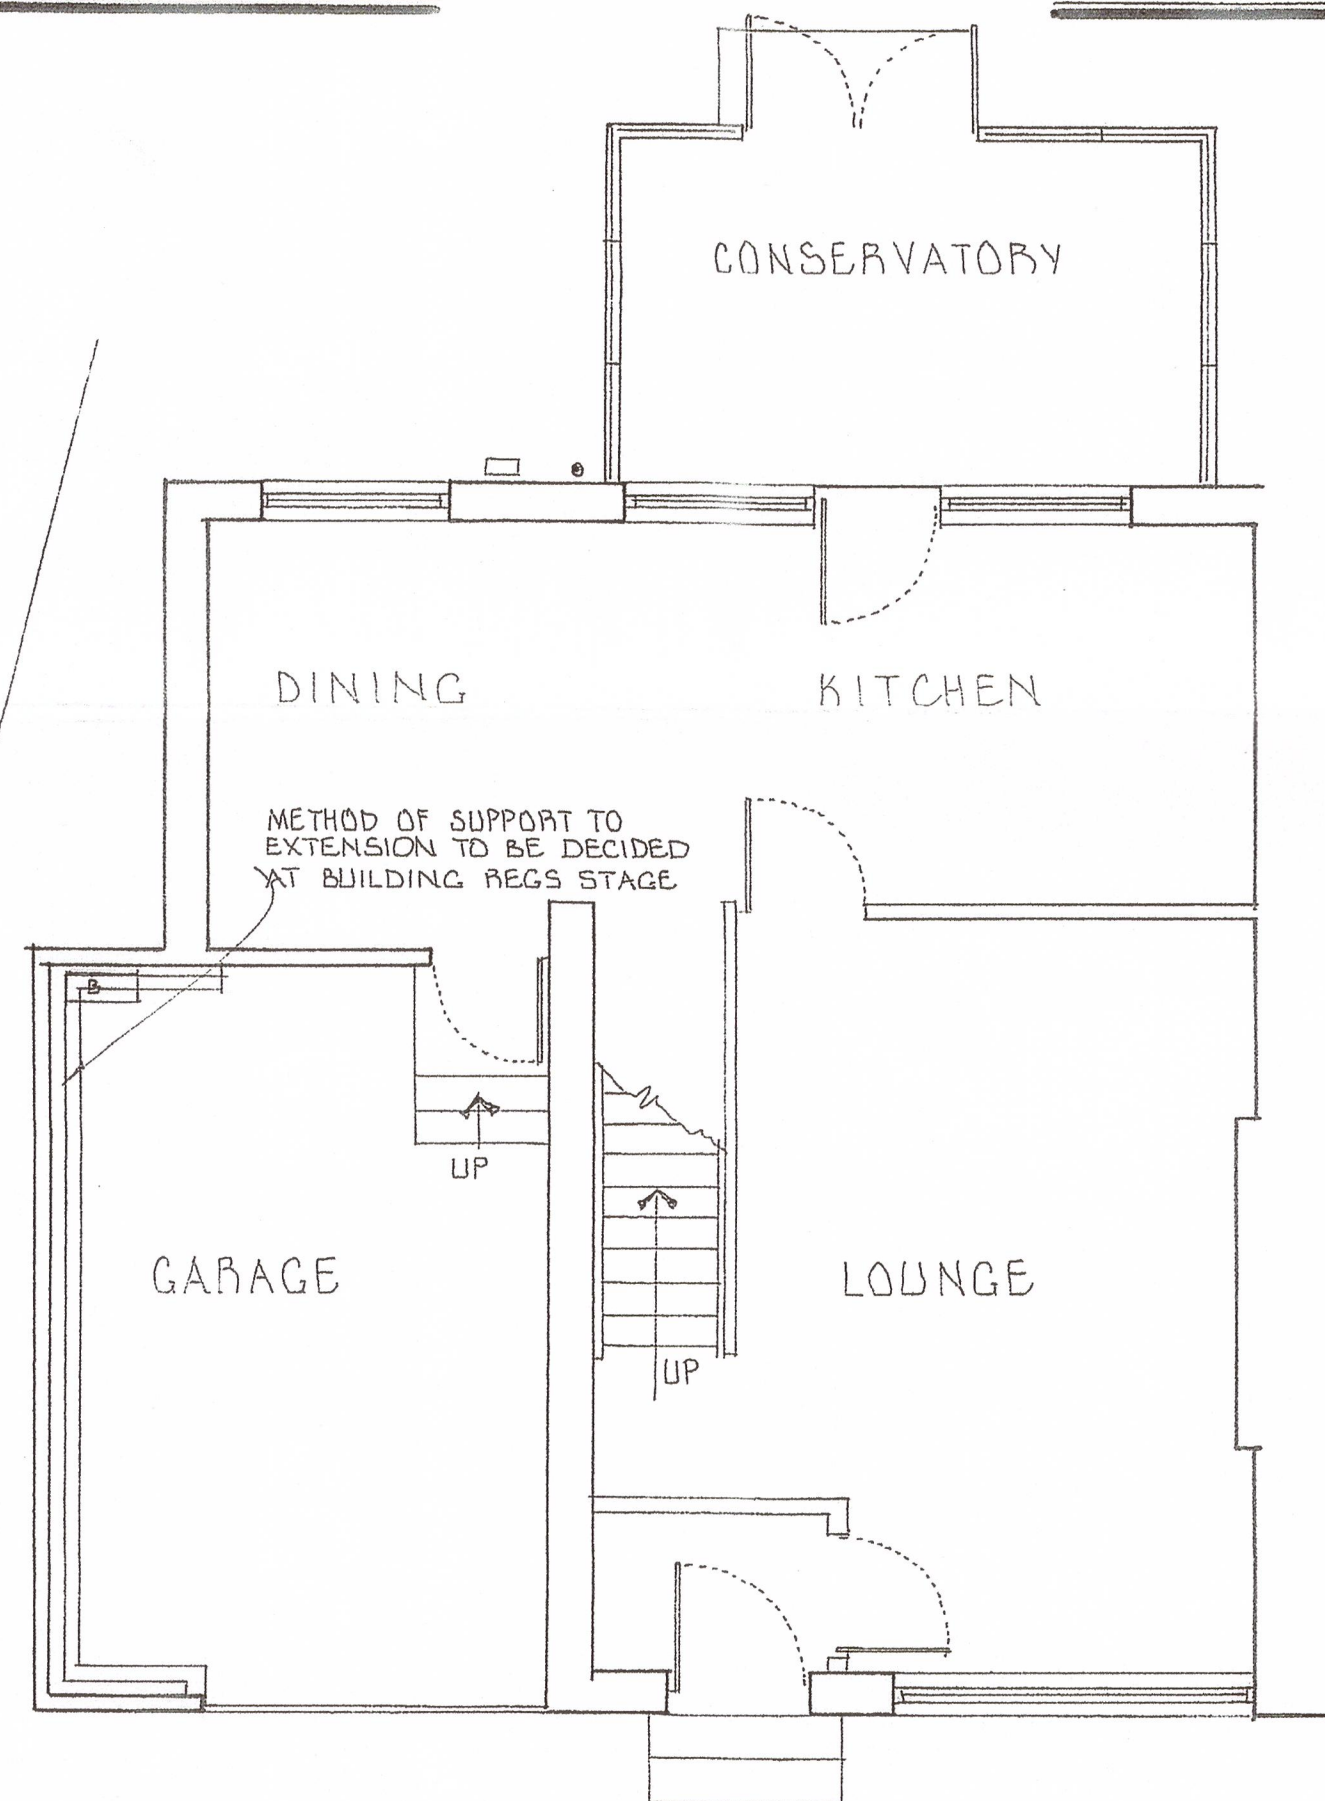

GROUND FLOOR PLAN

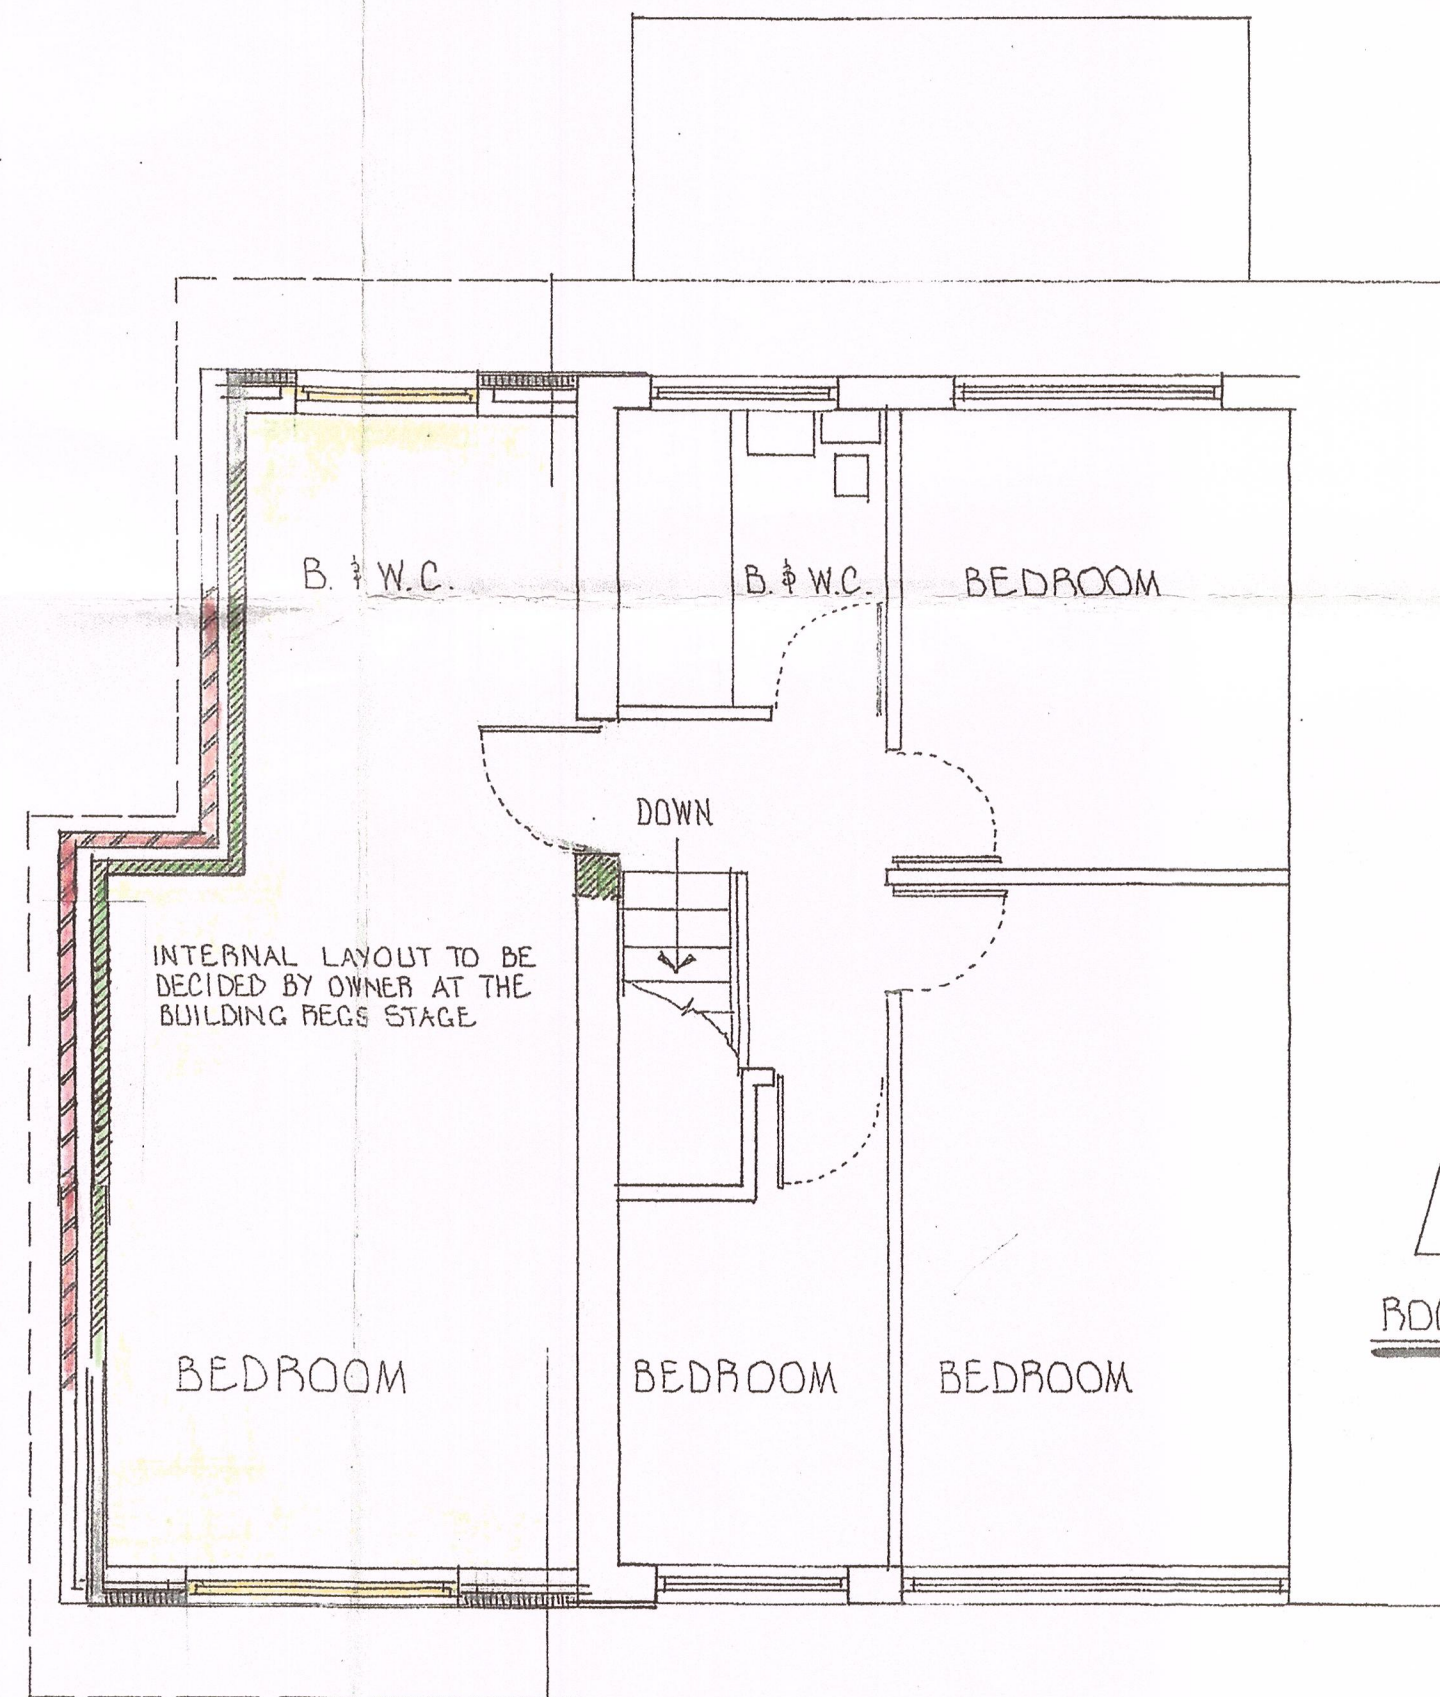

FIRST FLOOR PLAN

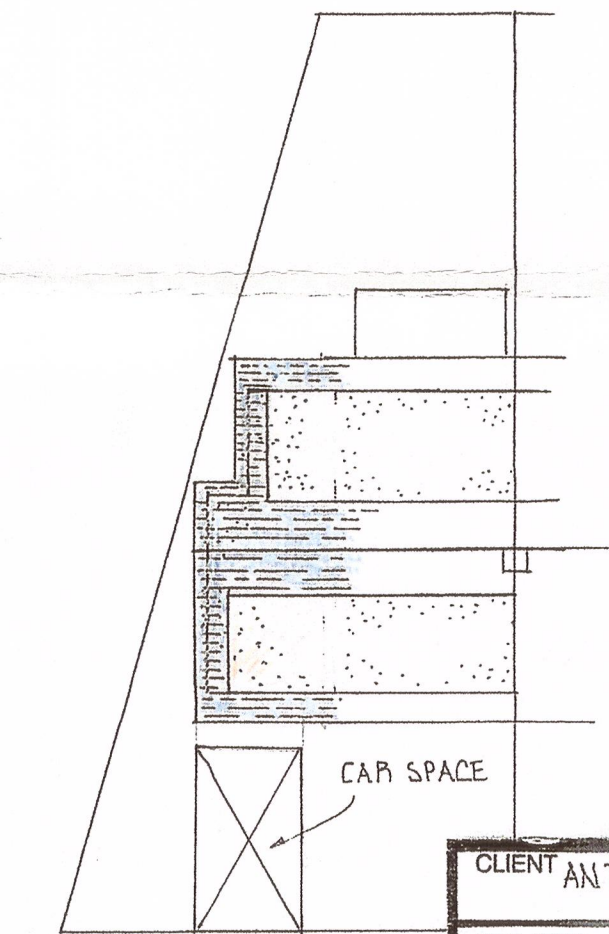

ROOF PLAN 1:200

CLIENT	ANTOINETTE HAMILTON
PROJECT	EXTENSION & ALTERATIONS
LOCATION	1, ACRES STREET TOTTINGTON BL8 3BB
S. INGRAM & ASSOCIATES Building Surveyors & Design Consultants CIVIC TRUST AWARD 2002 - COMMENDATION FOR GOOD DESIGN	
DESIGN STUDIO HEIGHTS LANE HEIGHTS DELPH OLDHAM OL3 5TU Telephone: 0145 787 6500 Mobile: 01706 910347	
SCALES:	1:100 & 1:50
DRAWN BY:	S. INGRAM
DATE:	JUNE 2022 REV: JAN 2025
DRAWING No.	29 'B'

APPOINTED CONTRACTOR TO PRODUCE METHOD STATEMENT AND HEALTH & SAFETY PLAN FOR APPROVAL BY APPLICANT'S HEALTH & SAFETY ADVISOR TO ENSURE COMPLIANCE WITH C.D.M. REGULATIONS PRIOR TO COMMENCING ANY WORK.

CONTRACTOR TO CHECK ALL DIMENSIONS ON SITE PRIOR TO COMMENCING WORK ANY DISCREPANCIES TO BE DISCUSSED WITH STEVE INGRAM.