

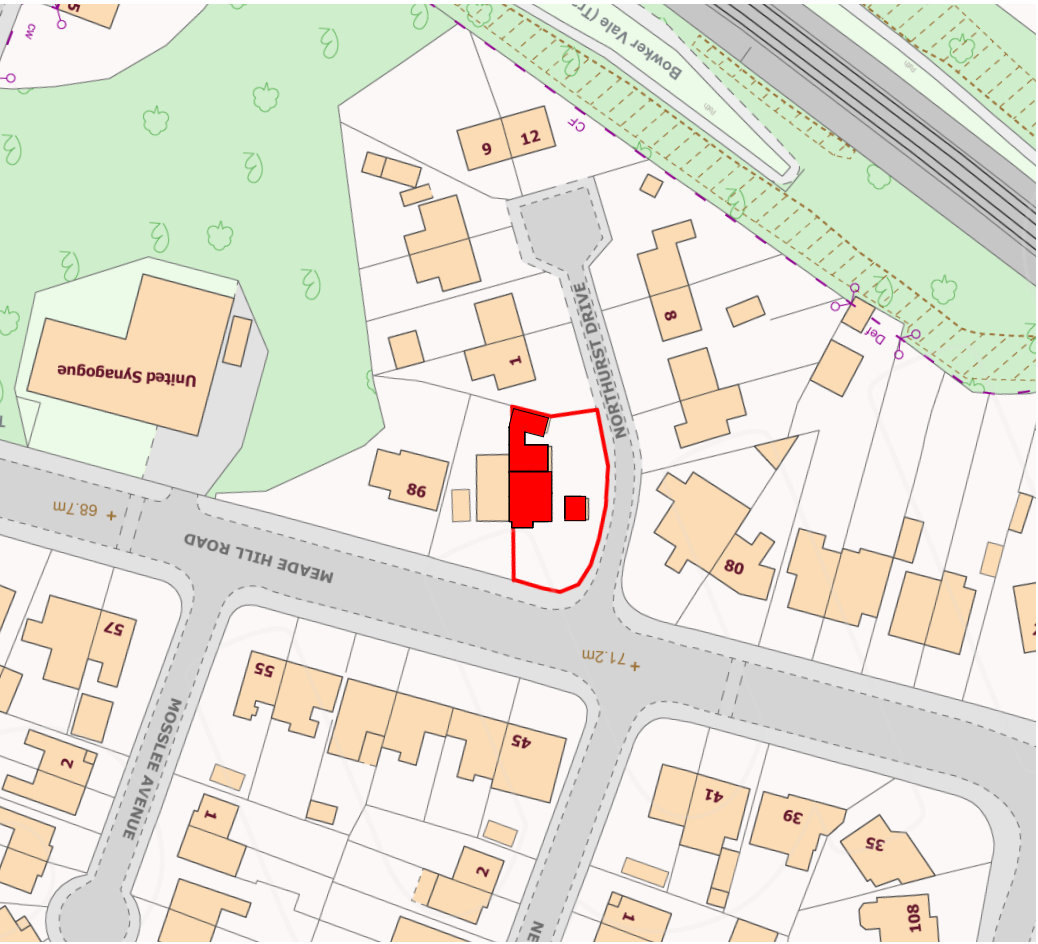
 


This drawing is the copyright of LDM Design.  
All dimensions to be checked on site.  
Do not scale.  
All levels to be checked on site and refer to Ordnance Survey Datum Newlyn unless alternative datum given.  
All errors and omissions to be reported to the Architect prior to commencement.  
This drawing must be read in conjunction with the relevant specification clauses.  
This drawing must not be used on site unless issued for construction.

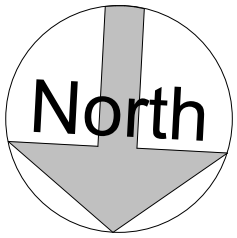


Location Plan  
1 : 1250

**Important Notice:**  
The boundary lines depicted in our drawings are based on the Ordnance Map and are intended for indicative purposes only. These lines should not be relied upon for boundary determination. The actual boundary of a property may vary, appearing either clear or ambiguous, and it is typically established through agreement with the adjoining neighbour.

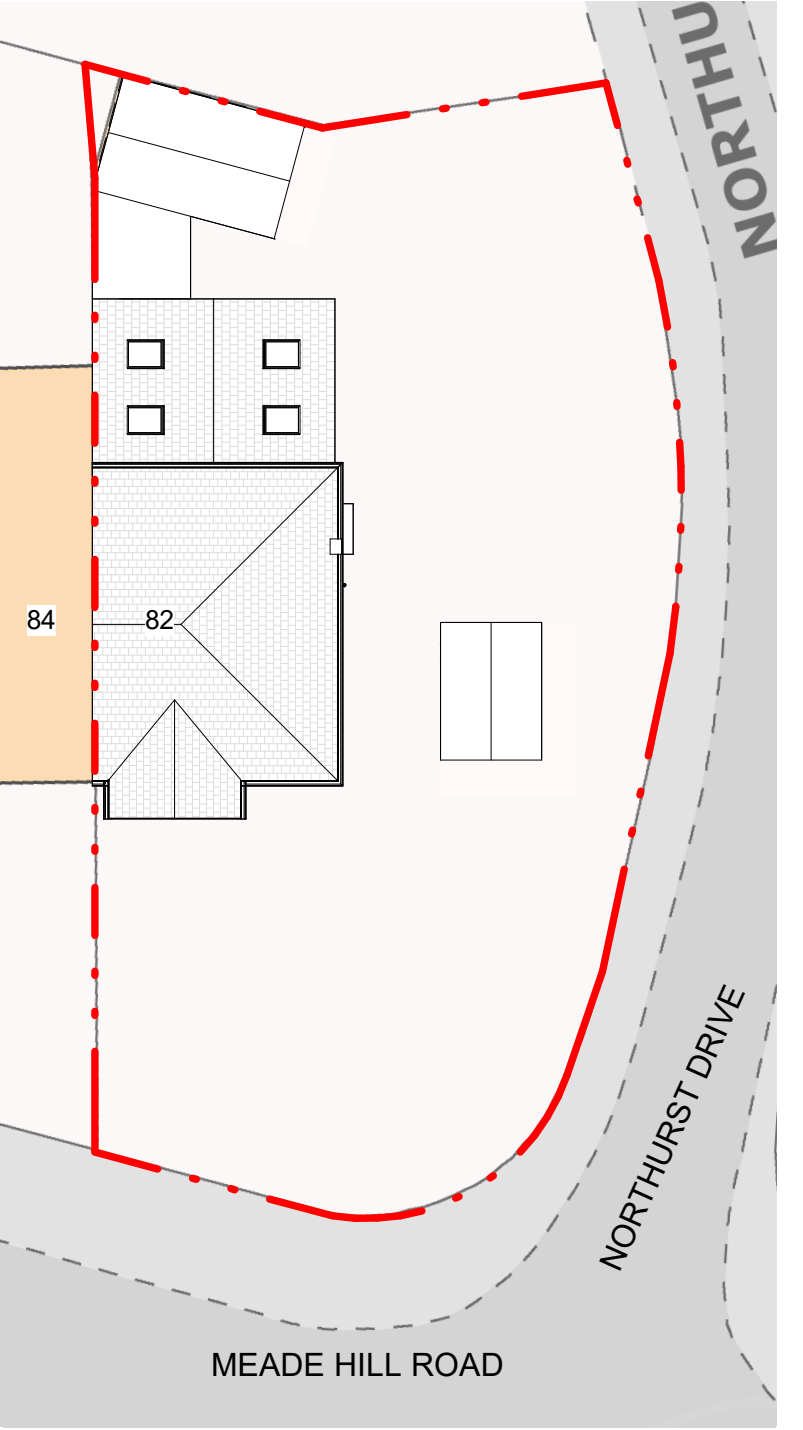

Existing Site Plan  
1 : 200

 


**LDM Design**

PROJECT : 82 Meade Hill Road, Prestwich, Manchester, M8 4LP


SHEET : Existing Drawings

CLIENT : Richard Feingold


|                |              |                  |       |
|----------------|--------------|------------------|-------|
| Scale (@ A1) : | As indicated |                  |       |
| Drawn by :     | RI           | DRAWING NUMBER : | REV : |
| Checked by :   | KK           | A1-101b          | A     |

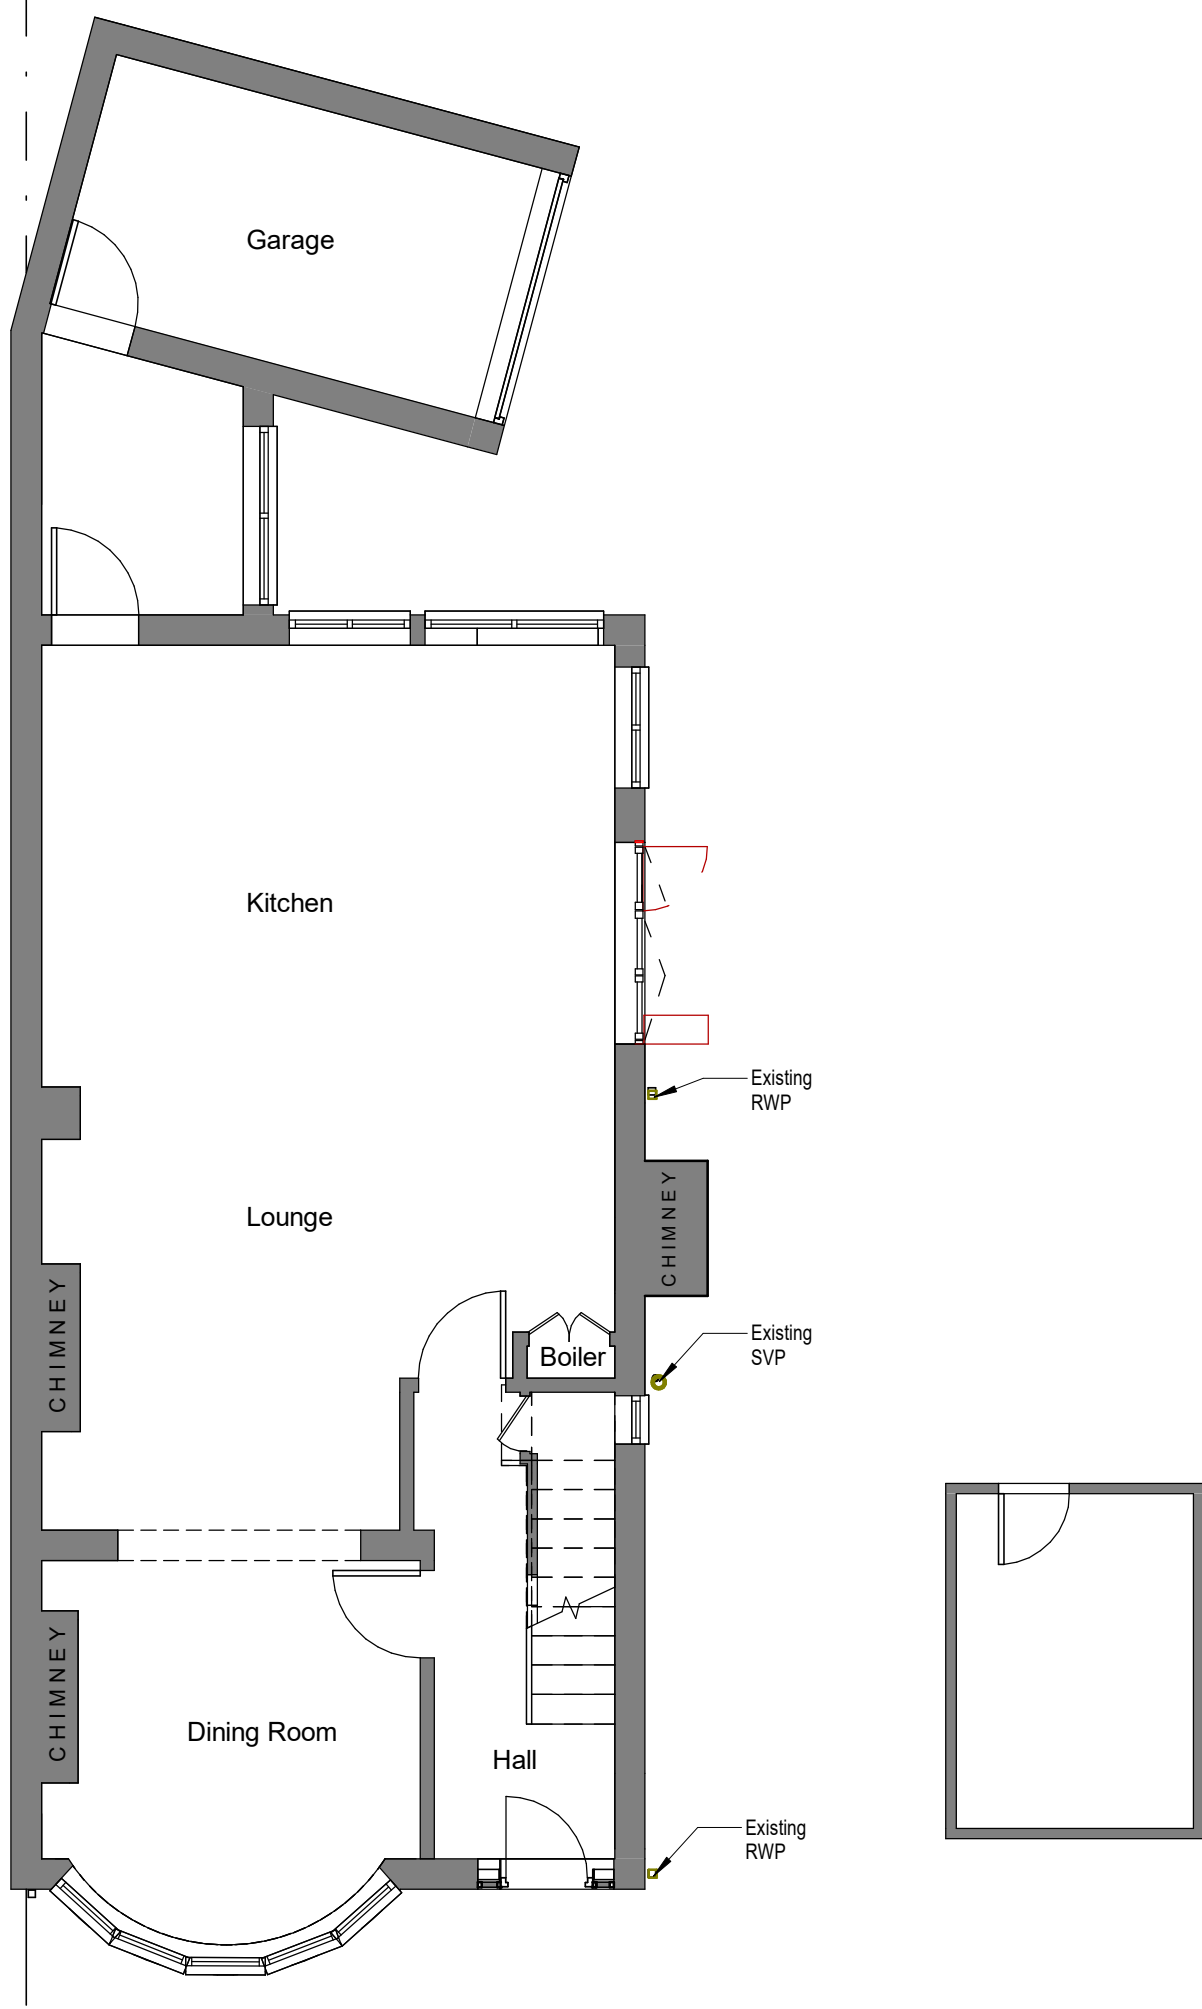

Existing Ground Floor  
1 : 75

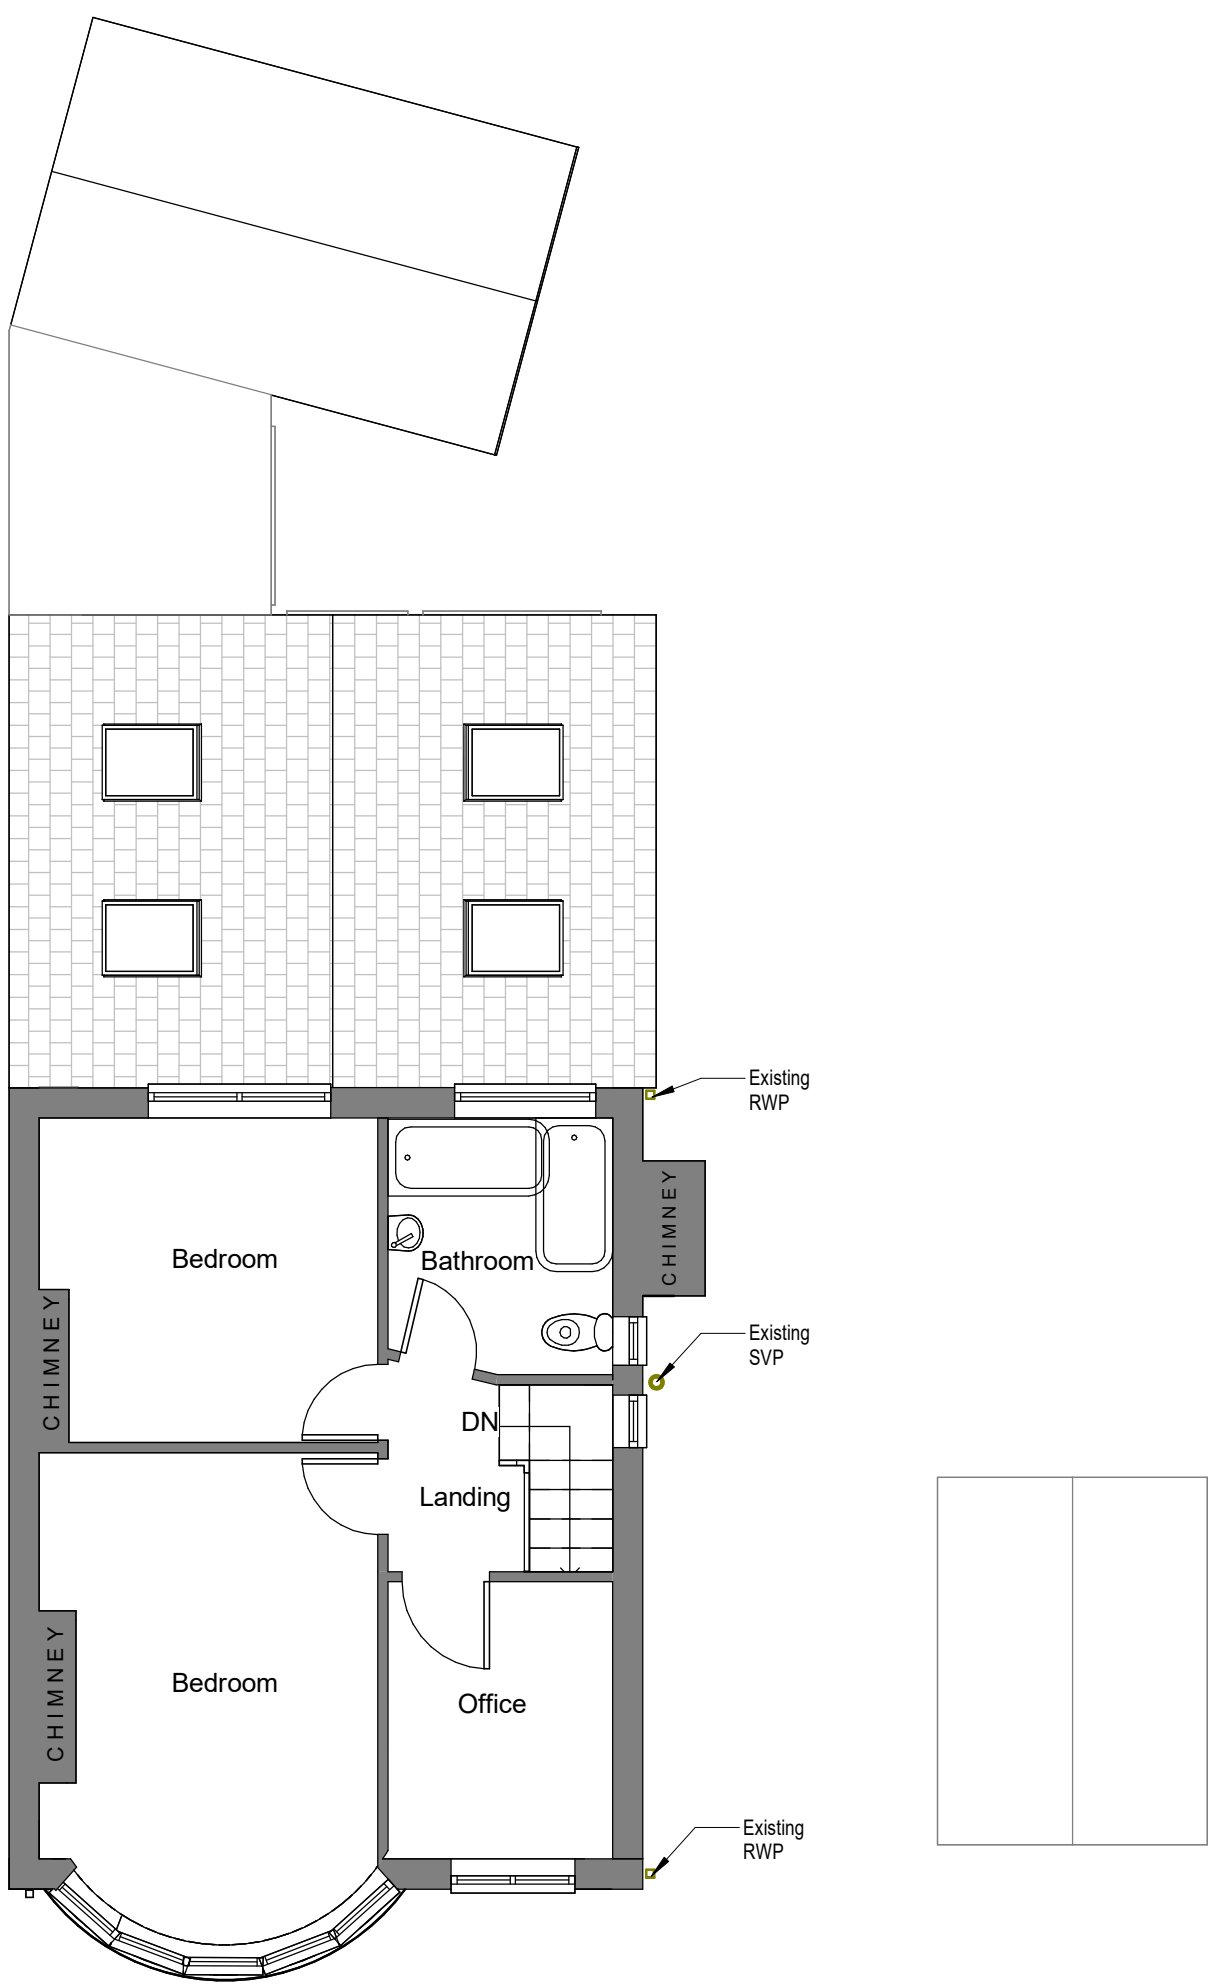

Existing First Floor  
1 : 75

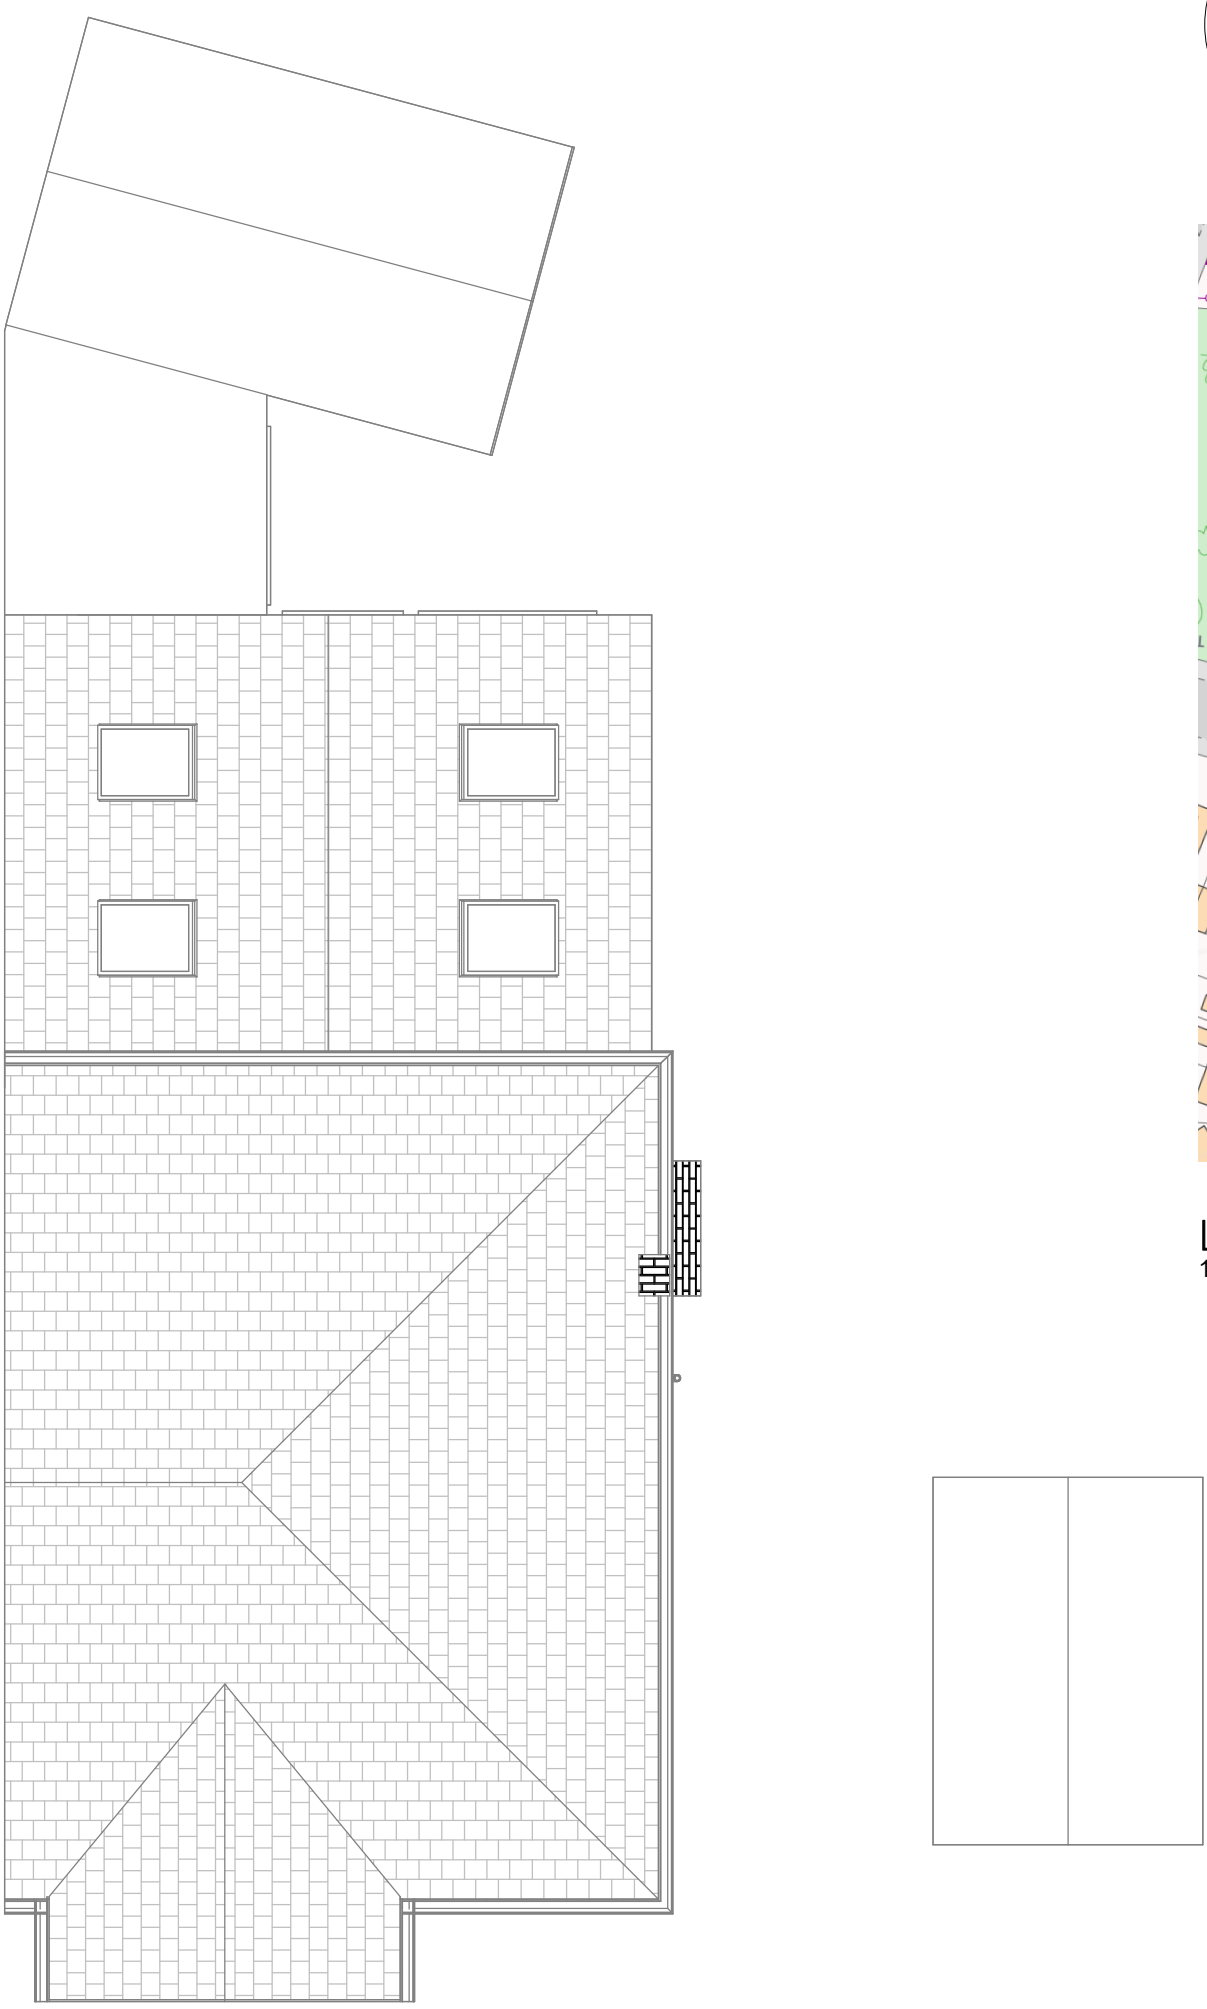


Existing Roof Plan  
1 : 75




Existing Front Elevation  
1 : 100




Existing Right-Side Elevation  
1 : 100

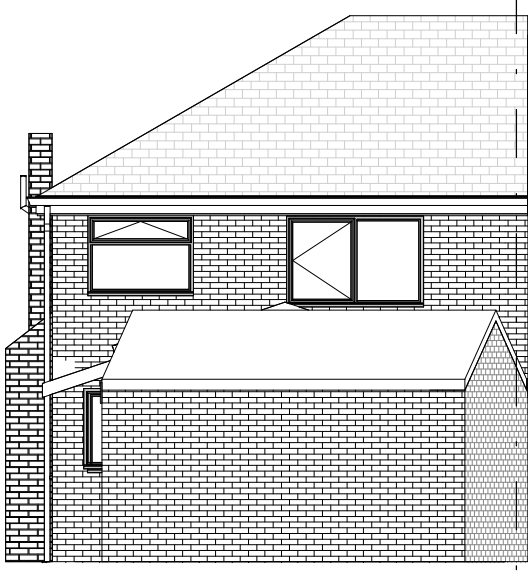


Existing Rear Elevation  
1 : 100

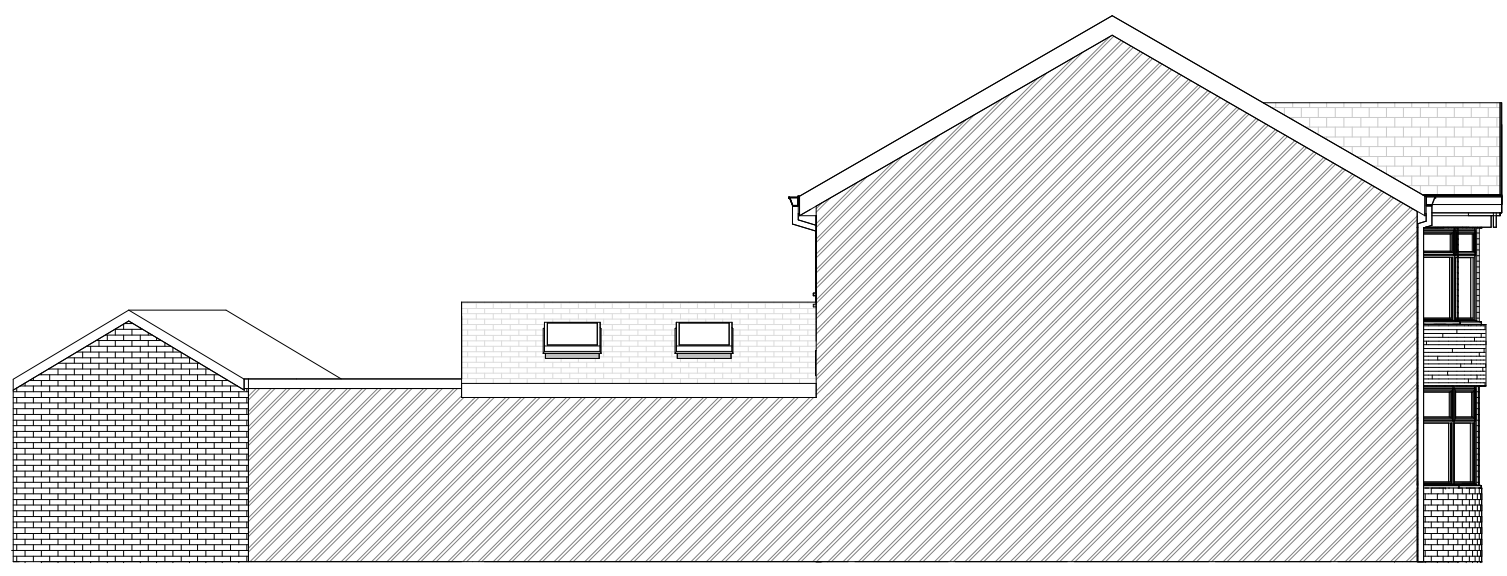


Existing Left-Side Elevation  
1 : 100

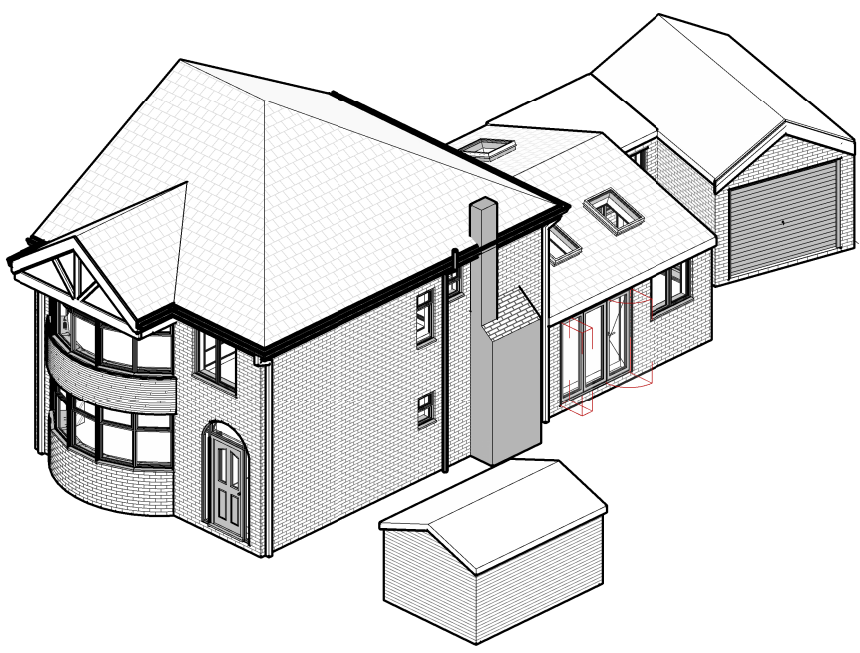

Existing Front-Right 3D View

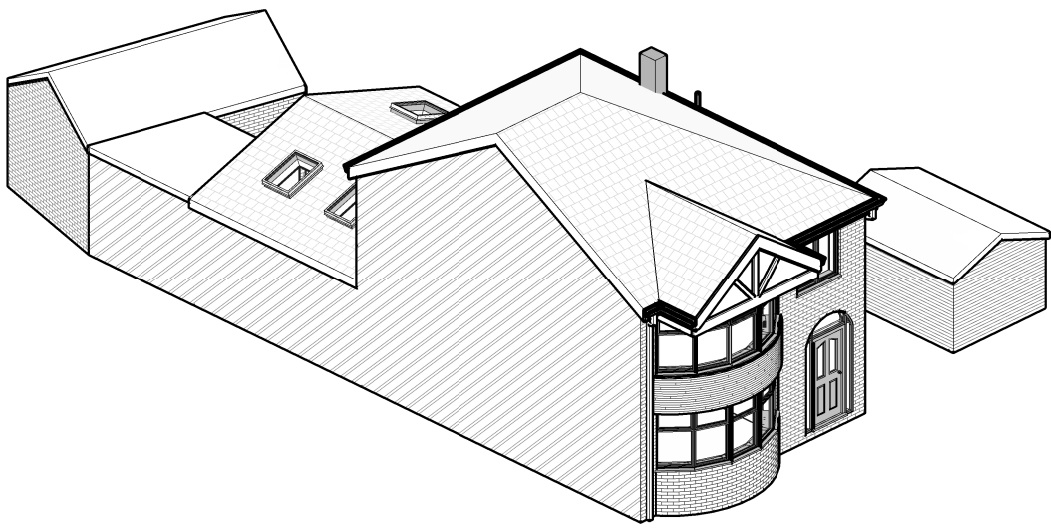

Existing Front-Left 3D View

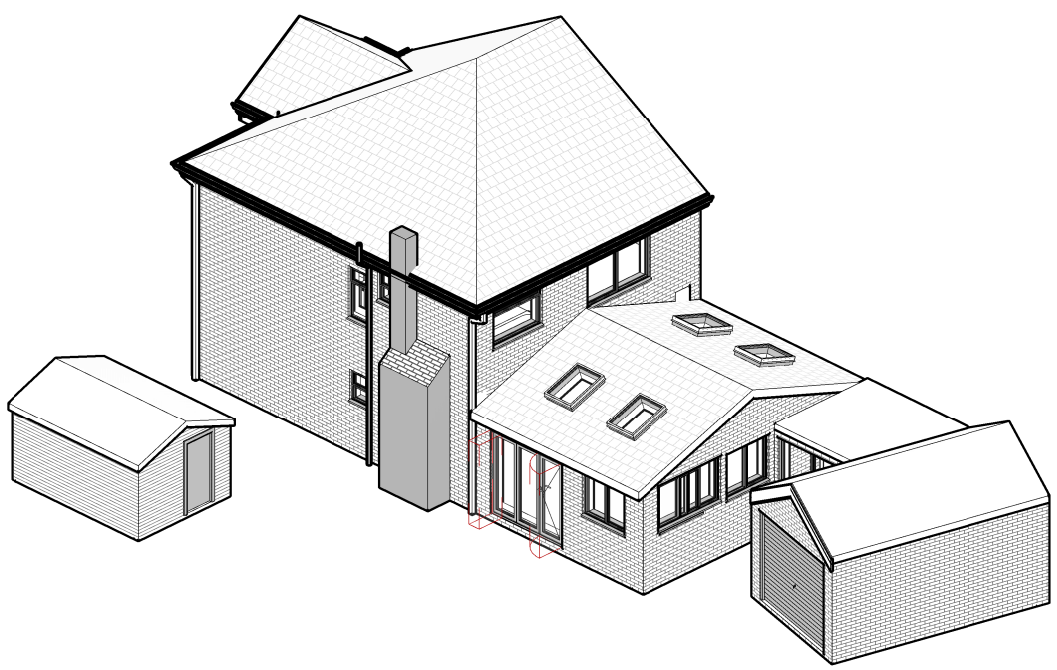

Existing Rear-Right 3D View