


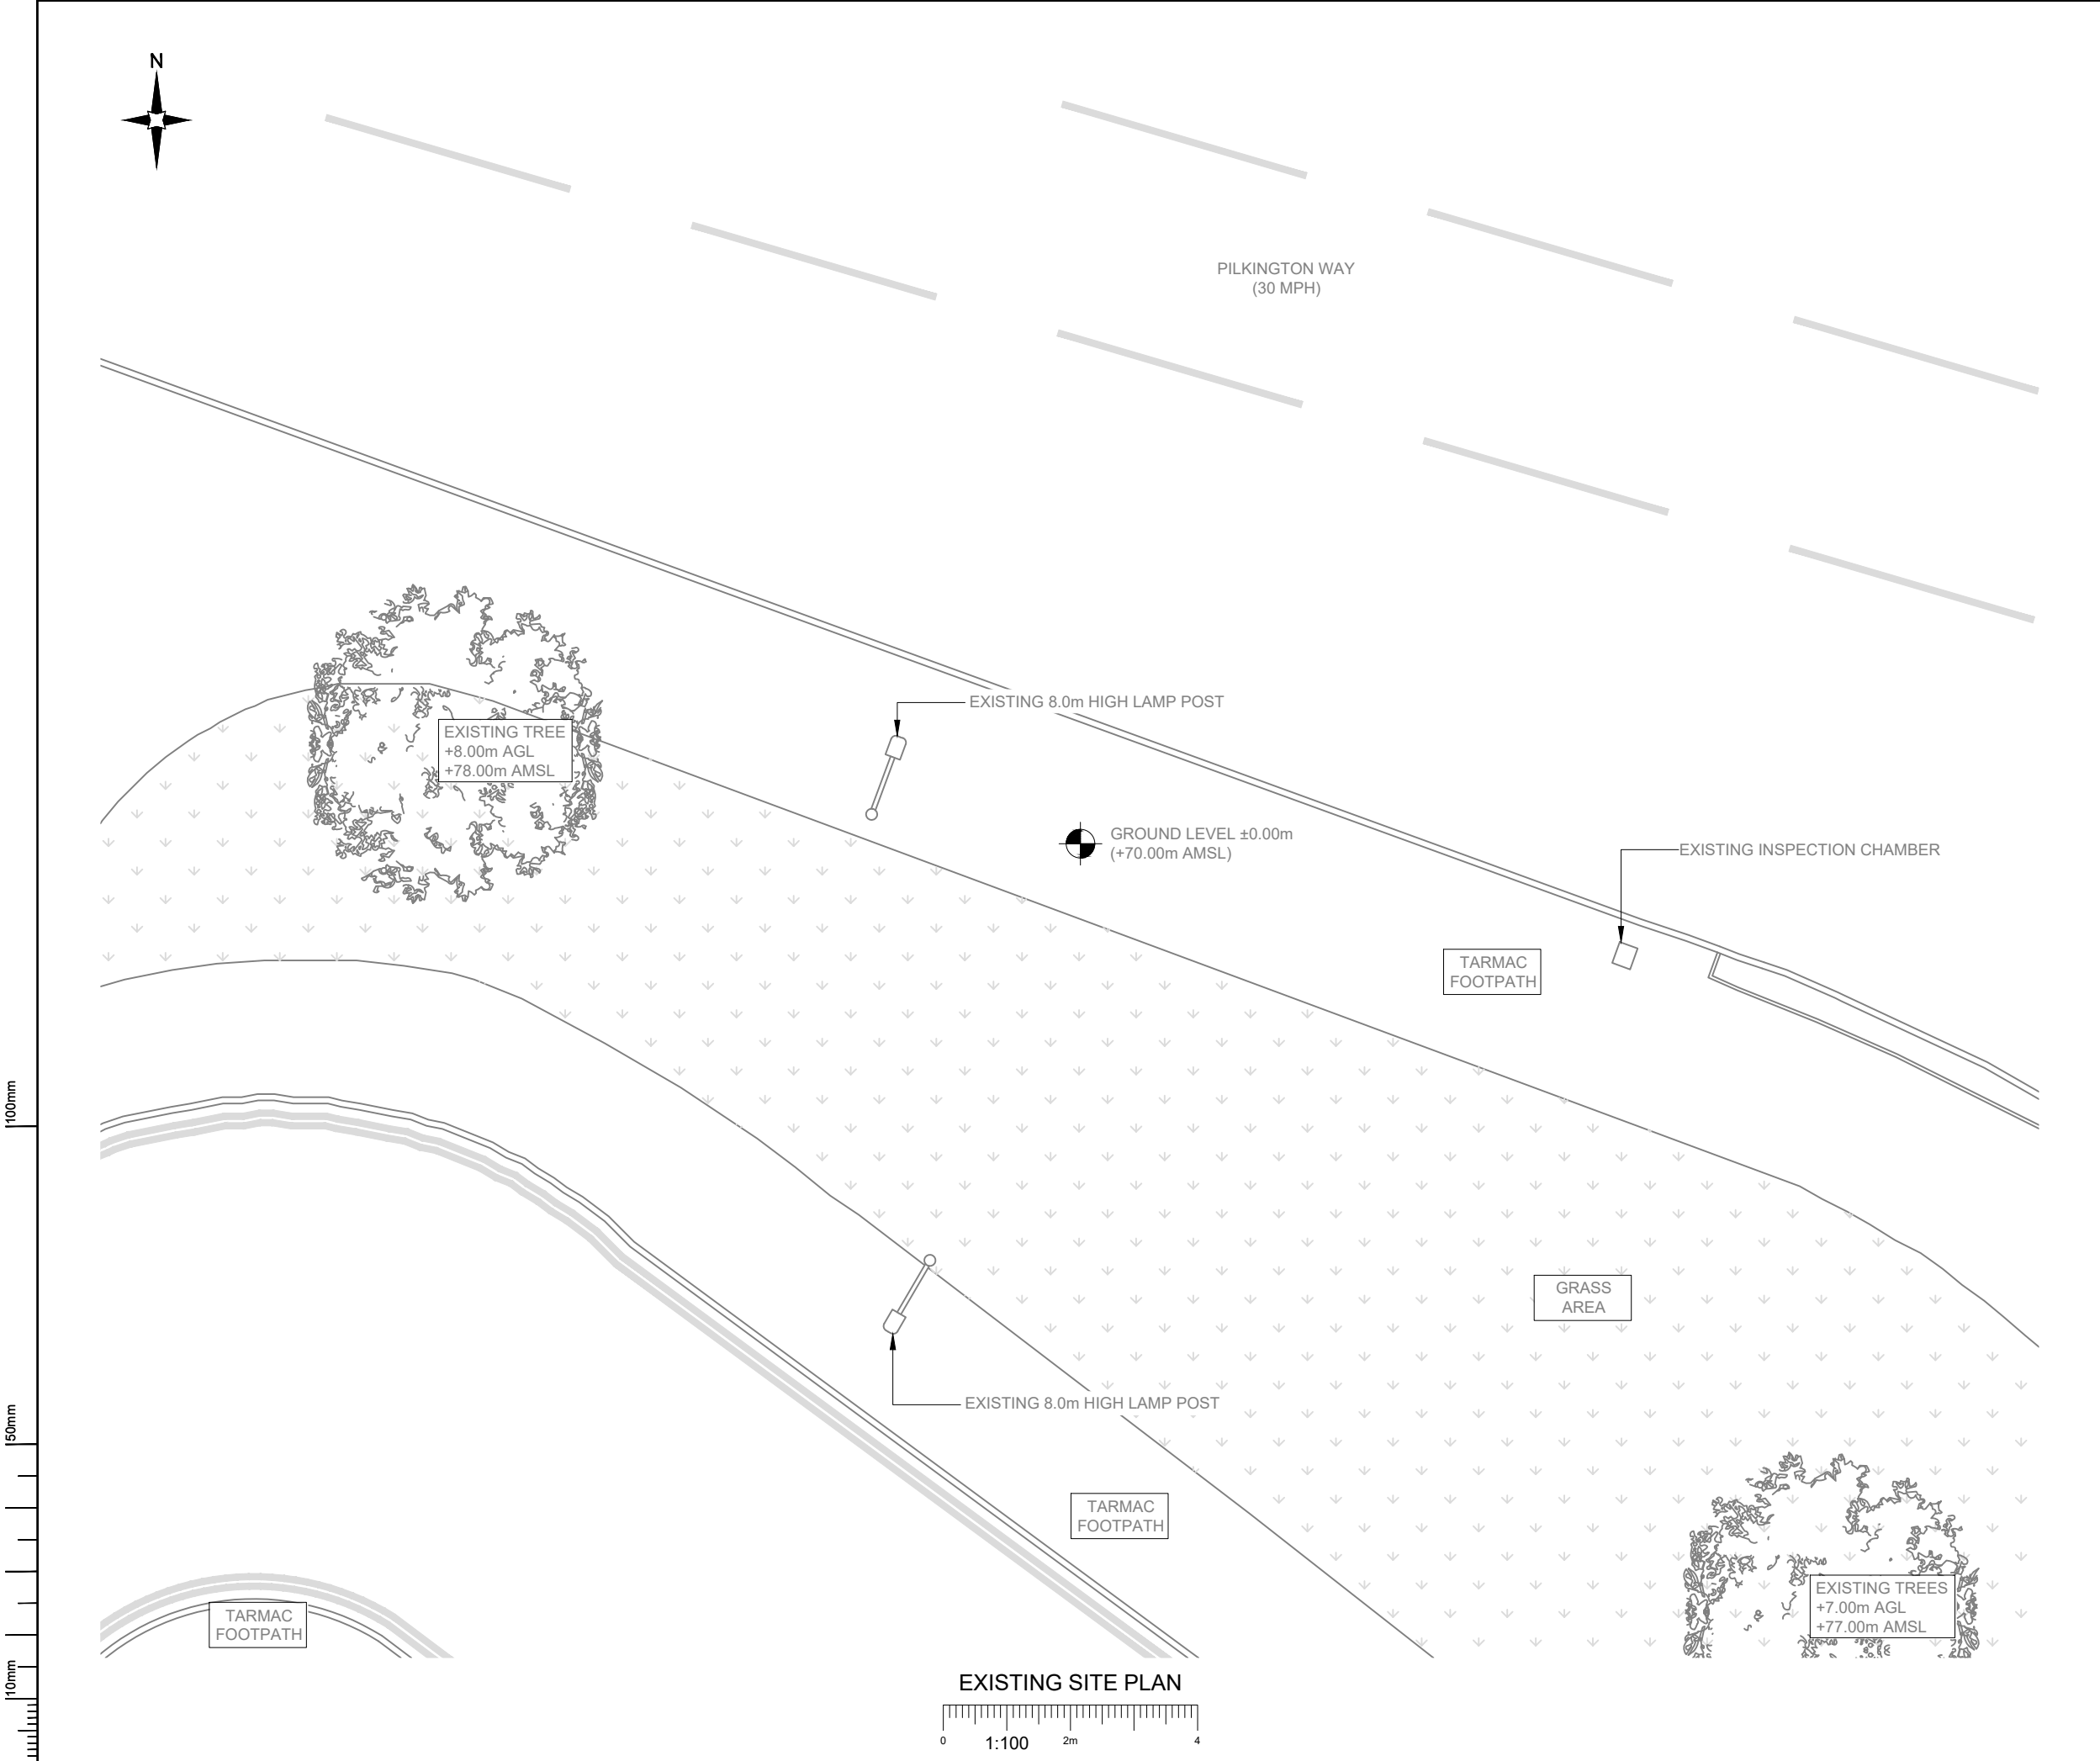

NOTES:

- ALL DIMENSIONS IN MM UNLESS OTHERWISE NOTED.

C	Site Location Revised	RF	GBC	03.02.22
B	Site Location Revised	BD	GBC	25.01.22
A	Issued for Planning	HTB	RWB	12.10.21
REV	MODIFICATION	BY	CH	DATE

CK Hutchison Networks (UK) Limited
 Great Brighams Mead,
 Vastern Road, Reading,
 Berkshire, England,
 RG1 8DJ

Design Consultant & Principal Contractor:

Great British Communications
 Lapwing House, Block 3 Forward Point,
 Tan House Lane, Widnes, Cheshire, WAB 0SL
 t. 44 (0)151 420 4128
 www.gbcservices.co.uk

Site Name:
PILKINGTON WAY

3UK Nominal ID:
BRY19828

Address:
**PILKINGTON WAY
 OUTWOOD GATE
 RADCLIFFE, BURY
 GREATER MANCHESTER
 M26 1LD**

Title:
100 EXISTING SITE PLAN

Project:
UNILATERAL SW

Purpose of Issue:
PLANNING

MBNL/TM/H3G Cell ID:

BRY119/85046/M1248

Drawing No:

BRY19828_BRY119_85046_M1248_GA_REV_C


Issue:

C


100mm

50mm

10mm

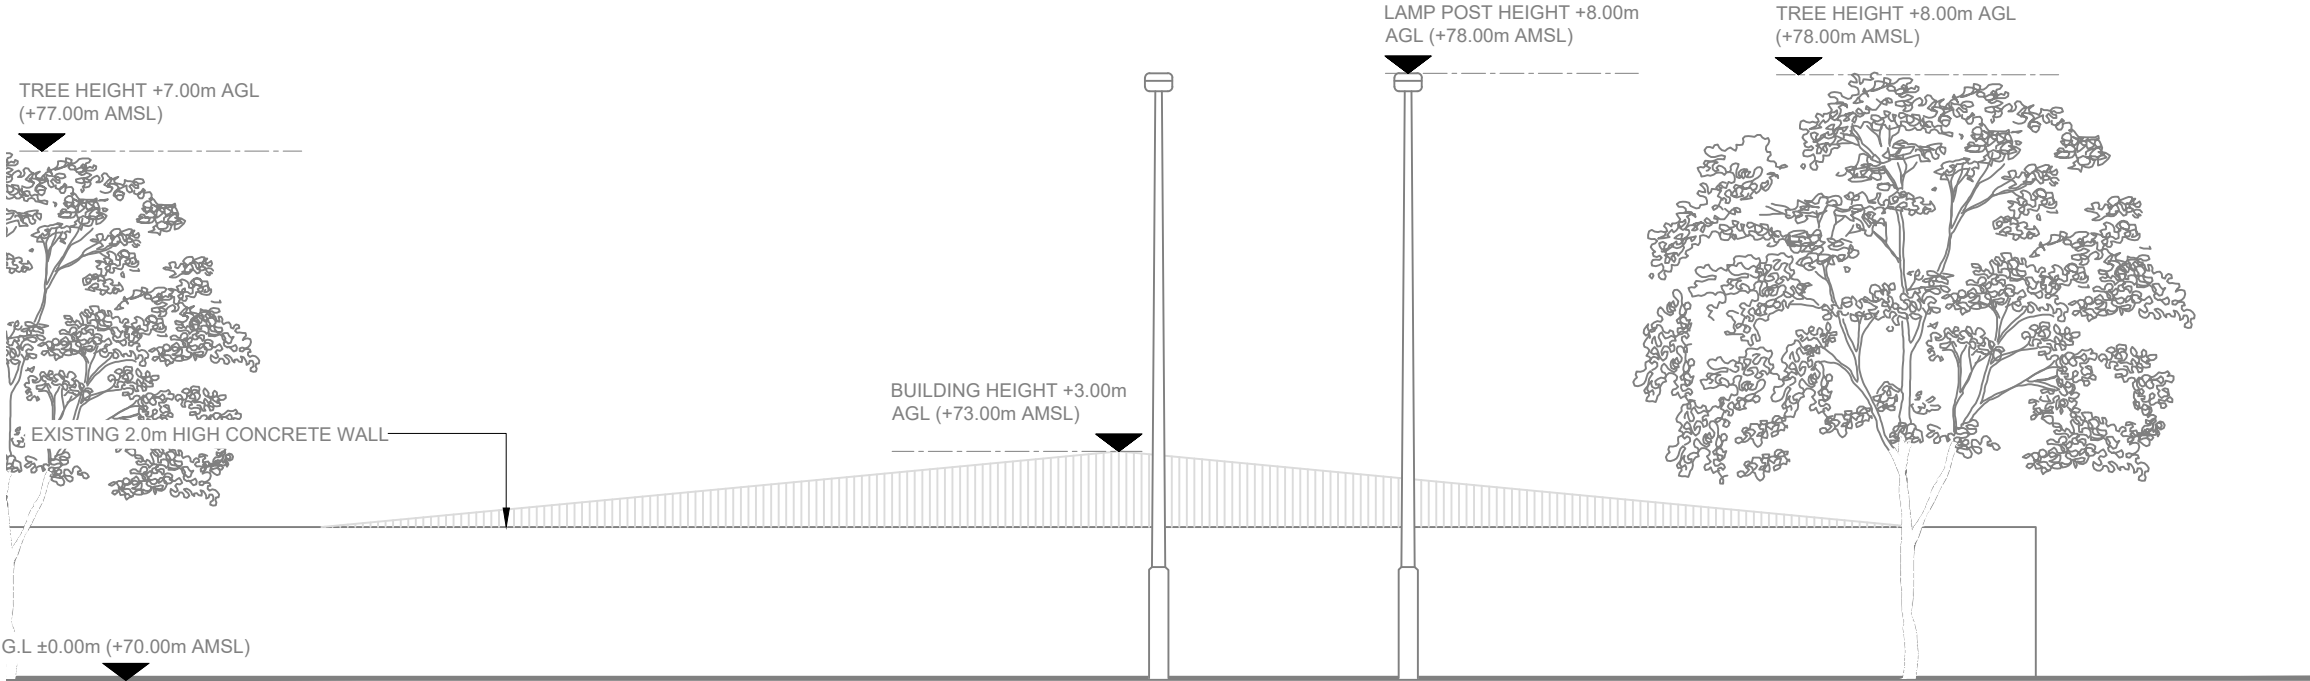

EXISTING ELEVATION A

 

- NOTES:
- ALL DIMENSIONS IN MM UNLESS OTHERWISE NOTED.

REV	MODIFICATION	BY	CH	DATE
C	Site Location Revised	RF	GBC	03.02.22
B	Site Location Revised	BD	GBC	25.01.22
A	Issued for Planning	HTB	RWB	12.10.21

**CK Hutchison
Networks (UK)
Limited**
Great Brighams Mead,
Vastern Road, Reading,
Berkshire, England,
RG1 8DJ

Design Consultant & Principal Contractor:



Great British Communications
Lapwing House, Block 3 Forward Point,
Ton House Lane, Widnes, Cheshire, WA8 0SL
t. 44 (0)151 420 4128
www.gbcservices.co.uk

Site Name: **PILKINGTON WAY**

3UK Nominal ID: **BRY19828**

Address: **PILKINGTON WAY
OUTWOOD GATE
RADCLIFFE, BURY
GREATER MANCHESTER
M26 1LD**

Title: **150 EXISTING SITE ELEVATION**

Project: **UNILATERAL SW**

Purpose of Issue: **PLANNING**

MBNL/TM/H3G Cell ID: **BRY119/85046/M1248**

Drawing No: **BRY19828_BRY119_85046_M1248_GA_REV_C** Issue: **C**



ELEVATION A

PILKINGTON WAY
(30 MPH)

EXISTING BT INSPECTION CHAMBER APPROX 40m

EXISTING 8.0m HIGH LAMP POST

EXISTING TREE
+8.00m AGL
+78.00m AMSL

EXISTING INSPECTION CHAMBER

TARMAC
FOOTPATH

EXISTING 8.0m HIGH LAMP POST

SLOPING GROUND TO REAR OF
CABINETS TO BE REGRADED LOCALLY

PROPOSED AC TRANSMISSION CABINET TO BE
INSTALLED ON NEW ROOT FOUNDATION

PROPOSED 1000 Ø DUCT FOR INCOMING POWER

PROPOSED 750 Ø DUCT FOR INCOMING TX

PROPOSED ERICSSON 6130 EQUIPMENT CABINET TO BE INSTALLED ON
NEW TRANSITION PLINTH FIXED TO NEW ROOT FOUNDATION

PROPOSED COMMSCOPE BOWLER CABINET TO BE
INSTALLED ON NEW ROOT FOUNDATION

PROPOSED 26No. 600x600mm PAVING SLABS
INSTALLED IN FRONT OF PROPOSED CABINETS

PROPOSED 17.0m HIGH PHASE 8 STREET POLE ON
NEW ROOT FOUNDATION

PROPOSED WRAP-AROUND CABINET BUILT AROUND
BASE OF PROPOSED STREET POLE

TARMAC
FOOTPATH

TARMAC
FOOTPATH


GROUND LEVEL ±0.00m
(+70.00m AMSL)

GRASS
AREA

EXISTING TREES
+7.00m AGL
+77.00m AMSL

MILL STREET
(30 MPH)

PROPOSED SITE PLAN

 

NOTES:

1. ALL DIMENSIONS IN MM UNLESS OTHERWISE NOTED.

REV	MODIFICATION	BY	CH	DATE
C	Site Location Revised	RF	GBC	03.02.22
B	Site Location Revised	BD	GBC	25.01.22
A	Issued for Planning	HTB	RWB	12.10.21

CK Hutchison
Networks (UK)
Limited

Great Brighams Mead,
Vastern Road, Reading,
Berkshire, England,
RG1 8DJ

Design Consultant & Principal Contractor:



Great British Communications
Lapwing House, Block 3 Forward Point,
Tan House Lane, Widnes, Cheshire, WAB 0SL
t. 44 (0)151 420 4128
www.gbcservices.co.uk

Site Name:
PILKINGTON WAY

3UK Nominal ID:
BRY19828

Address:
PILKINGTON WAY
OUTWOOD GATE
RADCLIFFE, BURY
GREATER MANCHESTER
M26 1LD

Title:
215 PROPOSED SITE PLAN


Project:
UNILATERAL SW

Purpose of Issue:
PLANNING

MBNL/TM/H3G Cell ID:
BRY119/85046/M1248

Drawing No:
BRY19828_BRY119_85046_M1248_GA_REV_C

Issue:
C

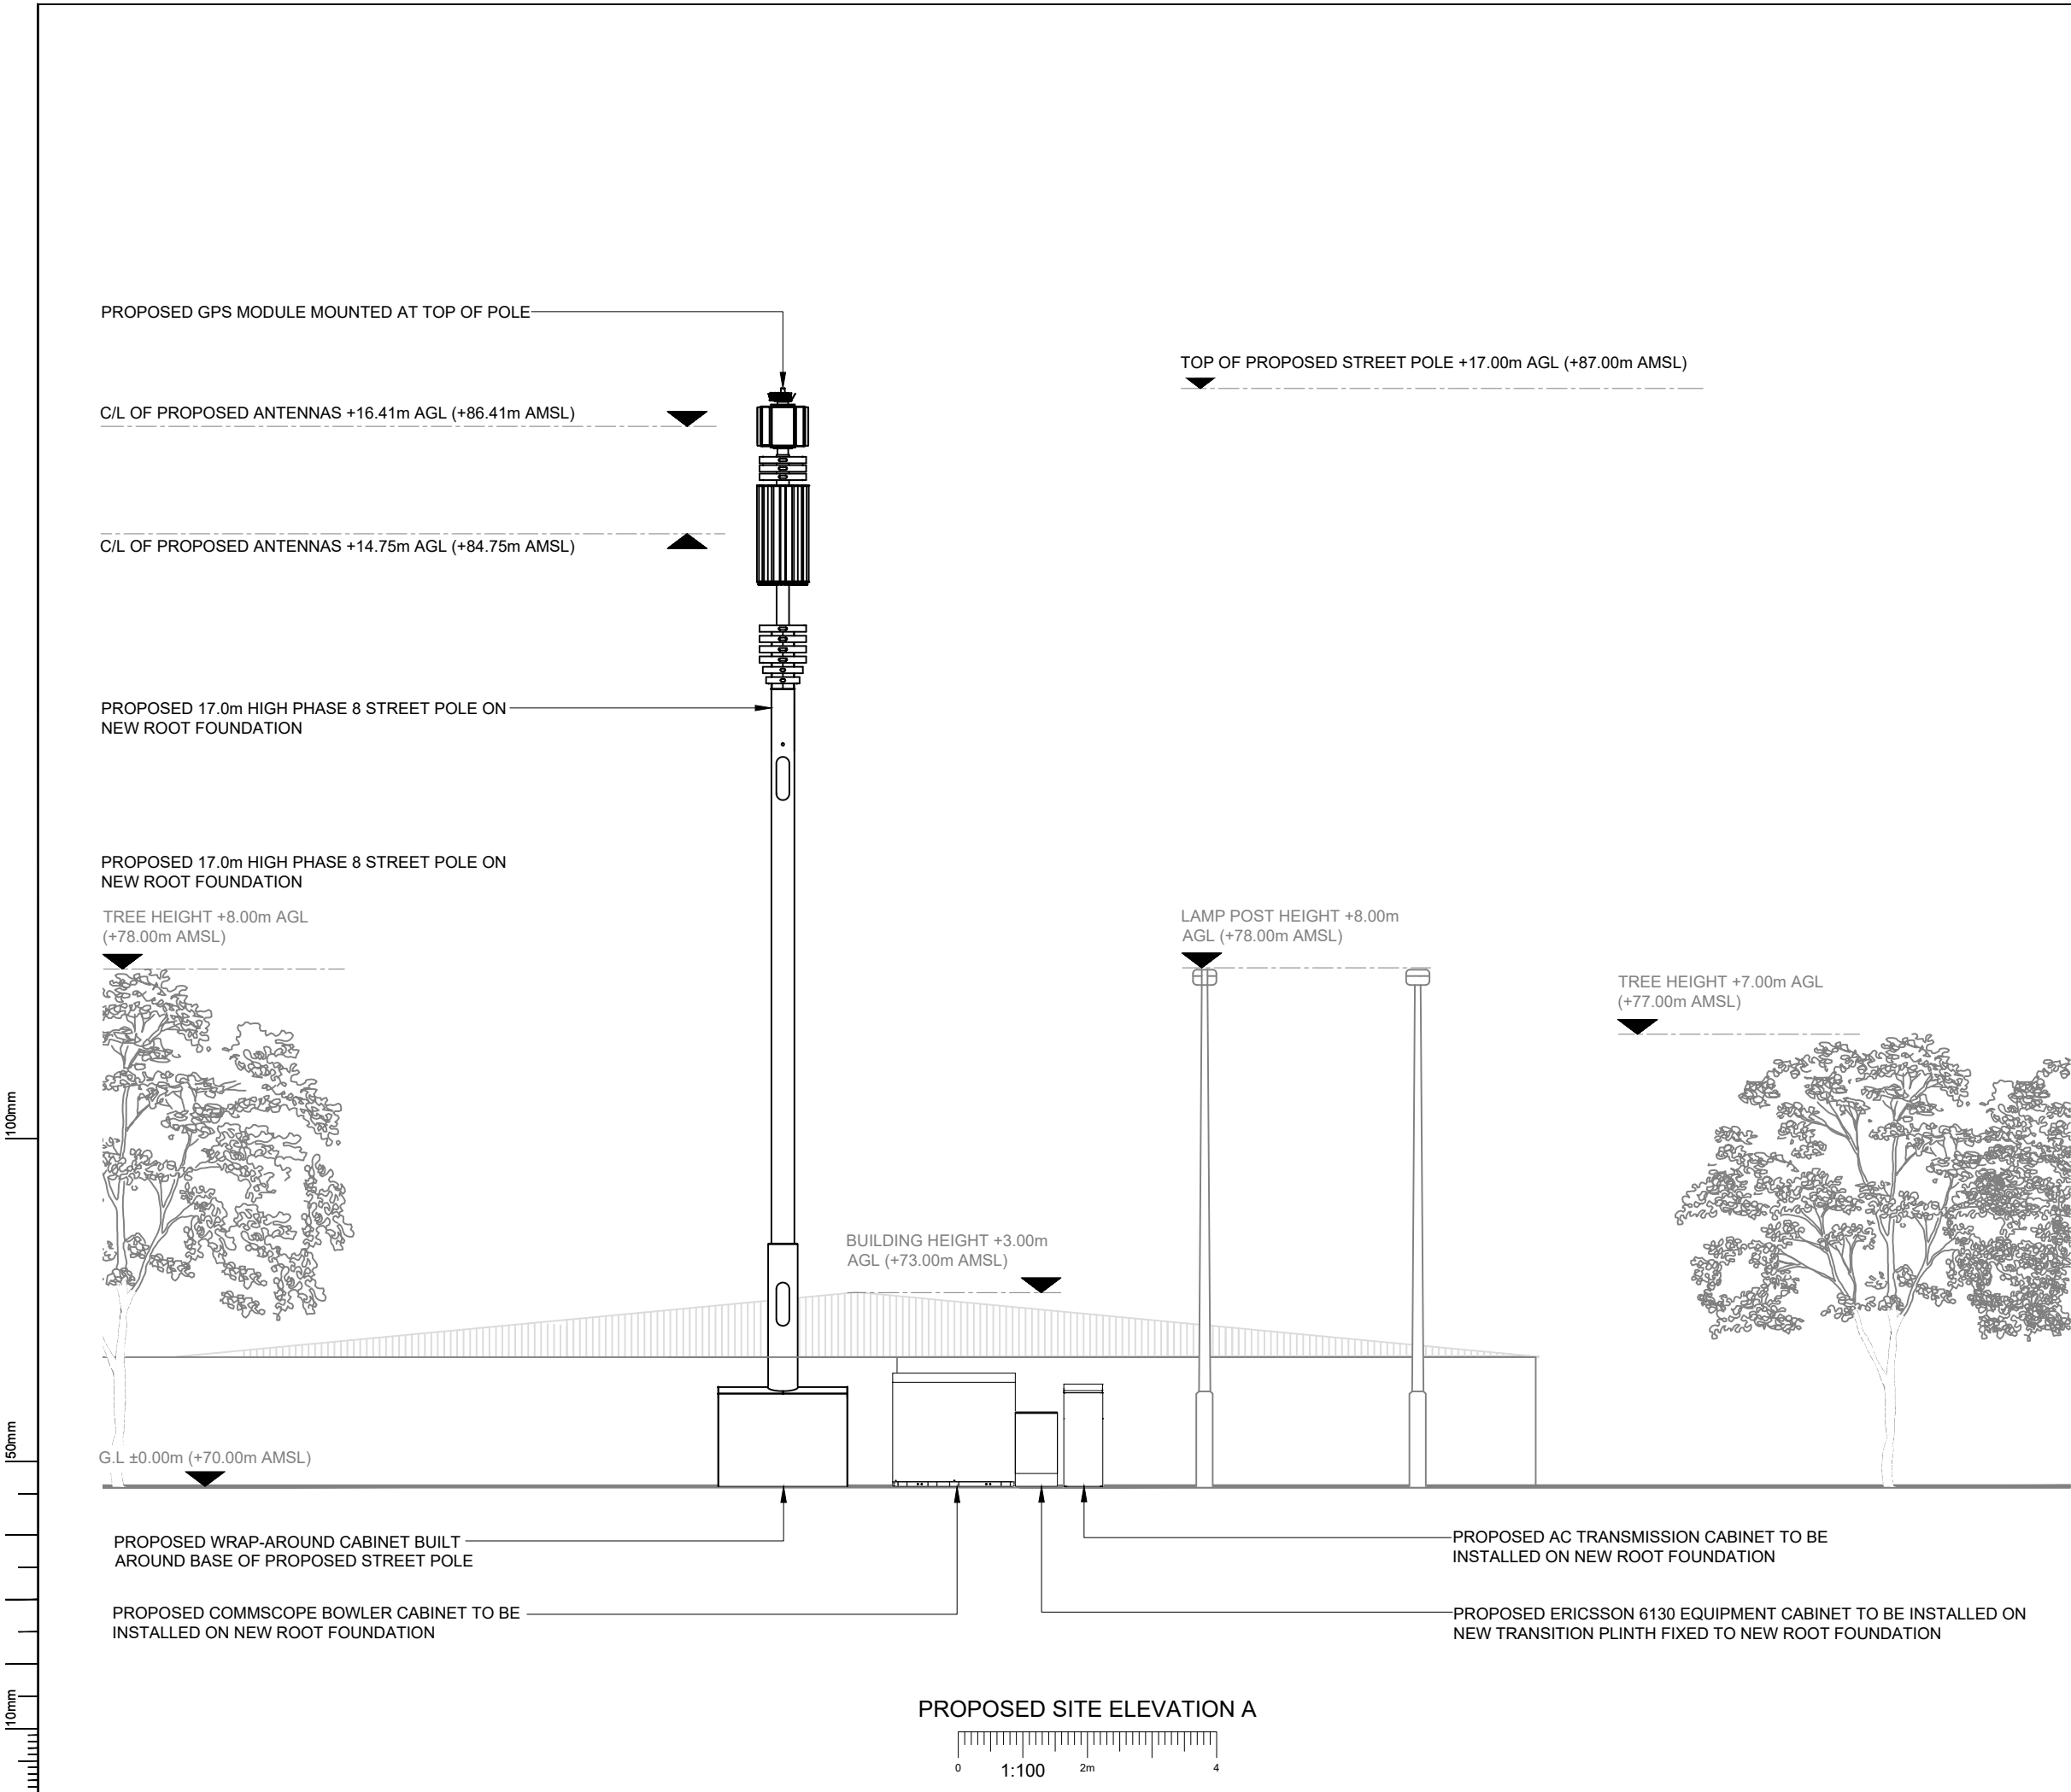

NOTES:

1. ALL DIMENSIONS IN MM UNLESS OTHERWISE NOTED.

C	Site Location Revised	RF	GBC	03.02.22
B	Site Location Revised	BD	GBC	25.01.22
A	Issued for Planning	HTB	RWB	12.10.21
REV	MODIFICATION	BY	CH	DATE

CK Hutchison Networks (UK) Limited

Great Brighams Mead,
Vastern Road, Reading,
Berkshire, England,
RG1 8DJ

Design Consultant & Principal Contractor:

GBC

Great British Communications
Lapwing House, Block 3 Forward Point,
Ton House Lane, Widnes, Cheshire, WA8 0SL
t. 44 (0)151 420 4128
www.gbcservices.co.uk

Site Name:

PILKINGTON WAY

3UK Nominal ID:

BRY19828

Address:

PILKINGTON WAY
OUTWOOD GATE
RADCLIFFE, BURY
GREATER MANCHESTER
M26 1LD

Title:

265 PROPOSED SITE ELEVATION

Project:

UNILATERAL SW

Purpose of Issue:

PLANNING

MBNL/TM/H3G Cell ID:

BRY119/85046/M1248

Drawing No:

BRY19828_BRY119_85046_M1248_GA_REV_C

Issue:

C