



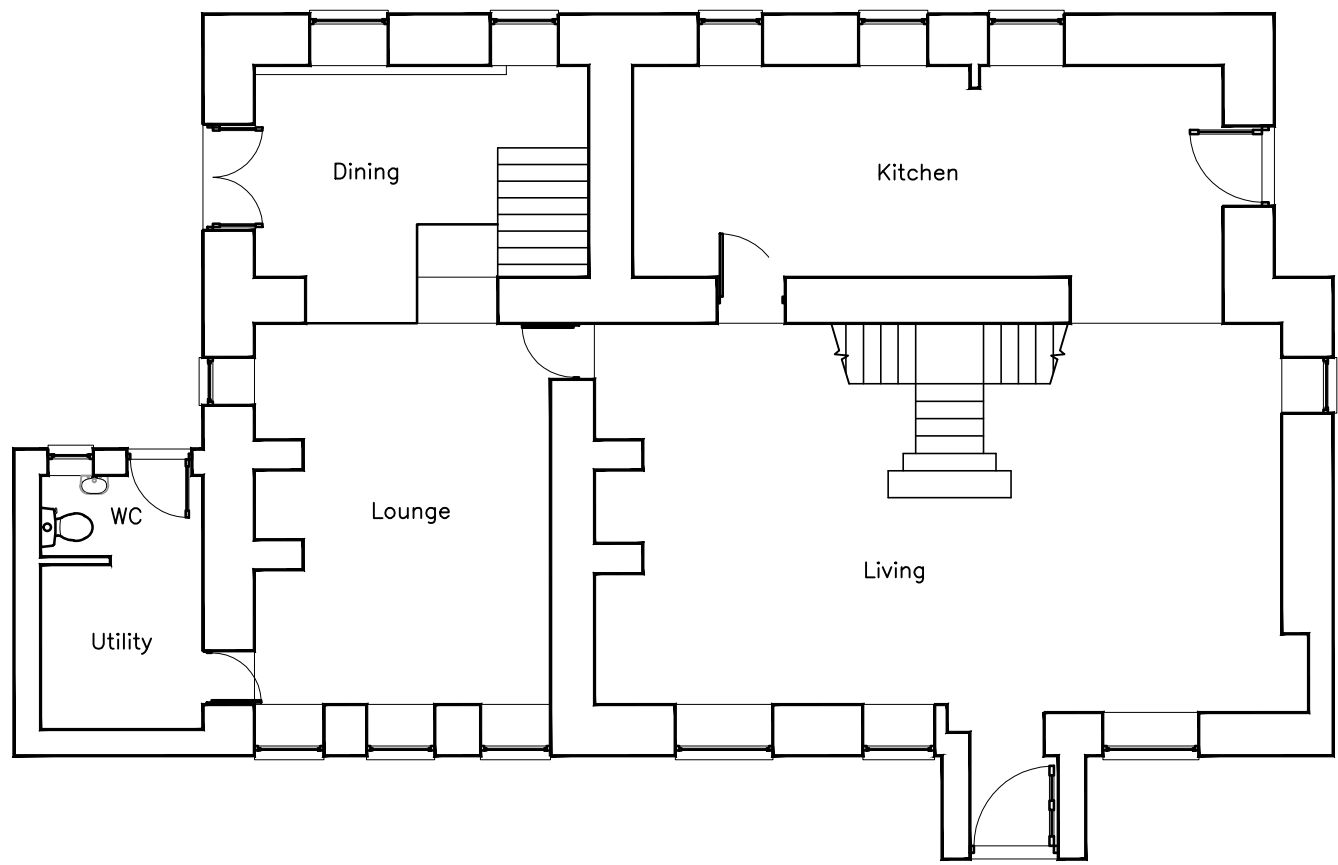


Existing Ground Floor Plan (1:100)

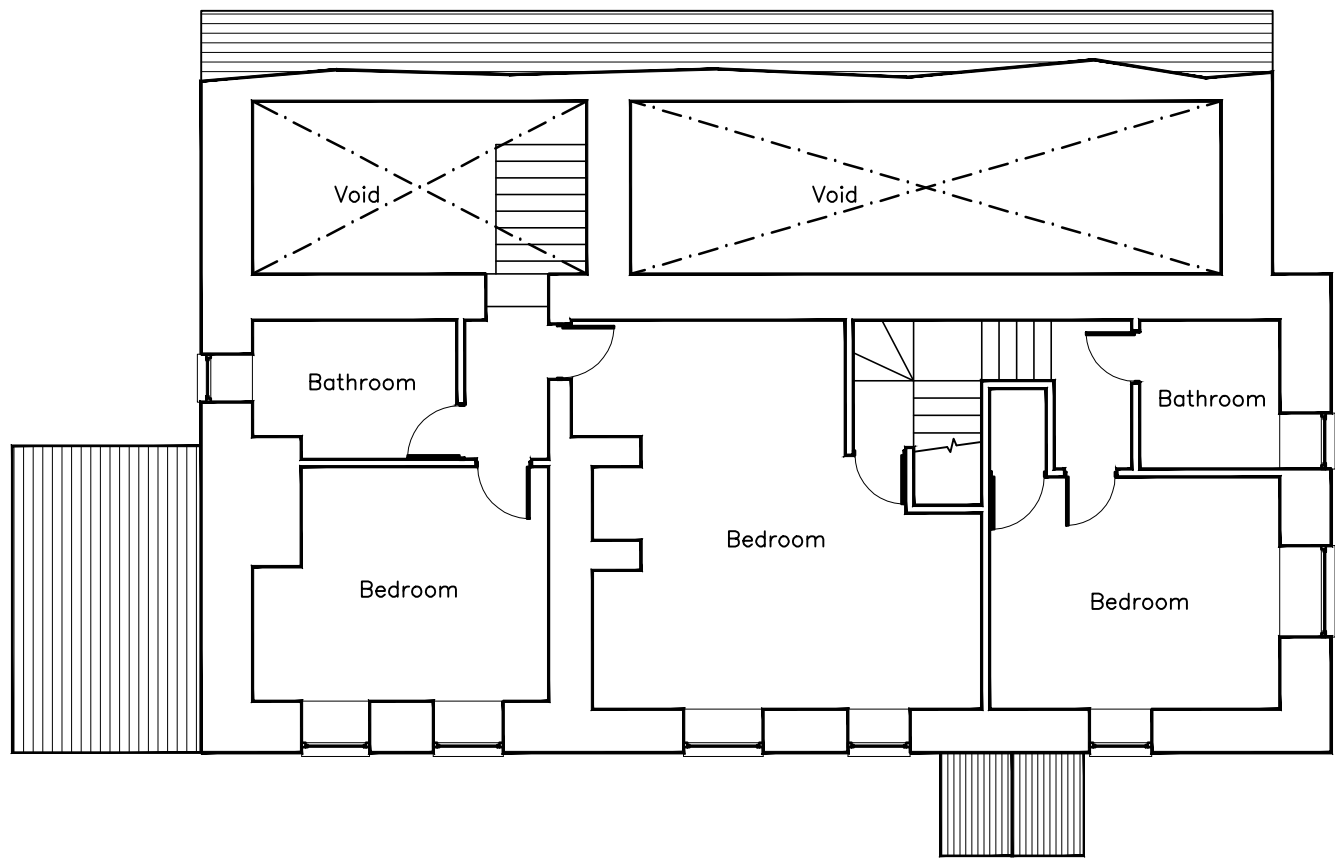


Existing First Floor Plan (1:100)



Existing Front Elevation (1:100)

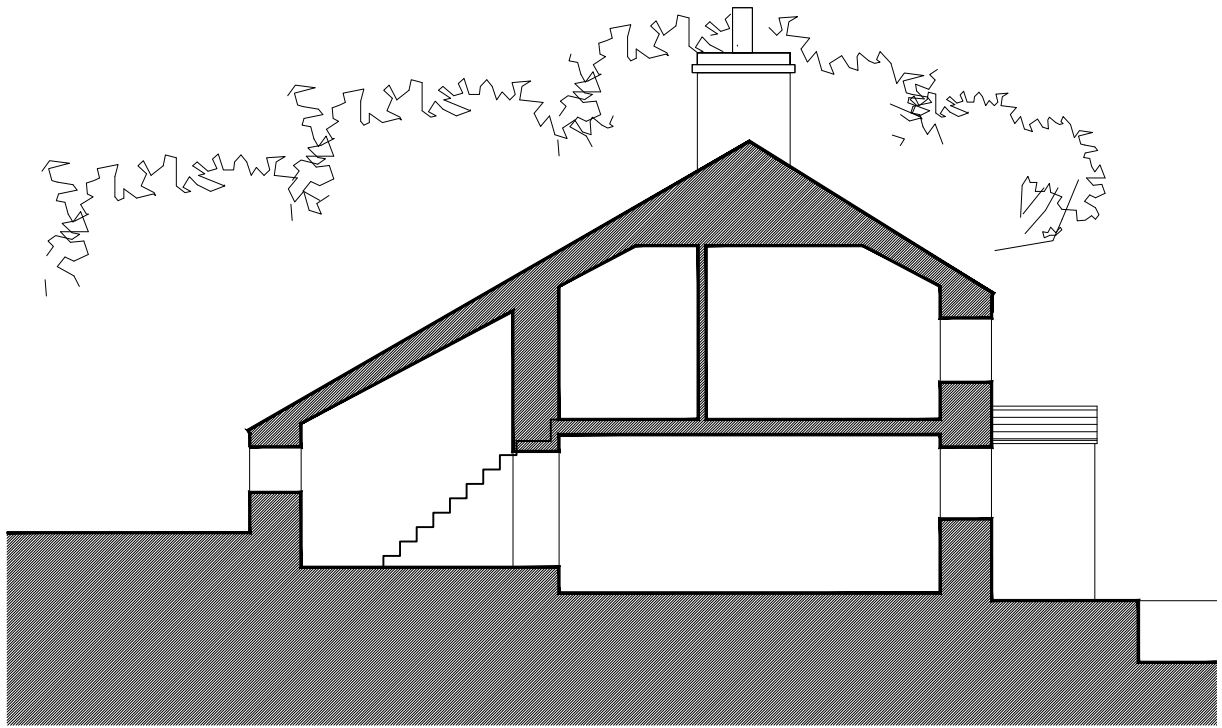

Existing Section A-A (1:100)

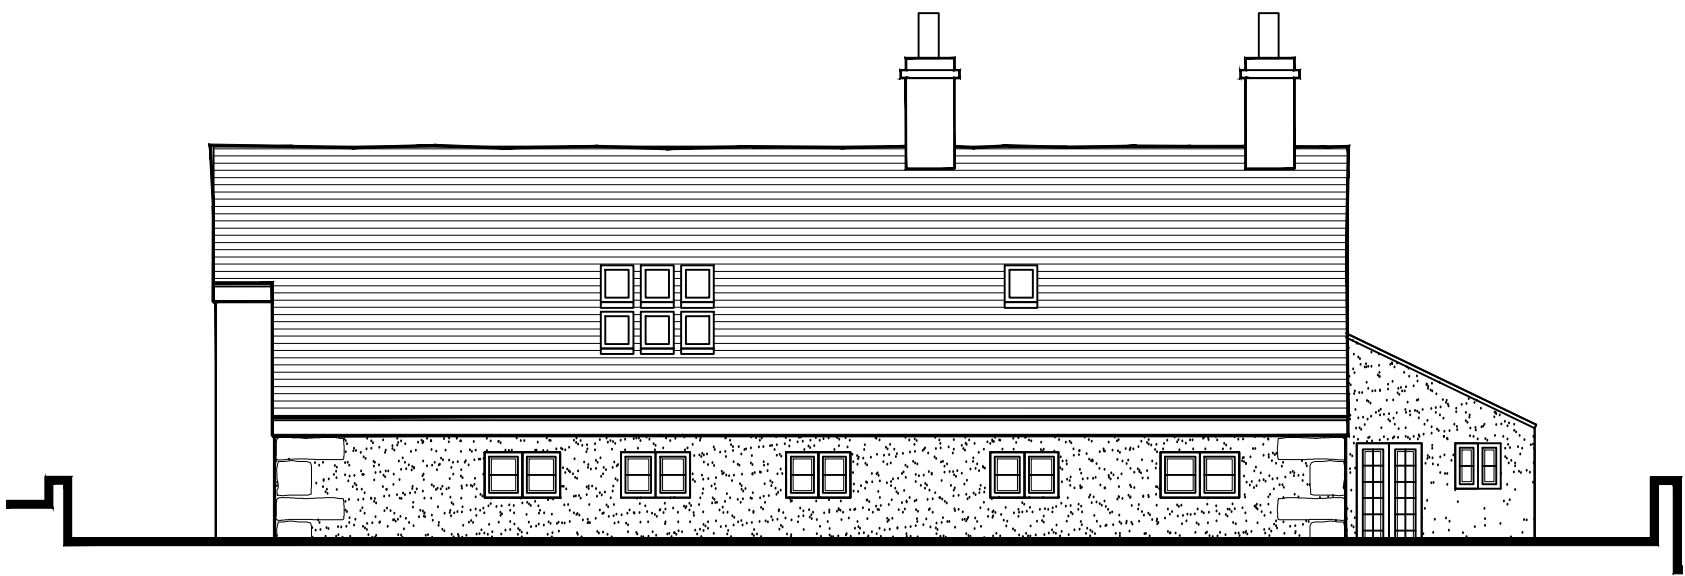


Existing Rear Elevation (1:100)




Existing LH Gable Elevation (1:100)




Existing RH Gable Elevation (1:100)

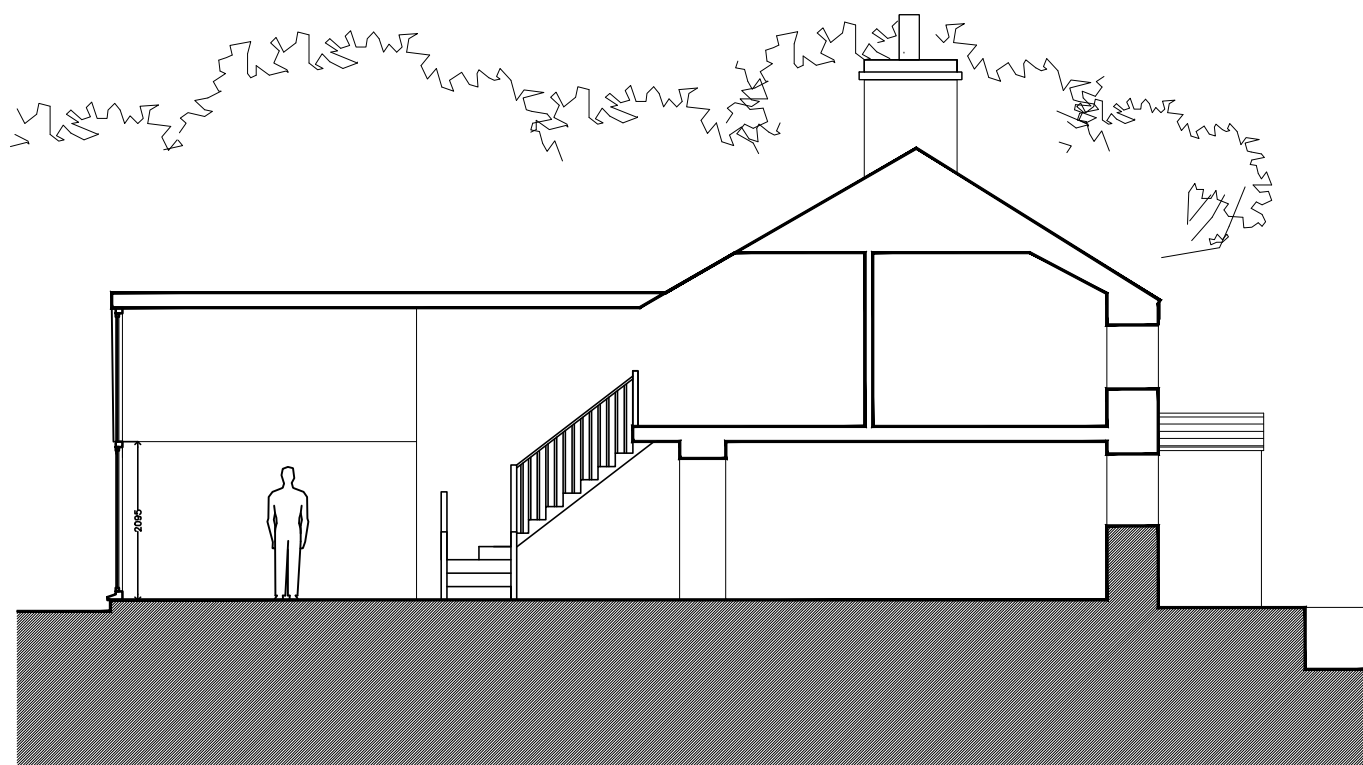

Proposed Section A-A (1:100)

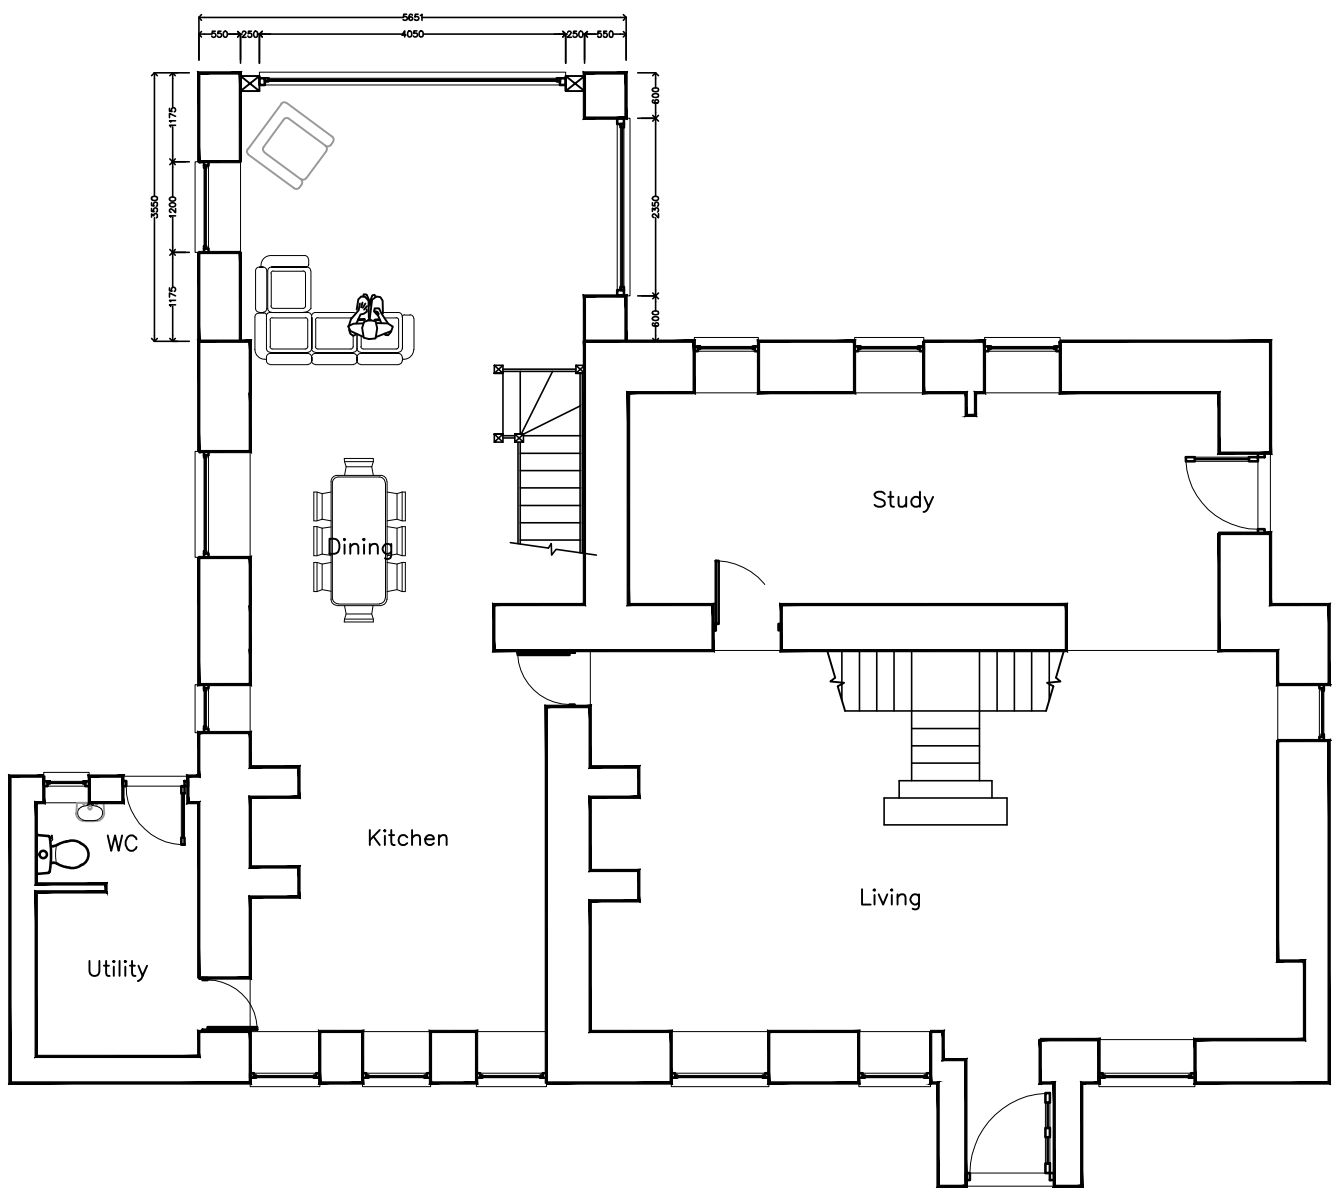

Proposed Ground Floor Plan (1:100)

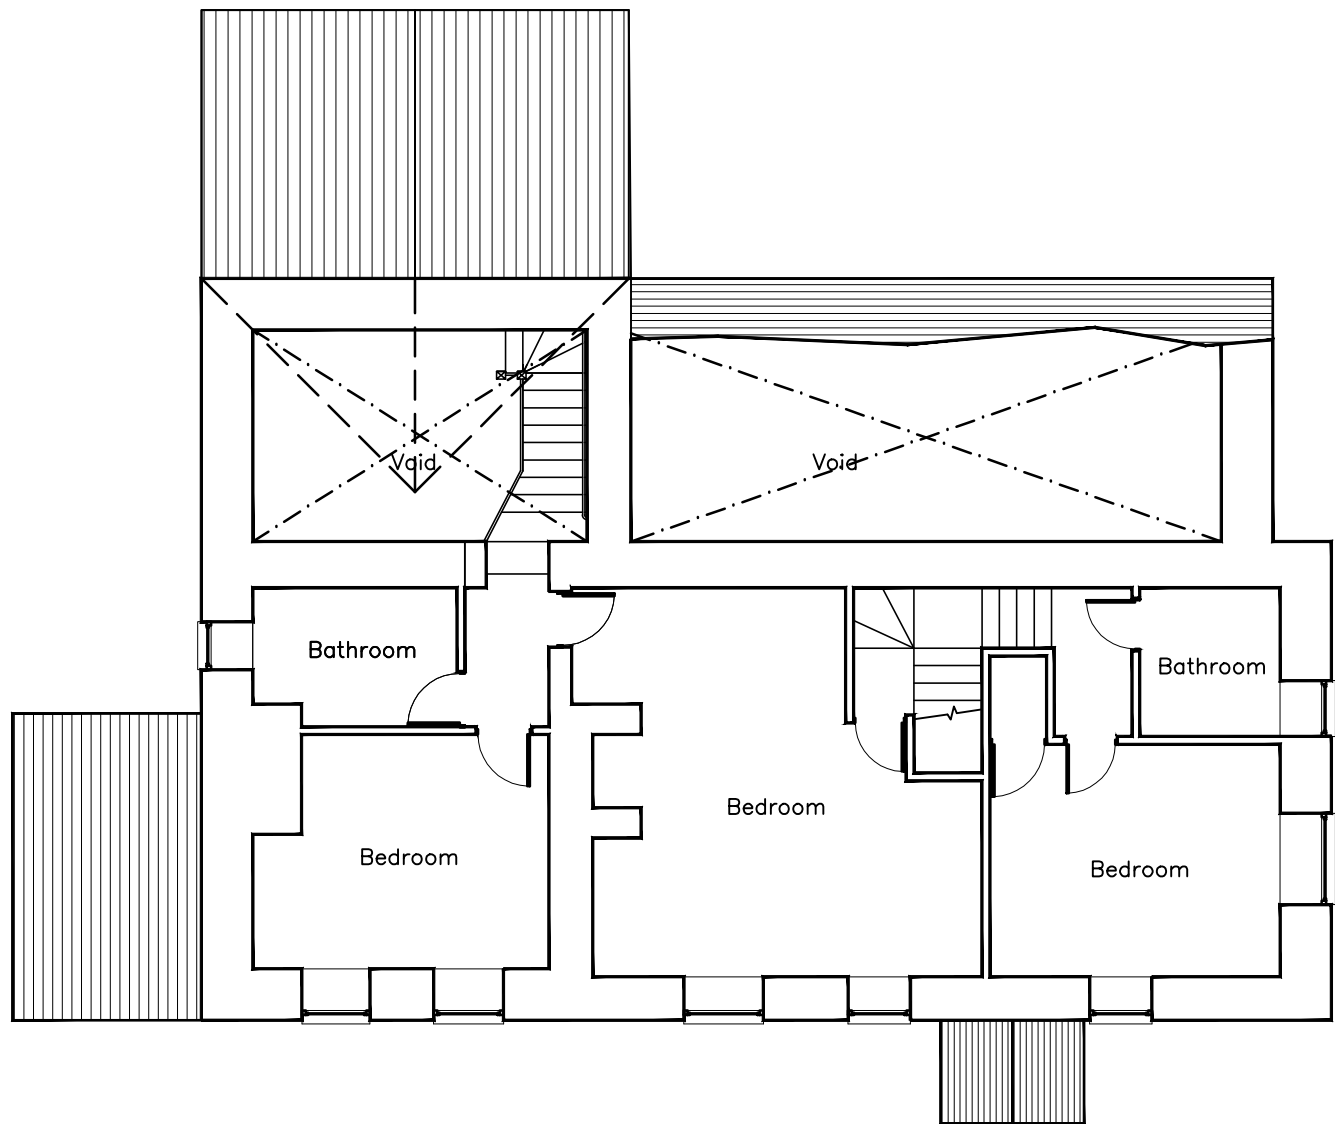


Proposed First Floor Plan (1:100)




Proposed Front Elevation (1:100)

Notes for Development Control:
Volume Calculation –
Existing Volume: 654.67m³
Proposed Additional Volume: 63.7m³
Total % Volume increase 10%

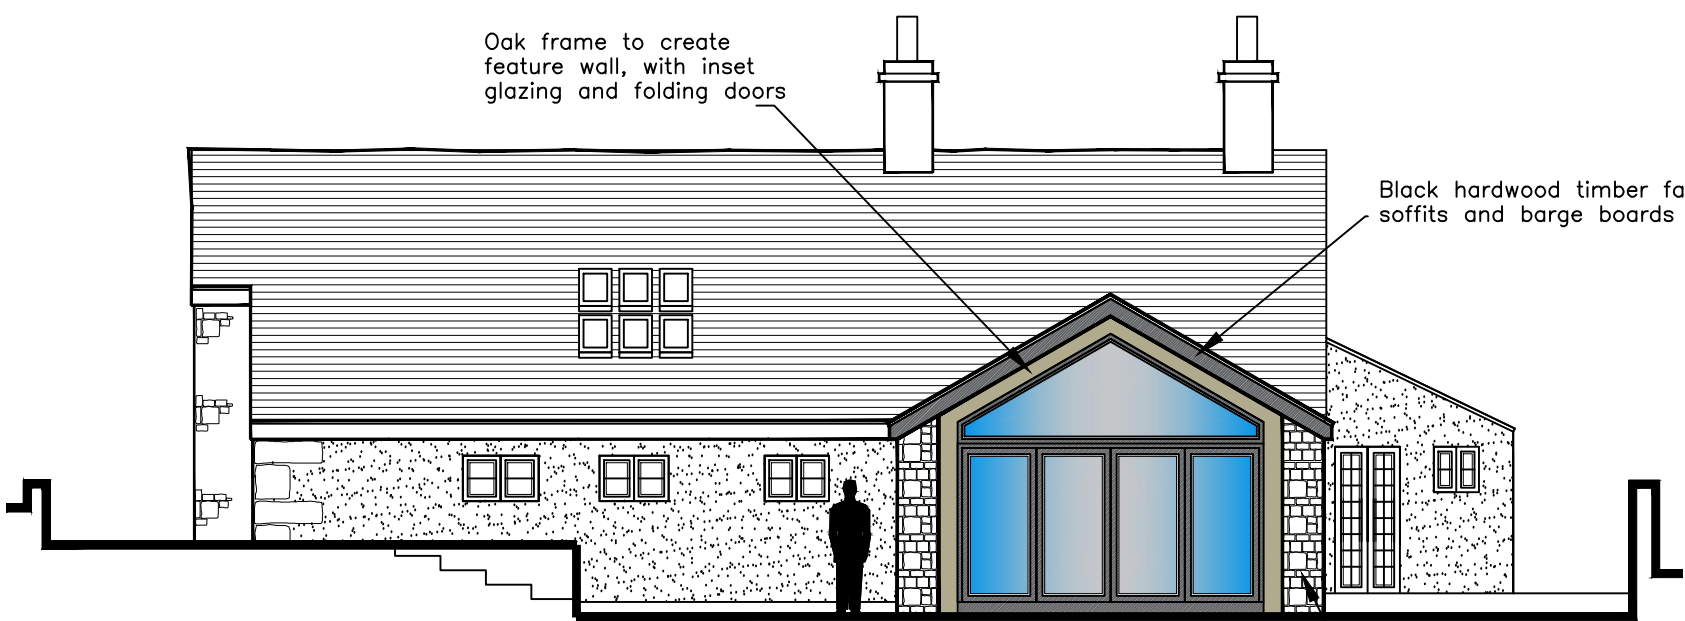

Proposed Rear Elevation (1:100)

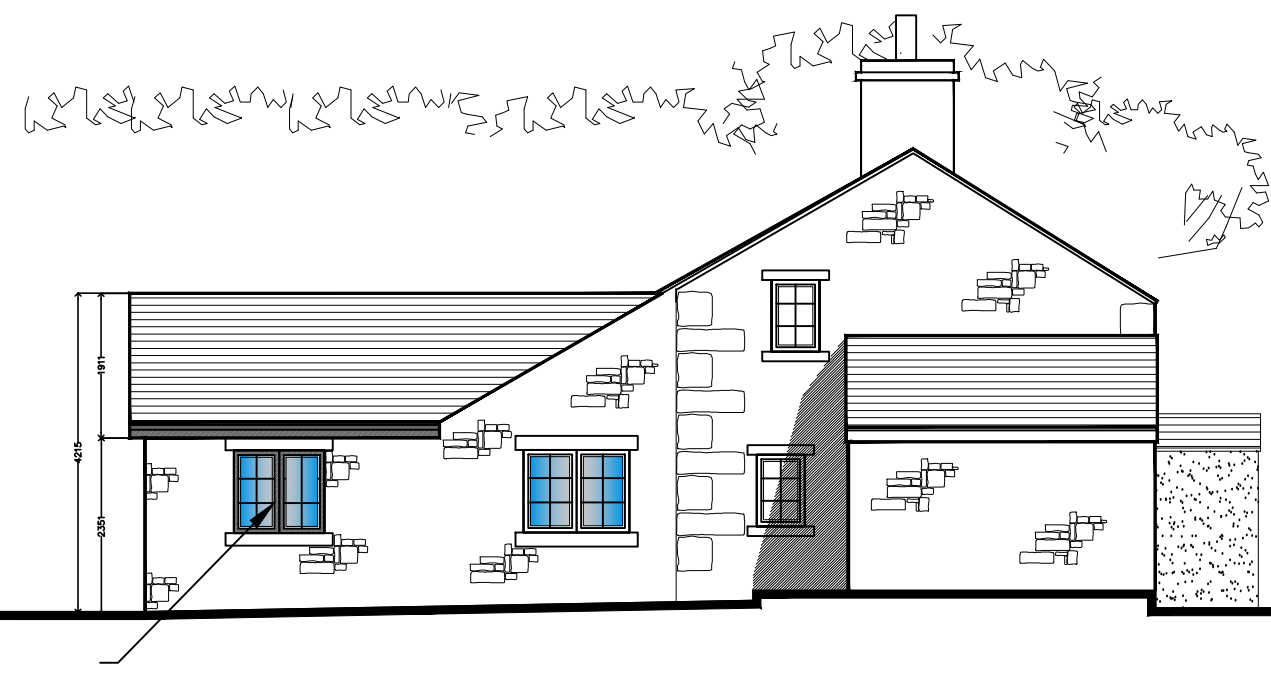

Proposed LH Gable Elevation (1:100)



Proposed RH Gable Elevation (1:100)

Client Natalie and Declan Reilly			
Project Single storey rear extension to Heather Cottage, 22-24 Cross Lane, Holcombe Village BL8 4LY			
Job No. 2022/69	Area	File Ref	
Title Existing & Proposed Plans & Elevations			
2022/69-01		rev. B	
Date 29.09.22	Drn. B. Edmondson	Scale AS Noted@A1	Checked

eds
edmondson
design services

20 Fernhill Drive
Stacksteads, Bacup
Lancashire
OL13 8JS
tel 01706 870944
mob: 07528809176
e:info@eds20.co.uk

This drawing is solely owned by edmondson design services and will remain so and no part of it may be reproduced without the express written approval of edmondson design services.