


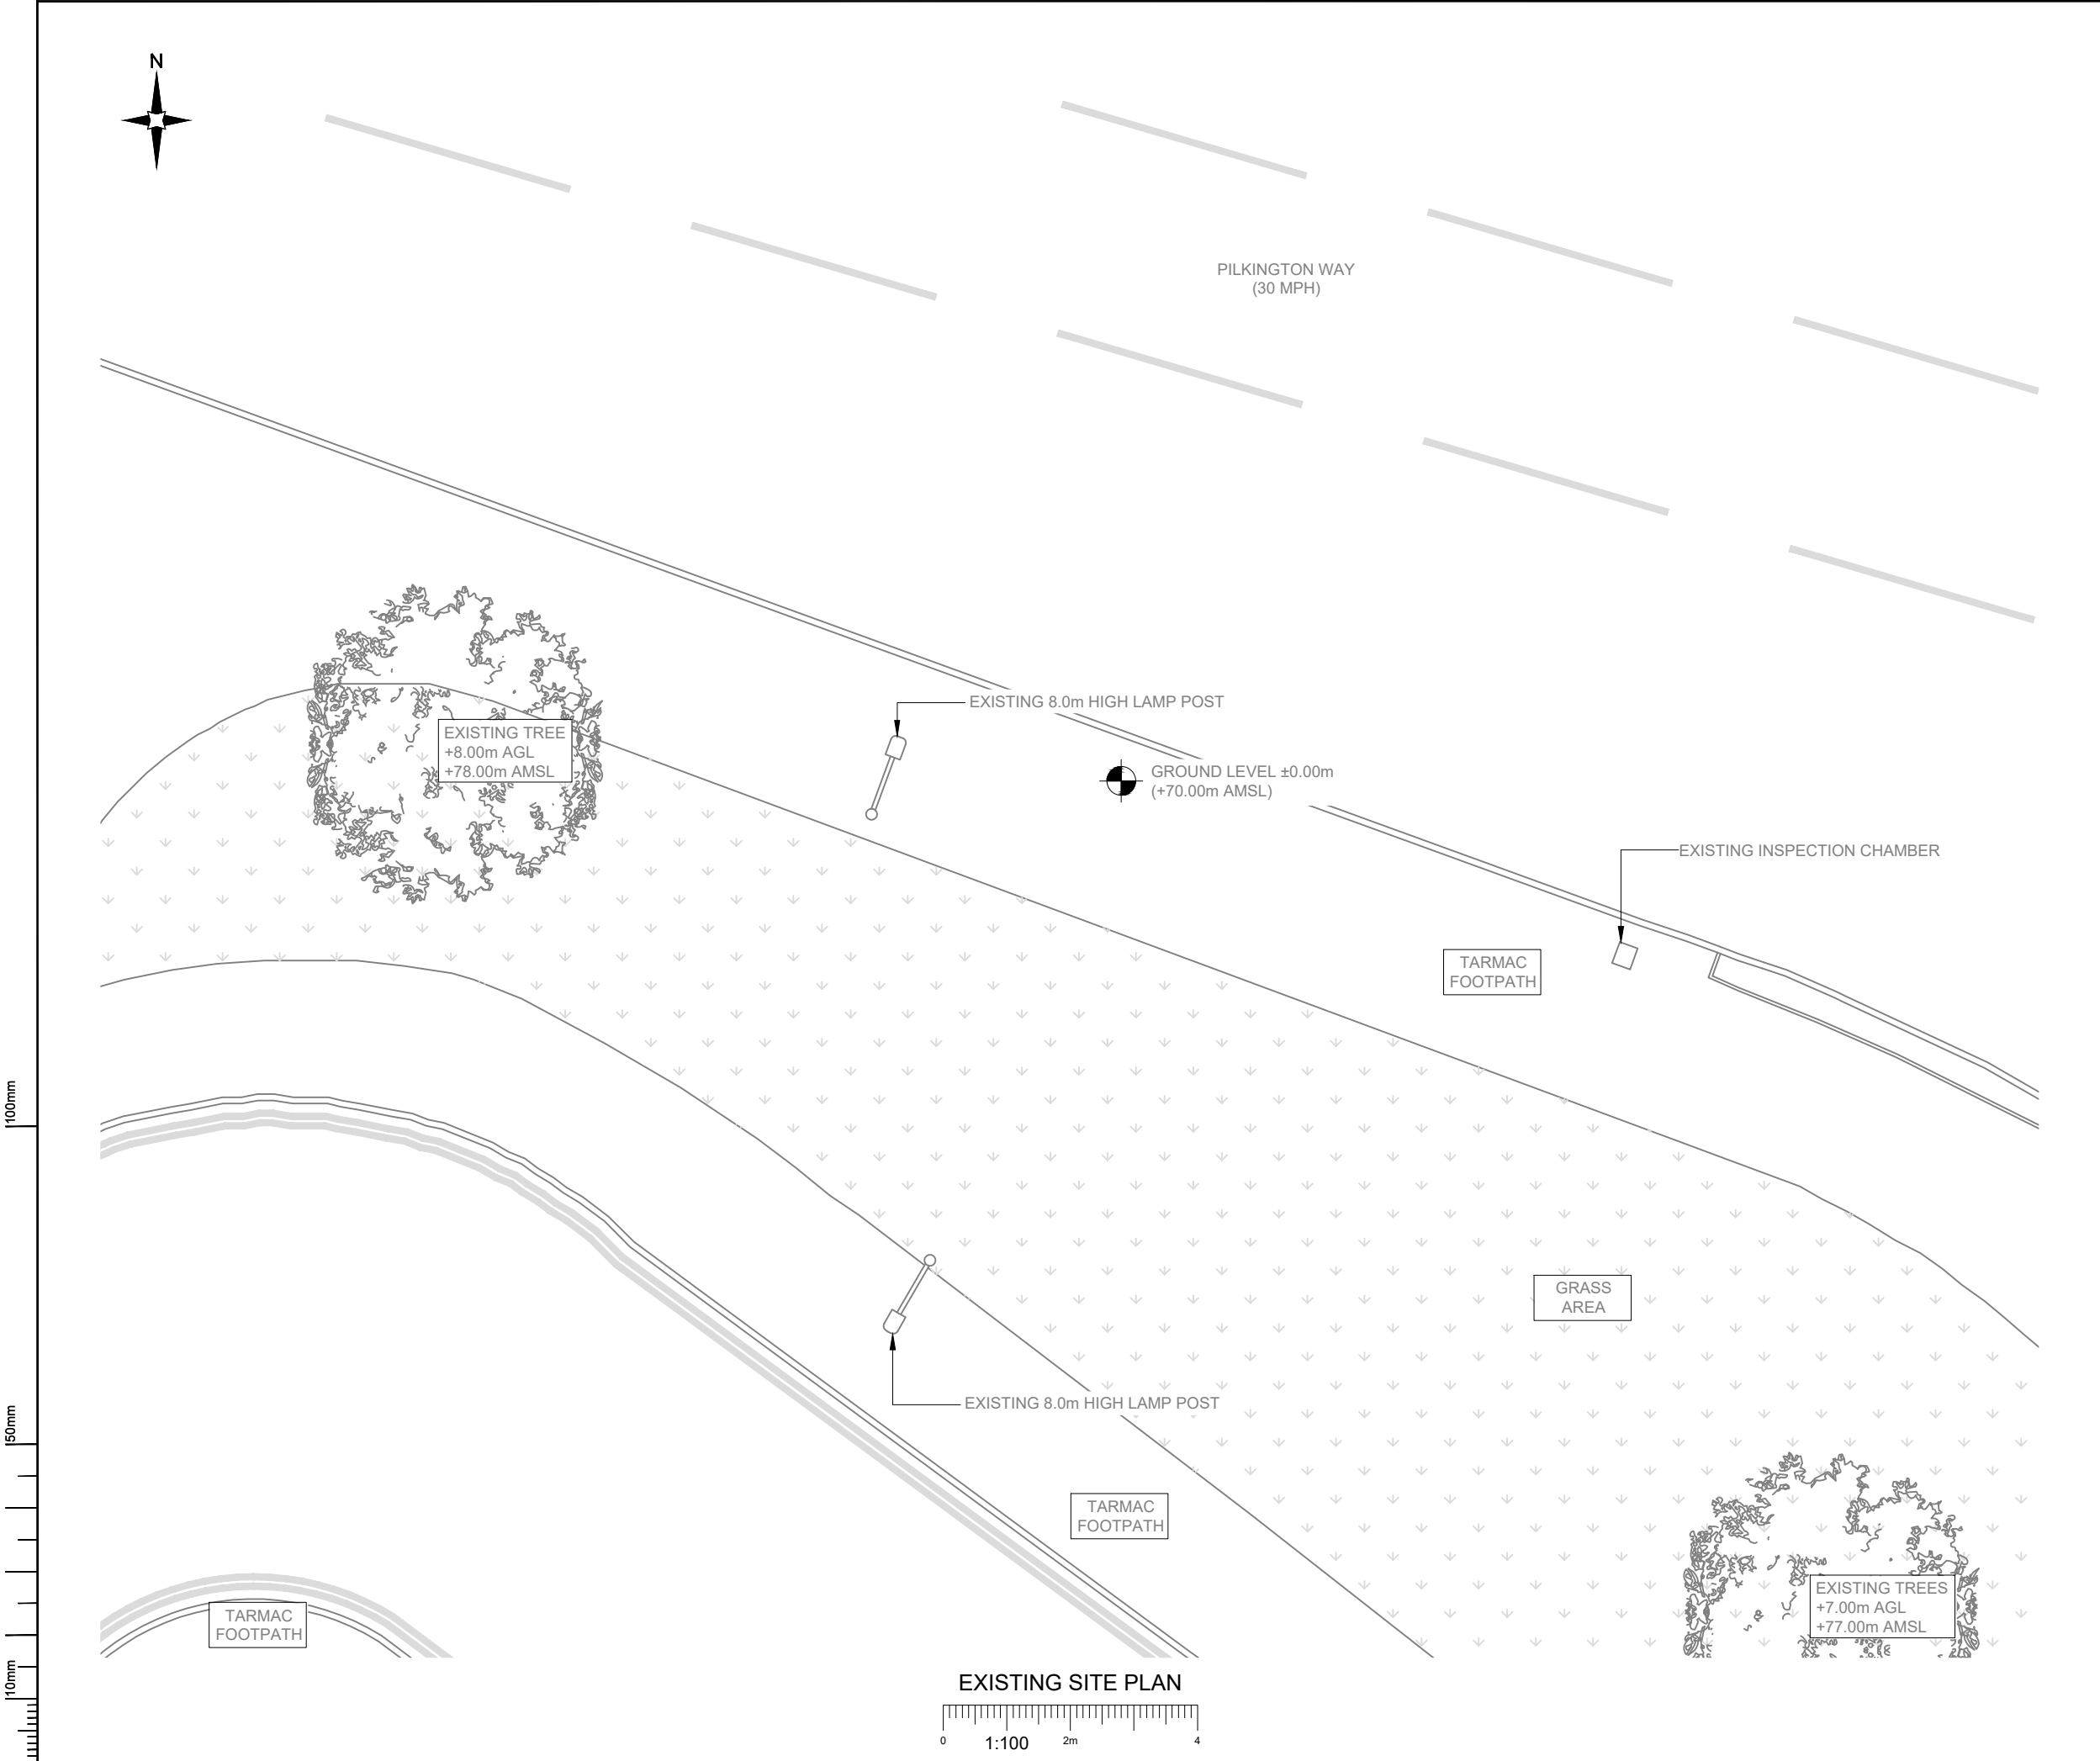

- NOTES:
- ALL DIMENSIONS IN MM UNLESS OTHERWISE NOTED.

A	Issued for Planning	HTB	RWB	12.10.21
REV	MODIFICATION	BY	CH	DATE

**CK Hutchison
Networks (UK)
Limited**
Great Brighams Mead,
Vastern Road, Reading,
Berkshire, England,
RG1 8DJ

Design Consultant & Principal Contractor:

GBC
Great British Communications
Lapwing House, Block 3 Forward Point,
Ton House Lane, Widnes, Cheshire, WAB 0SL
t. 44 (0)151 420 4128
www.gbcservices.co.uk

Site Name: **PILKINGTON WAY**

3UK Nominal ID: **BRY19828**

Address: **PILKINGTON WAY
OUTWOOD GATE
RADCLIFFE, BURY
GREATER MANCHESTER
M26 1LD**

Title: **100 EXISTING SITE PLAN**

Project: **UNILATERAL SW**

Purpose of Issue: **PLANNING**

MBNL/TM/H3G Cell ID:
TBC/TBC/TBC


Drawing No: **BRY19828_TBC_TBC_TBC_GA_REV_A**

Issue: **A**


100mm

50mm

10mm

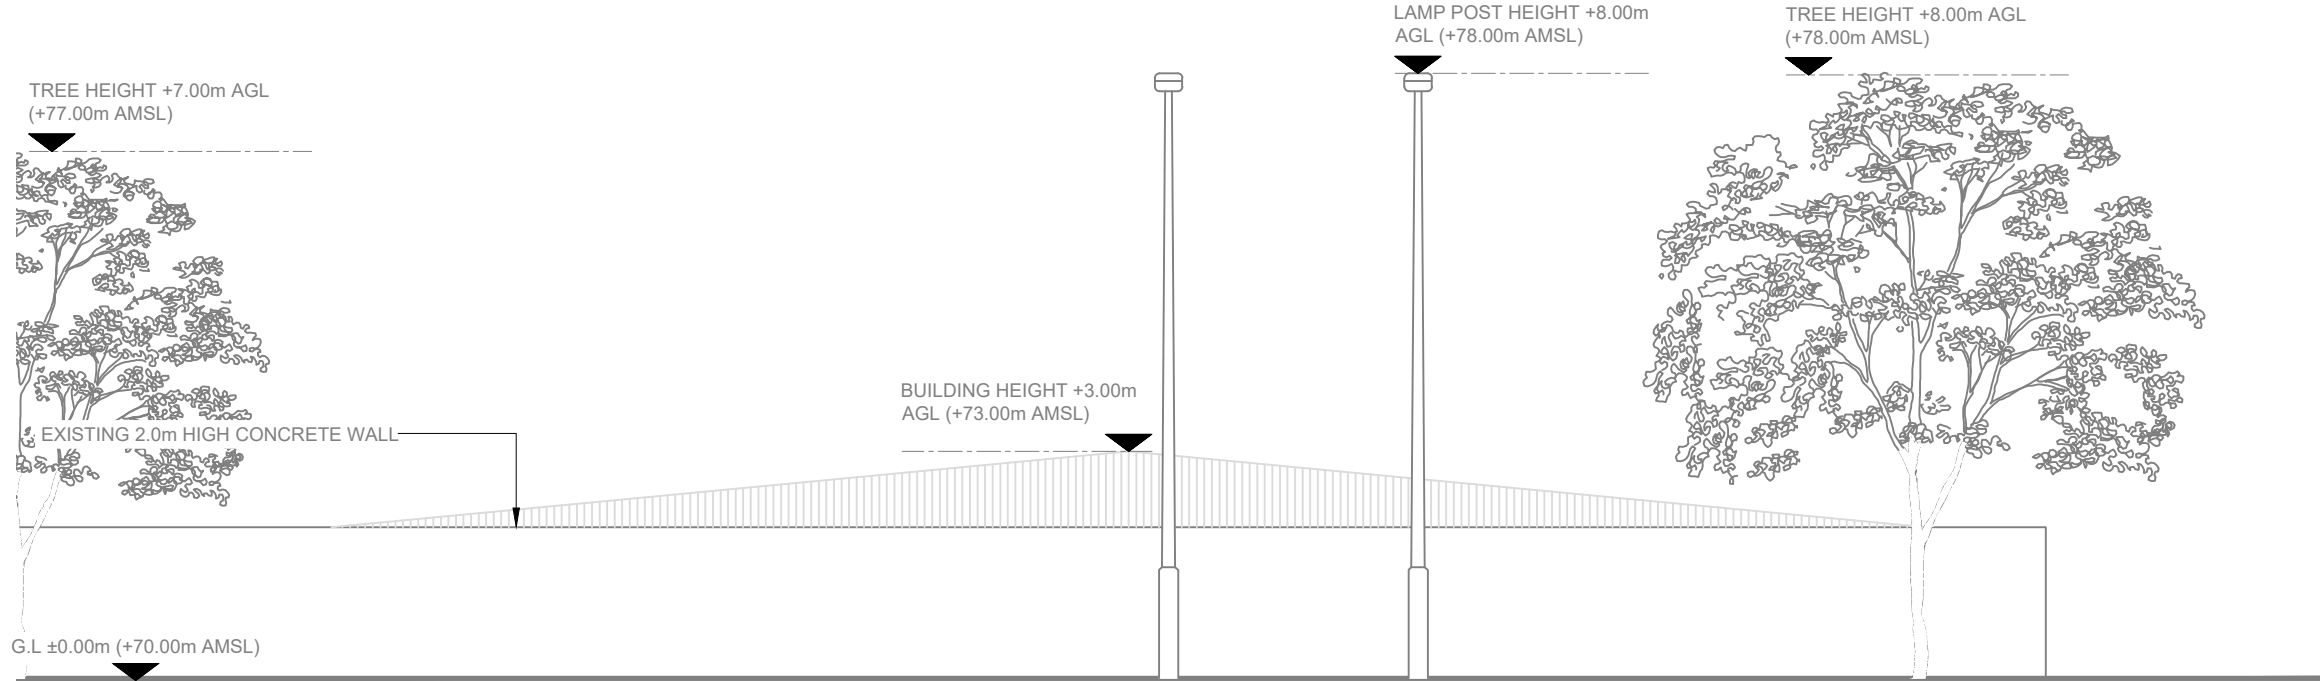

EXISTING ELEVATION A

 

- NOTES:
- ALL DIMENSIONS IN MM UNLESS OTHERWISE NOTED.

A	Issued for Planning	HTB	RWB	12.10.21

REV	MODIFICATION	BY	CH	DATE
-----	--------------	----	----	------

**CK Hutchison
Networks (UK)
Limited**
Great Brighams Mead,
Vastern Road, Reading,
Berkshire, England,
RG1 8DJ

Design Consultant & Principal Contractor:



Great British Communications
Lapwing House, Block 3 Forward Point,
Tan House Lane, Widnes, Cheshire, WAB 0SL
t. 44 (0)151 420 4128
www.gbcservices.co.uk

Site Name: **PILKINGTON WAY**

3UK Nominal ID: **BRY19828**

Address: **PILKINGTON WAY
OUTWOOD GATE
RADCLIFFE, BURY
GREATER MANCHESTER
M26 1LD**

Title: **150 EXISTING SITE ELEVATION**

Project: **UNILATERAL SW**

Purpose of Issue: **PLANNING**

MBNL/TM/H3G Cell ID:
TBC/TBC/TBC

Drawing No: **BRY19828_TBC_TBC_TBC_GA_REV_A** Issue: **A**



ELEVATION A

PILKINGTON WAY
(30 MPH)

EXISTING BT INSPECTION CHAMBER APPROX 40m

EXISTING TREE
+8.00m AGL
+78.00m AMSL

EXISTING 8.0m HIGH LAMP POST

GROUND LEVEL ±0.00m
(+70.00m AMSL)

EXISTING INSPECTION CHAMBER

PROPOSED WRAP-AROUND CABINET BUILT AROUND
BASE OF PROPOSED STREET POLE
PROPOSED 17.0m HIGH PHASE 8 STREET POLE ON
NEW ROOT FOUNDATION
PROPOSED COMMScope BOWLER CABINET TO BE
INSTALLED ON NEW ROOT FOUNDATION
PROPOSED ERICSSON 6130 EQUIPMENT CABINET TO BE INSTALLED ON
NEW TRANSITION PLINTH FIXED TO NEW ROOT FOUNDATION

PROPOSED 75Ø DUCT FOR INCOMING TX

PROPOSED 100Ø DUCT FOR INCOMING POWER

PROPOSED AC TRANSMISSION CABINET TO BE
INSTALLED ON NEW ROOT FOUNDATION

EXISTING 8.0m HIGH LAMP POST


TARMAC
FOOTPATH

GRASS
AREA

TARMAC
FOOTPATH

EXISTING TREES
+7.00m AGL
+77.00m AMSL

PROPOSED SITE PLAN

 

NOTES:

1. ALL DIMENSIONS IN MM UNLESS OTHERWISE NOTED.

REV	MODIFICATION	BY	CH	DATE
A	Issued for Planning	HTB	RWB	12.10.21

CK Hutchison
Networks (UK)
Limited

Great Brighams Mead,
Vastern Road, Reading,
Berkshire, England,
RG1 8DJ

Design Consultant & Principal Contractor:



Great British Communications
Lapwing House, Block 3 Forward Point,
Tan House Lane, Widnes, Cheshire, WAB 0SL
t. 44 (0)151 420 4128
www.gbcservices.co.uk

Site Name:

PILKINGTON WAY

3UK Nominal ID:

BRY19828

Address:

PILKINGTON WAY
OUTWOOD GATE
RADCLIFFE, BURY
GREATER MANCHESTER
M26 1LD

Title:

215 PROPOSED SITE PLAN

Project:

UNILATERAL SW

Purpose of Issue:

PLANNING

MBNL/TM/H3G Cell ID:


TBC/TBC/TBC

Drawing No:

BRY19828_TBC_TBC_TBC_GA_REV_A

Issue:

A

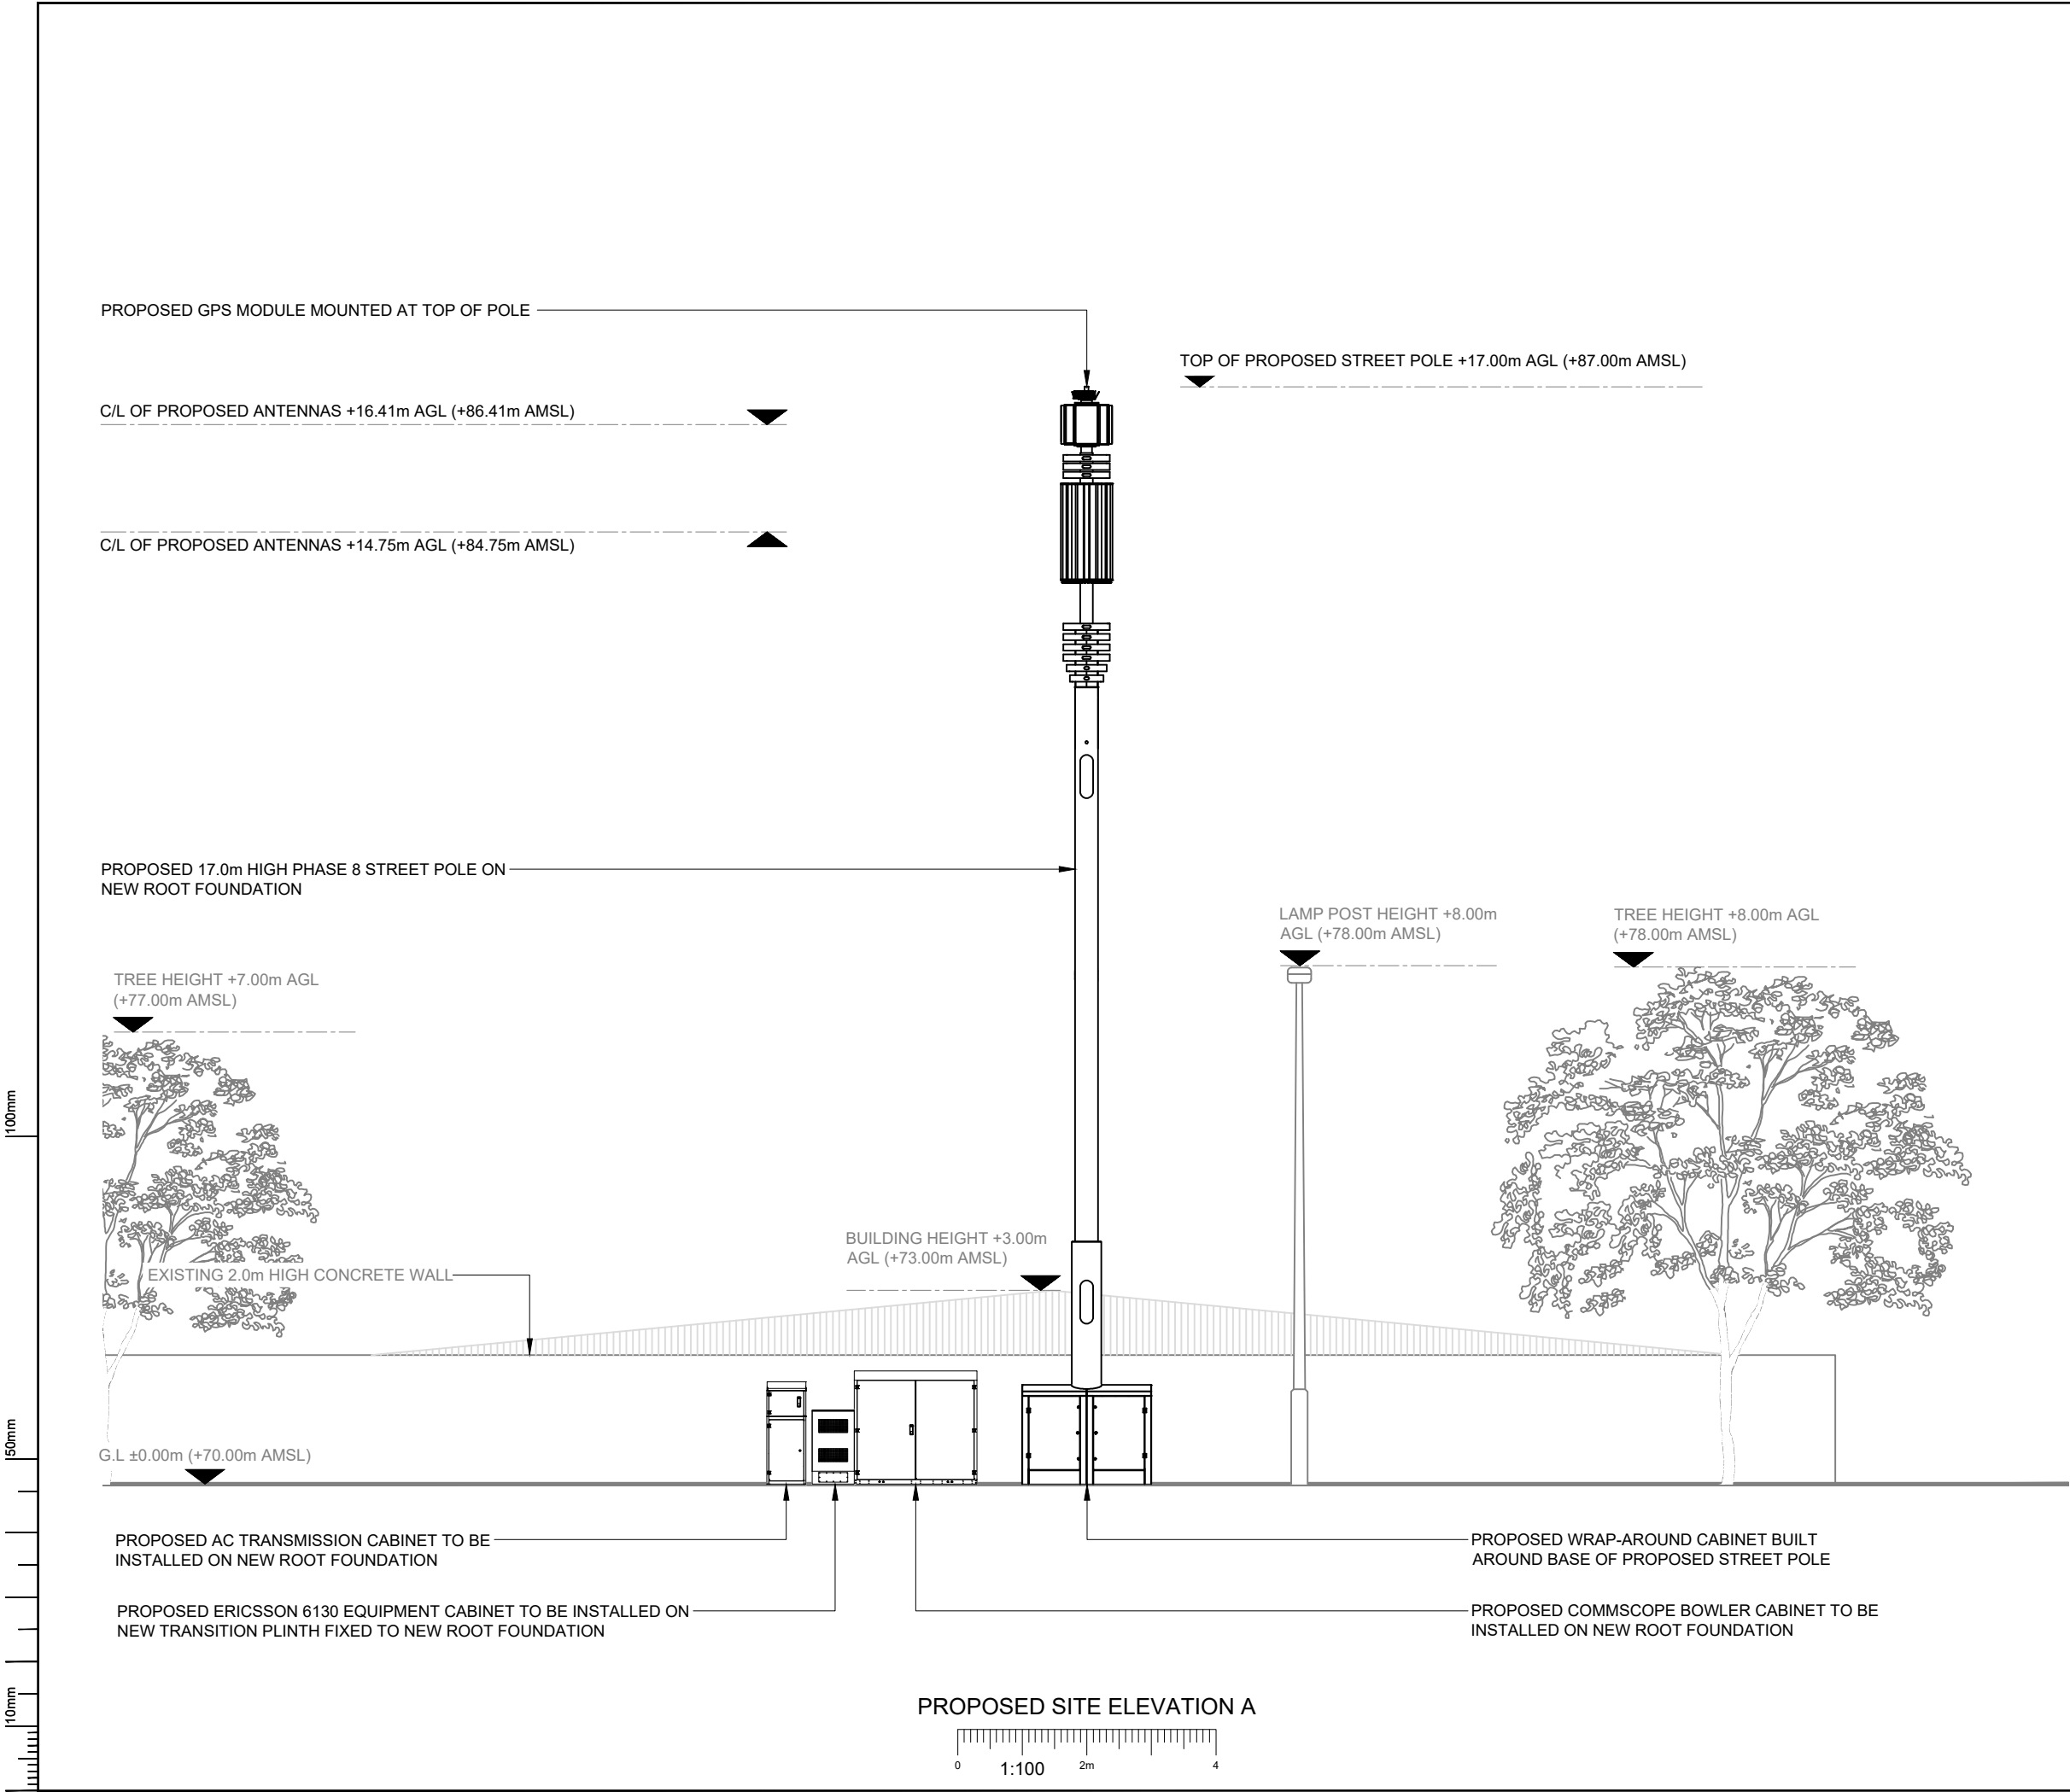

- NOTES:
1. ALL DIMENSIONS IN MM UNLESS OTHERWISE NOTED.

A	Issued for Planning	HTB	RWB	12.10.21
REV	MODIFICATION	BY	CH	DATE

**CK Hutchison
Networks (UK)
Limited**
Great Brighams Mead,
Vastern Road, Reading,
Berkshire, England,
RG1 8DJ

Design Consultant & Principal Contractor:

GBC
Great British Communications
Lapwing House, Block 3 Forward Point,
Tan House Lane, Widnes, Cheshire, WAB 0SL
t. 44 (0)151 420 4128
www.gbcservices.co.uk

Site Name: **PILKINGTON WAY**

3UK Nominal ID: **BRY19828**

Address: **PILKINGTON WAY
OUTWOOD GATE
RADCLIFFE, BURY
GREATER MANCHESTER
M26 1LD**

Title: **265 PROPOSED SITE ELEVATION**

Project: **UNILATERAL SW**

Purpose of Issue: **PLANNING**

MBNL/TM/H3G Cell ID:
TBC/TBC/TBC

Drawing No: **BRY19828_TBC_TBC_TBC_GA_REV_A**

Issue: **A**