


THE BUILDER MUST CHECK THE SITE AND THE APPROVED DRAWINGS BEFORE COMMENCING THE WORKS AND MUST TAKE ANY WORKING MEASUREMENTS AS NECESSARY. ANY DISCREPANCY IN THE DRAWING MUST BE REPORTED TO THE CLIENT .

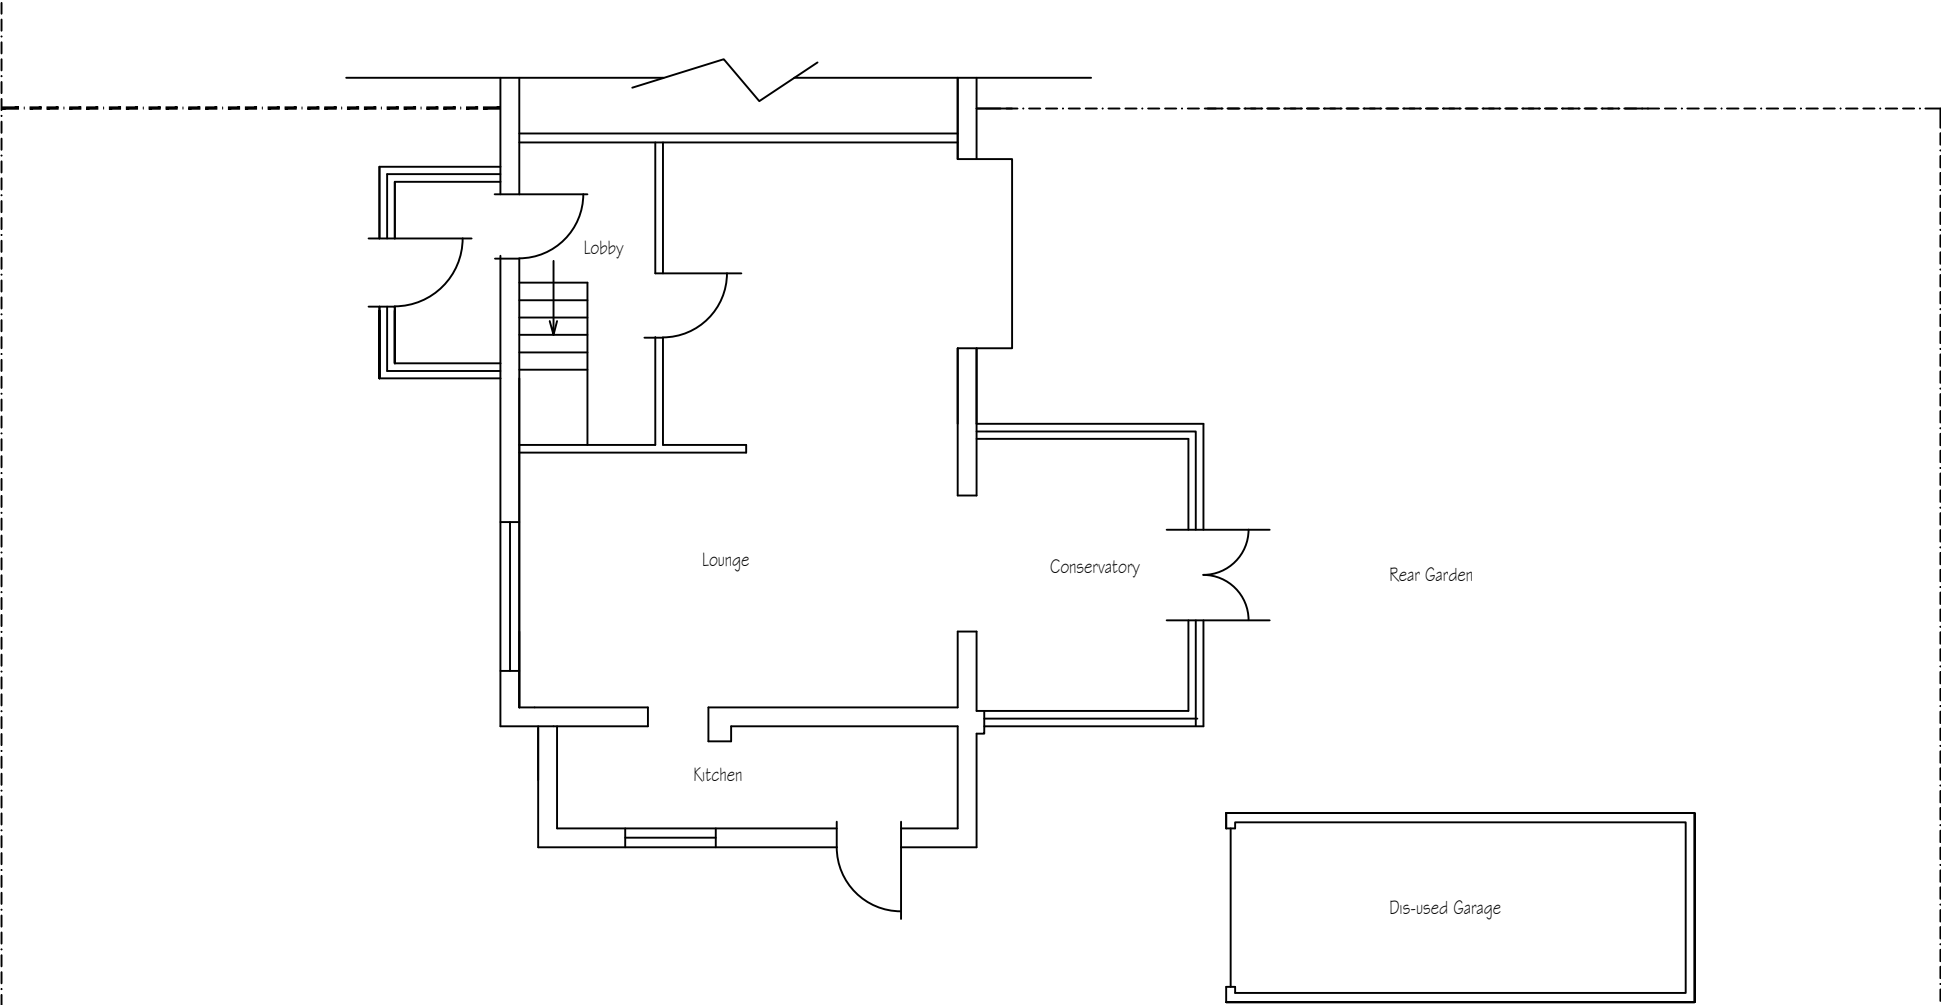

Existing Site Layout Plan

Date	Rev	Description	
H S H Engineering Design Services Ltd 428 Cheetham Hill Road Cheetham Manchester M8 9LE. UK 01617956385,07940197 333			
project title	Proposed ground floor extension at the rear of the building, to create habitable room.		
client	Mr Ahmed Darwish		
dwg. title	Ground Floor Plan		
dwg.no.	sheet no.	scale.	job no.
02		1:100 • A3	
32 Parrenthorn Road Prestwich M25 2RL			
drawn by.	checked by.	approved by.	date
TZ			Feb 2025