


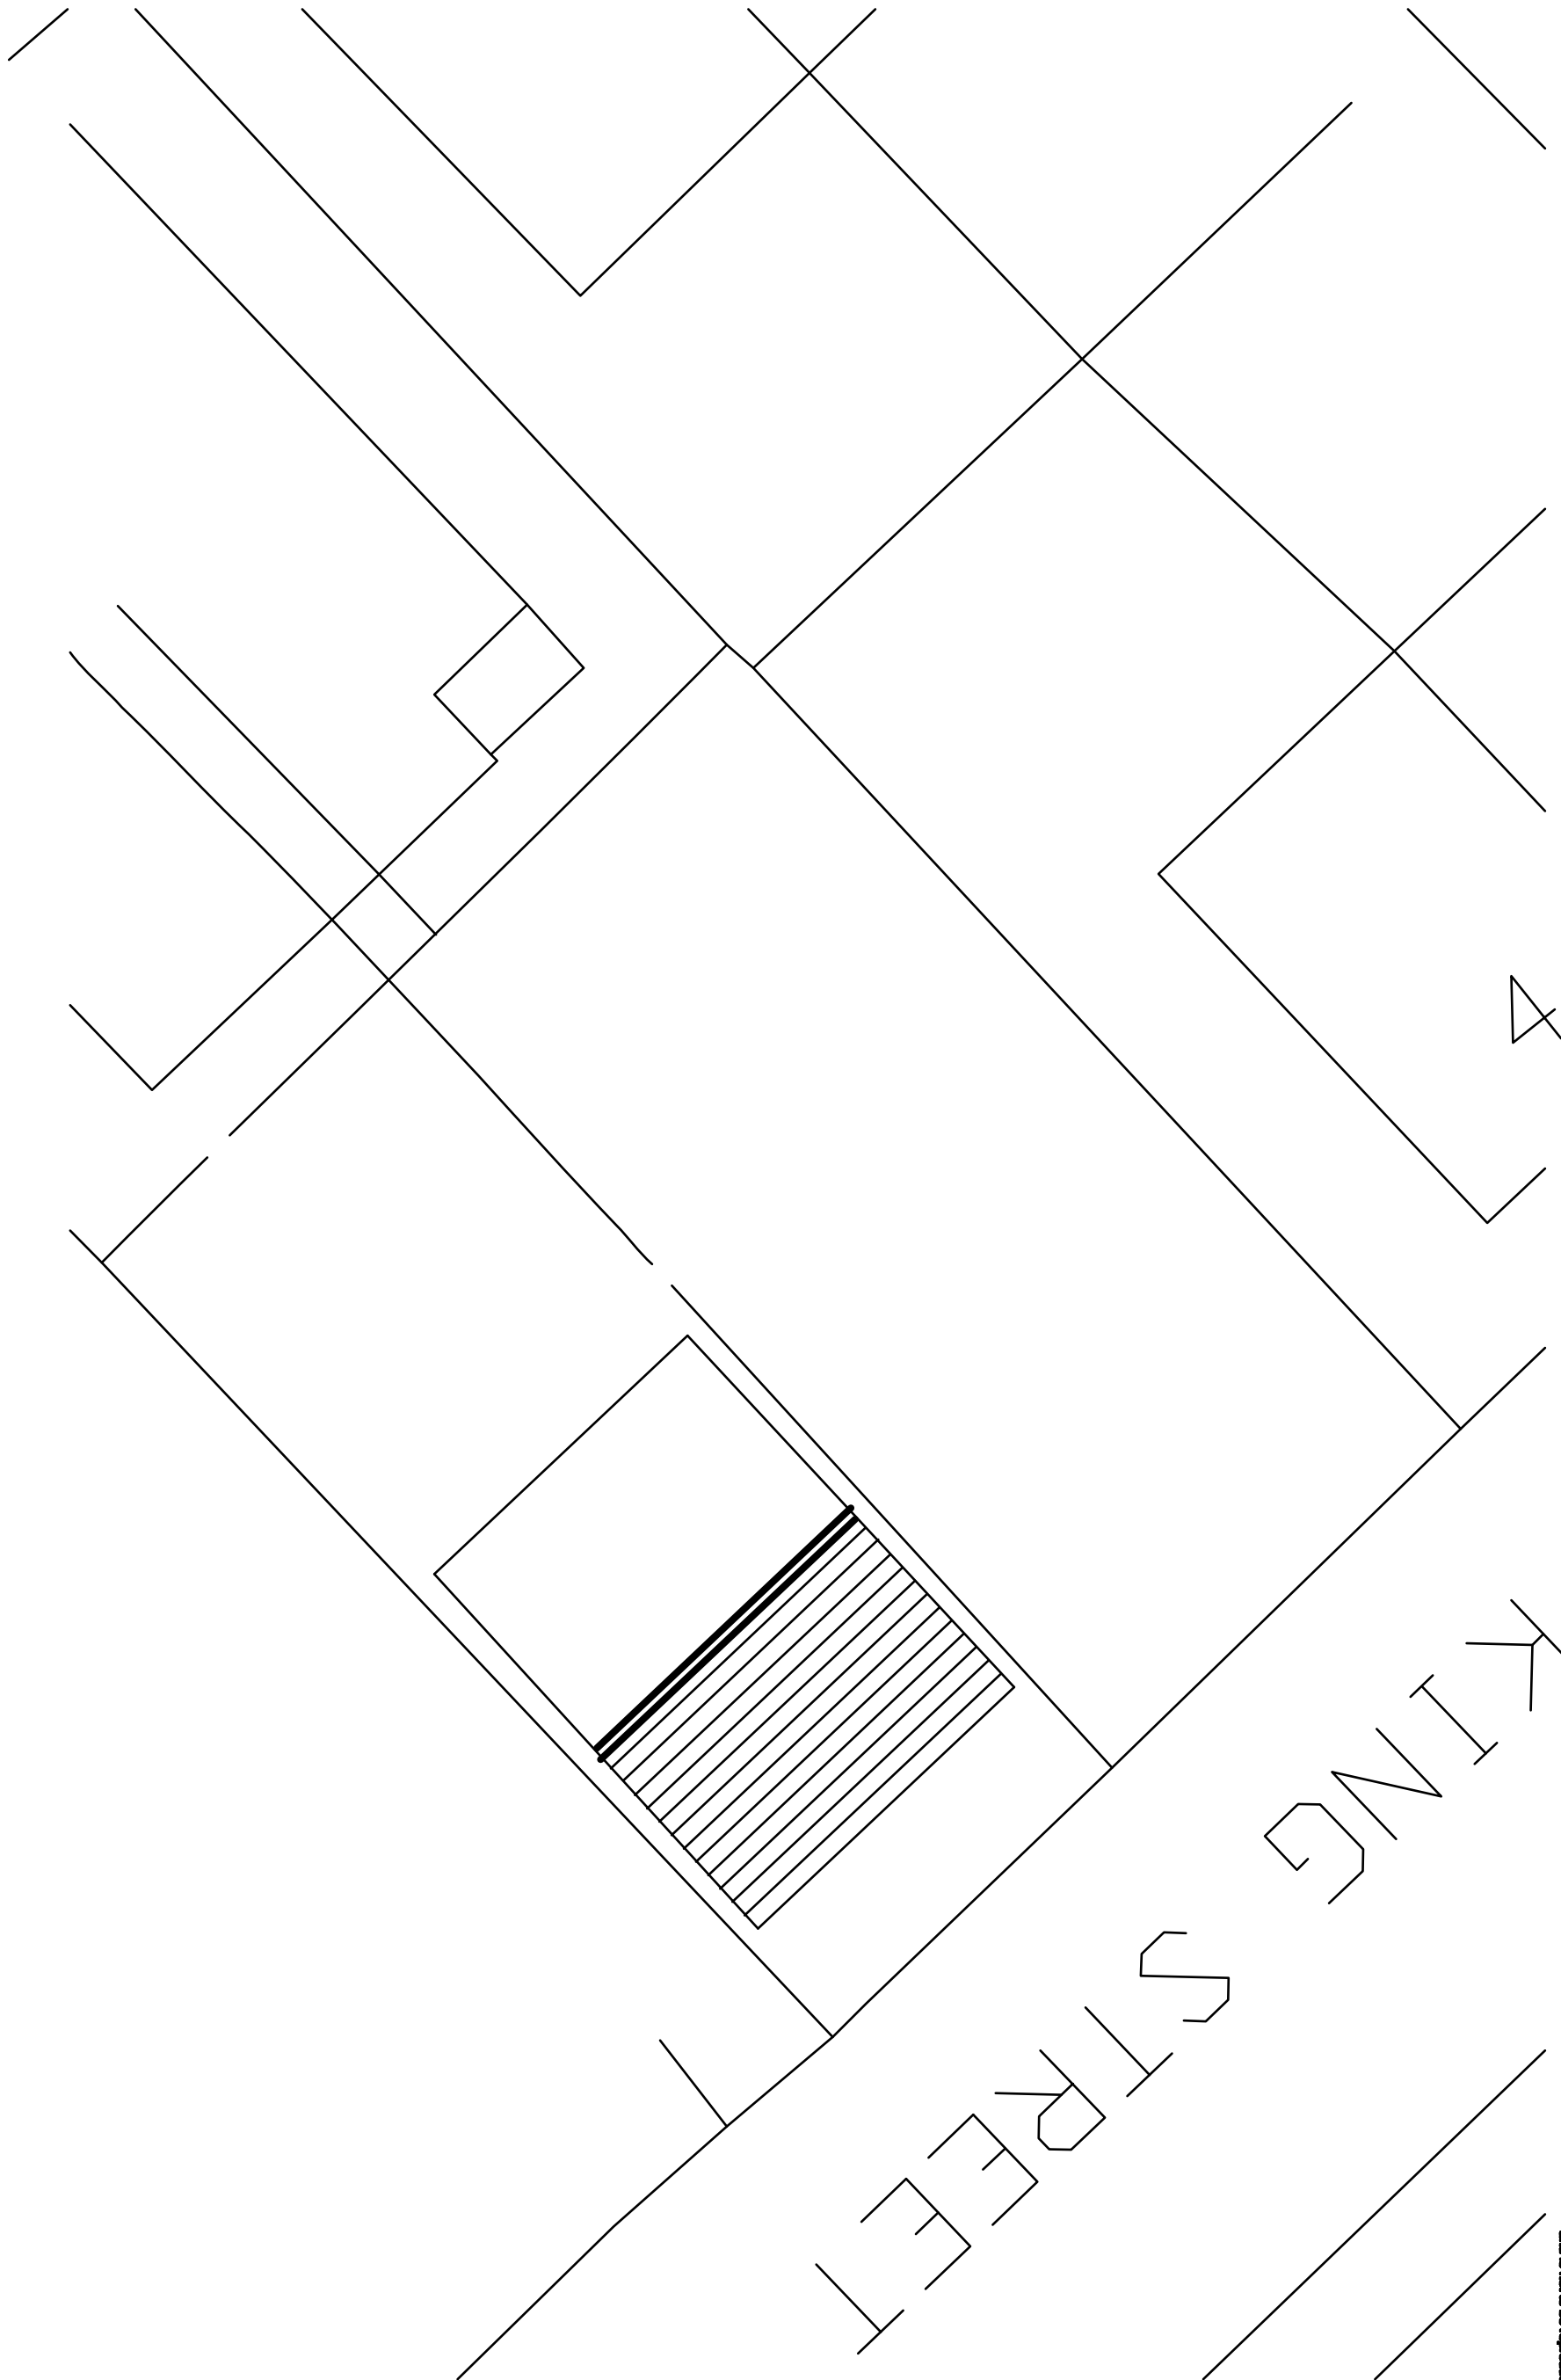

PROPOSED SITE PLAN.

	Title : OUTLINE PLANNING PERMISSION FOR ONE RESIDENTIAL DWELLING.	Project : LAND ADJACENT TO 4, KING STREET, RADCLIFFE, MANCHESTER. M26 IND	Scale 1:100 @ A3
--	--	---	-------------------------