


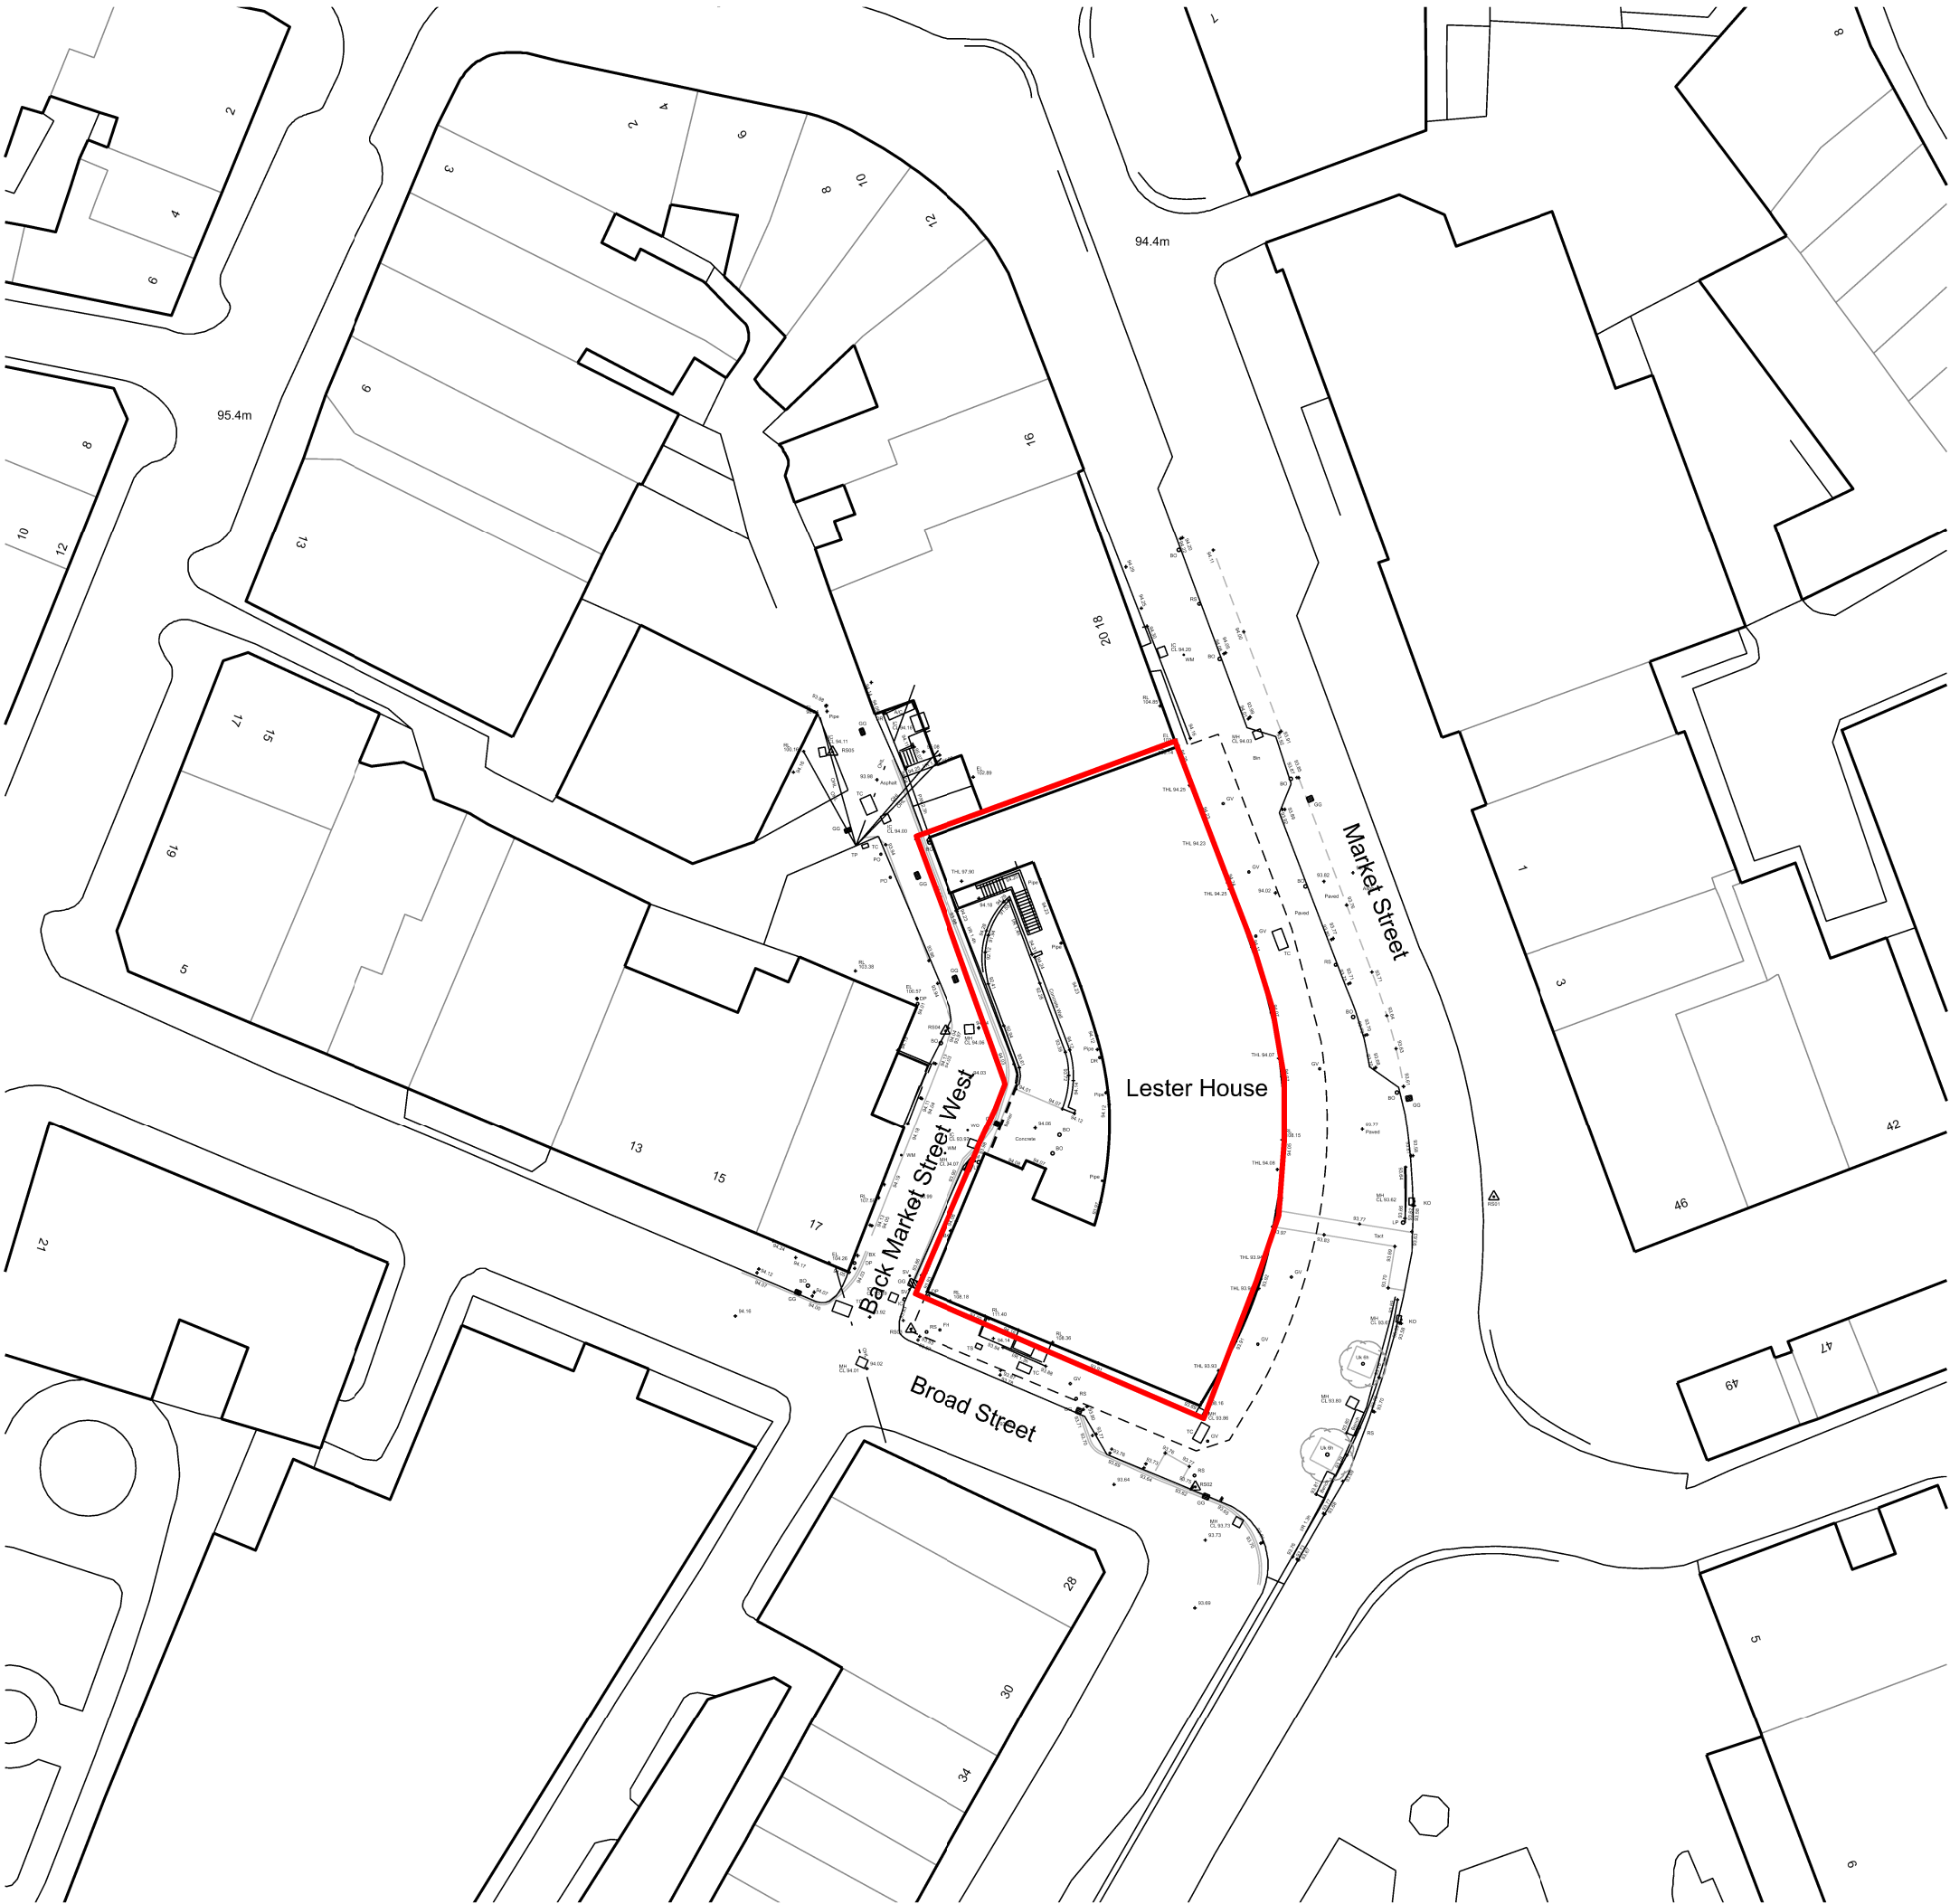

Notes:

All dimensions are in millimetres unless otherwise noted.
All dimensions to be checked on site before proceeding with work.
All omissions and discrepancies to be reported in writing to Project 3 Architects Ltd.
Areas indicated on this drawing are approximate and indicative only.
© Project 3 Architects Limited Registered in England & Wales Number 08021795.

P01	02/07/25	Issued for planning	CS
Rev:	Date:	Description:	By:



PROJECT3
architects

westgate house
44 hale road
altrincham
WA14 2EX
0161 233 0575
mail@project3architects.com
www.project3architects.com

Project:
Lester House
Bury
Title:
Existing Site Plan

Status:	Scale @ ISO A3:
PLANNING	1:500
Drawing Number:	Revision:
0862-P3A-XX-XX-DR-A-05011	P01