



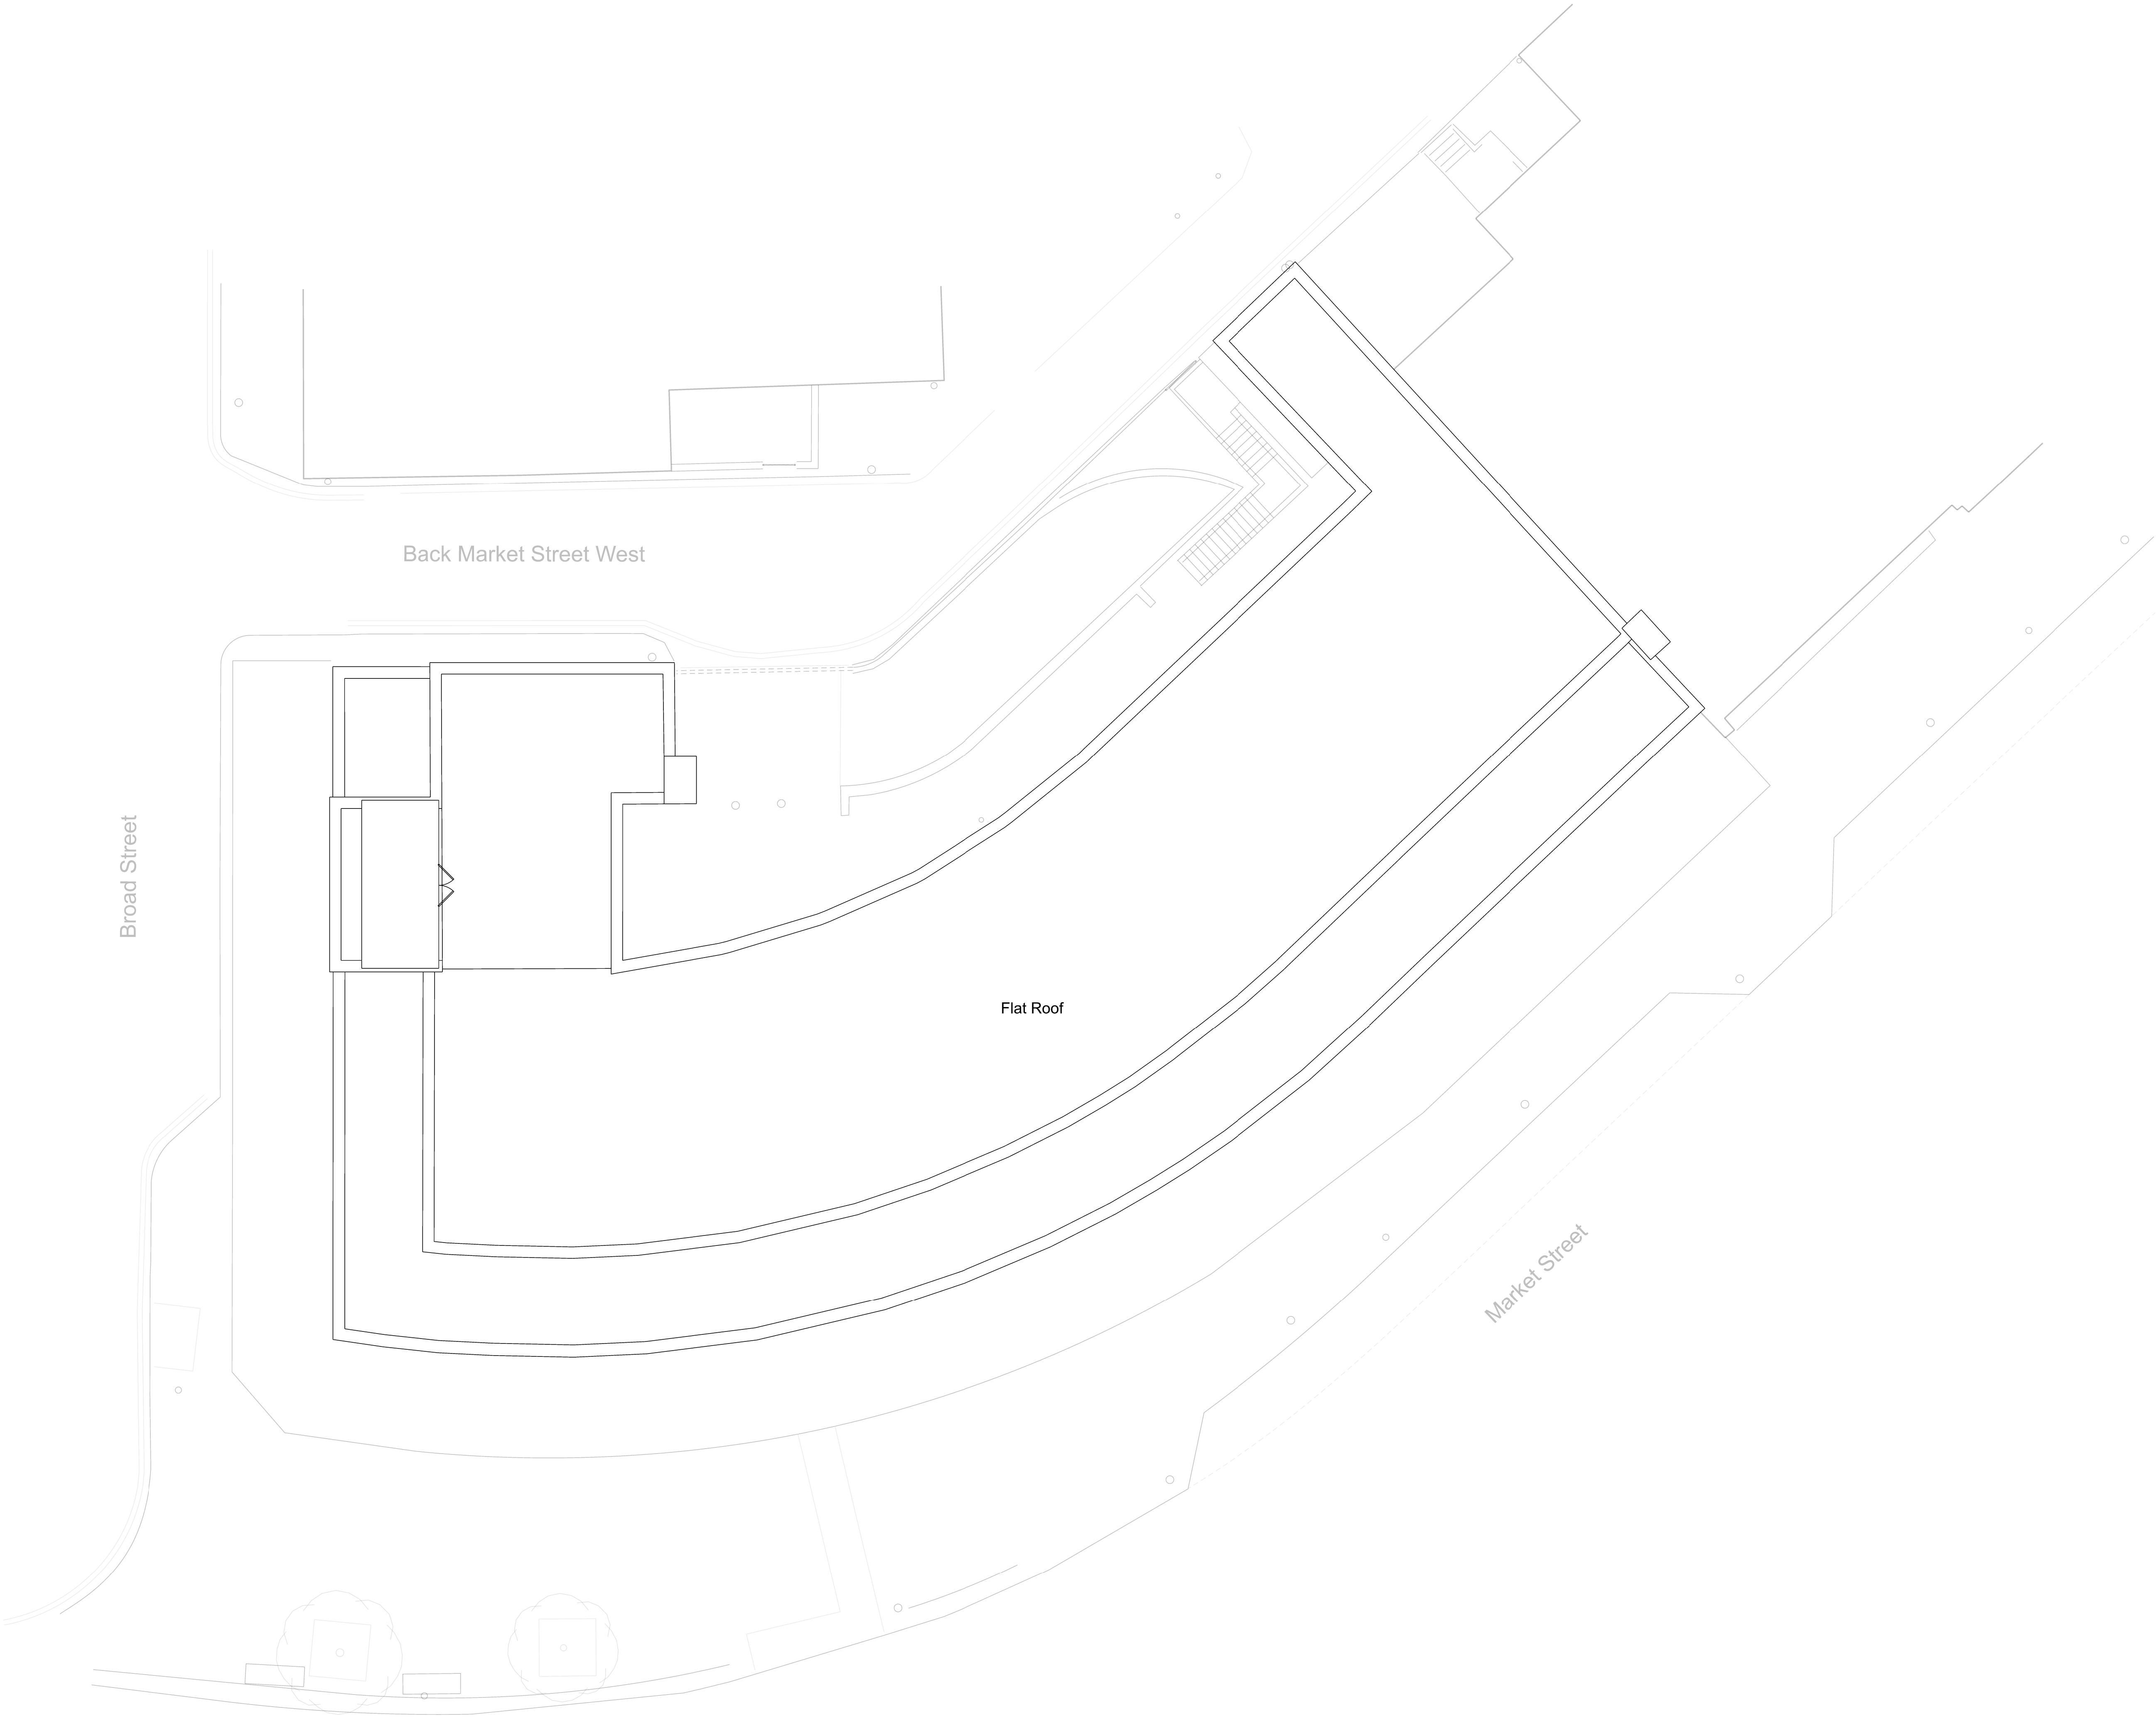

Notes:

All dimensions are in millimetres unless otherwise noted.  
All dimensions to be checked on site before proceeding with work.  
All omissions and discrepancies to be reported in writing to Project 3 Architects Ltd.  
Areas indicated on this drawing are approximate and indicative only.  
© Project 3 Architects Limited Registered in England & Wales Number 08021795.

|      |          |                     |     |
|------|----------|---------------------|-----|
| P01  | 01/07/25 | Issued for planning | CS  |
| I01  | 30/06/25 | Issued for comment  | CS  |
| Rev: | Date:    | Description:        | By: |

 

**PROJECT3**  
architects

westgate house  
44 hale road  
altrincham  
WA14 2EX

0161 233 0575  
mail@project3architects.com  
www.project3architects.com

Project:  
**Lester House**  
**Bury**  
Title:  
**Existing Roof Plan**

Status: **PLANNING** Scale @ ISO A1: **1:100**

Drawing Number: **0862-P3A-XX-XX-DR-A-05107** Revision: **P01**