




- KEY
- ELECTRICAL SOCKET
2 GANG WITH USB
CHARGING POINT BUILT IN
 - 32" TV WITH 150mm
HIGH SOCKETS BEHIND,
WITH AERIAL POINT
INCLUDED WITH
SINGLE SOCKET
 - RADIATOR
 - FD30 30 MINUTE FIRE DOOR
 - 30 MINUTE FIRE
RESISTANT
PARTITION WALL
 - SMOKE ALARM
 - HEAT DETECTOR
 - EMERGENCY LIGHTING
 - DENOTES NEW STUD PARTITIONS
 - DENOTES EXISTING WALLS/STRUCTURE
TO BE DEMOLISHED

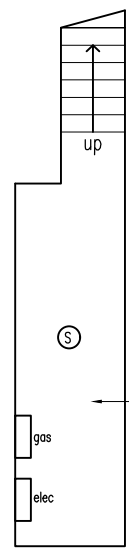


PROPOSED BASEMENT FLOOR PLAN
1:100 @ A3

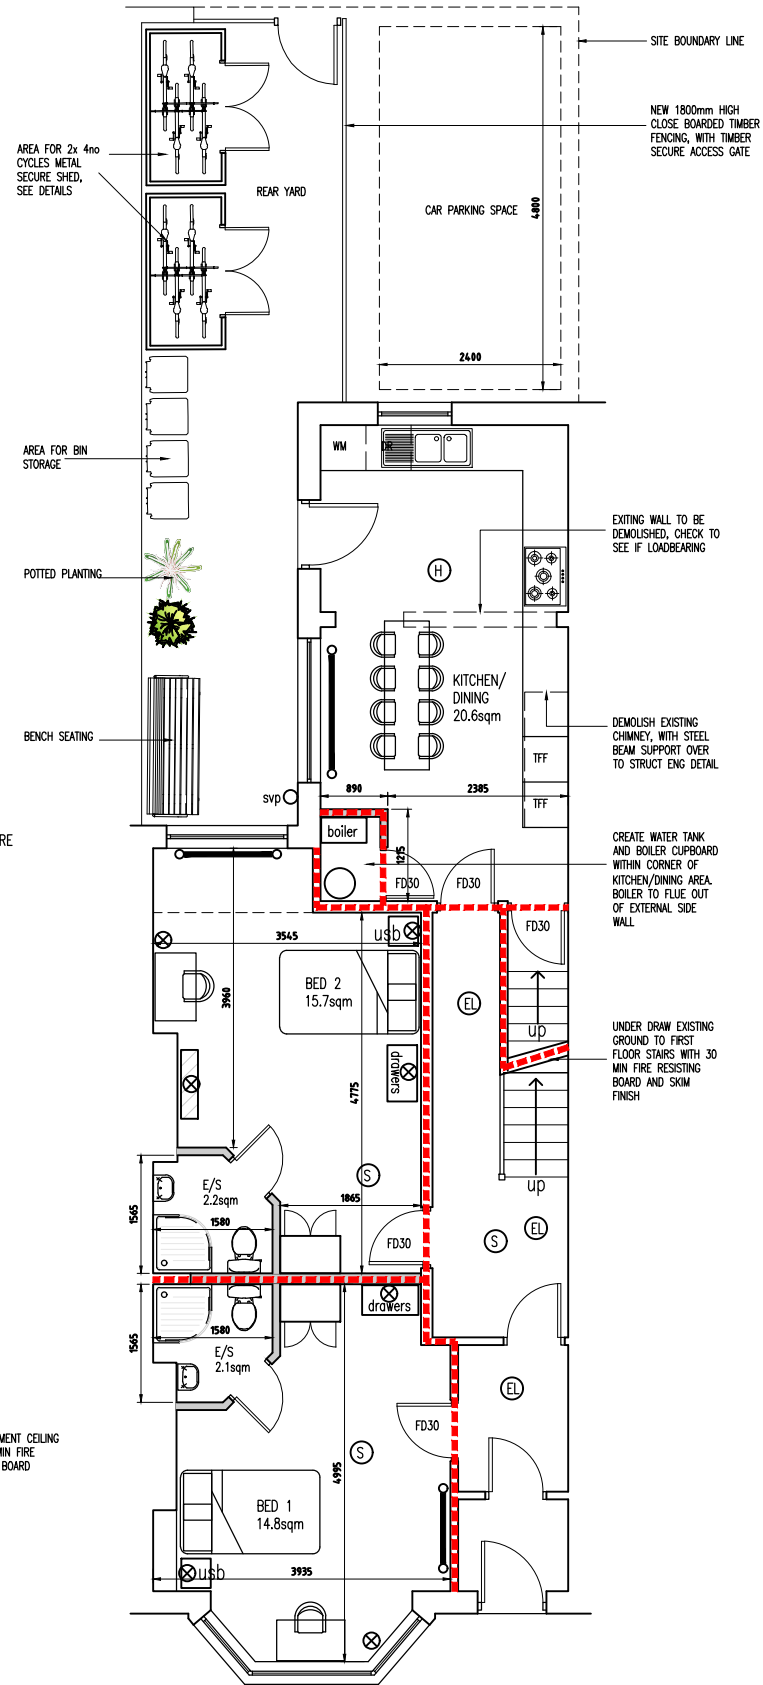

PROPOSED GROUND FLOOR PLAN
1:100 @ A3

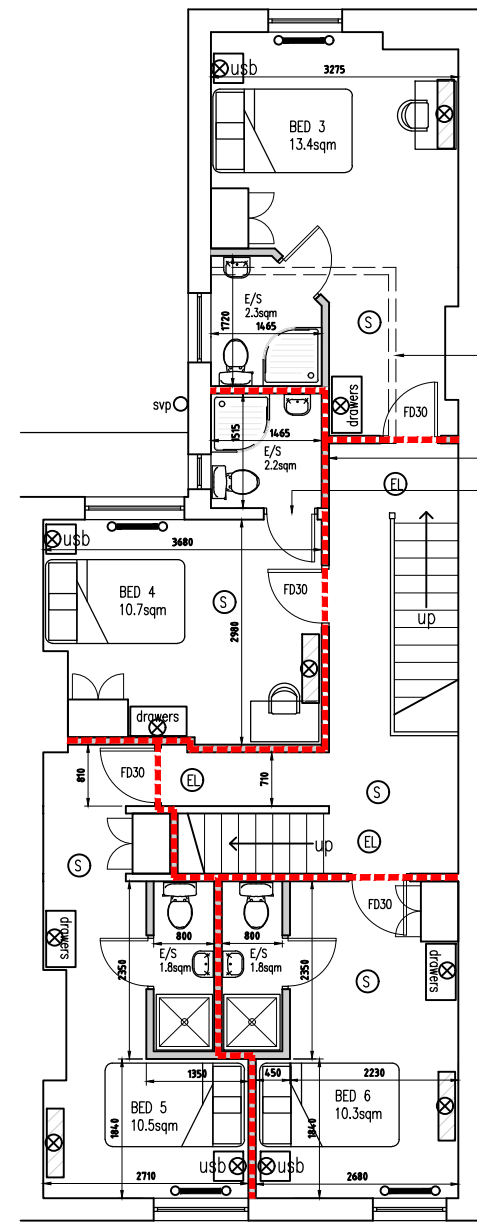

PROPOSED FIRST FLOOR PLAN
1:100 @ A3

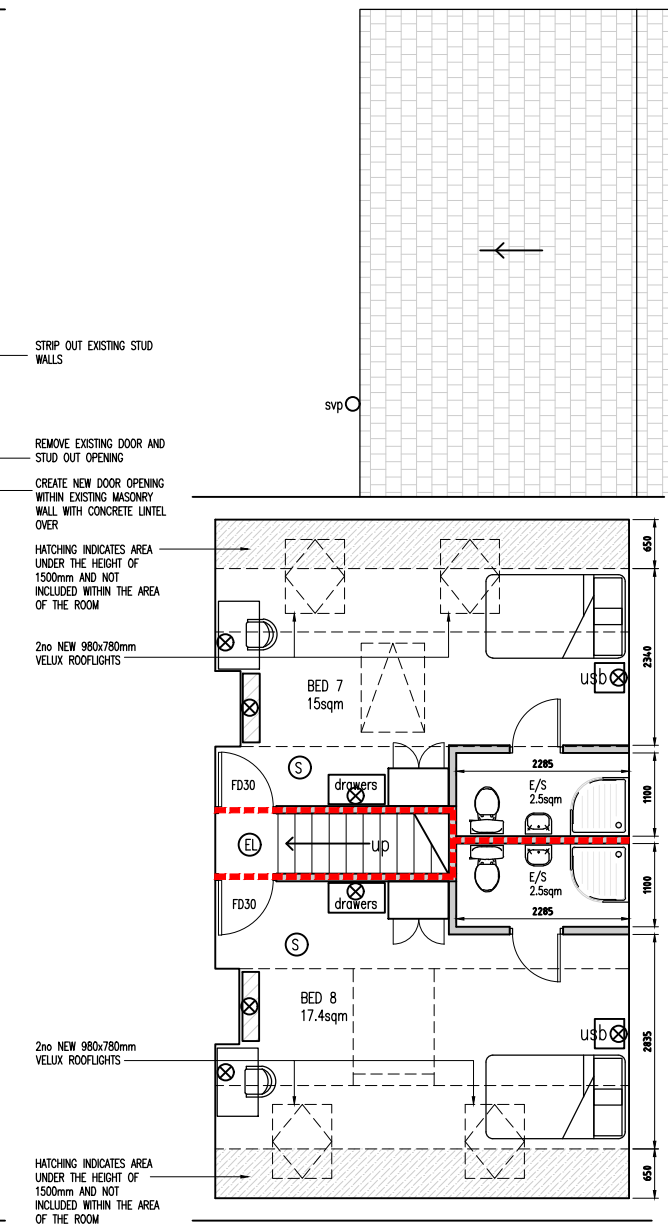

PROPOSED SECOND FLOOR PLAN
1:100 @ A3



C1	Amendments to rear yard with addition of 1 no car parking space	04.08.22	MG
Rev	Amendments	Date	Ints

Mark Gordon
Design + Associates

Project

45 KNOWSLEY ROAD,
BURY, BL9 0ST

Drawing Title

PROPOSED PLAN LAYOUTS

Drawn	TW	Checked	—
Date	JUN 2023	Scale	A3 1 : 100
Drawing No.	45KR/203/BR	Rev.	C1