


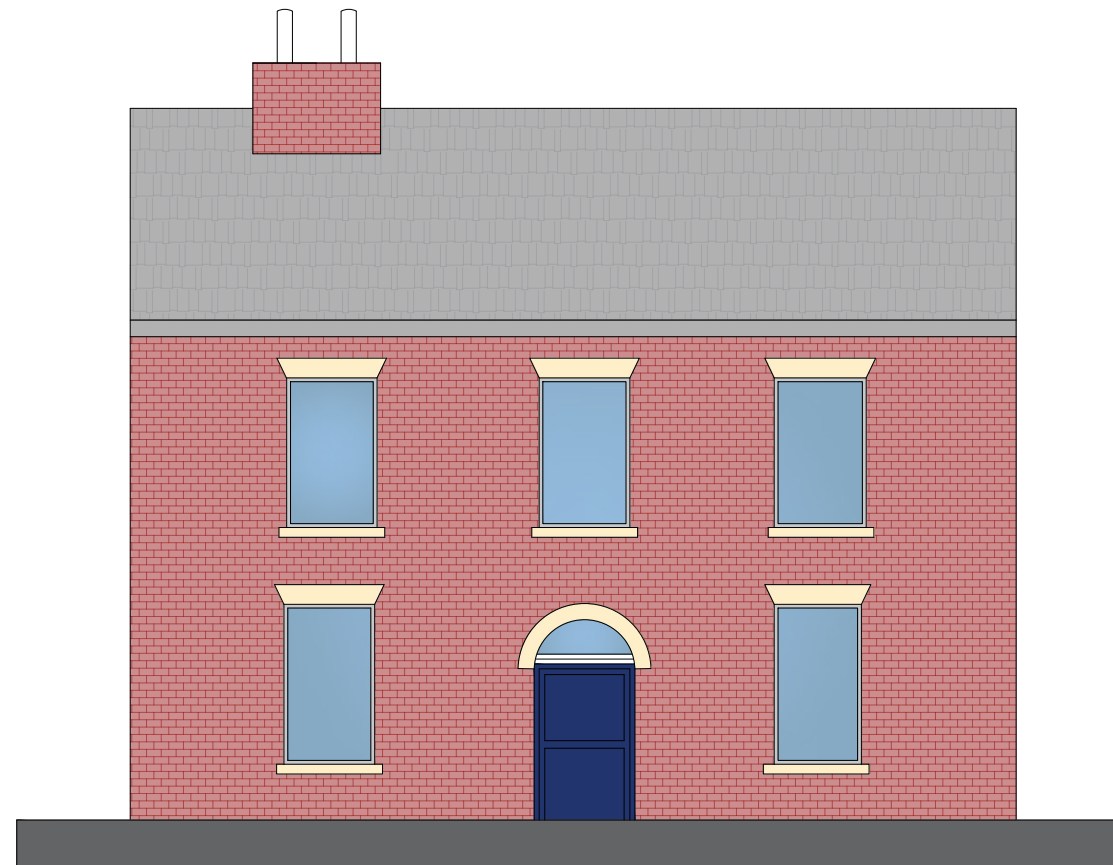

Existing Front Elevation

1

1 EXISTING FRONT ELEVATION
Scale: 1:100



Existing Side Elevation

2

2 EXISTING SIDE ELEVATION
Scale: 1:100



10a Goose Green,
Altrincham,
Cheshire, WA14 1DW
T: 0333 3580202, E:info@redside.org.uk

Blackburn Street, Radcliffe

127 Blackburn Steet
Radcliffe
Manchester,
M26 3WQ

Existing Front and Side Elevation

Drawing No: RCRPLN.04

Scale: 1:100 @ A3

Issue Date: 11.01.2023

Drawn: UBED

Checked: --

Revision Notes

Date	Rev	By	Description

0 1m 2m 3m
Scale 1:100



Notes
This drawing is the copyright of RedSide Capital Resources Ltd. No reproduction of this drawing is allowed without prior permission. All Drawings must be checked and verified prior to commencement of work on site. All dimensions are in millimeters, unless otherwise stated. Anyone using this drawing (e.g. Contractor, Client, Supplier) is to check all dimensions on site prior to carrying out work or ordering of materials.